




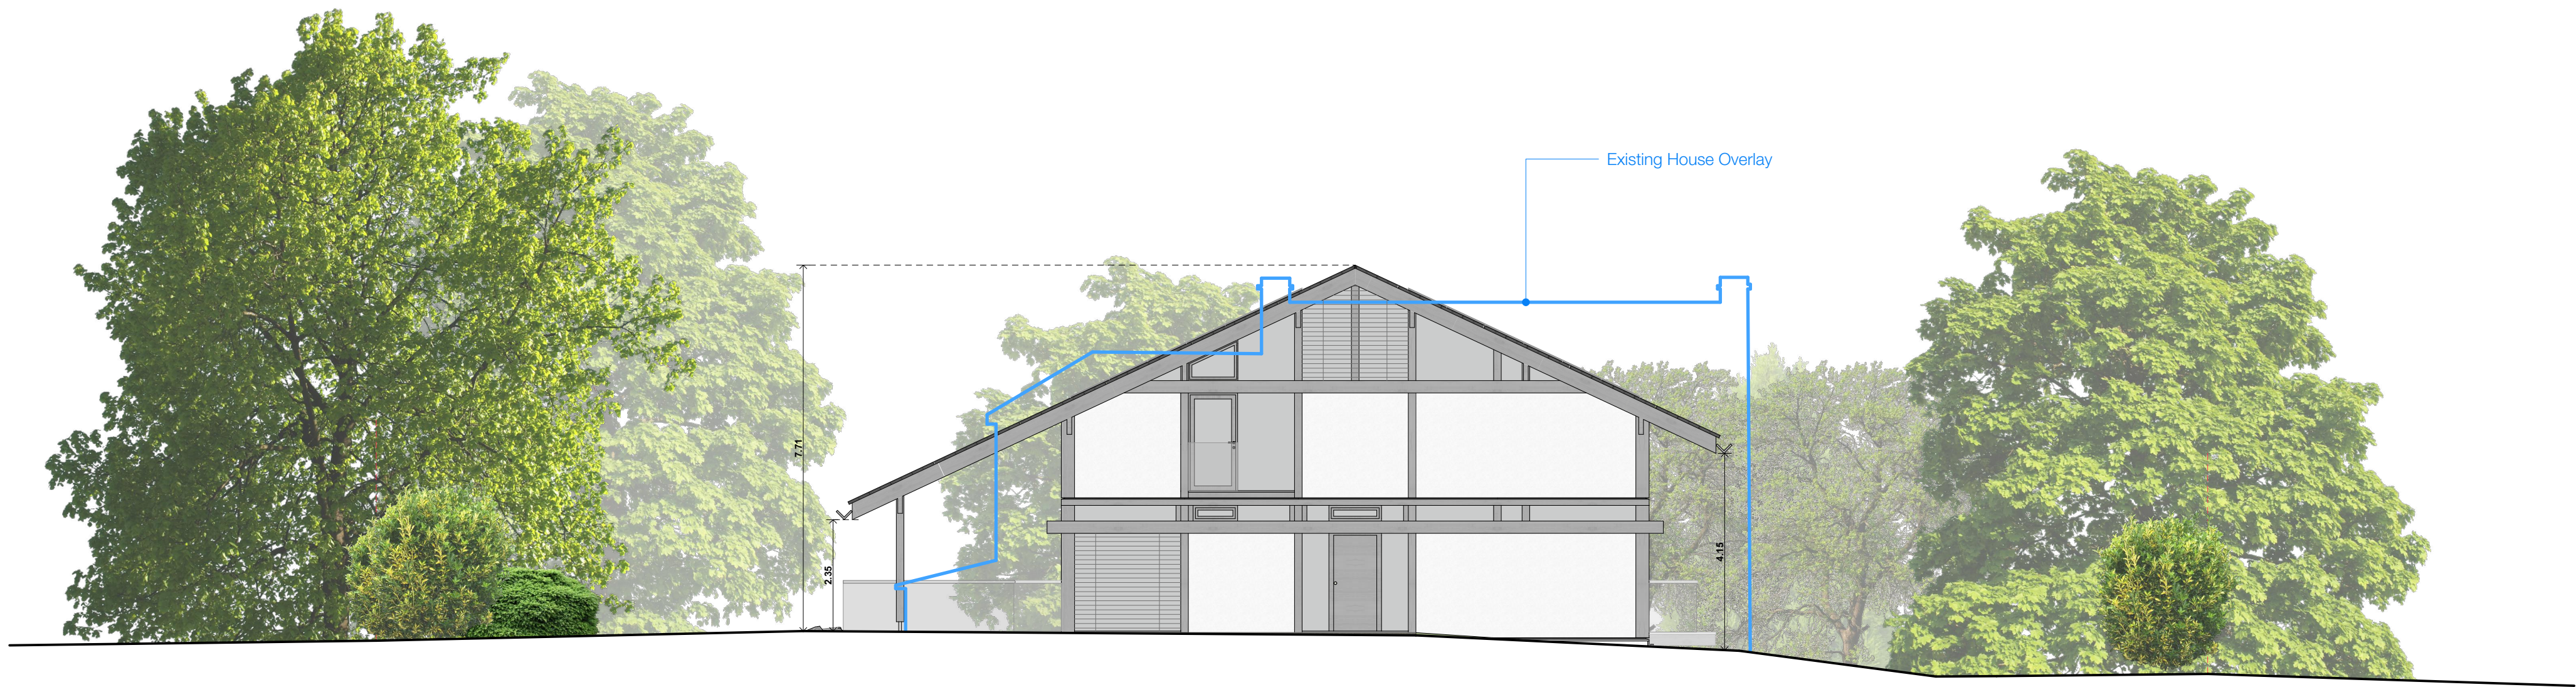


Front NW Elevation

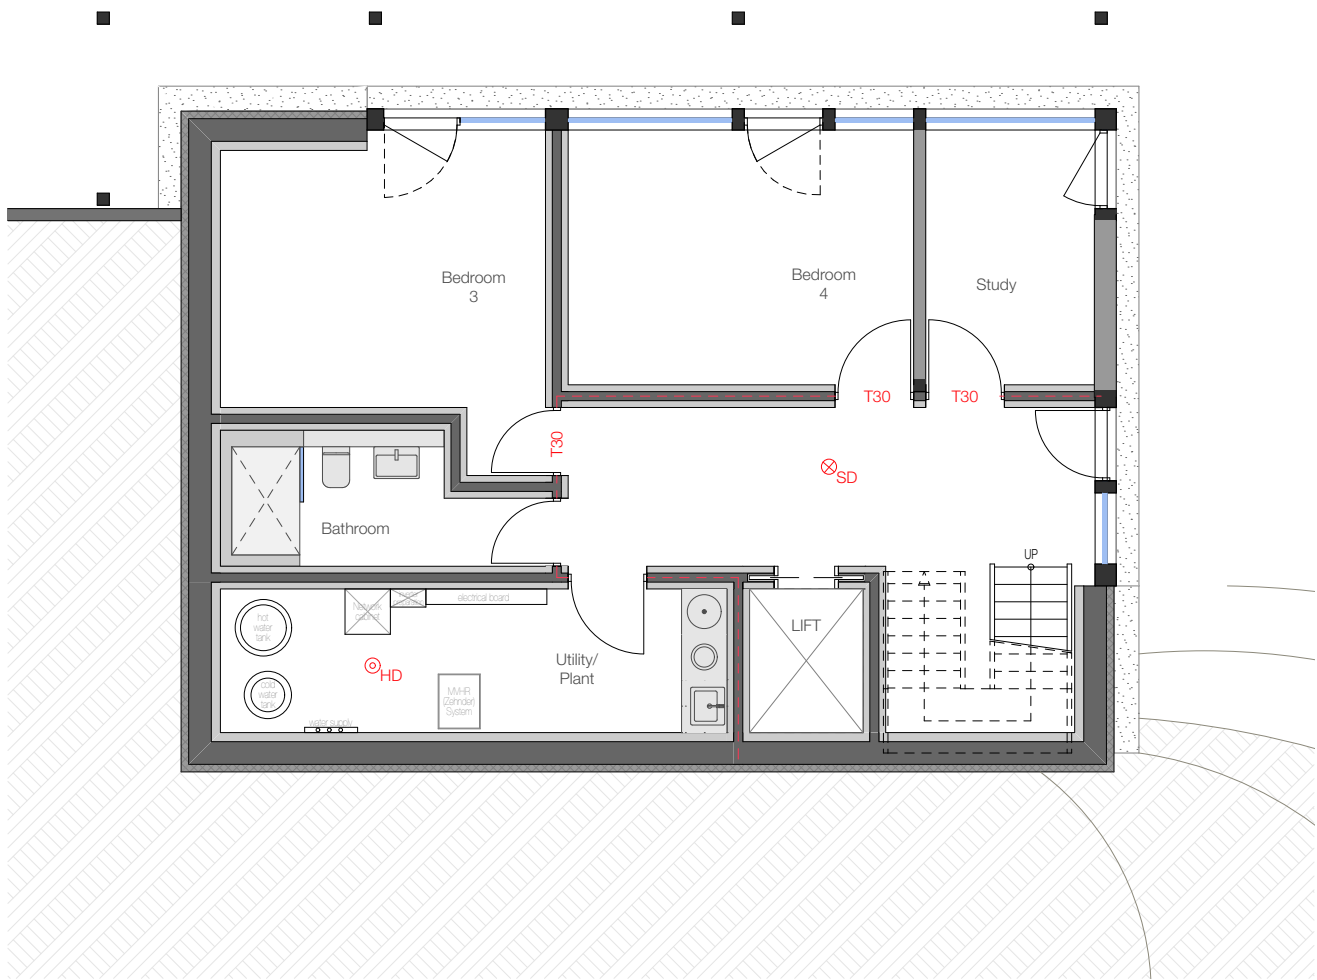


Basement / Lower level

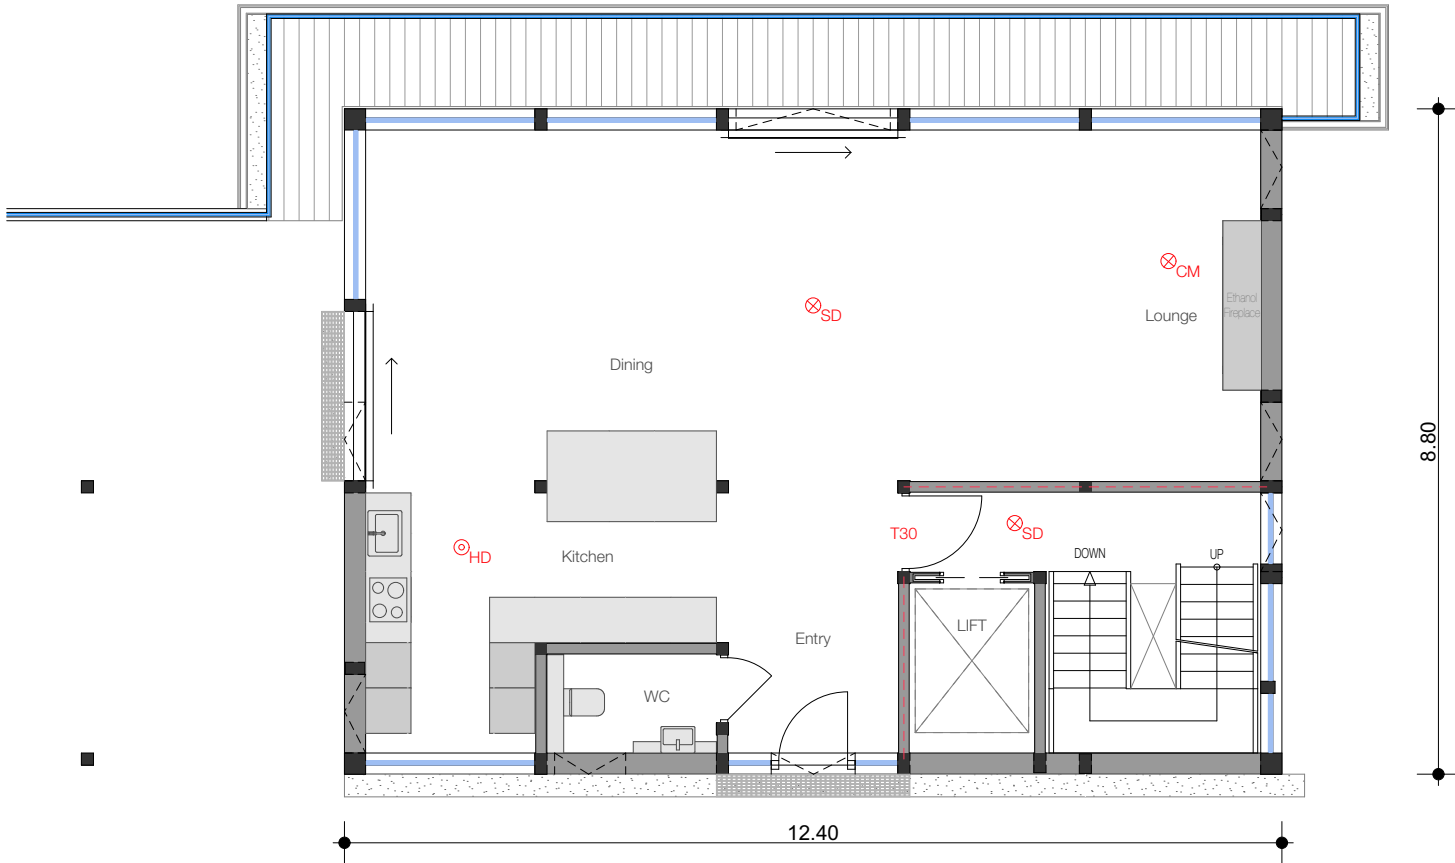

Ground Floor

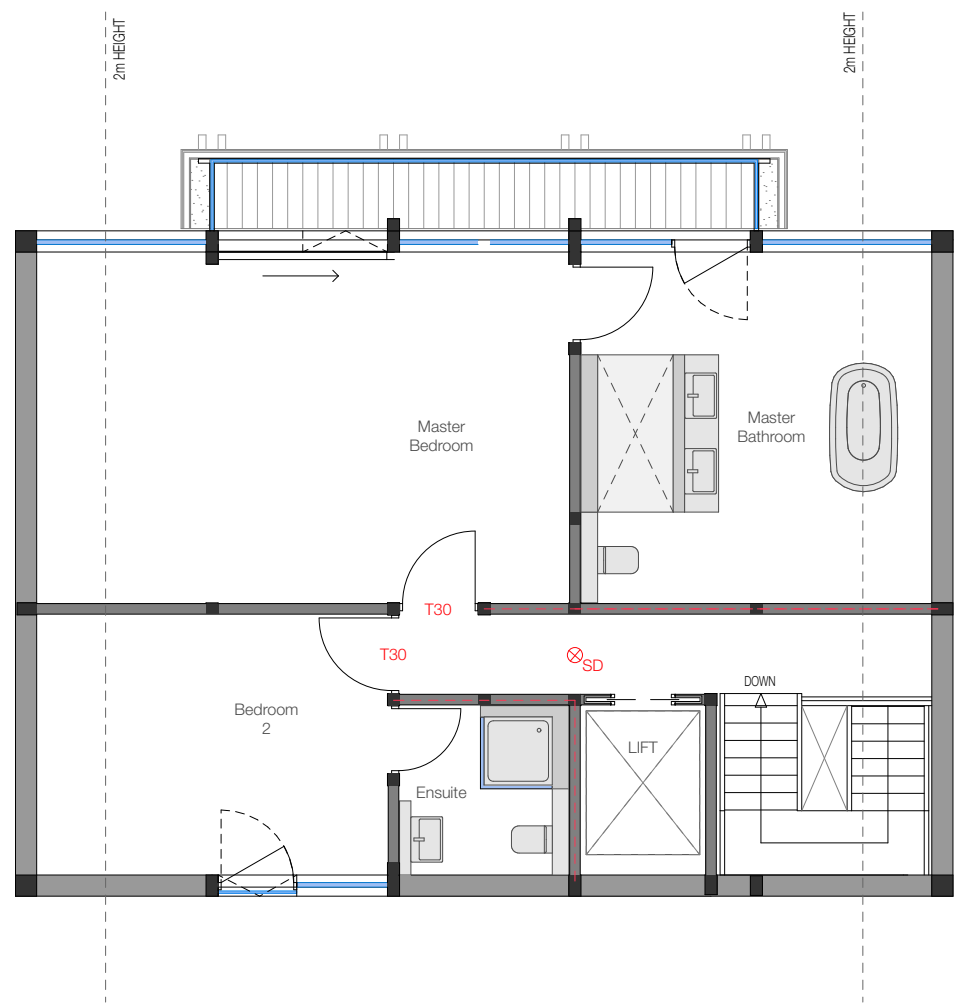

First Floor

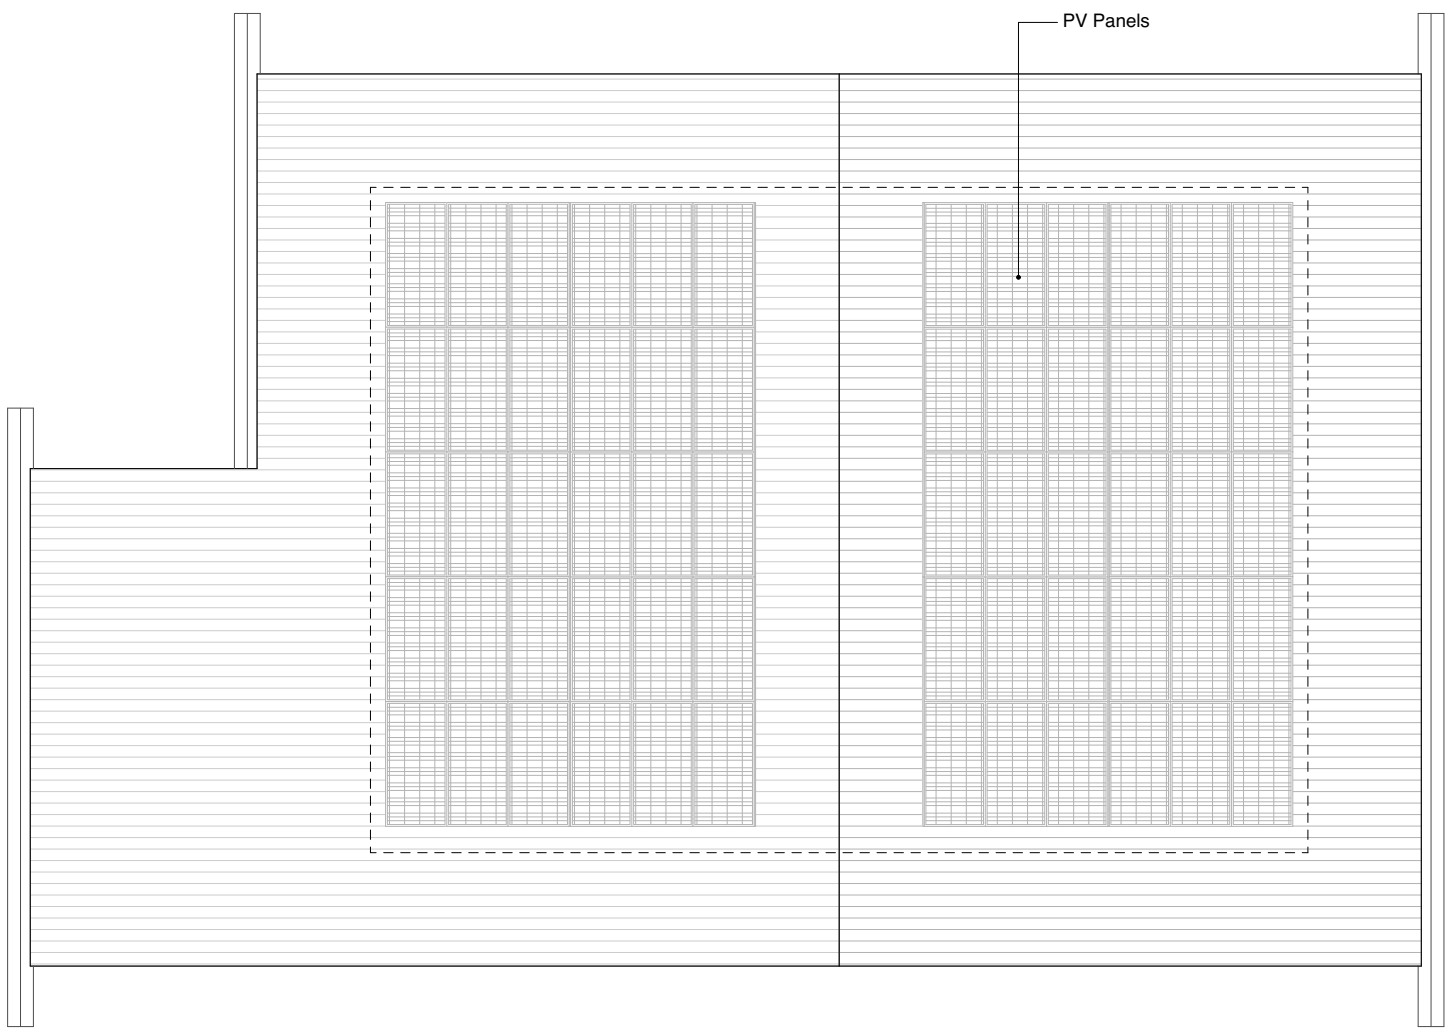

Roof Plan

Elevation Key

Floor Plan Key

Area Schedule:

GEA (Gross External Area):

Ground Floor	109.12 m ²
First Floor	109.12 m ²
Basement	108.34 m ²
Total	326.58 m²

GIA (Gross Internal Area):

Ground Floor	97.56 m ²
First Floor	97.56 m ²
Basement	91.17 m ²
Total	286.29 m²

Status: **ISSUE**

PETER HUF
ARCHITECTURE

The Control Tower | 12 De Havilland Drive | Brooklands
Weybridge | Surrey | KT13 0YP

Title: **PLANNING APPLICATION
SELF-BUILT
REPLACEMENT DWELLING**

Client: **Lance & Fiona Smith**

Site Address: Summer Lodge
Copyhold Lane
Cuckfield
Haywards Heath
RH17 5EB

Architect: **Peter Huf** M.Arch., Dip.L., Ing. (FH)

Plan: Proposed Floor Plans & Front Elevation

Scale: 1:100@A1

Drawing No.: b100c