


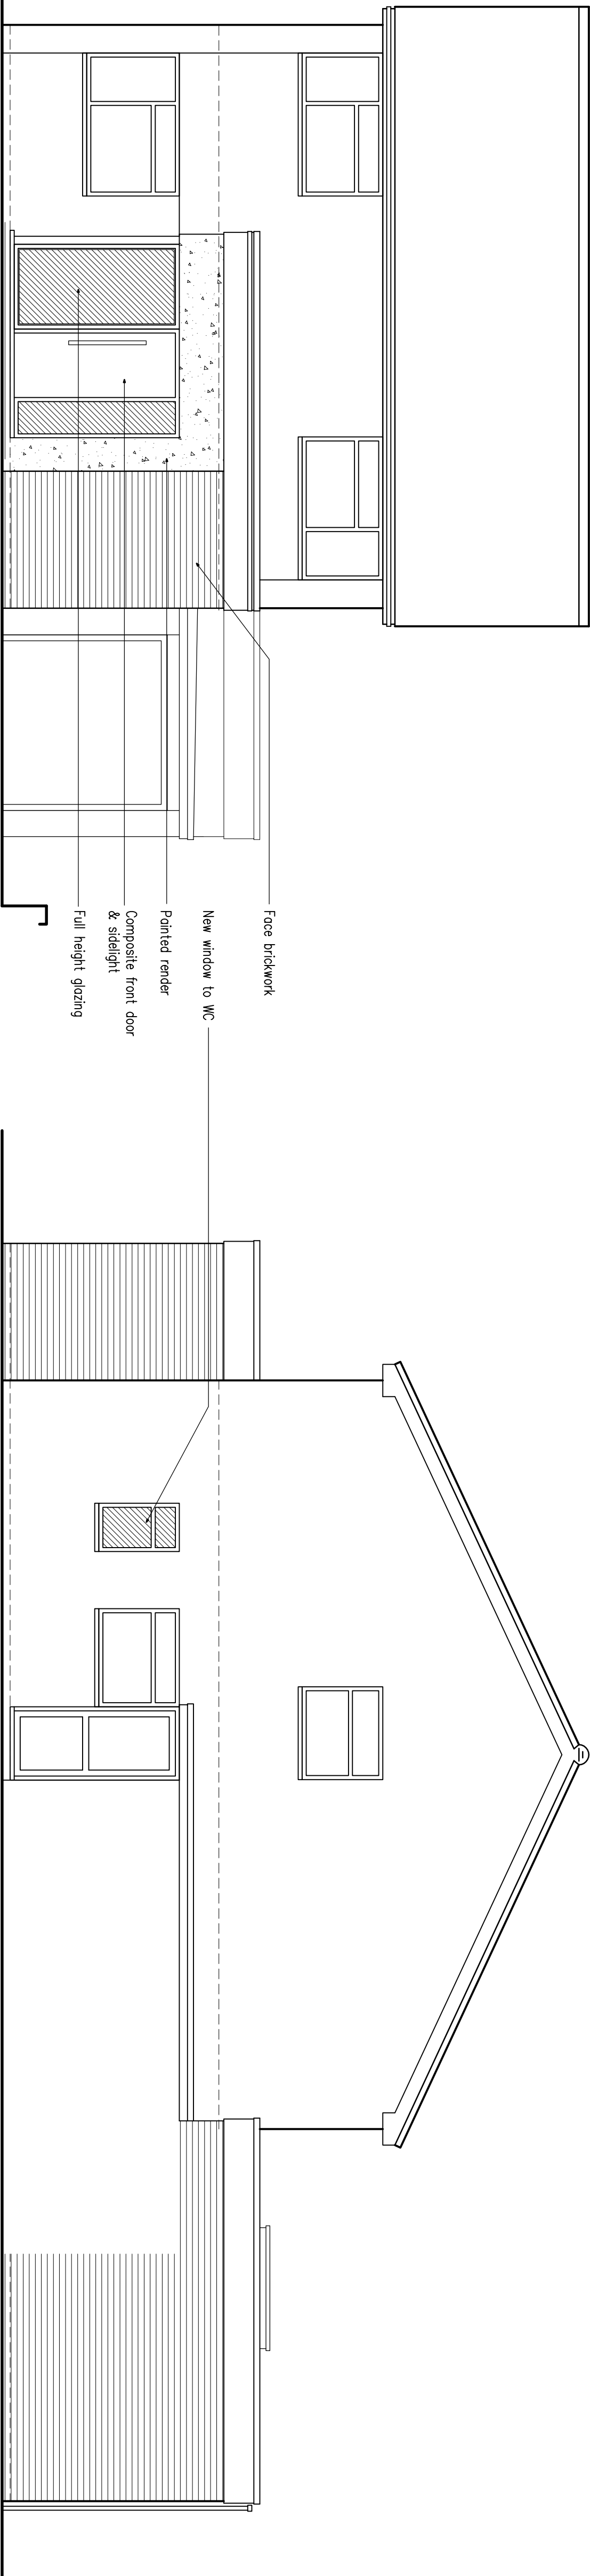


East Elevation

As Proposed
1:50


North Elevation

As Proposed
1:50

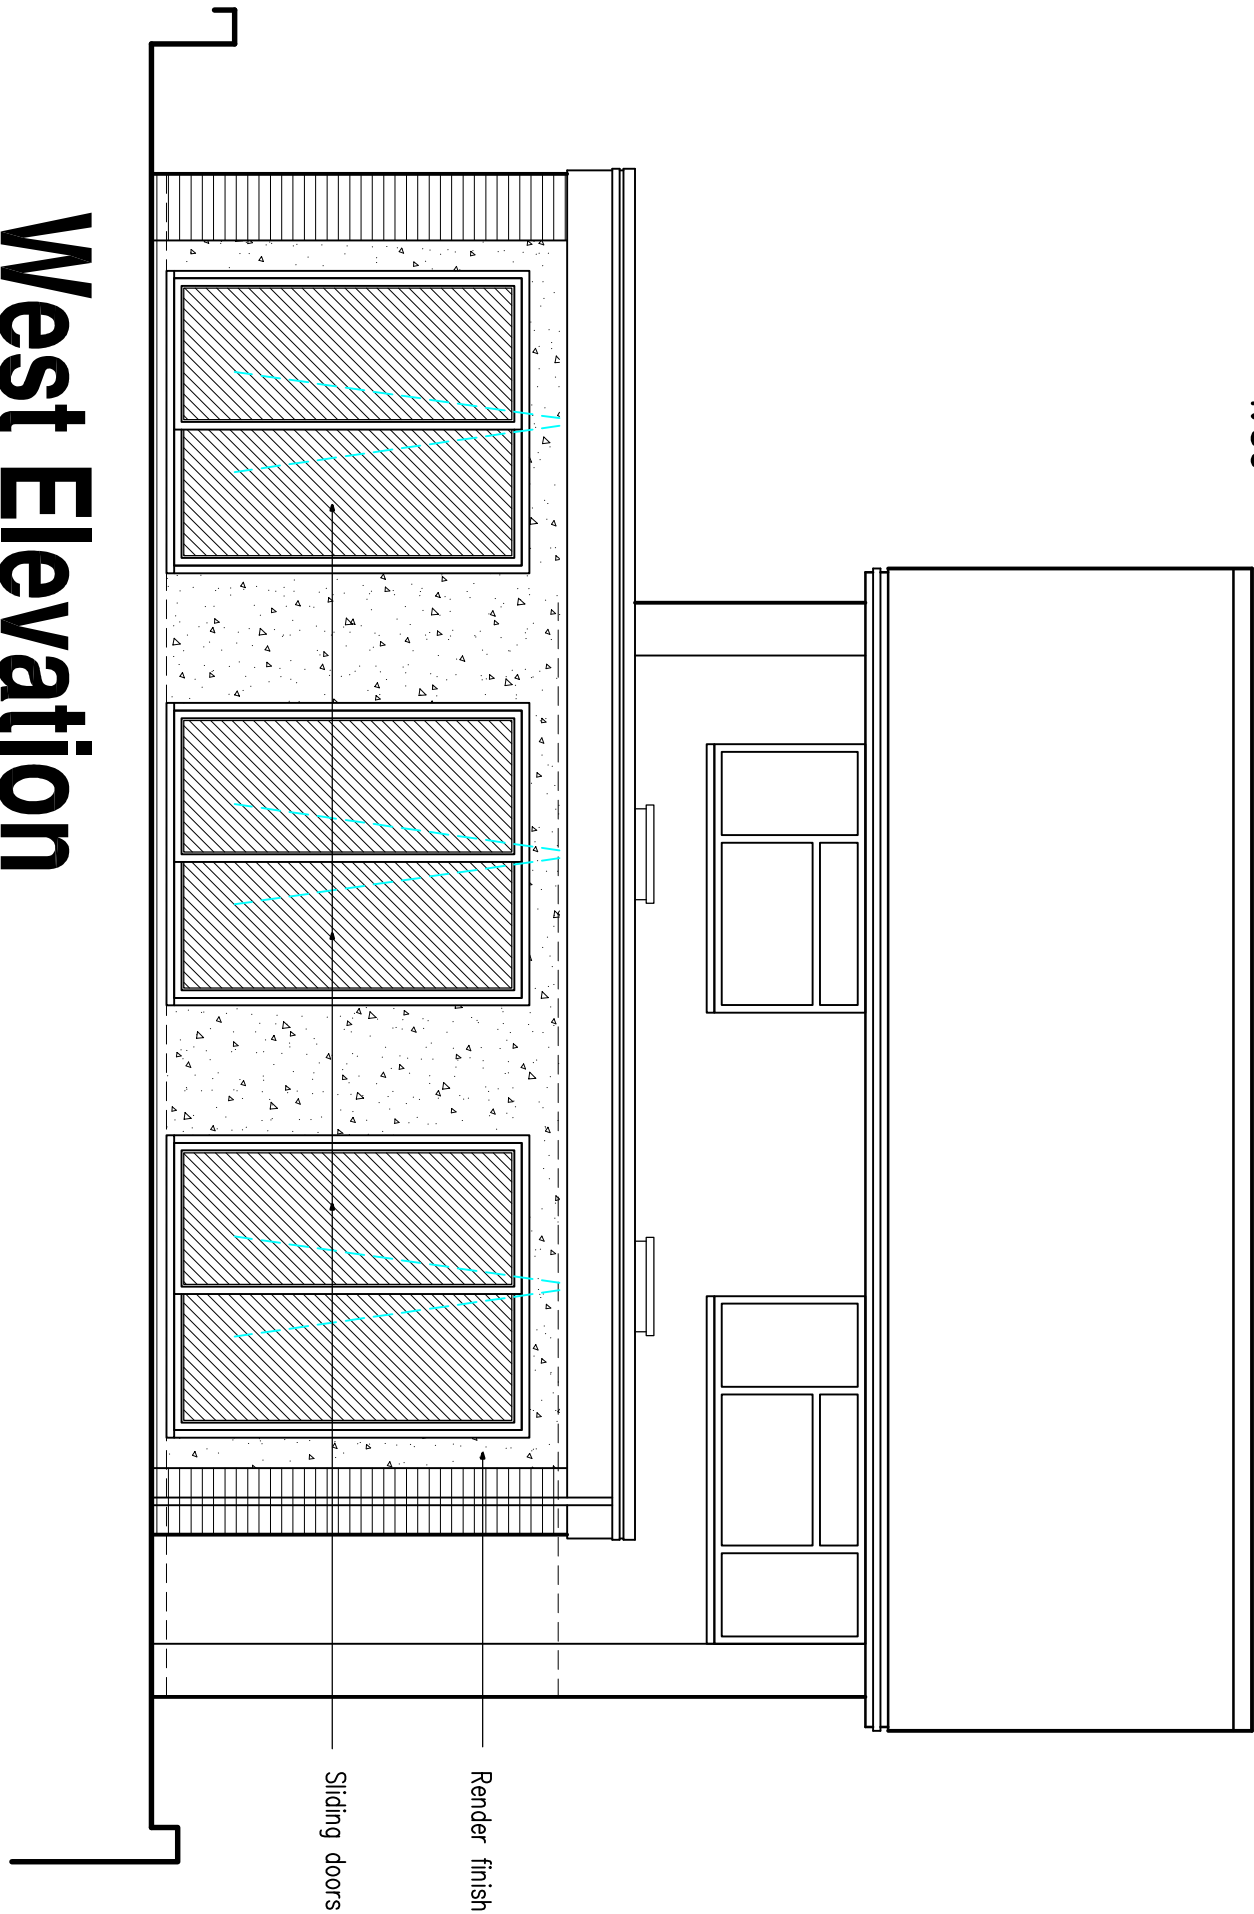


West Elevation

As Proposed
1:50

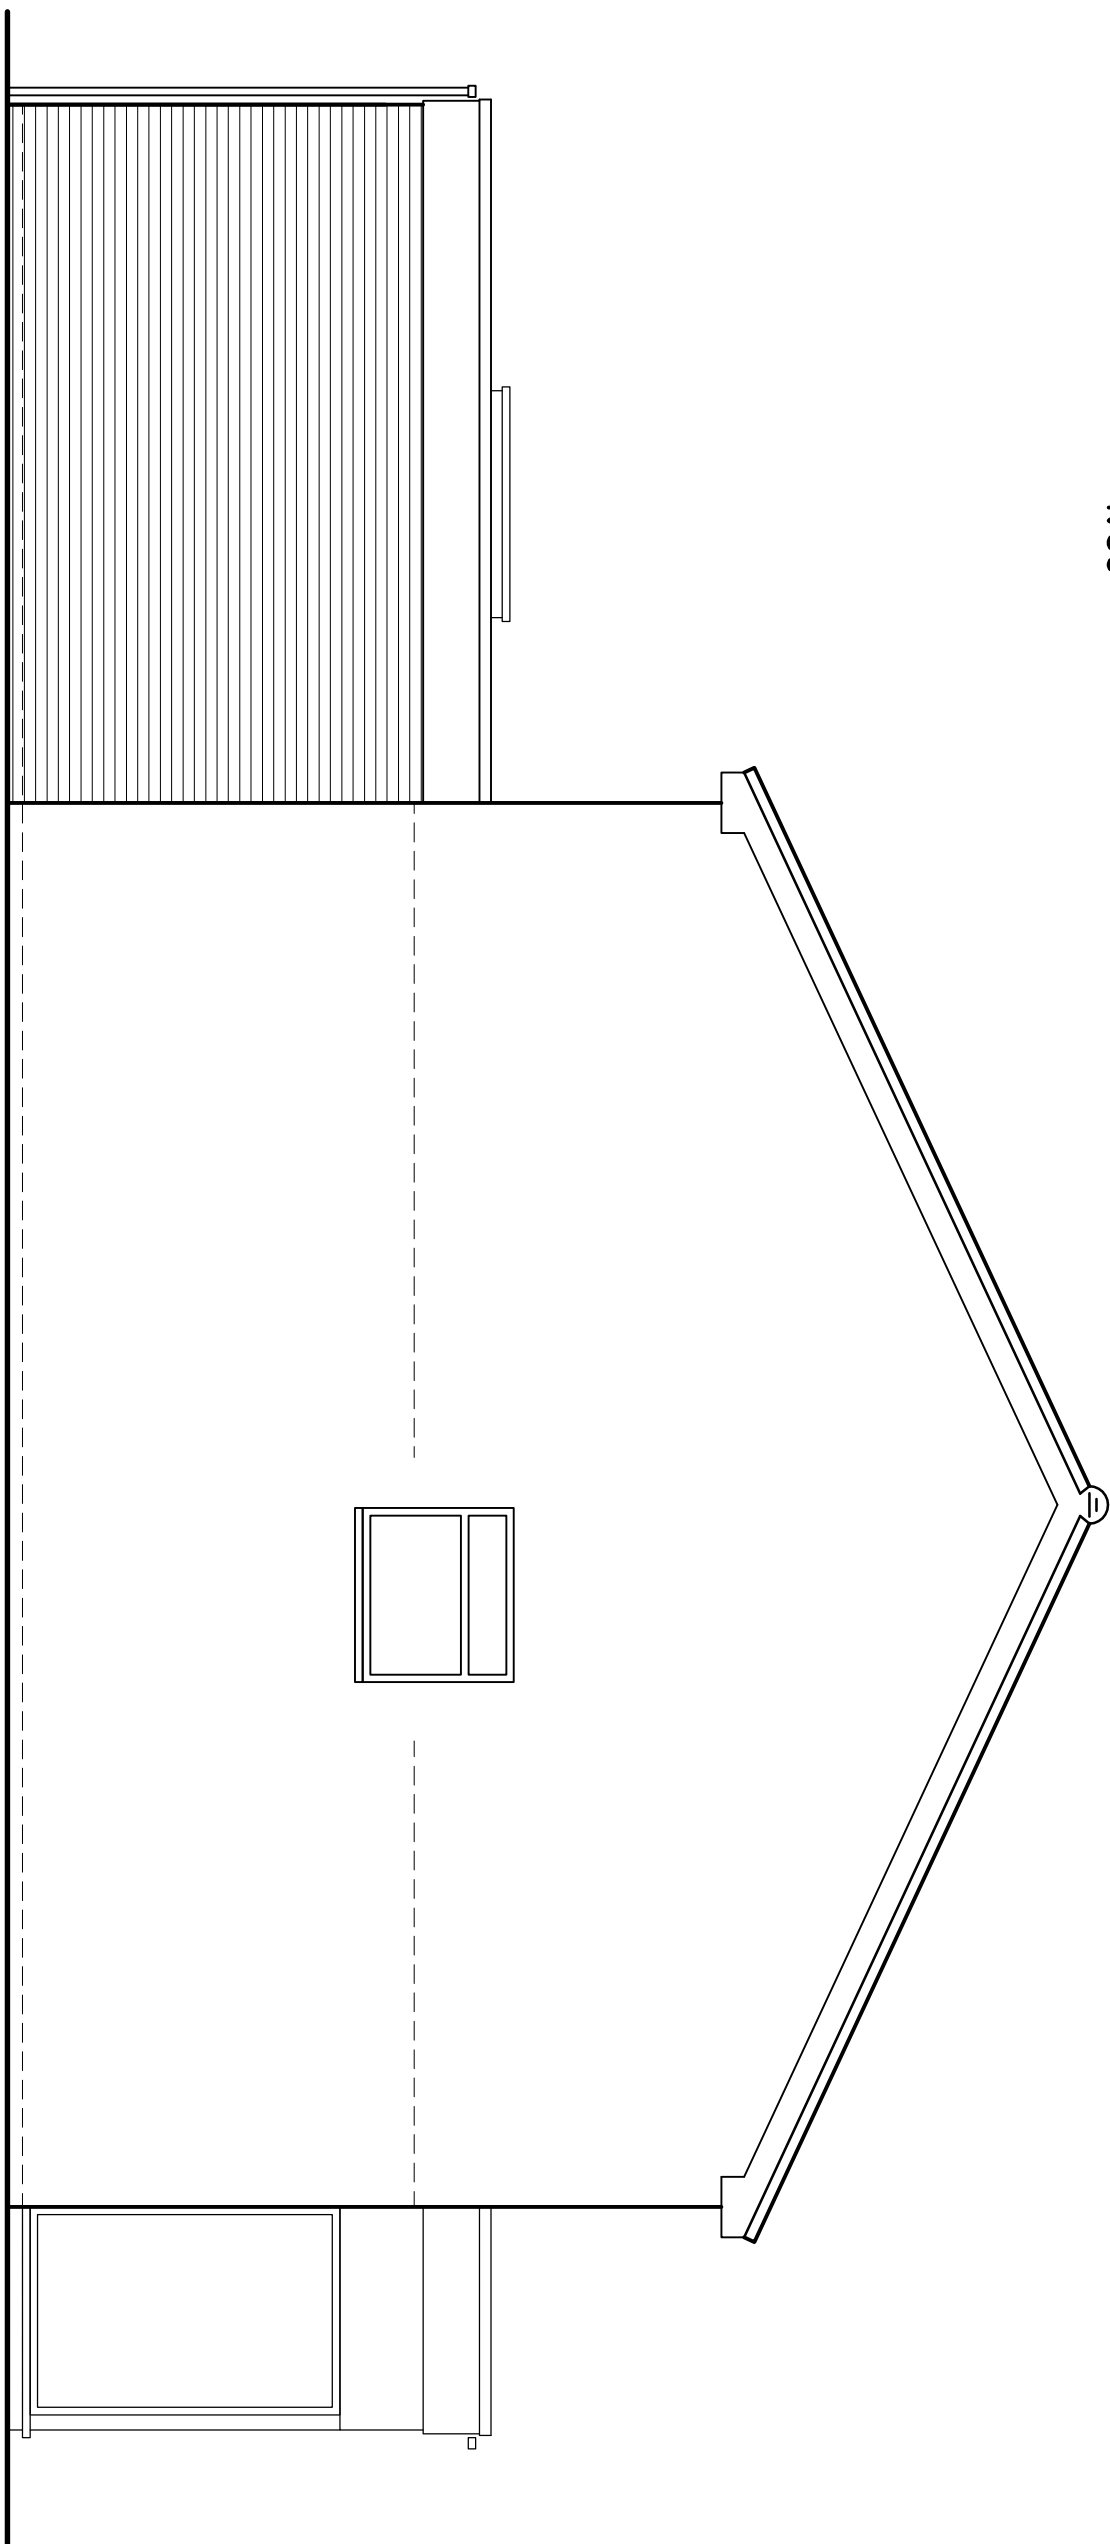


South Elevation

As Proposed
1:50

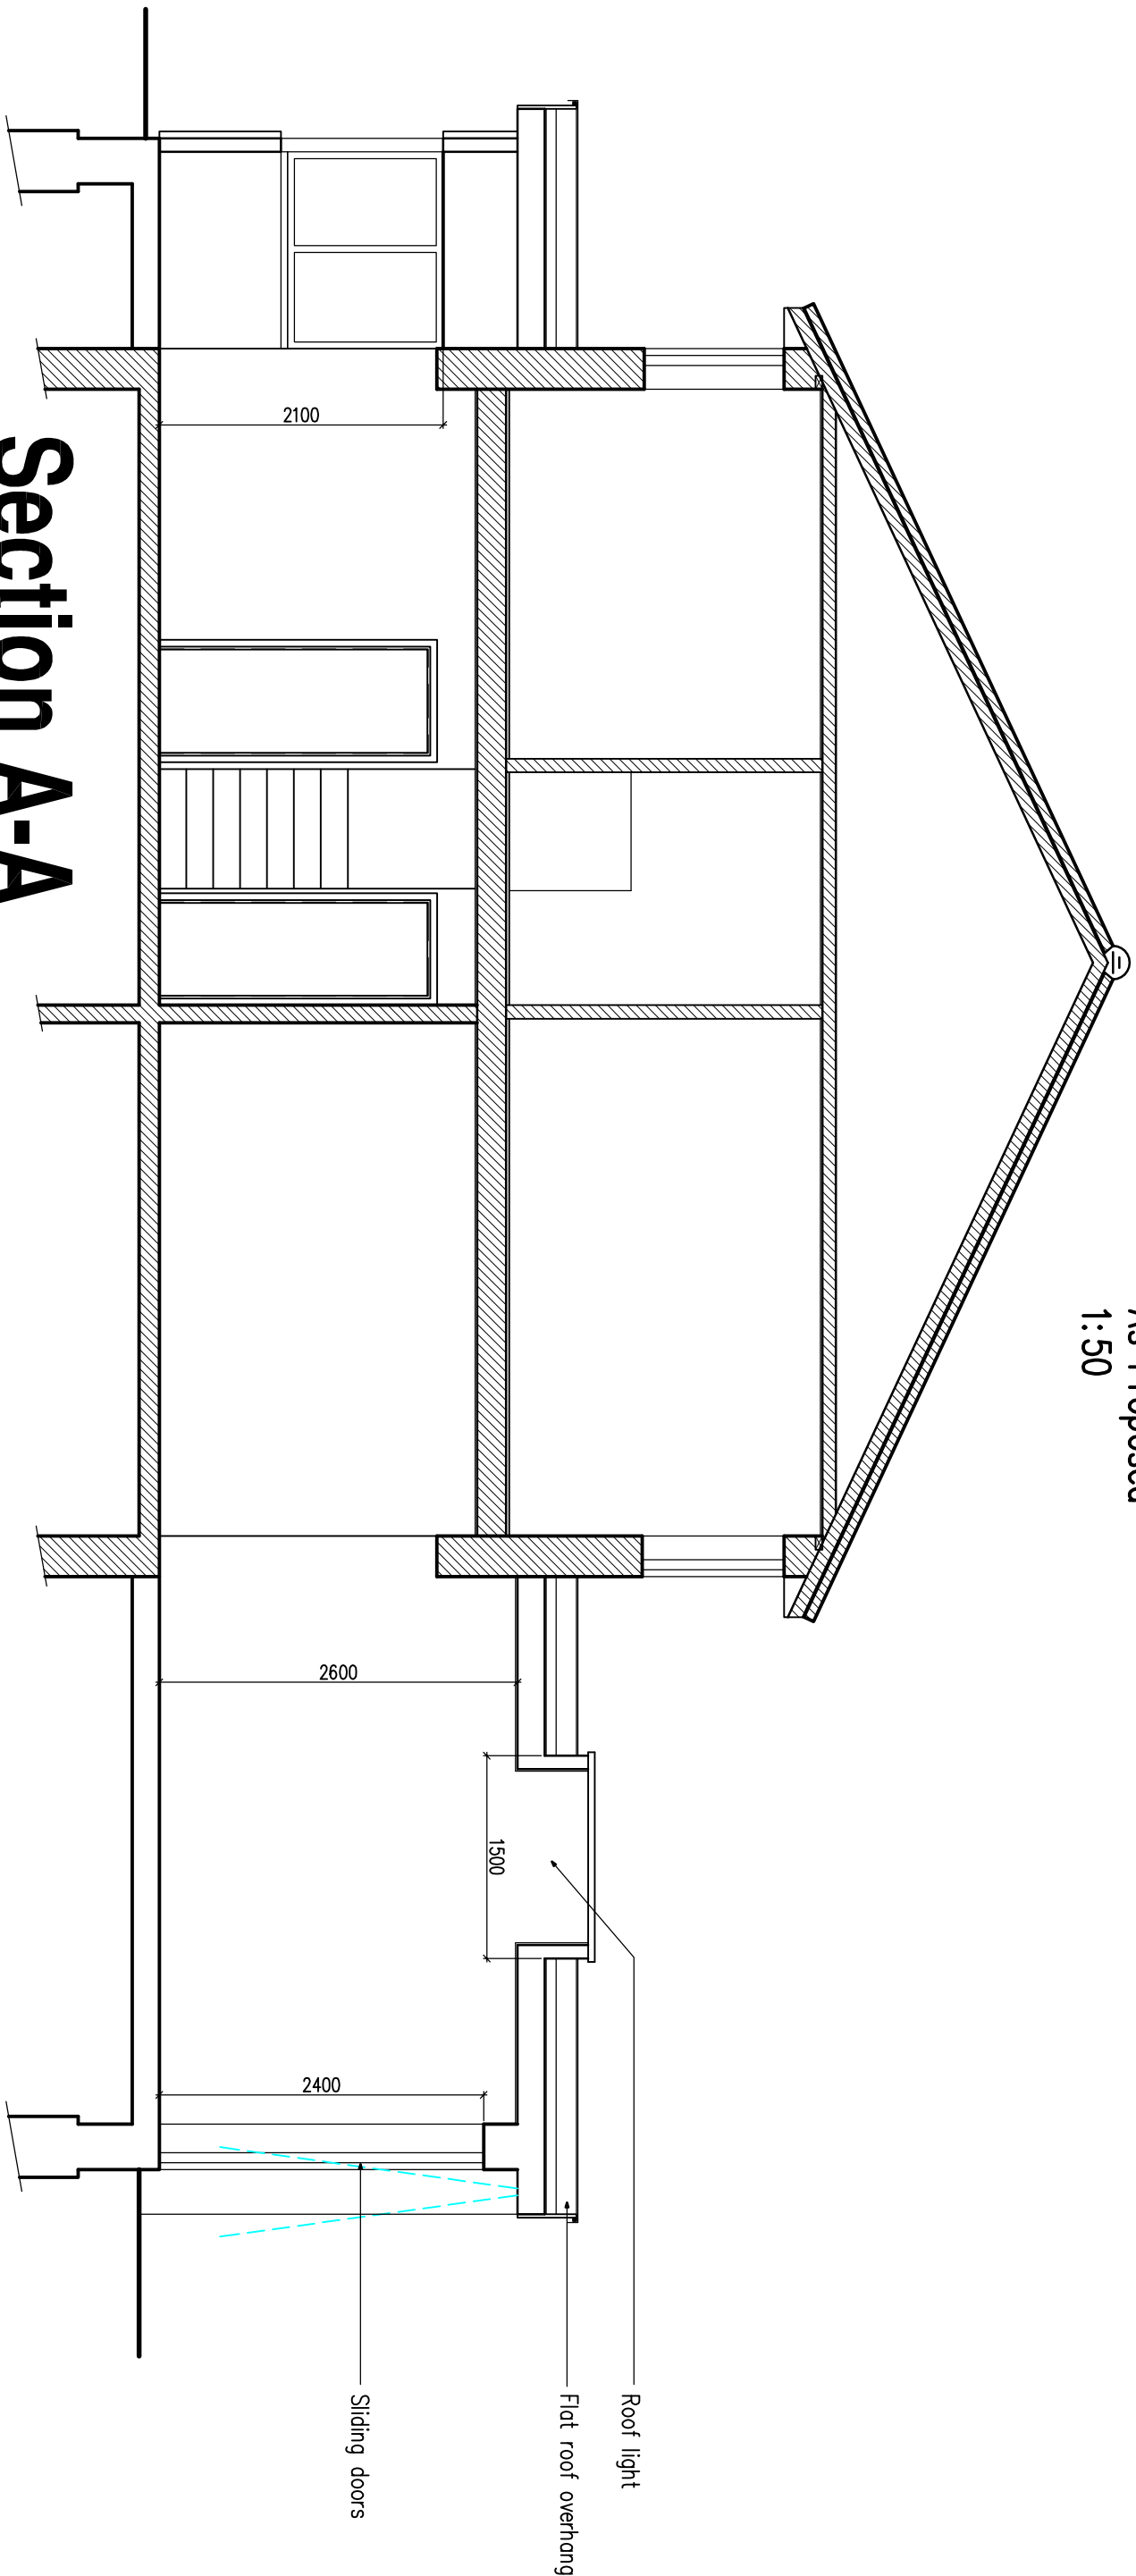

Section A-A

As Proposed
1:50

 

1:50 Scale Bar

C. June 2026	Issued to client comments
B. June 2026	Issued to client comments
A. June 2026	Issued to client comments

Project:
**Rear extension & new porch at:
4 Oakthill Park
Burgess Hill**

Drawing title:
**Elevations
As Proposed**

Client:
Mr & Mrs Herve

Copyright of:
Olive Voller Associates
Chartered Building Surveyors
15 Station Road
Burgess Hill
West Sussex
RH15 9DE
Tel: 01444 871010
Fax: 01444 870099
Web: www.olivevoller.com



Scale:
1:100 @ A1

Date:
July 2026

Drawn:

Dwg. No. **4162-03**

Rev'n
C