



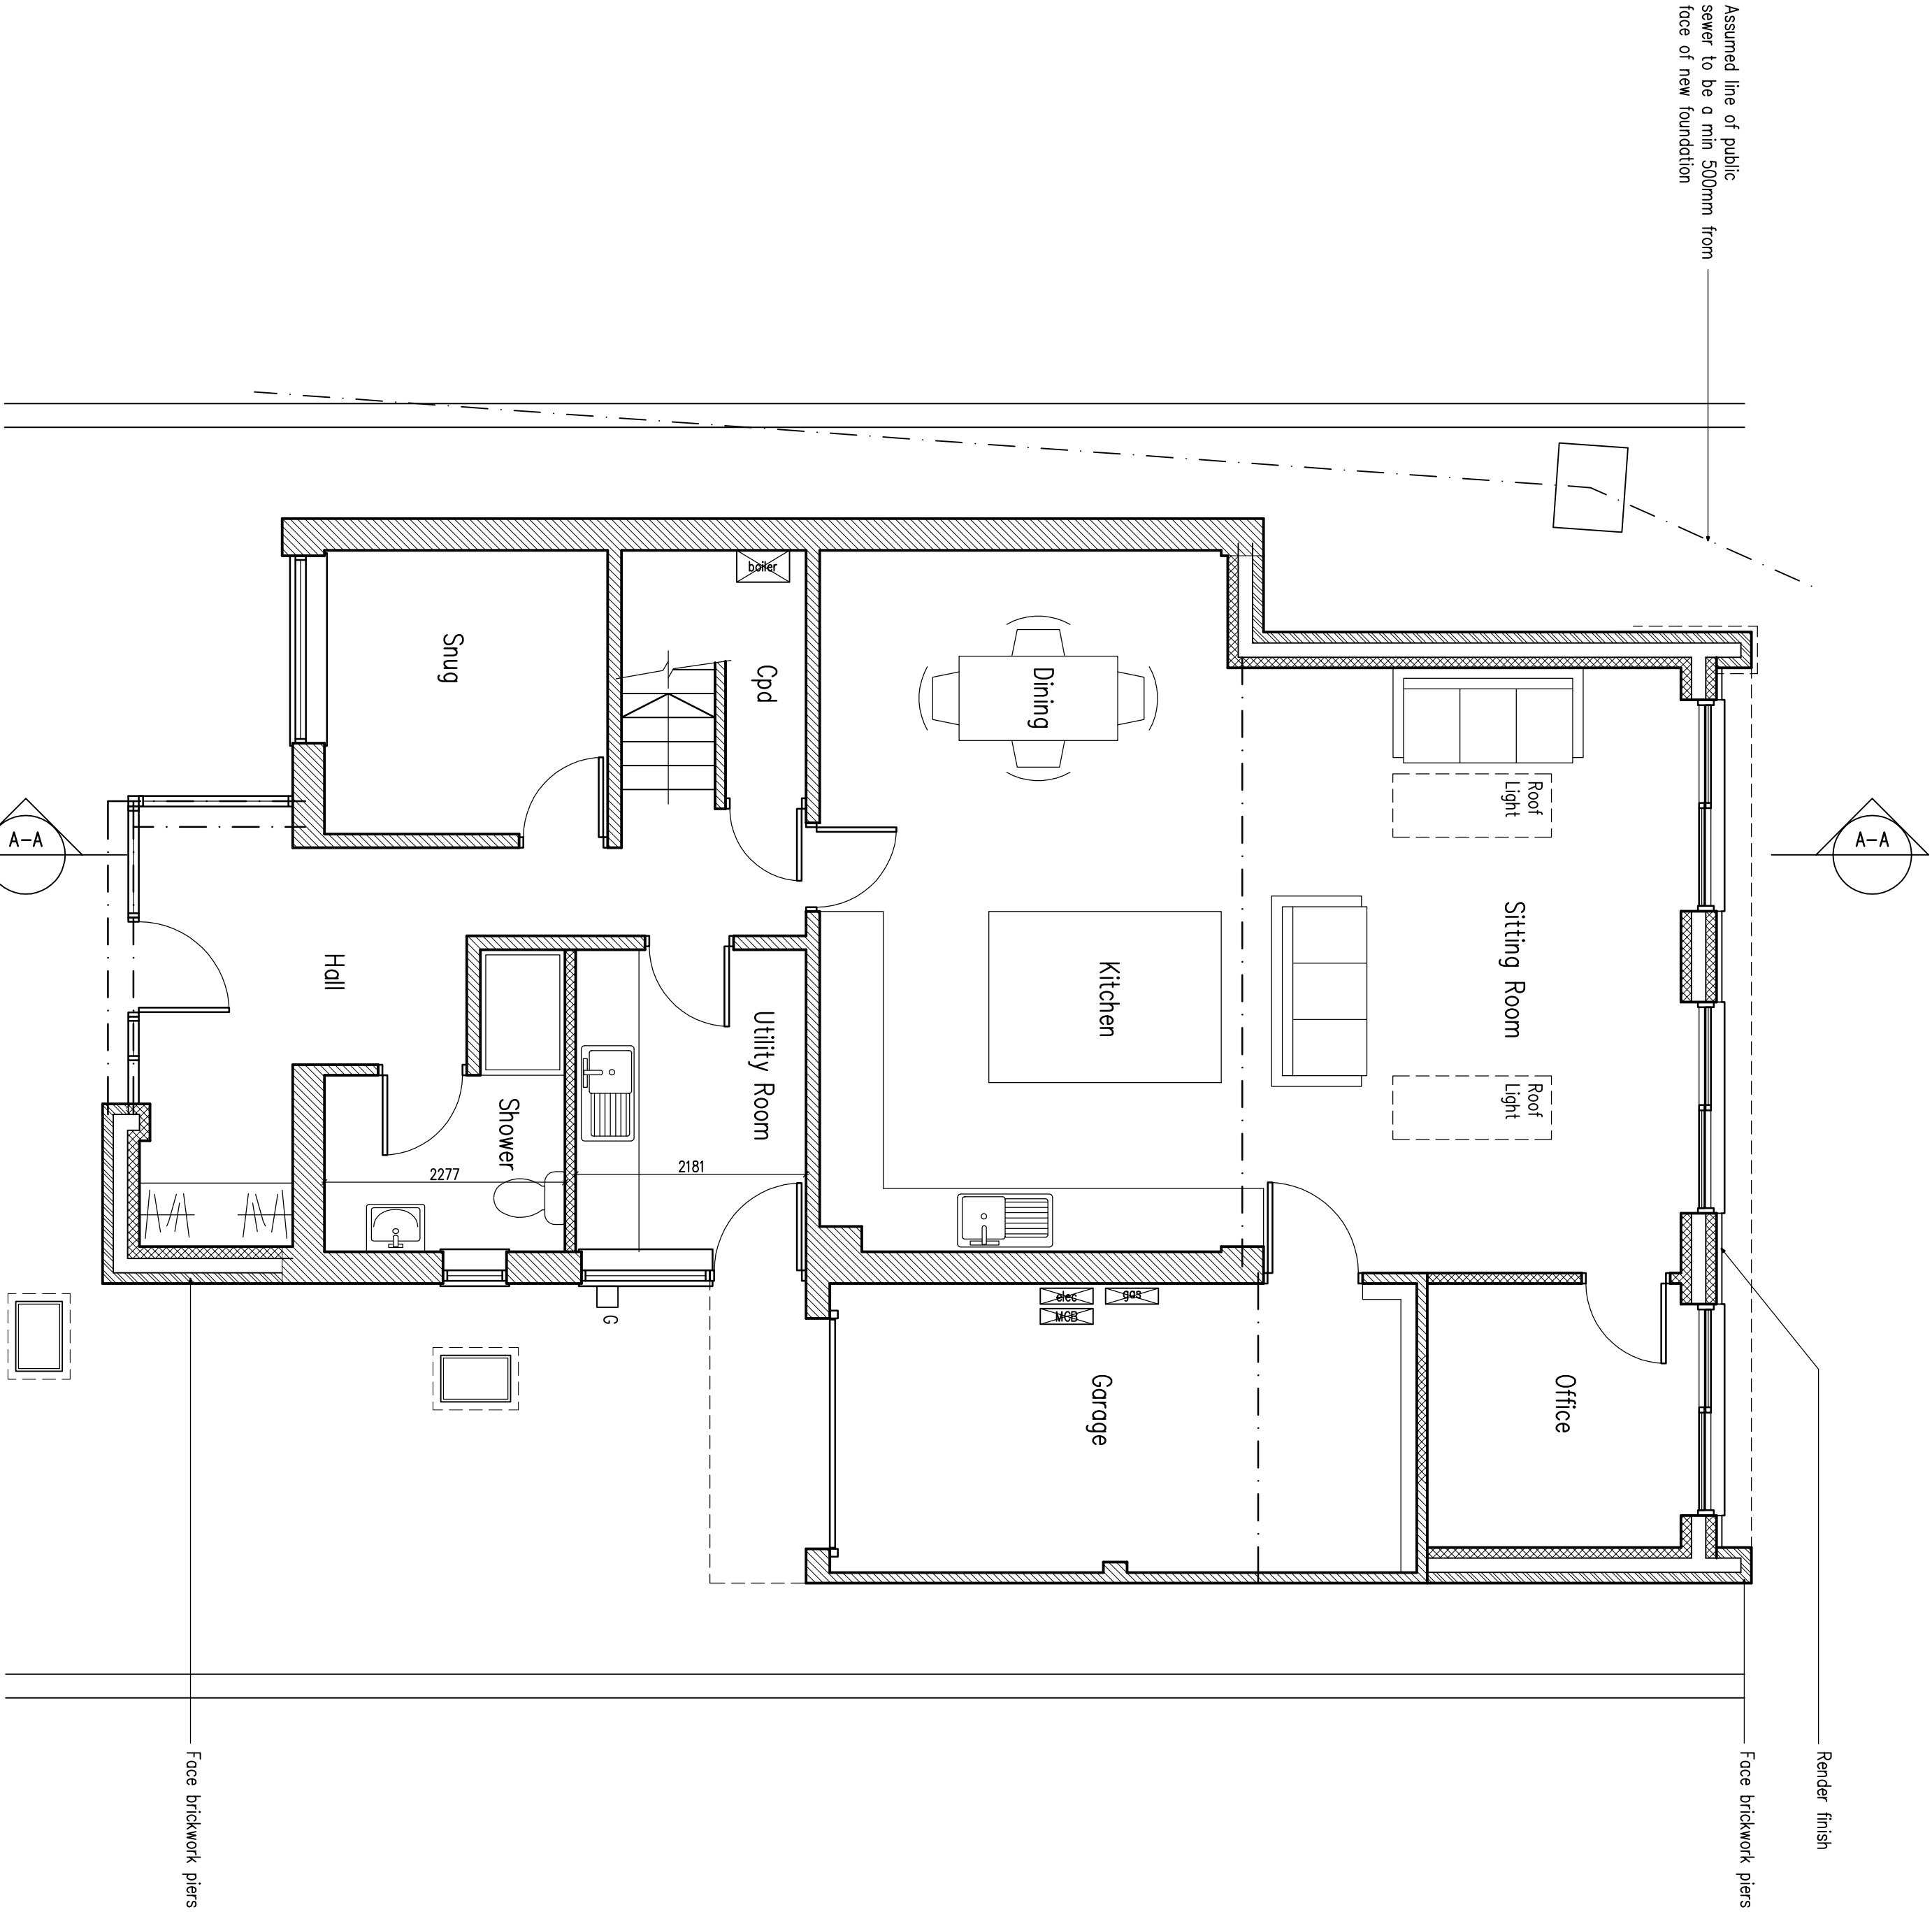

Ground Floor Plan
As Proposed
1:50

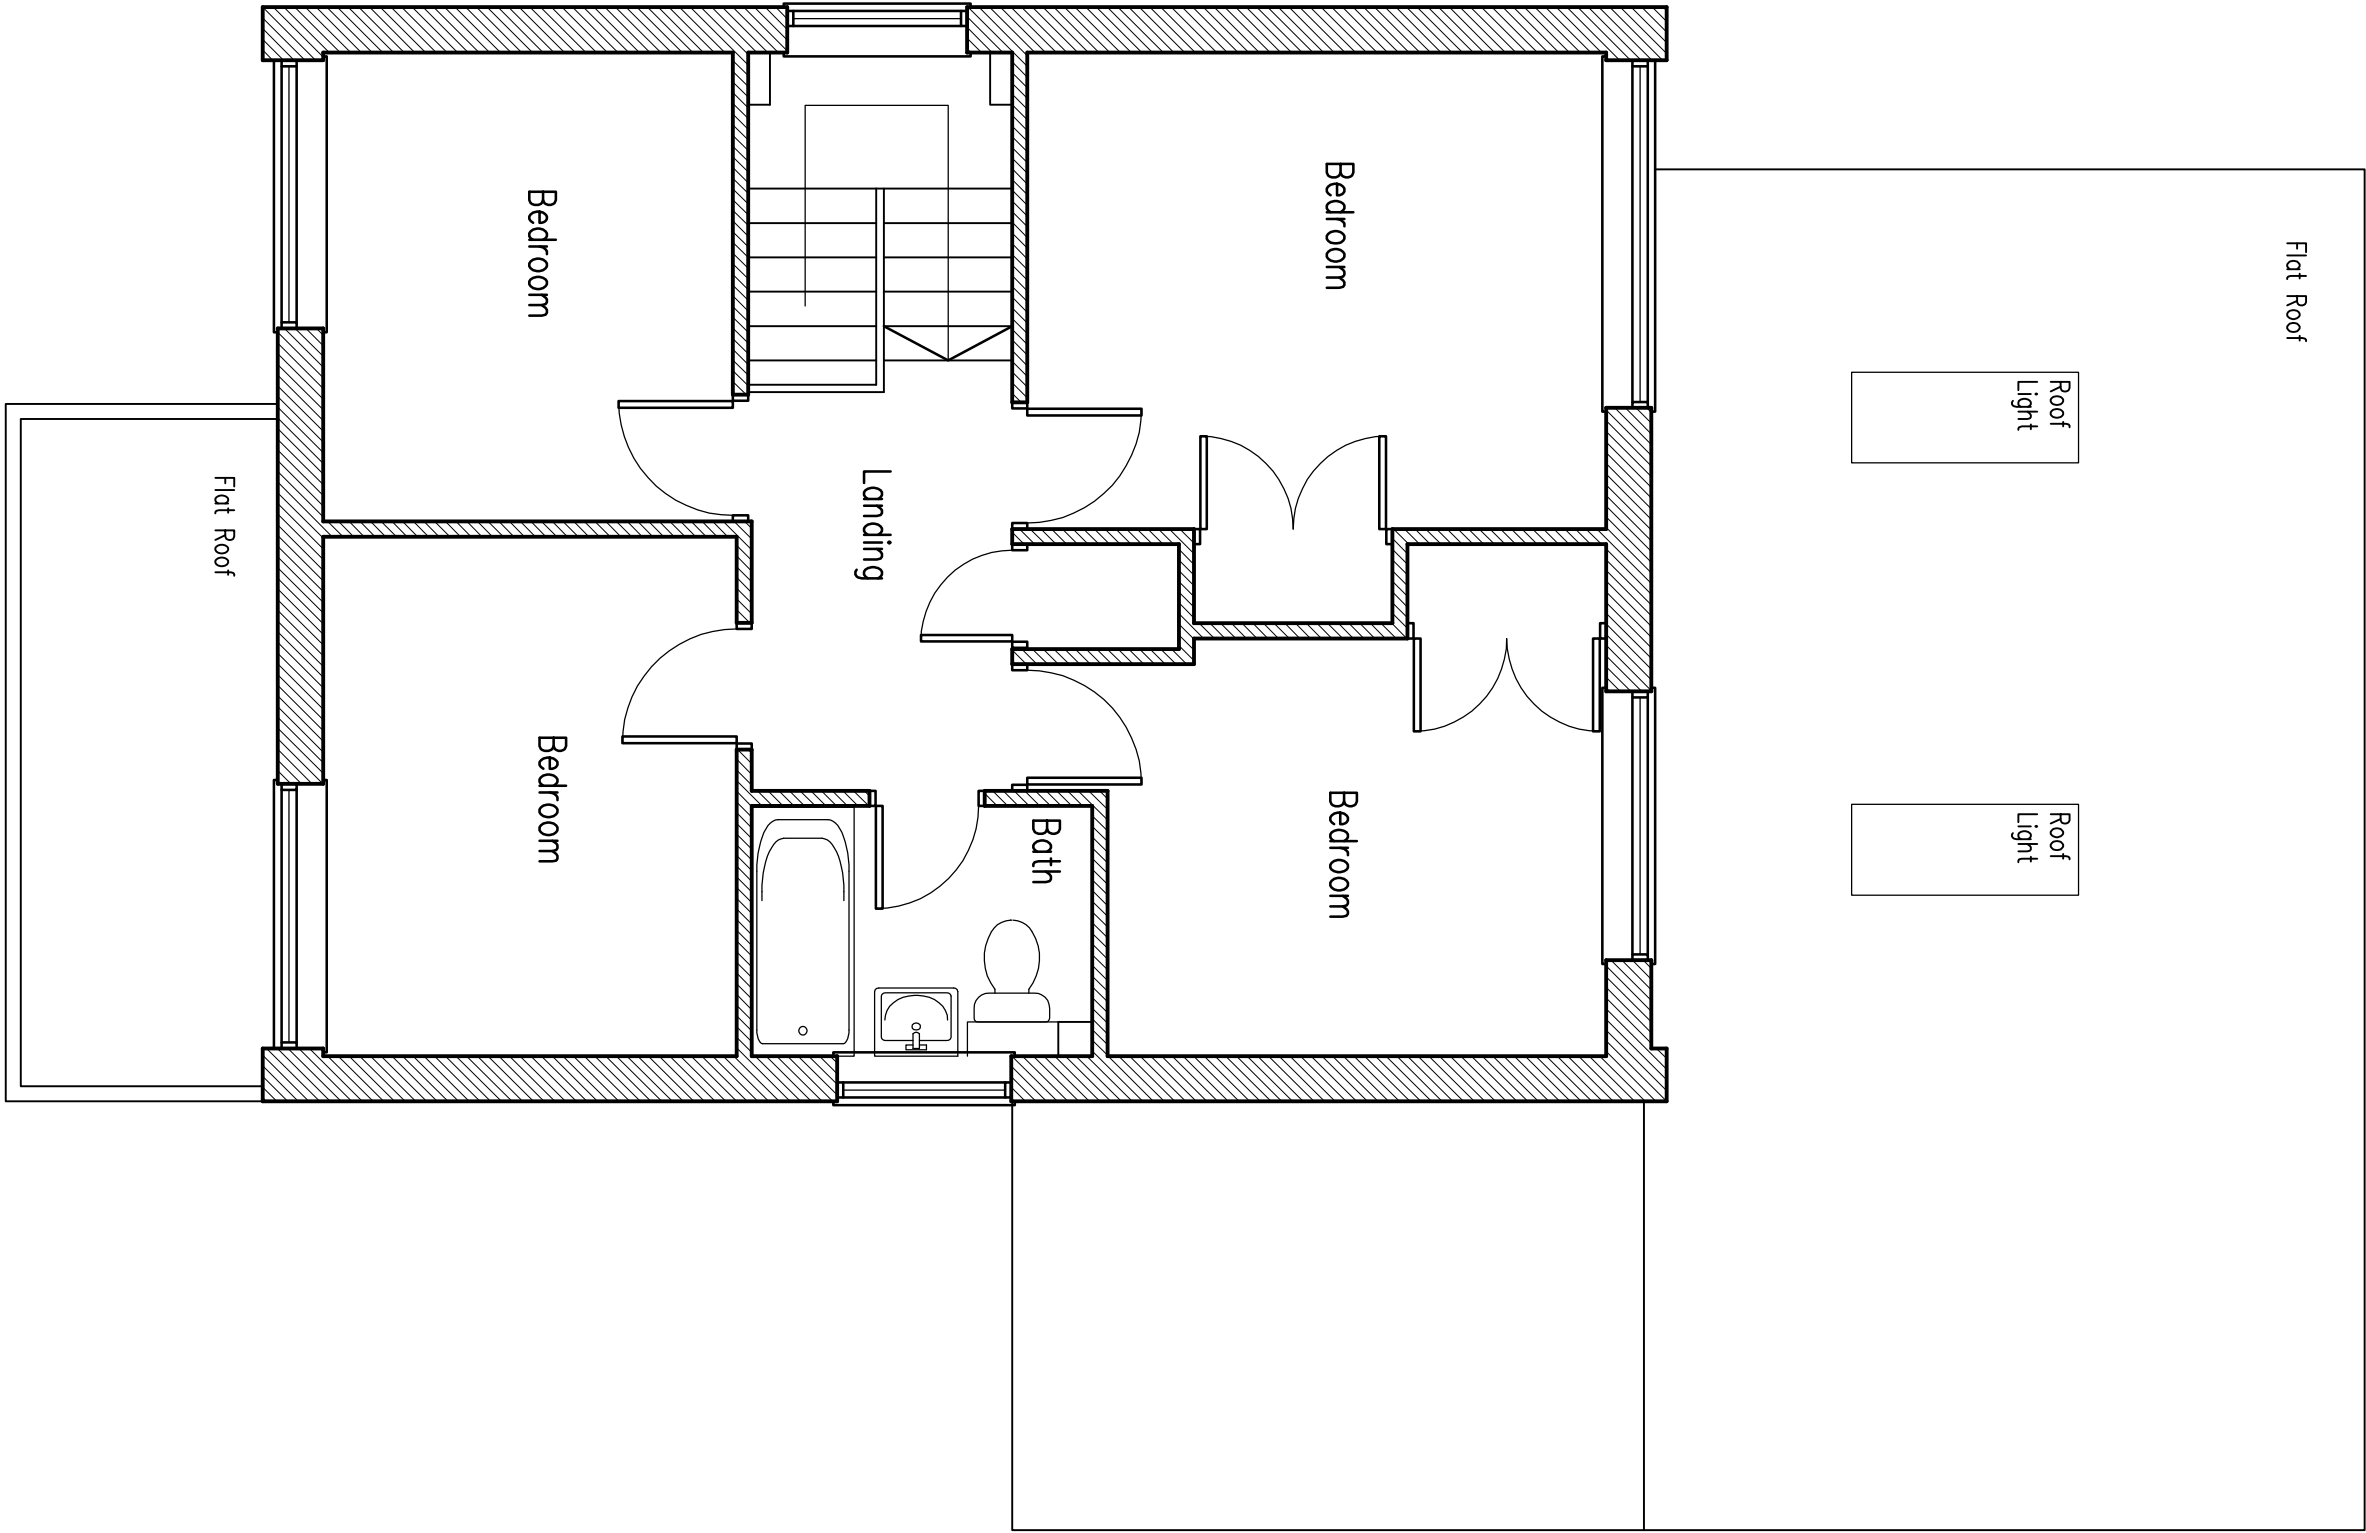

First Floor Plan
As Proposed
1:50

C Jun 2026	Issued to client comments
B Jun 2026	Issued to client comments
A Jul 2026	Issued to client comments

Project:
**Rear extension & new porch at:
4 Oakhall Park
Burgess Hill**

Drawing title:
**Floor Plans
As Proposed**

Client:
Mr & Mrs Herve

Copyright of:
Clive Voller Associates
Chartered Building Surveyors
15 Station Road
Burgess Hill
West Sussex
RH15 9DE
Tel: 01444 87010
Fax: 01444 87099
Web: www.clivevoller.com




Scale:
1:50 @ A1

Date:
June 2026

Drawn:

Dwg No. **4162-02**

Rev'n
C

 

1:50 Scale Bar