



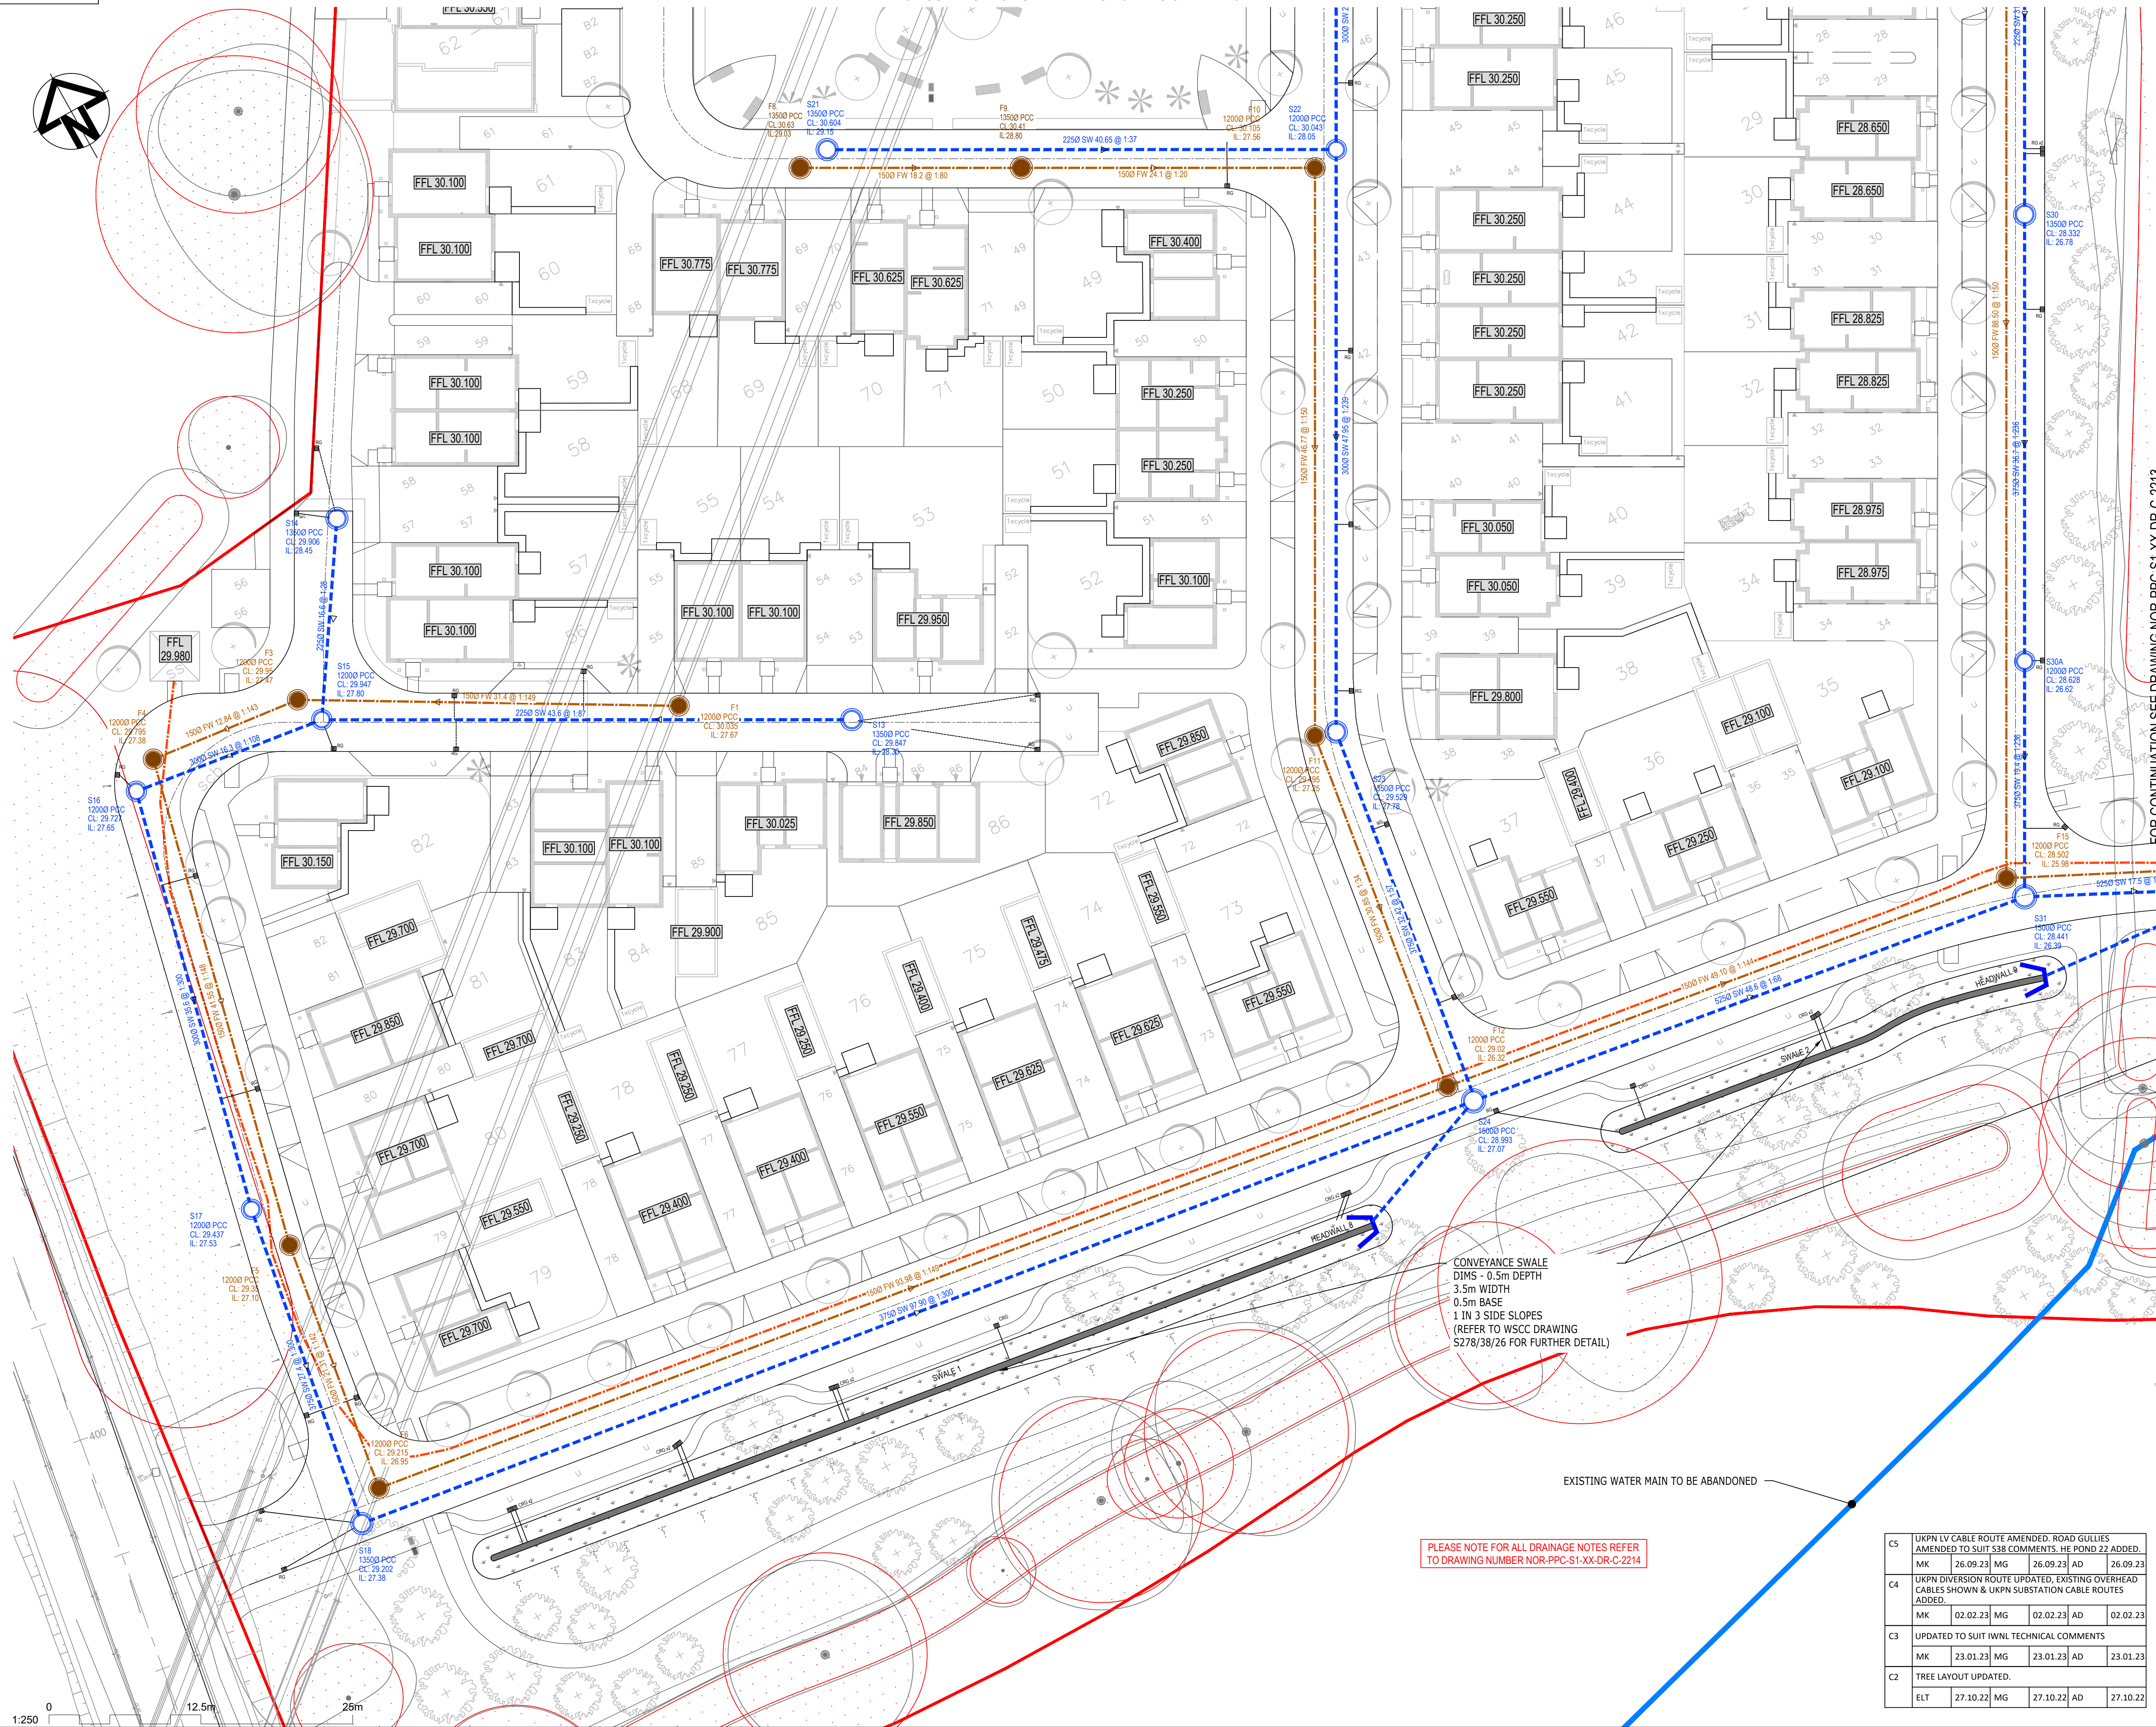

## GENERAL NOTES

- 1.1. THIS DRAWING IS COPYRIGHT AND SHOULD NOT BE REPRODUCED IN WHOLE OR PART WITHOUT THE WRITTEN CONSENT OF PATRICK PARSONS LTD.
- 1.2. DO NOT SCALE FROM THIS DRAWING.
- 1.3. ALL DIMENSIONS TO BE CHECKED ON SITE AND CO-ORDINATE WITH RELEVANT ARCHITECT'S DRAWINGS. ANY DISCREPANCIES TO BE REPORTED TO ENGINEER PRIOR TO CONSTRUCTION.
- 1.4. ALL DIMENSIONS IN mm UNLESS NOTED OTHERWISE.
- 1.5. ALL LEVELS IN METERS.
- 1.6. STRUCTURAL SIZES HEREON SHALL NOT BE MODIFIED WITHOUT THE WRITTEN APPROVAL OF THE ENGINEER. THIS DRAWING IS TO BE READ IN CONJUNCTION WITH ALL RELEVANT ENGINEERS DRAWINGS & SPECIFICATIONS.

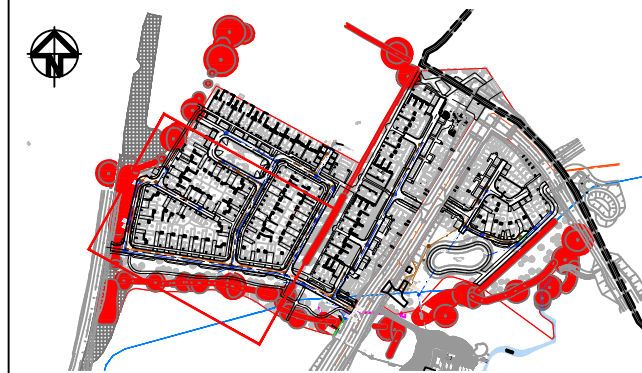

## LEGEND

- SURFACE WATER TO BE GIVEN FOR ADOPTION
- FOUL WATER TO BE GIVEN FOR ADOPTION
- SURFACE WATER TO BE GIVEN FOR HIGHWAYS ADOPTION
- HIGHWAYS ADOPTION
- ADOPTABLE MANHOLE
- PROPOSED 6m WIDE SEWER EASEMENTS
- ROAD GULLY
- SEWER RISING MAIN
- 8m ORDINARY WATERCOURSE BUFFER
- FOUL SEWER BY OTHERS FOR ENGLAND HOMES CONSTRUCTION PHASE
- DRAINAGE HEADWALL FOR DETAILS REFER TO DRAWINGS NOR-PPC-S2-XX-DR-C-2285
- SOUTH EAST WATER MAIN AND 6m WIDE EASEMENT
- SITE BOUNDARY
- TREE ROOT PROTECTION
- UKPN SUBSTATION CABLE ROUTES

SEE BELOW FOR LATEST REVISIONS

| CONSTRUCTION ISSUE                                         |          |      |          |      |
|------------------------------------------------------------|----------|------|----------|------|
| OT                                                         | 15.09.22 | MK   | 15.09.22 | AD   |
| T3 DRAINAGE LAYOUT AMENDED FOLLOWING VE AND CLIENT COMMENT |          |      |          |      |
| MK                                                         | 31.08.22 | MG   | 31.08.22 | AD   |
| T2 SITE BOUNDARY AND DRAINAGE LAYOUT AMENDED               |          |      |          |      |
| AY                                                         | 07.07.22 | BF   | 07.07.22 | AD   |
| T1 ISSUED FOR TENDER                                       |          |      |          |      |
| ELT                                                        | 24.06.22 | AD   | 24.06.22 | AD   |
| P2 DRAINAGE LAYOUT AMENDED.                                |          |      |          |      |
| GSD                                                        | 16.05.22 | GSD  | 16.05.22 | AD   |
| REVISION NOTE/COMMENT                                      |          |      |          |      |
| REV.                                                       | DRW BY   | DATE | CHK BY   | DATE |
|                                                            | APP BY   | DATE |          |      |



34 Candler Mews  
Amyand Park Road  
Twickenham  
TW1 3JF  
United Kingdom  
T. +44 (0)208 538 9555  
E. info@patrickparsons.co.uk  
W. www.patrikparsons.co.uk



Project  
**NORTHERN ARC,  
BURGESS HILL**

Drawing  
**SECTION 104 LAYOUT  
SHEET 2 OF 4 - PARCELS 1.5 & 1.6**

Drawn  
GSD  
Date  
01.04.22  
Patrick Parsons Project No.  
10282  
Scale @ A1  
1:250m

Status Description  
**CONSTRUCTION**  
Drawing No. (project-ordinator-volume-level-type-number)  
NOR-PPC-S1-XX-DR-C-2212  
Status  
**A**  
Revision  
**C5**

|   |          |    |          |    |
|---|----------|----|----------|----|
| C5 UKPN LV CABLE ROUTE AMENDED. ROAD GULLIES AMENDED TO SUIT S38 COMMENTS. HE POND 22 ADDED.          |          |    |          |    |
| MK   | 26.09.23 | MG | 26.09.23 | AD |
| C4 UKPN DIVERSION ROUTE UPDATED. EXISTING OVERHEAD CABLES SHOWN & UKPN SUBSTATION CABLE ROUTES ADDED. |          |    |          |    |
| MK   | 02.02.23 | MG | 02.02.23 | AD |
| C3 UPDATED TO SUIT IWNL TECHNICAL COMMENTS                                                            |          |    |          |    |
| MK   | 23.01.23 | MG | 23.01.23 | AD |
| C2 TREE LAYOUT UPDATED.                                                                               |          |    |          |    |
| ELT                                                                                                   | 27.10.22 | MG | 27.10.22 | AD |