




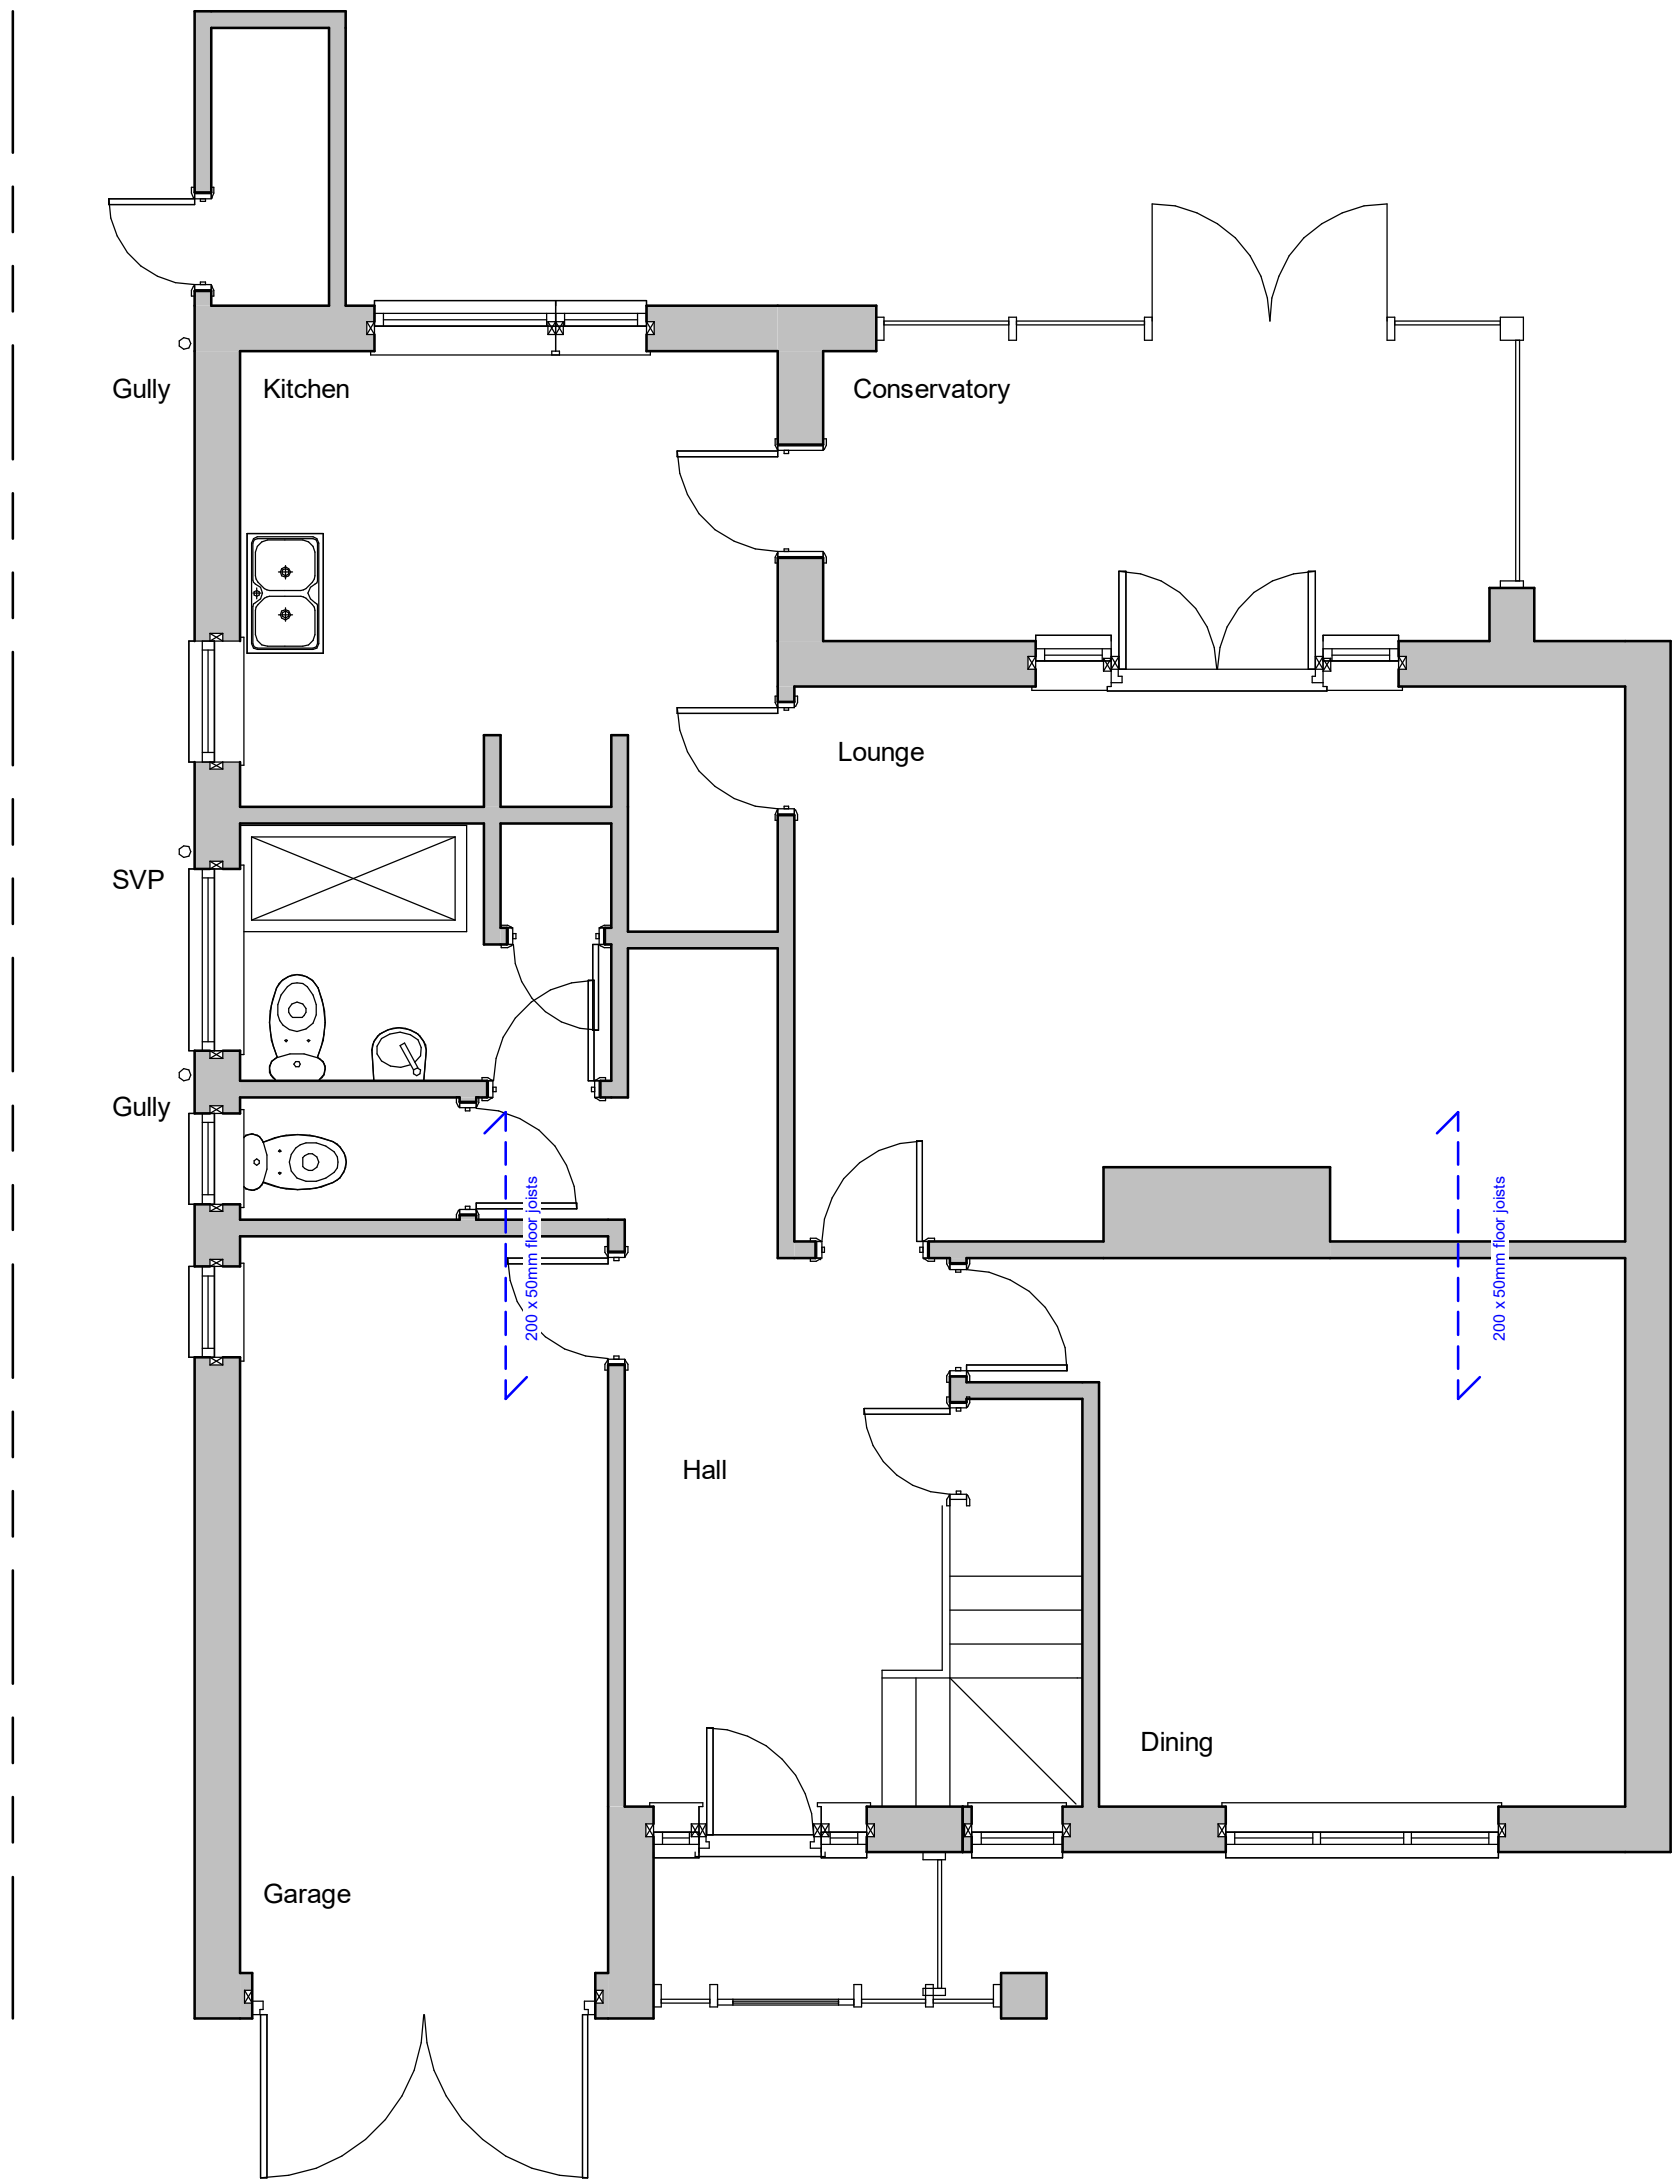

Ground Floor


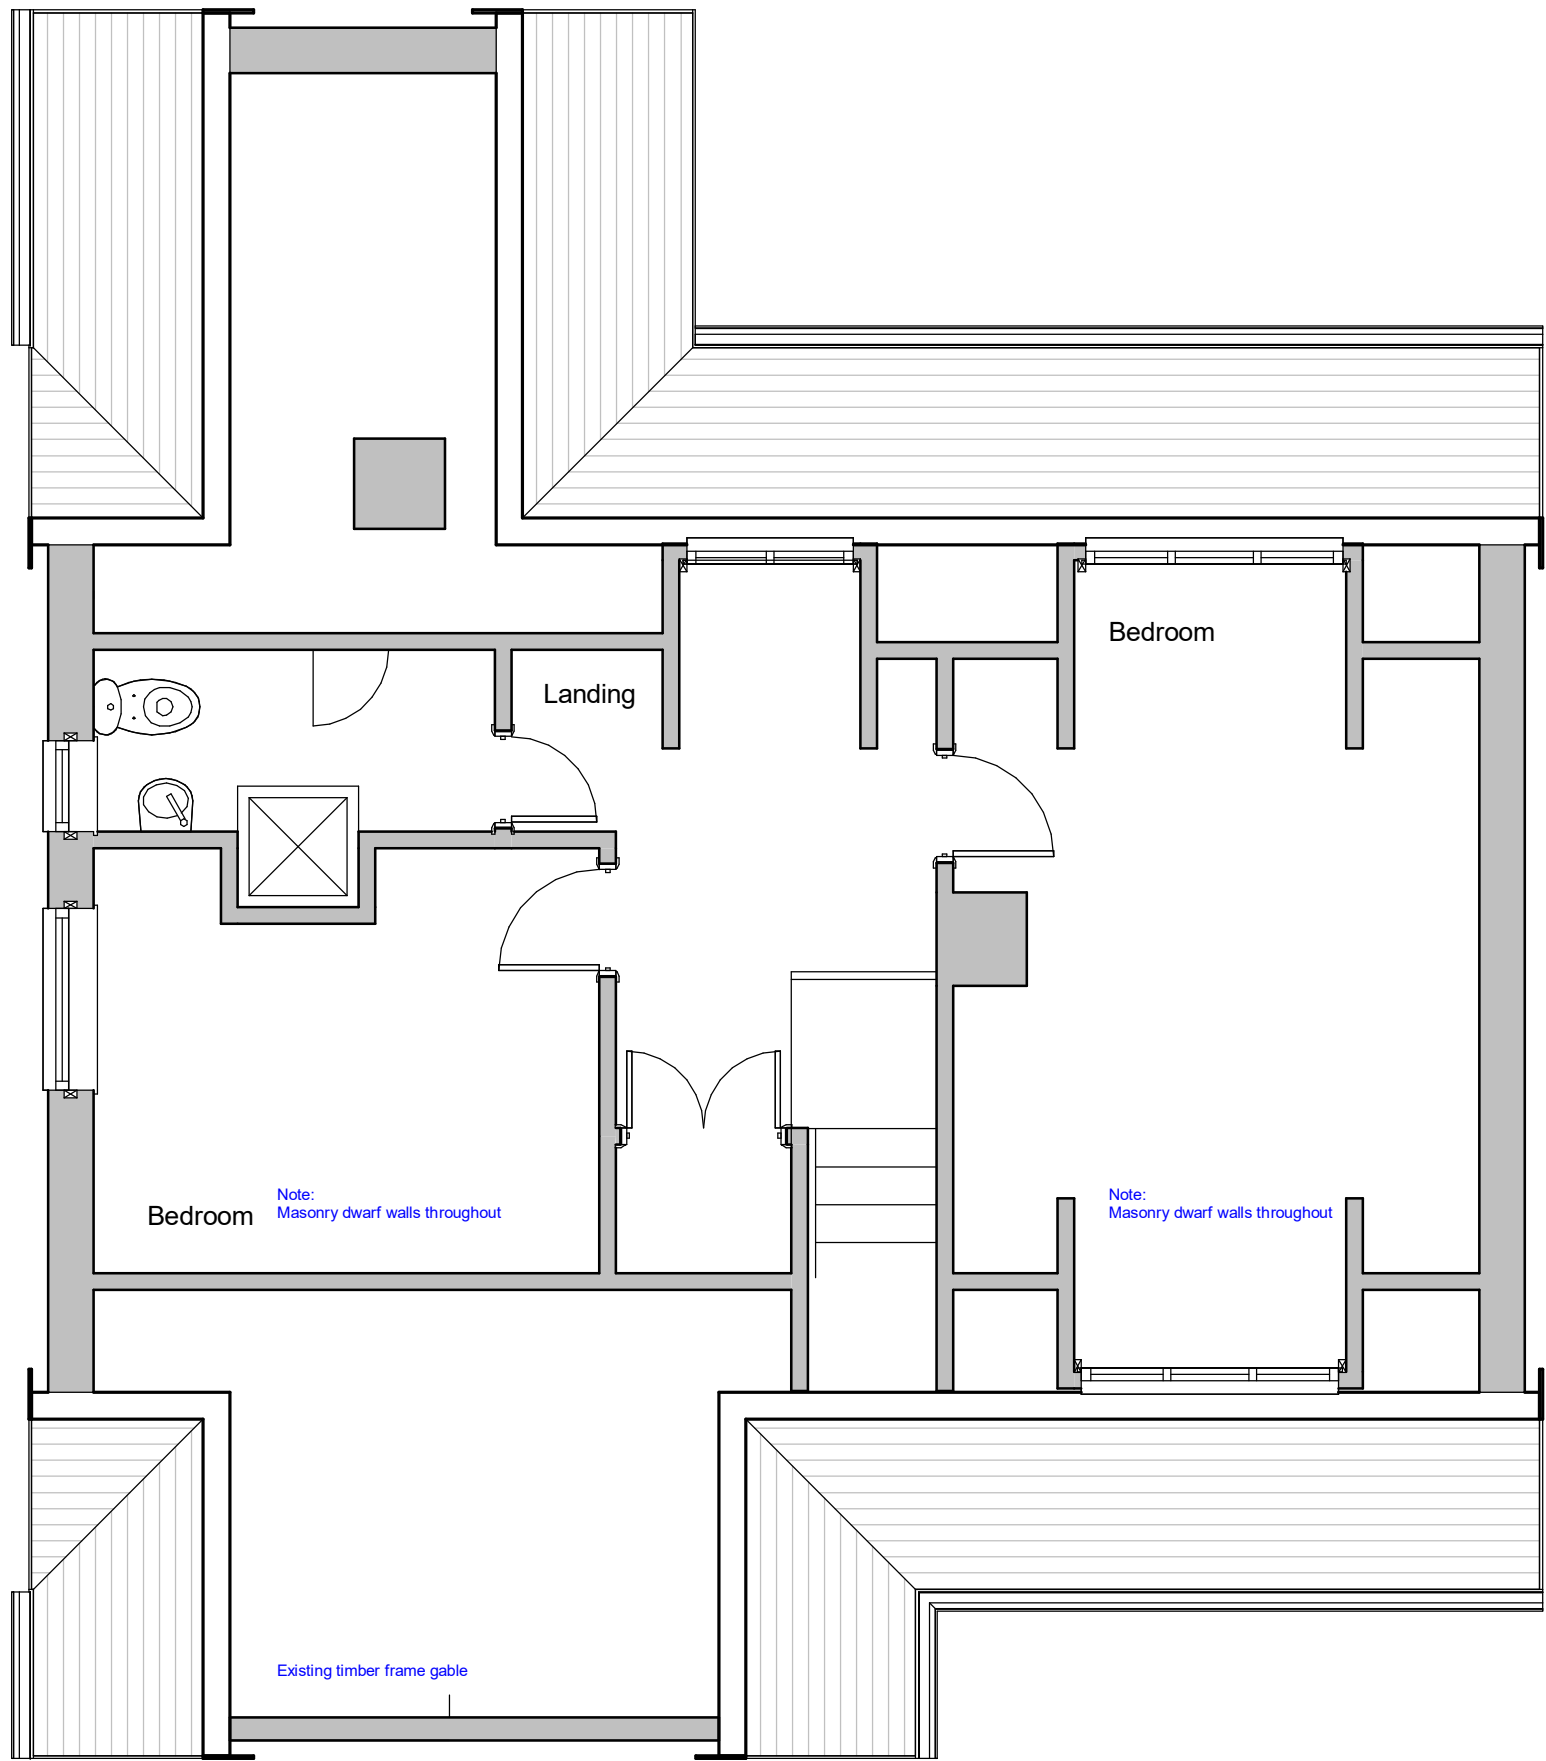


First Floor

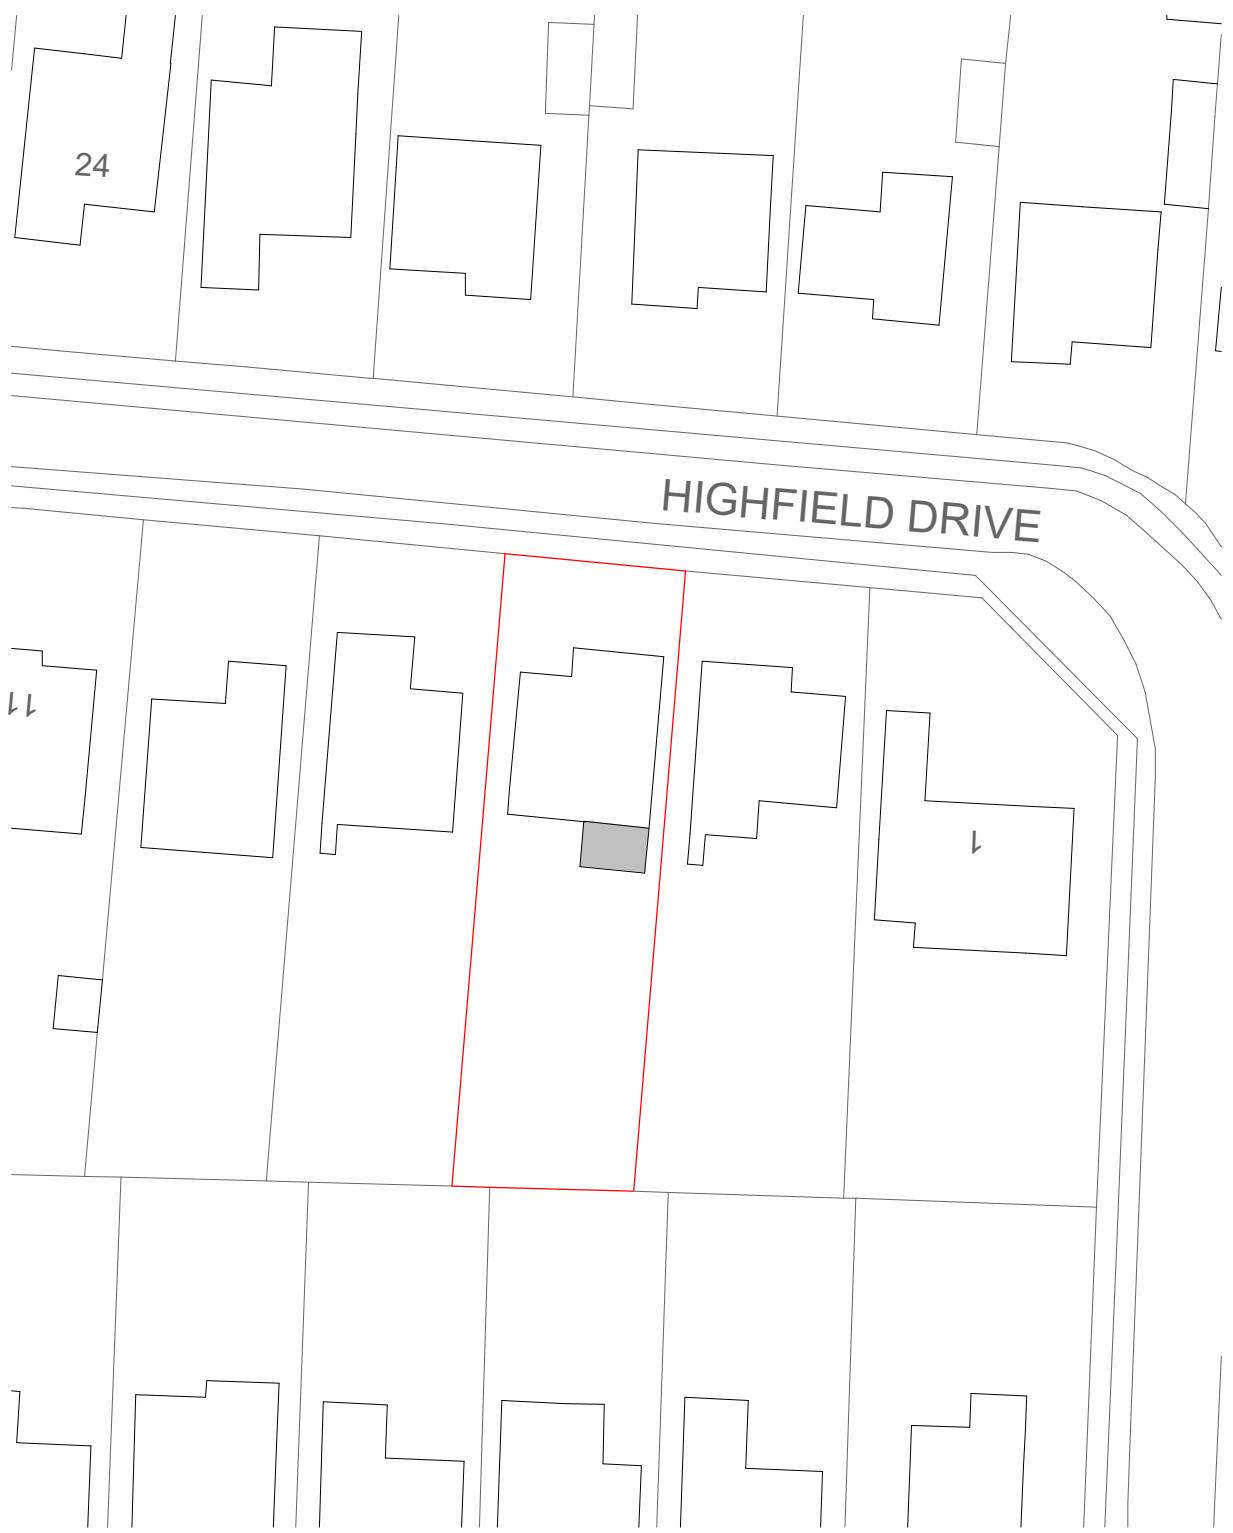

Site Plan 1:500

Site Plan 1:1250

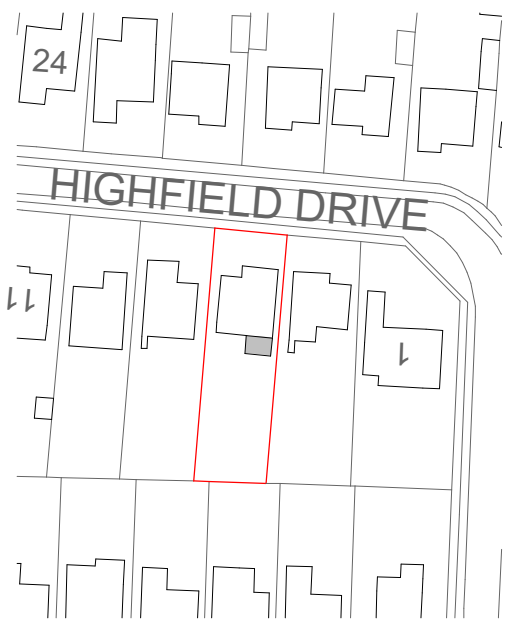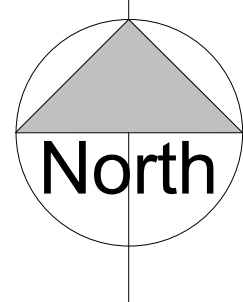


Front Elevation

Side Elevation

Rear Elevation

Side Elevation

Revisions

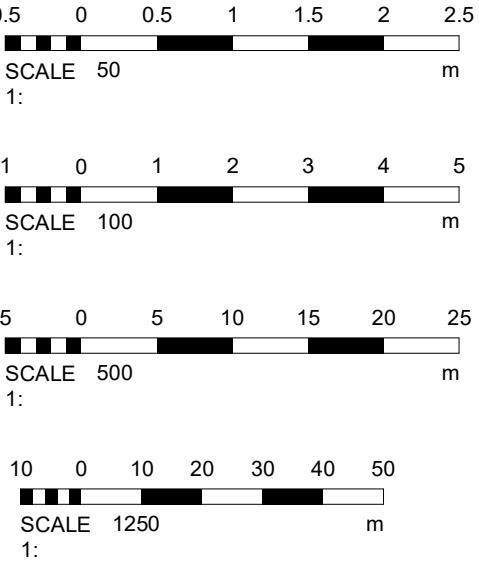

Materials

Drawing Number	2025/141	Sheet	1 of 2
Size	A1	Scale	1:50, 1:100, 1:500, 1:1250
Project	Existing details August 2025		
Job Title	5 Highfield Drive Hurstpierpoint BN6 9AT		
Do Not scale from this drawing except for planning as photocopies will be subject to distortion Drawings to be read in conjunction with all other Designers and structural engineers contract drawings and specifications: Any discrepancies must be brought to the attention of the Designer immediately. The contractor must verify all dimensions by site measurement before ordering materials or manufacturing components Substitute materials and products to those named will be acceptable if proven to be of equal or higher performance and not in conflict with other elements			

M.J.Humphrey Ltd



Mel Humphrey MRICS
9 Aldsworth Avenue
Goring By Sea
West Sussex
BN12 4XQ
Mel@mjhumphrey.co.uk
07701055182

Adam Humphrey MCIOB
21 Pendine Avenue
Worthing
West Sussex
BN11 2NA
Adam@mjhumphrey.co.uk
07812419142