


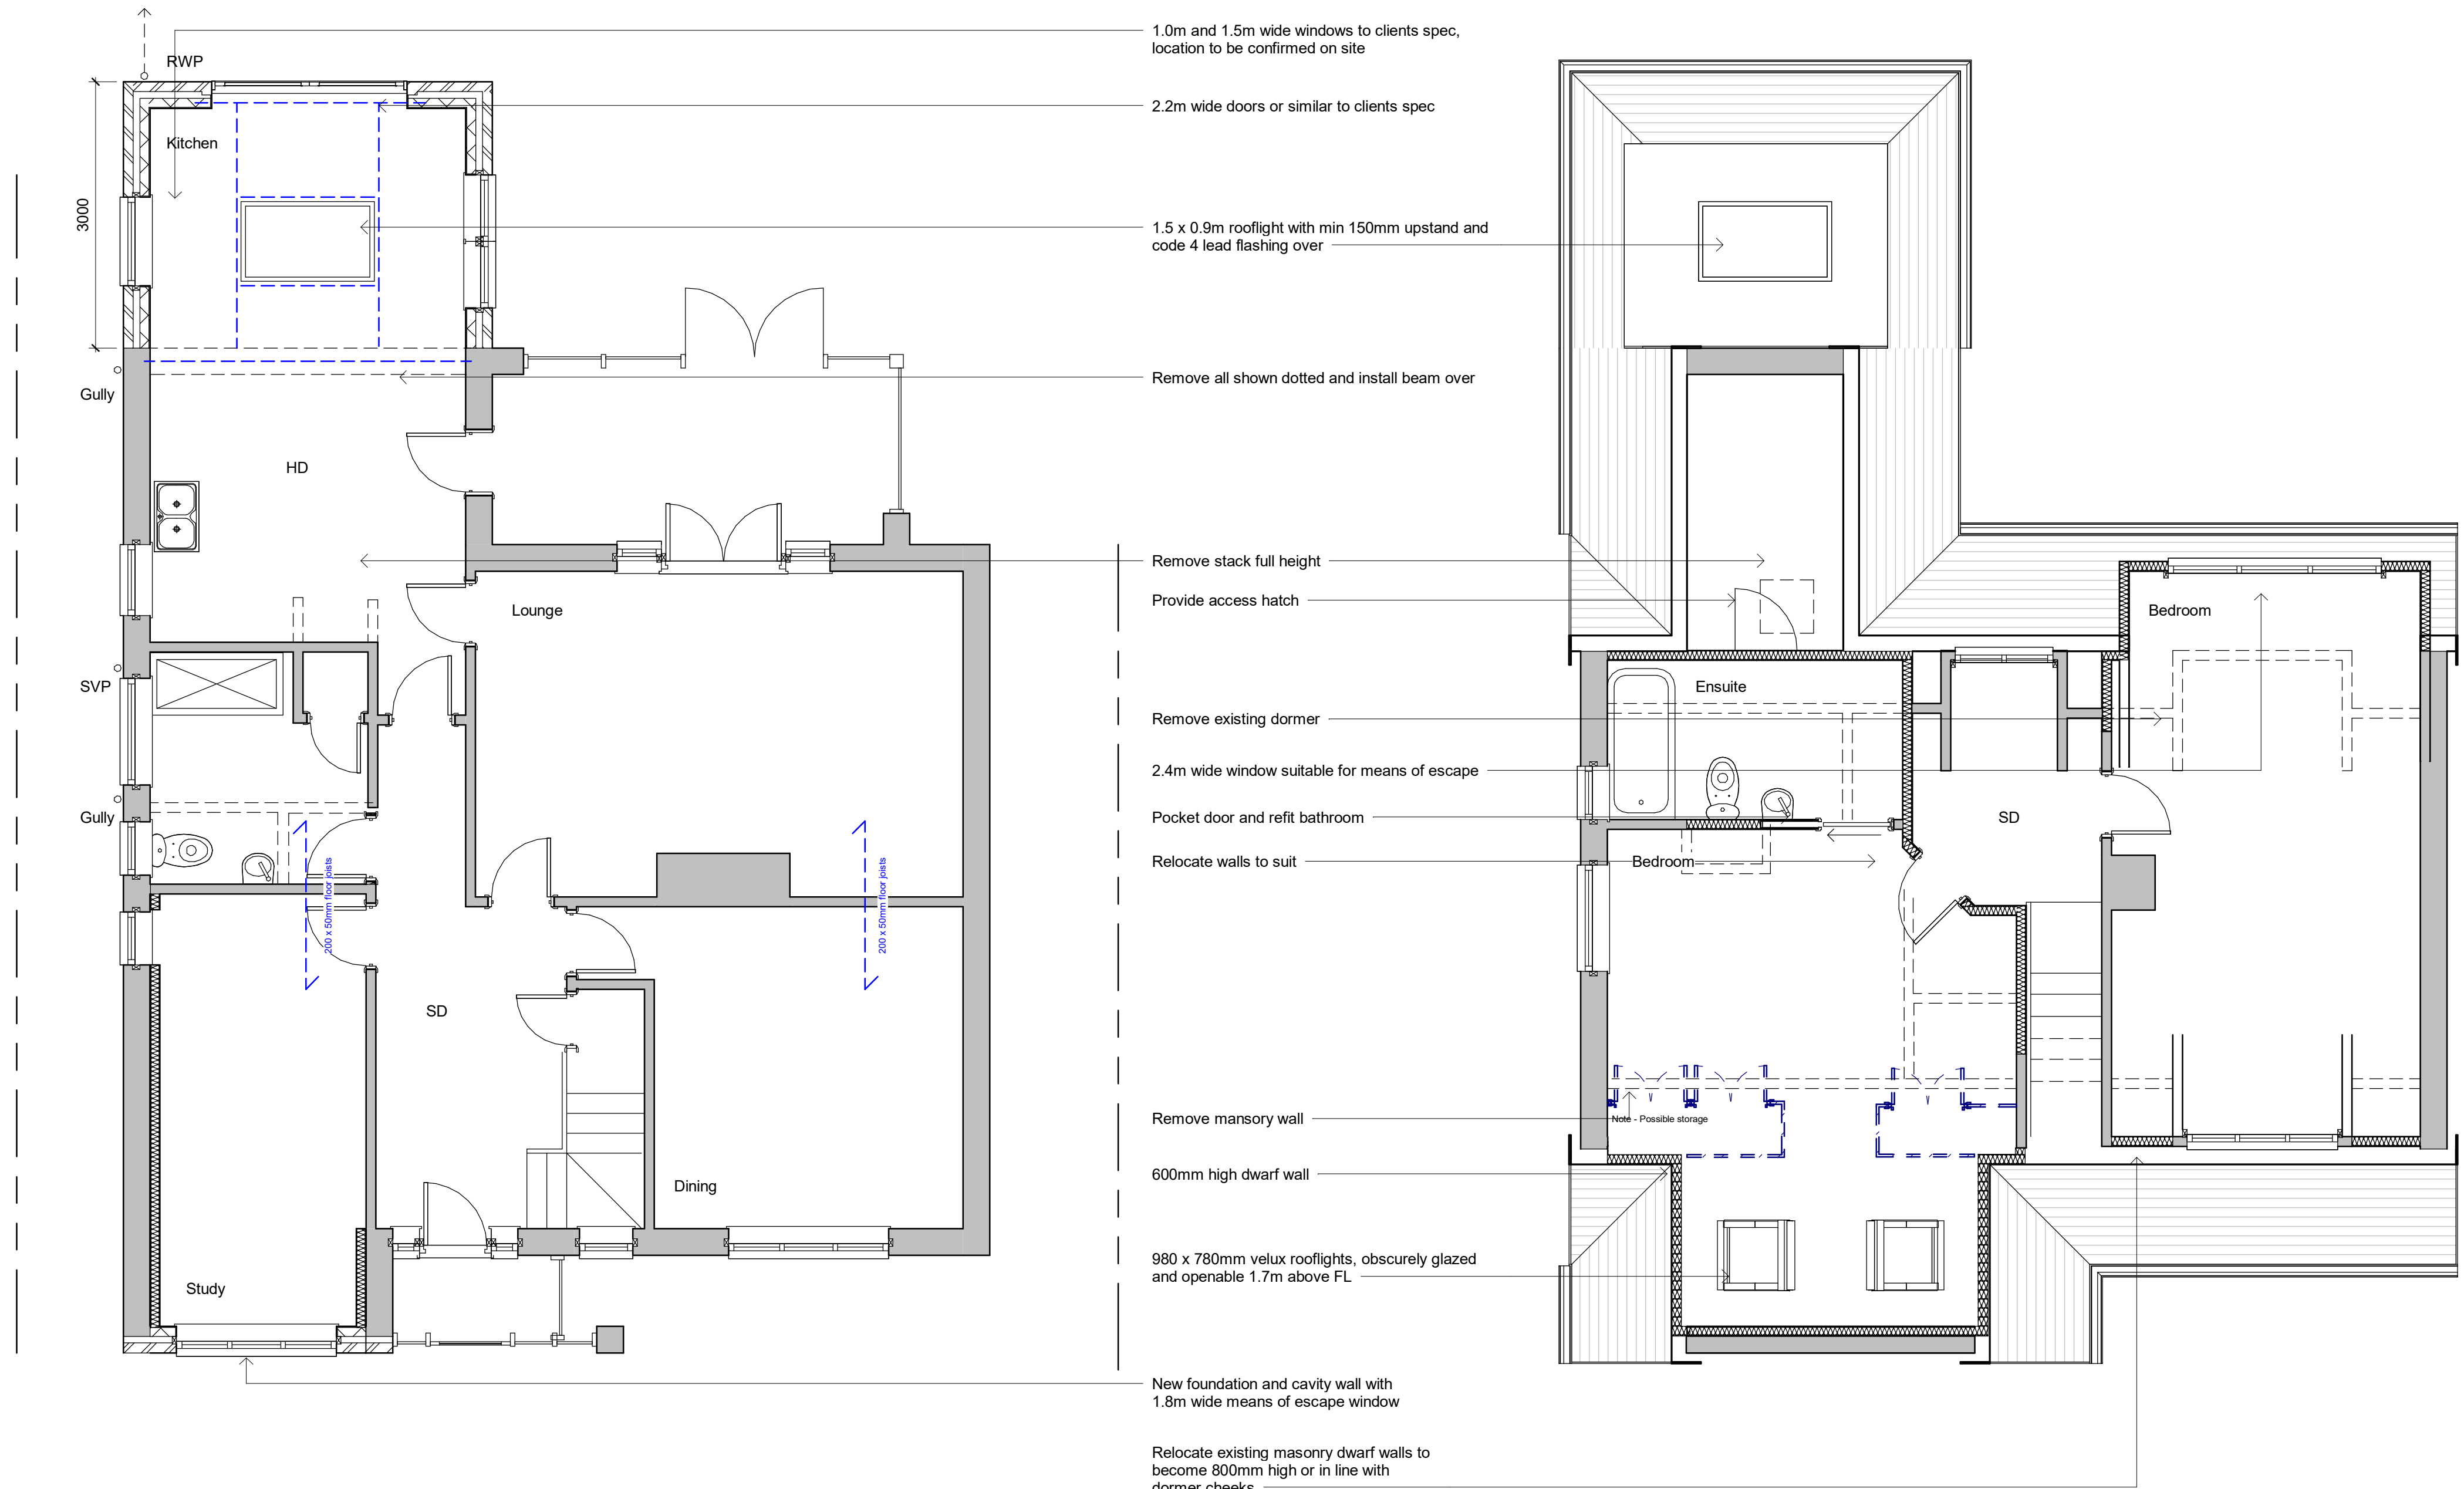

Ground Floor

First Floor



Front Elevation

Side Elevation

Rear Elevation

Side Elevation

Revisions

0.5 0 0.5 1 1.5 2 2.5
SCALE 50
1: m

1 0 1 2 3 4 5
SCALE 100
1: m

5 0 5 10 15 20 25
SCALE 500
1: m

10 0 10 20 30 40 50
SCALE 1250
1: m

Materials

Drawing Number	2025/141	Sheet	2 of 2
Size	A1	Scale	1:50, 1:100, 1:500, 1:1250
Project	Proposed details August 2025		
Job Title	5 Highfield Drive Hurstpierpoint BN6 9AT		

Do Not scale from this drawing except for planning as photocopies will be subject to distortion
Drawings to be read in conjunction with all other Designers and structural engineers contract drawings and specifications: Any discrepancies must be brought to the attention of the Designer immediately.
The contractor must verify all dimensions by site measurement before ordering materials or manufacturing components
Substitute materials and products to those named will be acceptable if proven to be of equal or higher performance and not in conflict with other elements

M.J.Humphrey
Ltd

 **RICS**  **cabe**
chartered association
of building engineers

Mel Humphrey MRICS 9 Aldworth Avenue Goring By Sea West Sussex BN12 4XQ	Adam Humphrey MCIOB 21 Pendine Avenue Worthing West Sussex BN11 2NA
Mel@mjhumphrey.co.uk 07701055182	Adam@mjhumphrey.co.uk 07812419142