




North Facing (rear) Elevation

 


East Facing (side) Elevation

 

West Facing (side) Elevation

 

Rear Garden

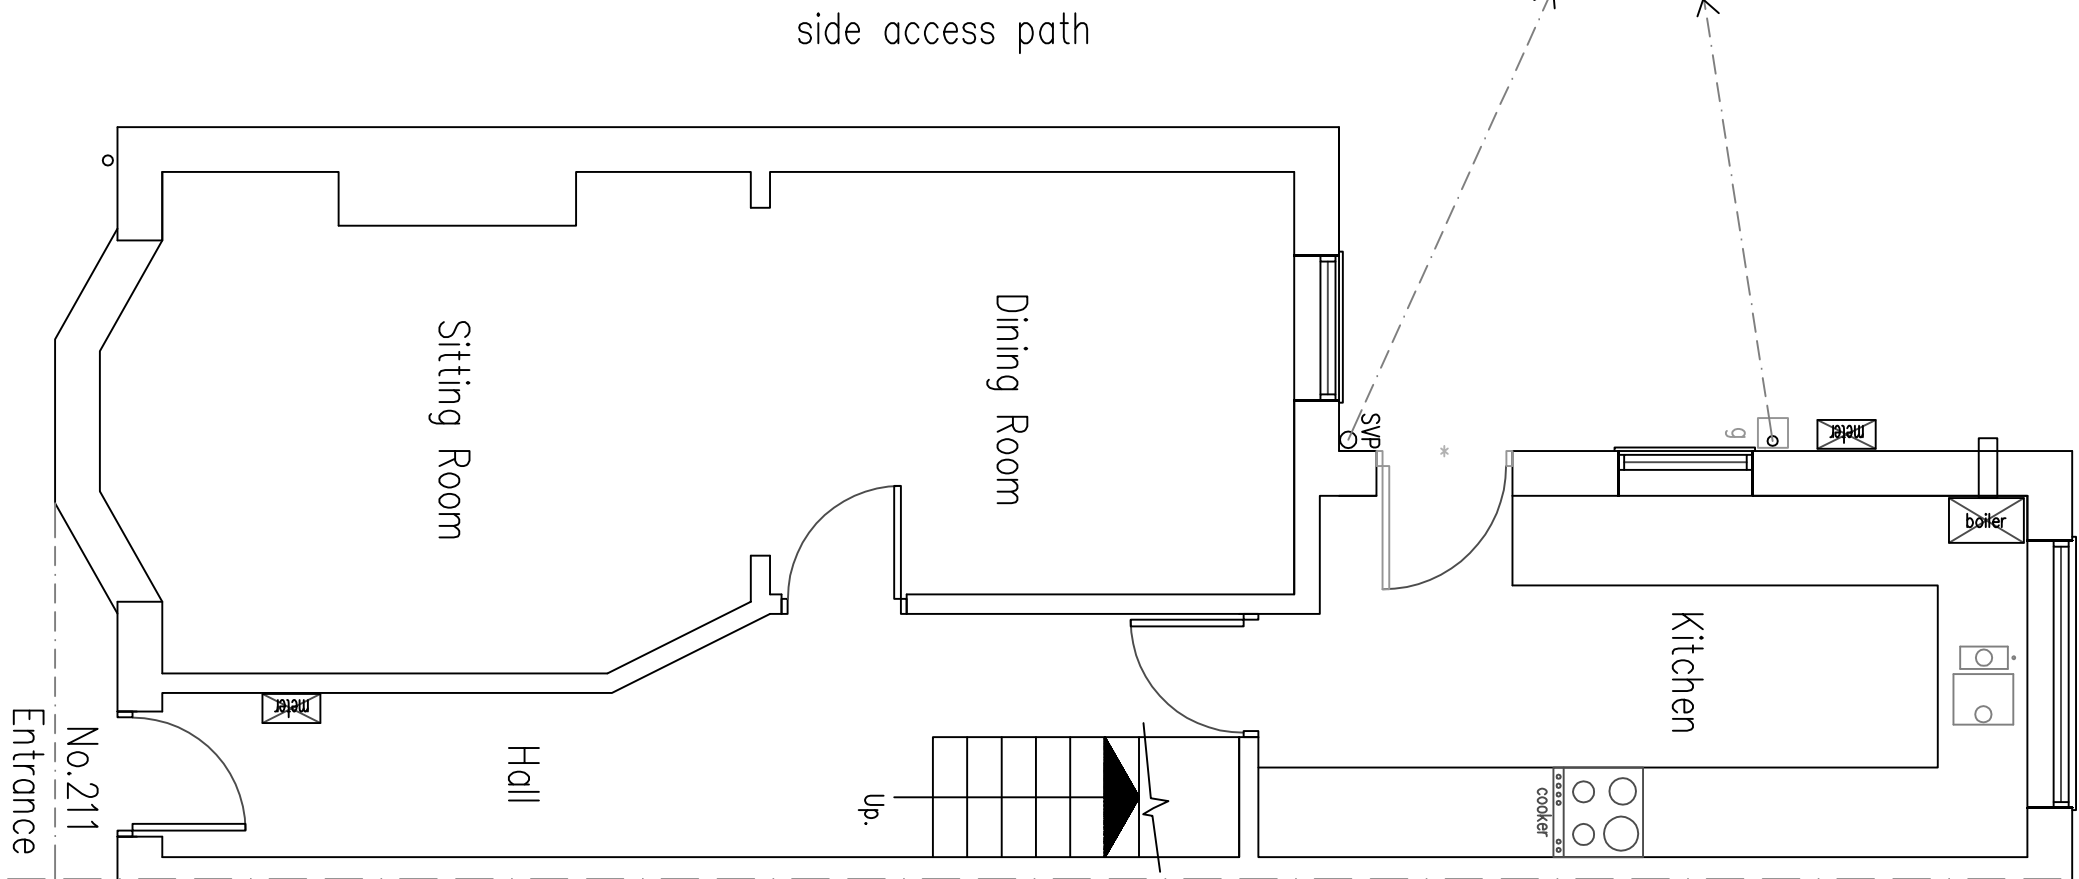

Ground Floor Plan



DO NOT SCALE FROM THIS DRAWING EXCEPT FOR PLANNING AS PHOTOCOPIES WILL BE SUBJECT TO DISTORTION DRAWINGS TO BE READ IN CONJUNCTION WITH ALL OTHER ARCHITECT'S & STRUCTURAL ENGINEER'S CONTRACT DRAWINGS & SPECIFICATIONS. ALL DIMENSIONS MUST BE BROUGHT TO THE ATTENTION OF THE ARCHITECT IMMEDIATELY. THE CONTRACTOR MUST VERIFY ALL DIMENSIONS BY SITE MEASUREMENT BEFORE ORDERING MATERIALS OR MANUFACTURING COMPONENTS. SUBSTITUTE MATERIALS & PRODUCTS TO THOSE SPECIFIED MUST BE ACCEPTABLE & PROVEN TO BE OF EQUAL OR BETTER PERFORMANCE AND NOT IN CONFLICT WITH OTHER ELEMENTS.

Project:

Proposed
Rear /side extension
& Alterations At:
211 Junction Road
Burgess Hill
West Sussex
RH15 0NX

Drawing title:

Plans & Elevations As Existing

Client: Charlie and Jessica Foreman

© Copyright of:

Architectural & Planning Services
7 Emington Road
Shoreham By Sea
West Sussex
BN43 5NQ
01273 441009
0786899101
info@bjwarchitectural.co.uk
website: bjwarchitectural.co.uk

BJW

Scale: 1:50 1:100

Paper size
A1

Date: 27.4.2026

Drawn: BJW

Dwg. No. 01

Rear'n

Note: All dimensions to be checked on site.