




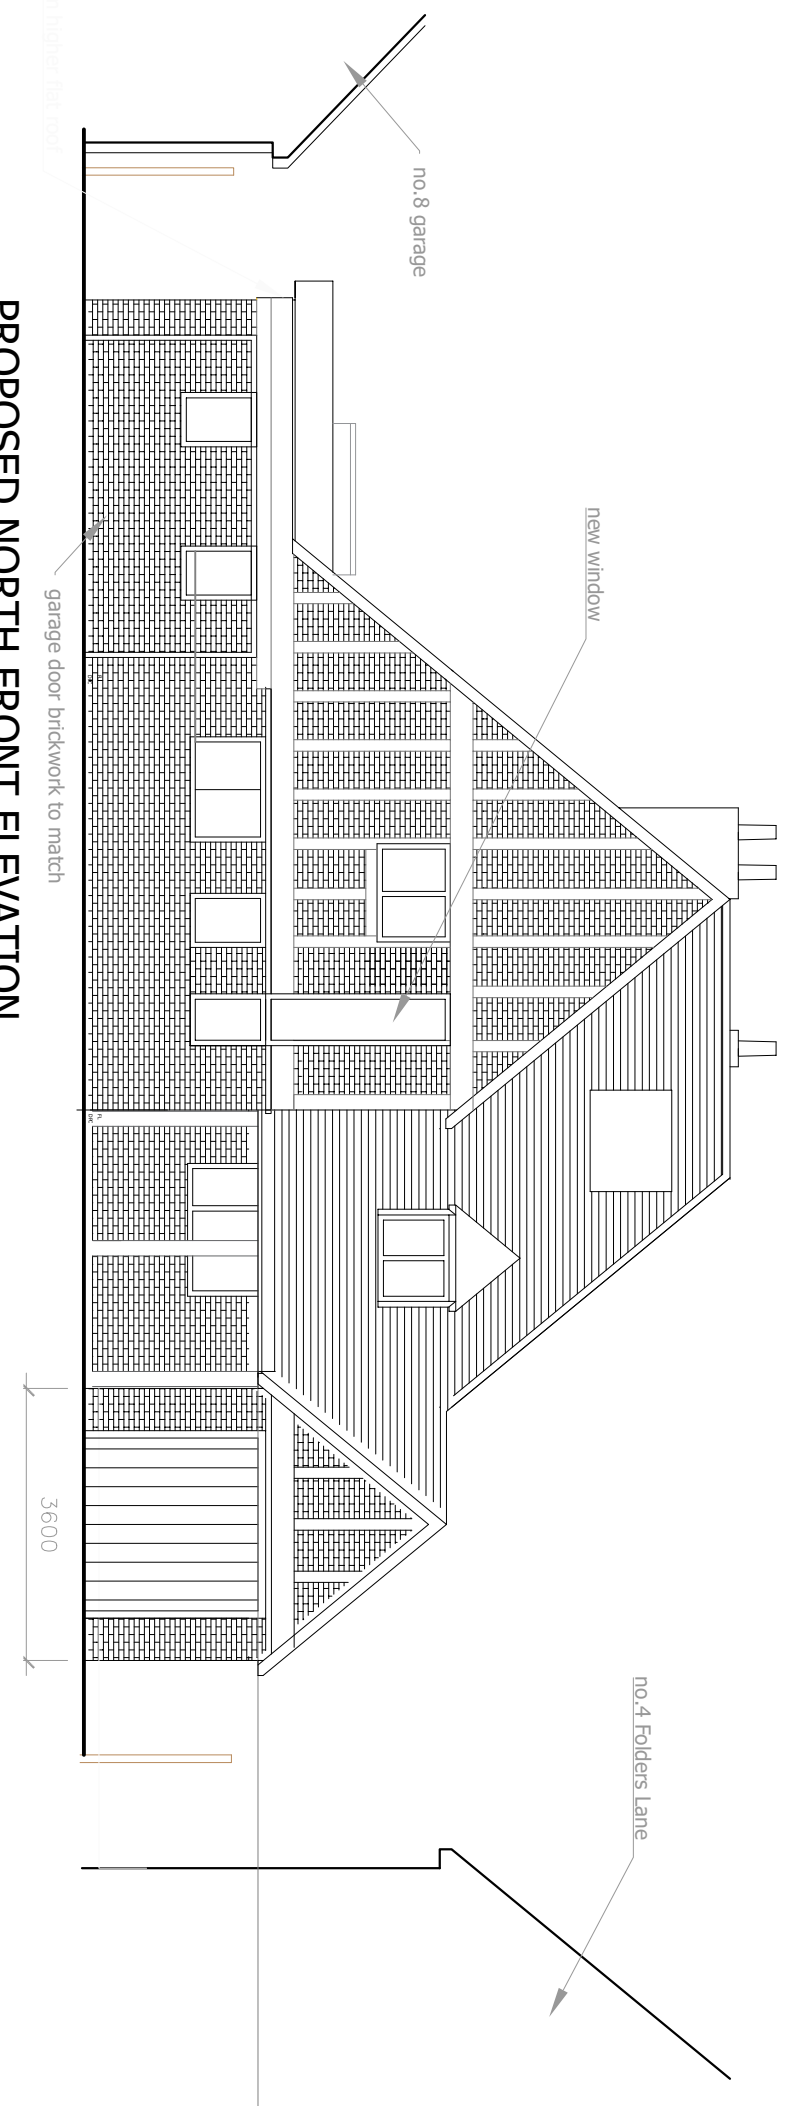


PROPOSED NORTH FRONT ELEVATION

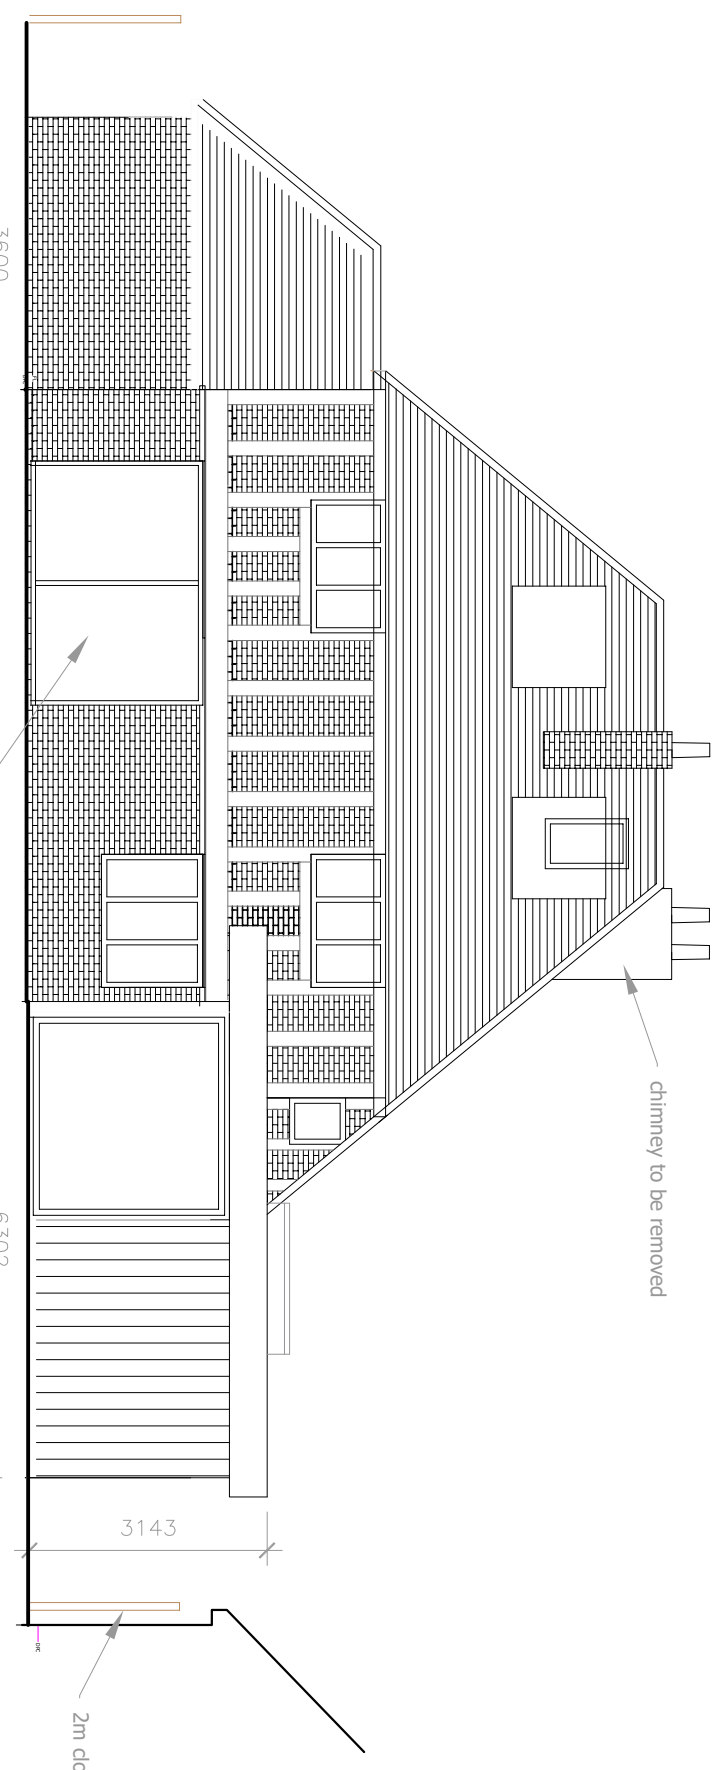


PROPOSED SOUTH REAR ELEVATION

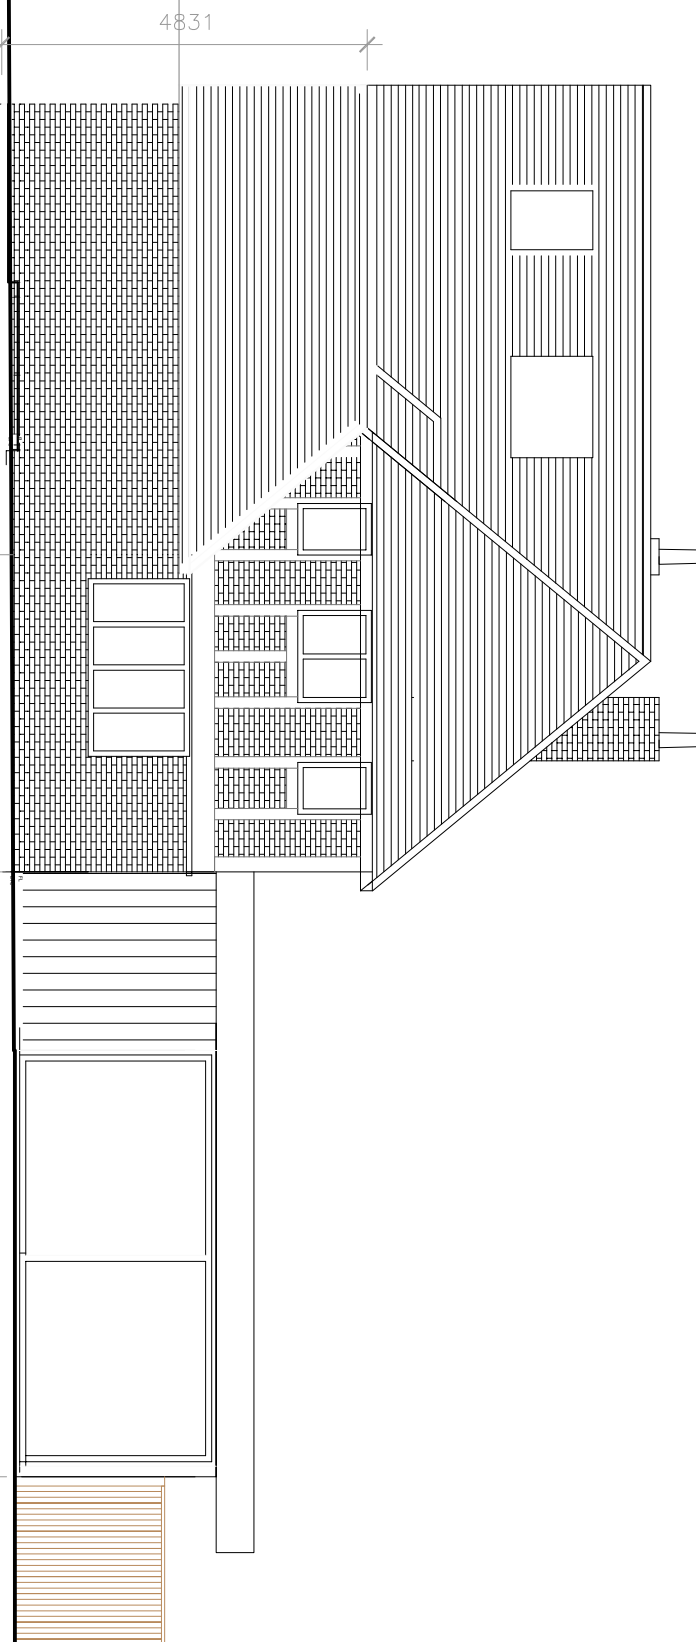


PROPOSED WEST SIDE ELEVATION

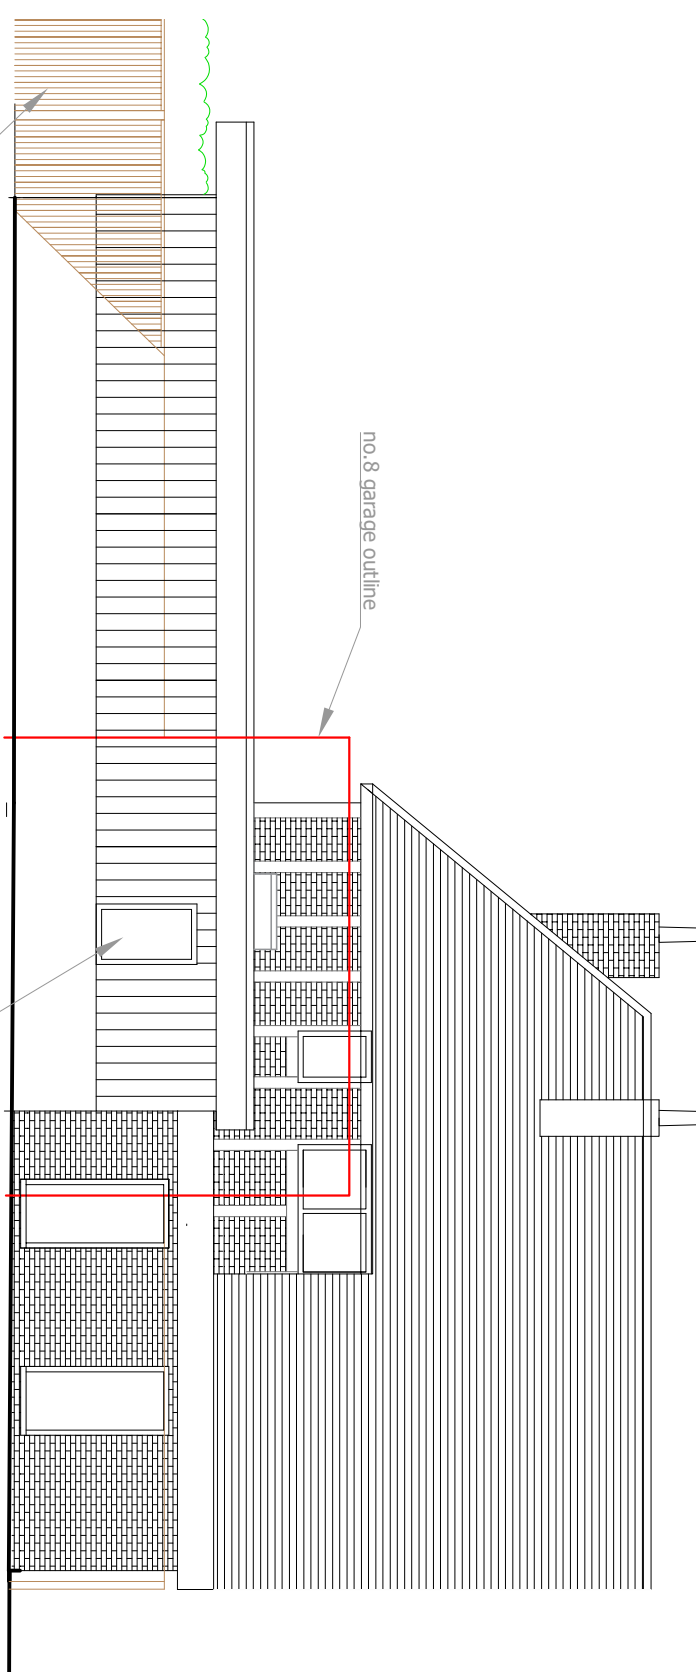


PROPOSED EAST SIDE ELEVATION

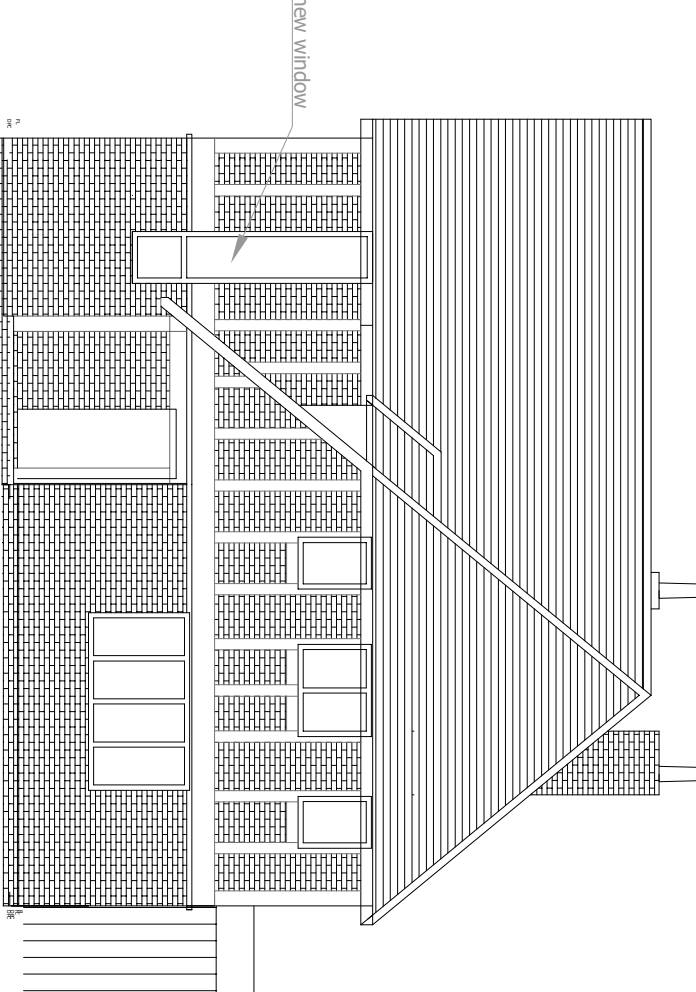


PROPOSED WEST SIDE ELEVATION NEW WINDOW SHOWN WITH NEW GARAGE NOT IN ELEVATION

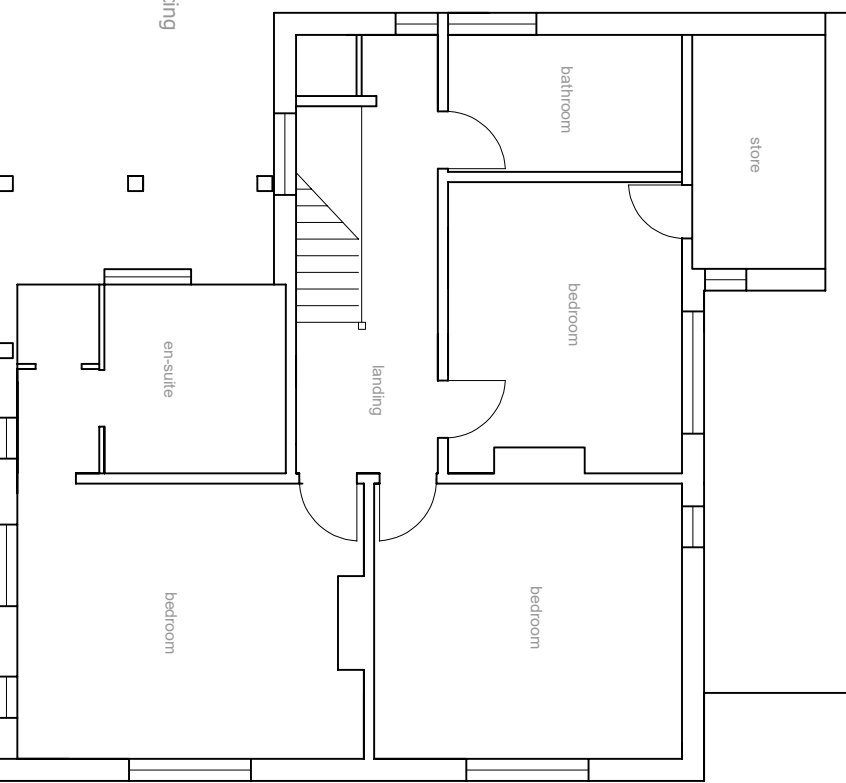

EXISTING FIRST FLOOR PLAN

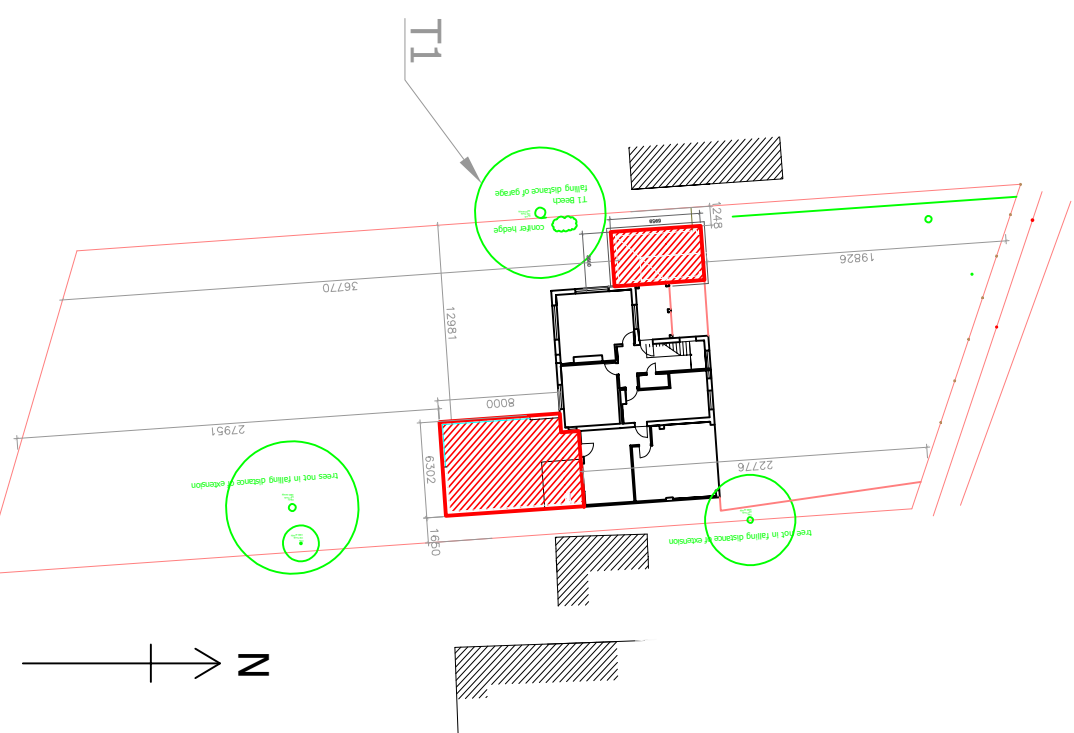


BLOCK PLAN 1:500

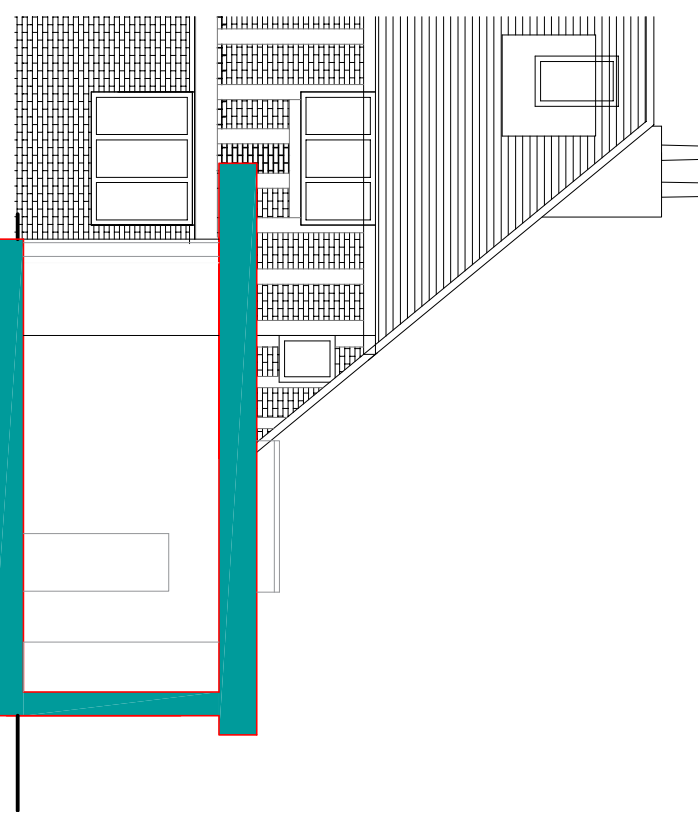


PROPOSED SECTION AA

Materials


Side Extension Garage:
Walls to match existing brick - front elevation to have mixed wood timbers on gable and stained back to match Roof - tile to match existing.
Windows - black finish, aluminium triple glazed flush finish
Curtainings - black full round
Single Storey Extension - composite block
Walls - blockwork, wood clad, half height on east side as fence line covers elevation Cedar boards
Roof - full 7016 aluminium
Sliding Aluminium doors black
Curtainings and downpipes - Black
Roof - full 7016 aluminium
standard finish instead of rooflight to match roof
Roof Velux - grey standard finish flashings.

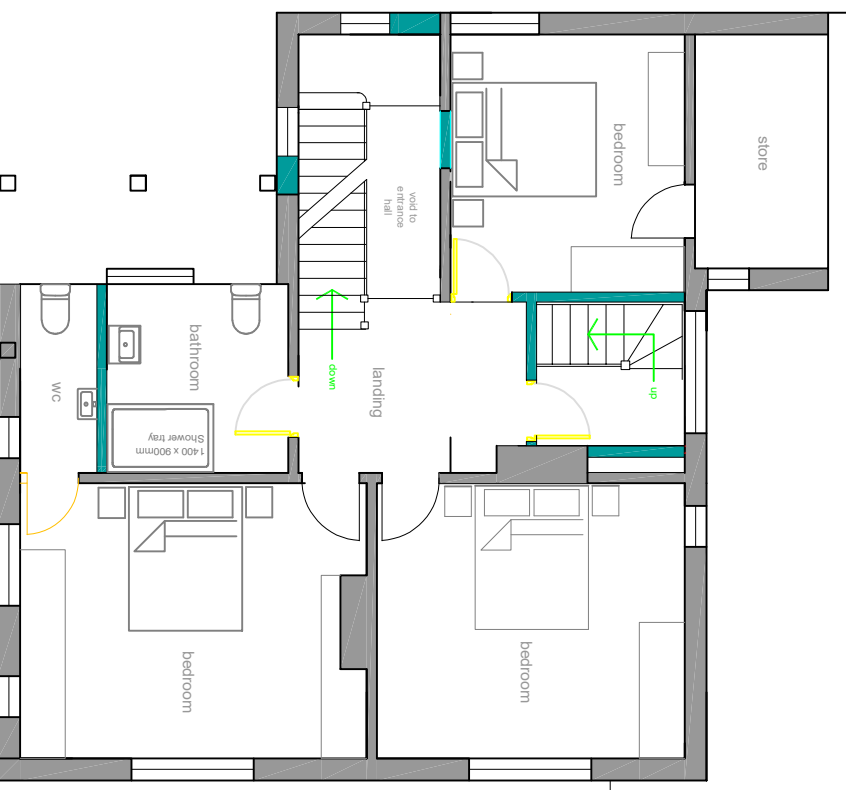


PROPOSED FIRST FLOOR PLAN

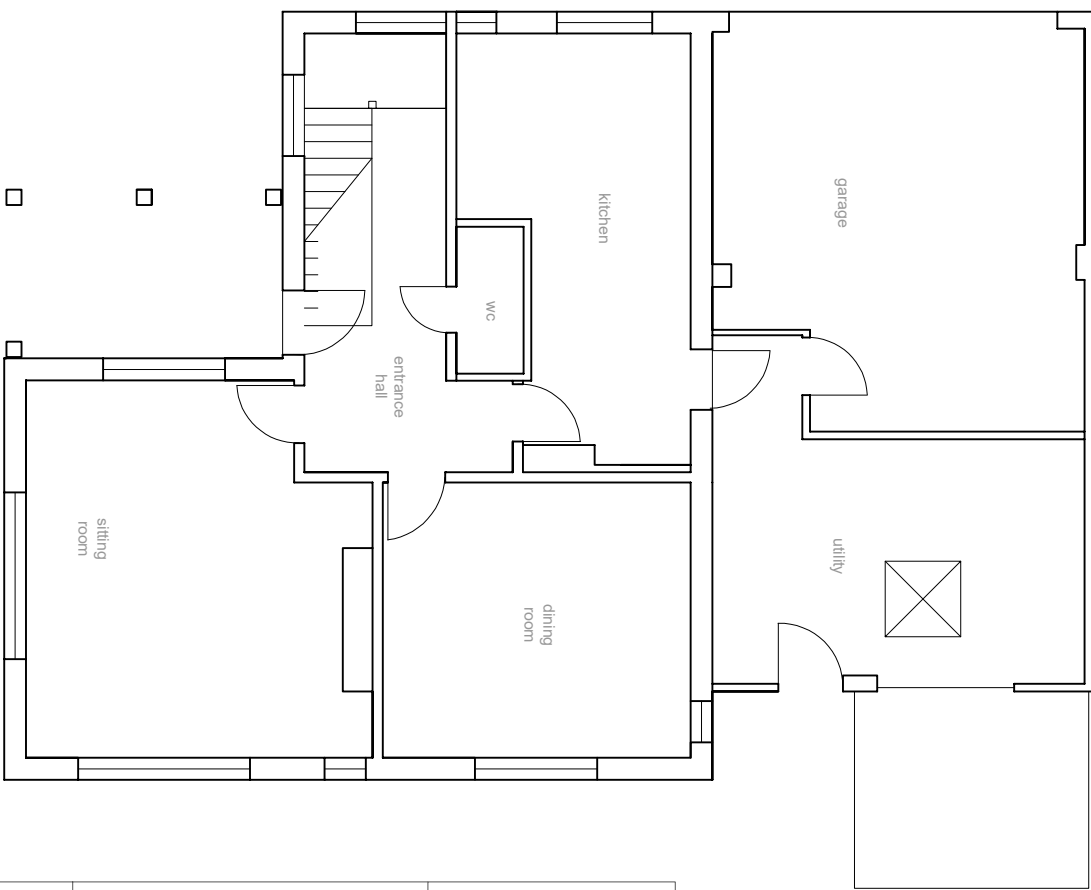

EXISTING GROUND FLOOR PLAN

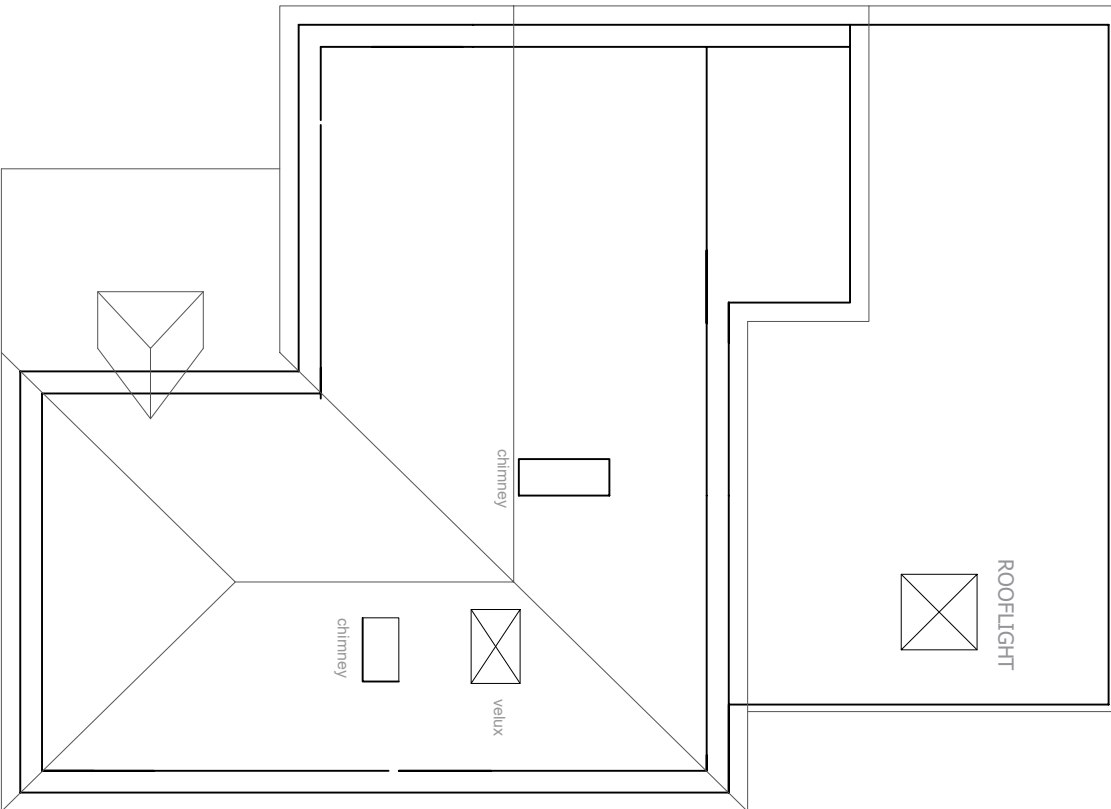


EXISTING LOFT FLOOR/ ROOF PLAN

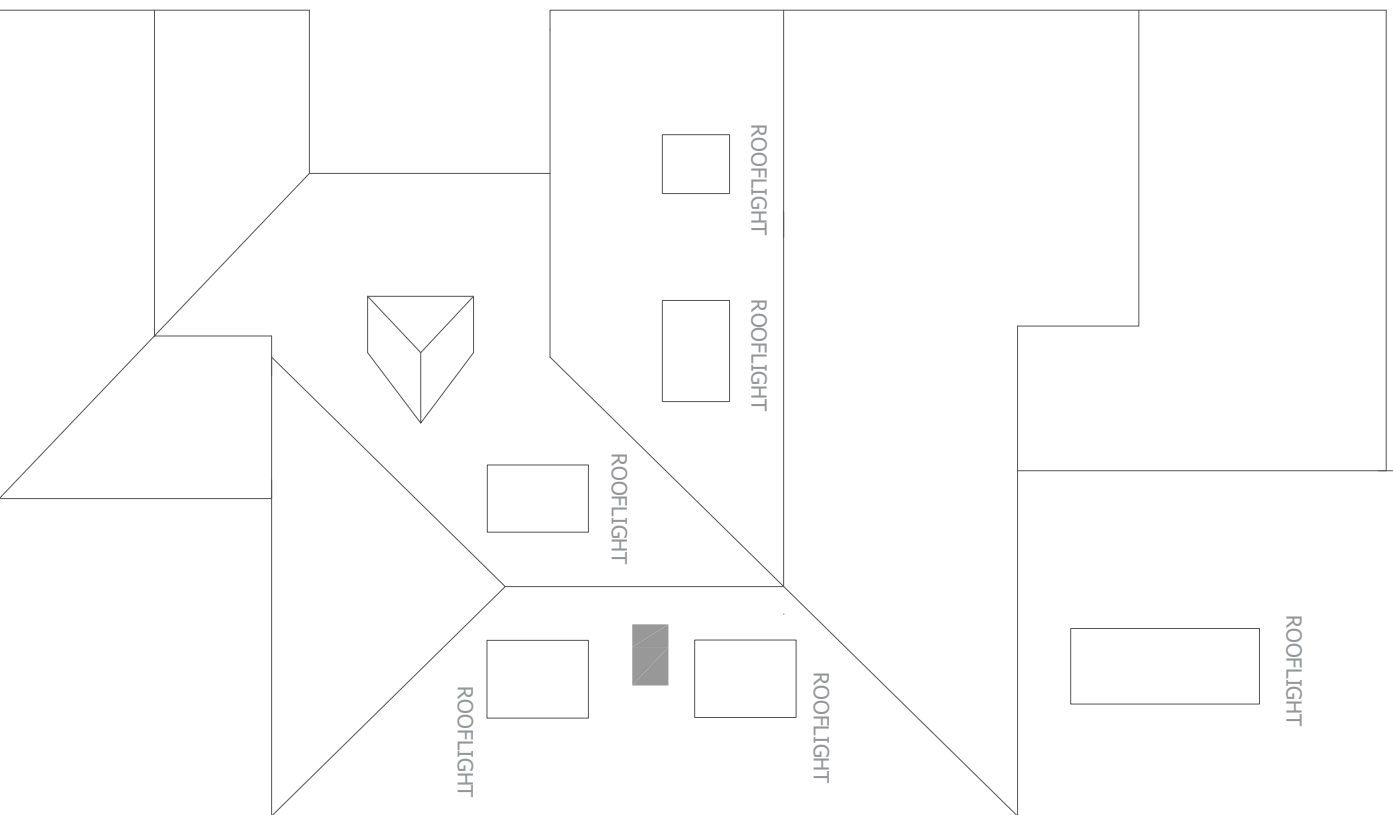


PROPOSED ROOF PLAN




PROPOSED GROUND FLOOR PLAN

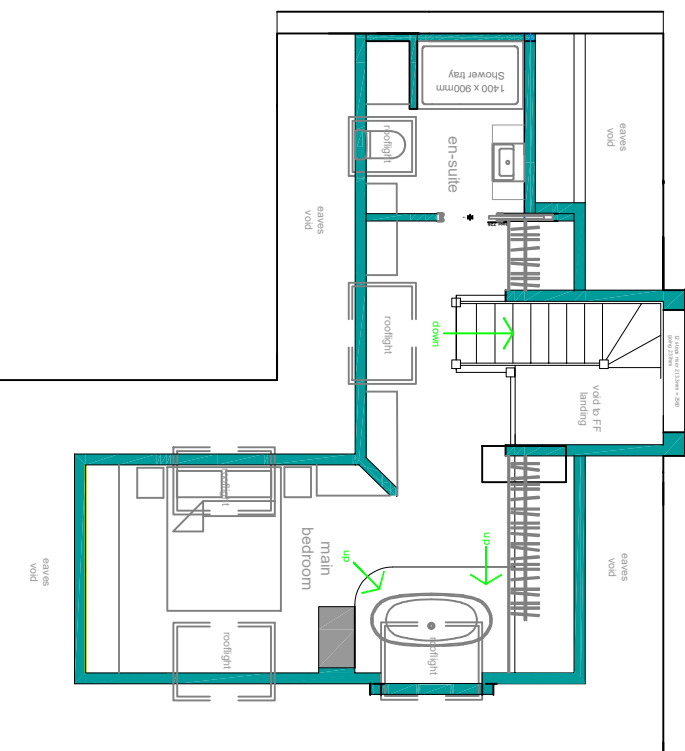


PROPOSED SECOND FLOOR PLAN

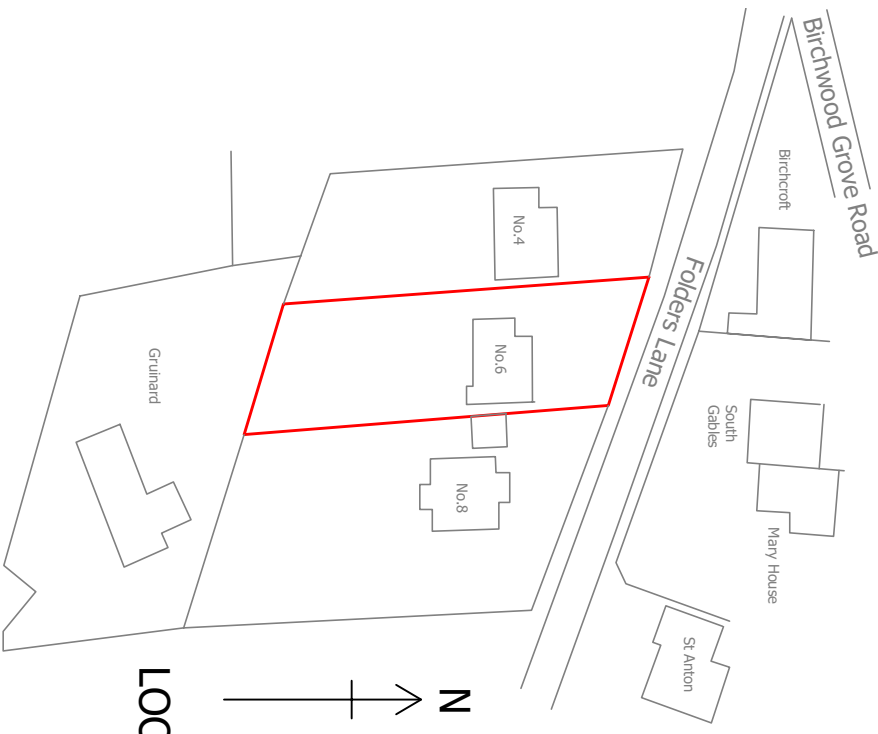


LOCATION PLAN 1:1250

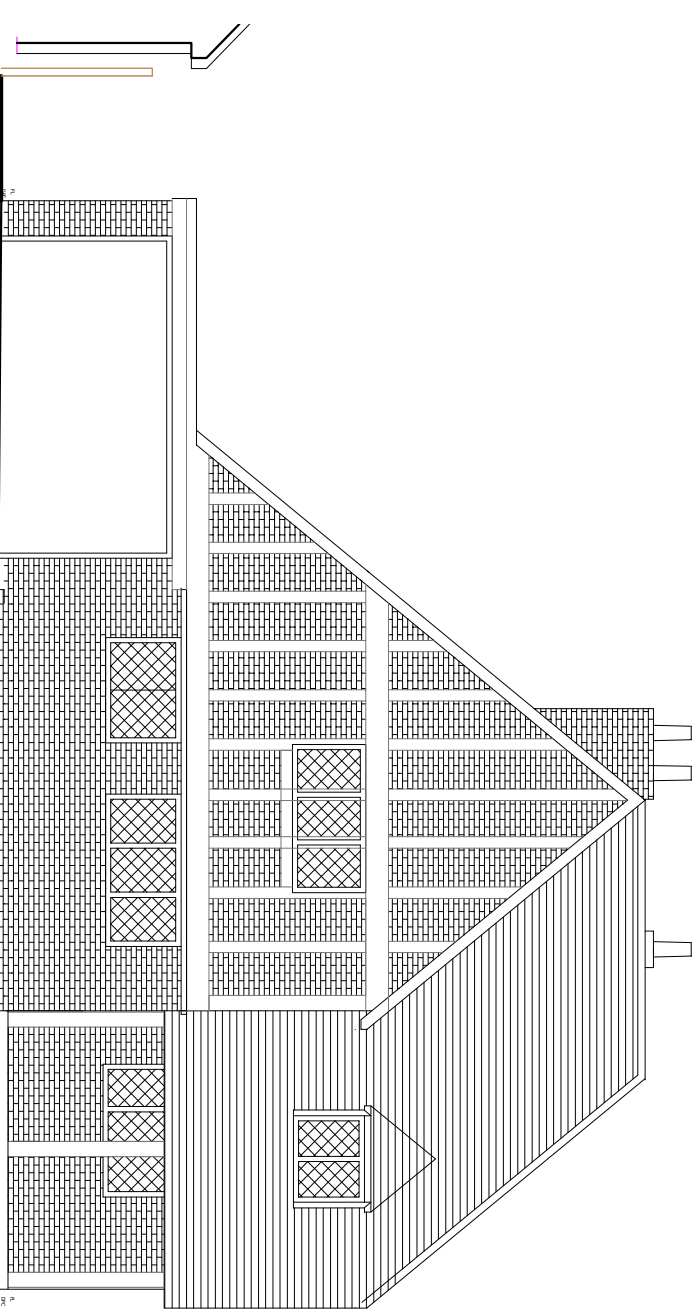


EXISTING NORTH FRONT ELEVATION

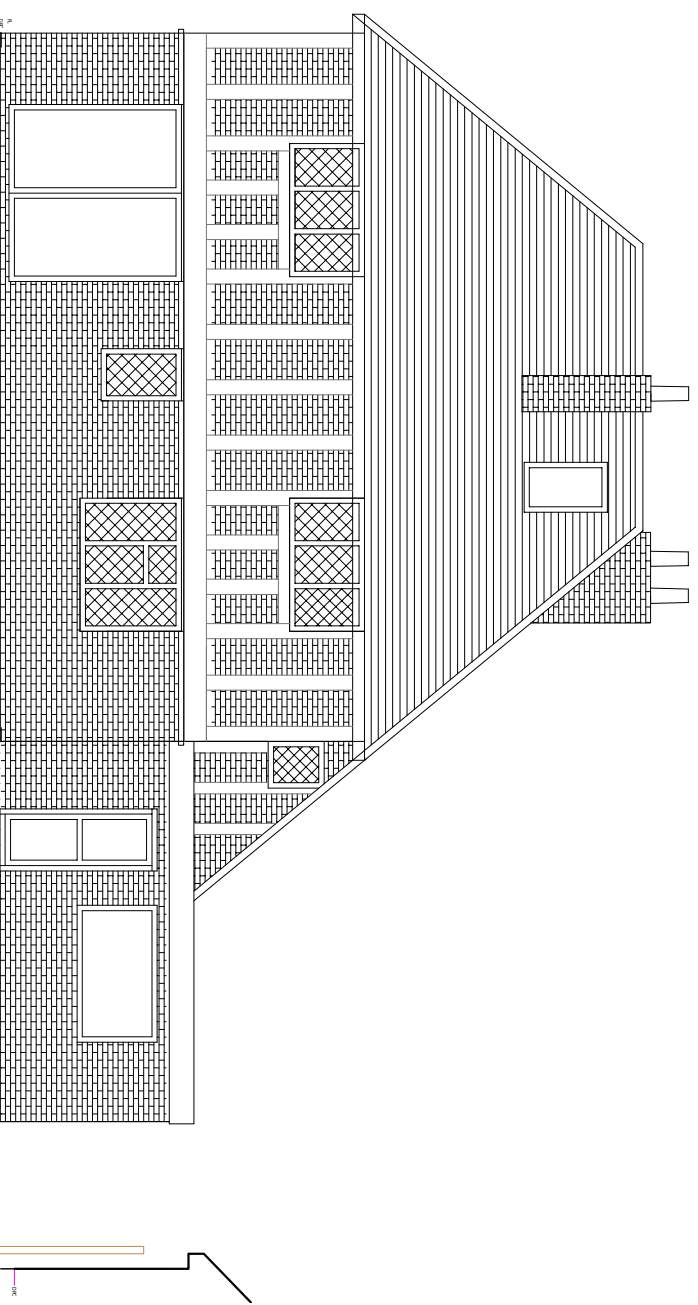

EXISTING SOUTH REAR ELEVATION

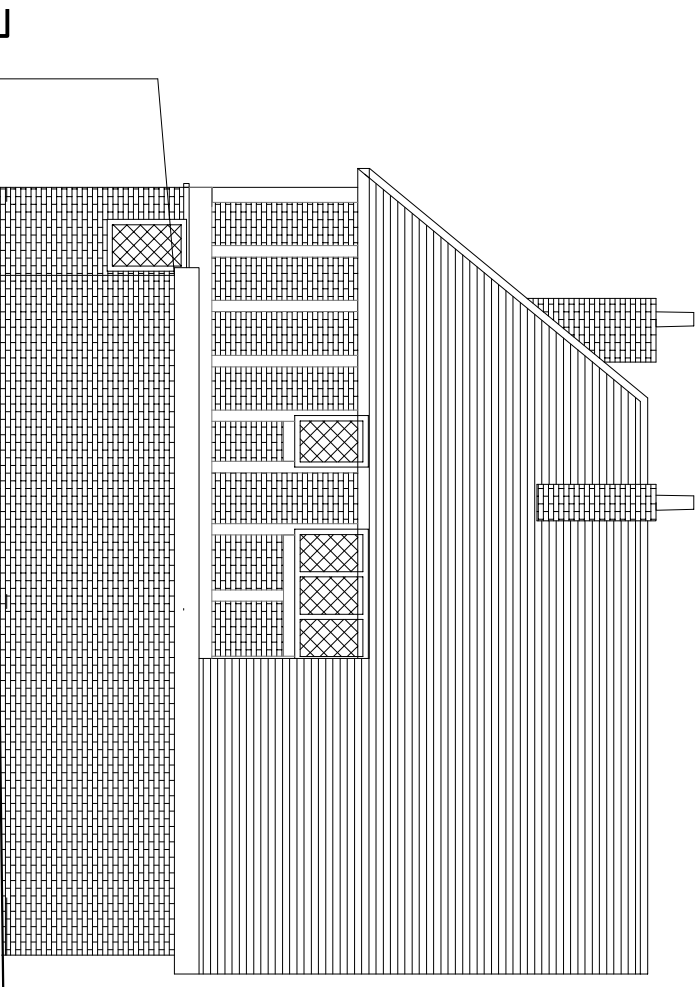

EXISTING EAST SIDE ELEVATION

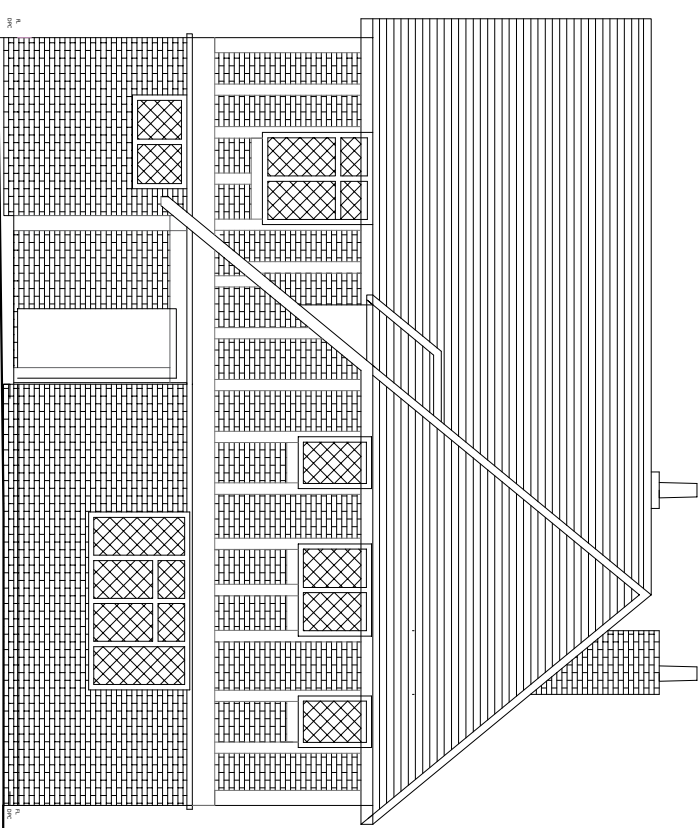

EXISTING WEST SIDE ELEVATION

Project			Revisions	Date
6 Folders Lane Burgess Hill West Sussex RH15 0DR				
Drawing Title FLOOR PLANS, ELEVATIONS, SECTIONS, LOCATION AND BLOCK PLAN				
Client				
Scale			1:100 UNLESS STATED	
Date			01/04/2026	Drawn
Dwg No			1006	Rev.
				0