


West Elevation

As Existing
1:100

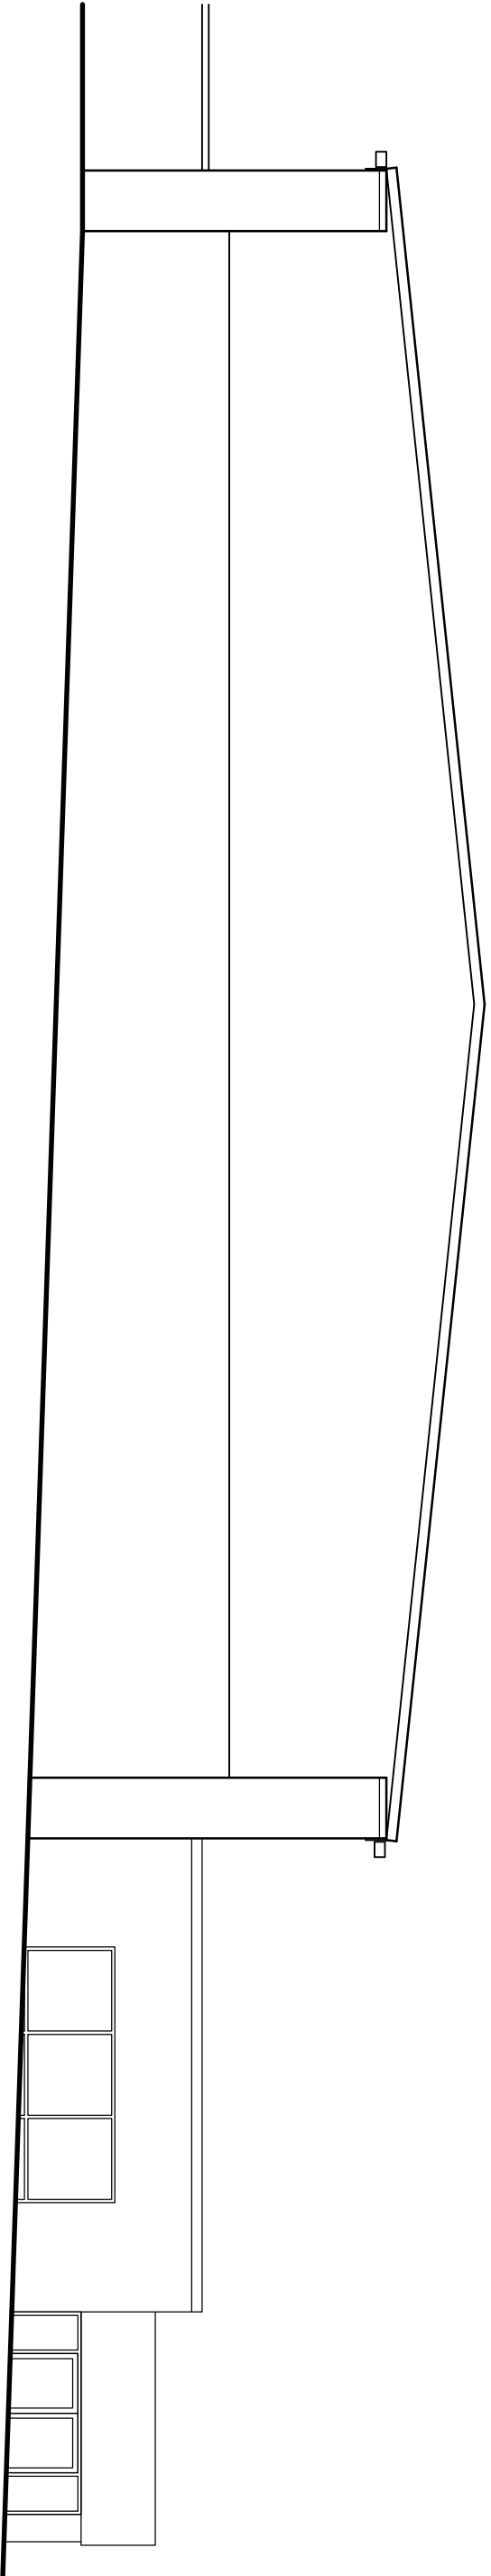

North Elevation

As Existing
1:100

Project:
25 Victoria Gardens
Burgess Hill

Drawing title:
West & North Elevations
As Existing

Client:
Capitol (Hoir & Beauty) Ltd

Copyright of:
Clive Voller Associates
Chartered Building Surveyors
15 Station Road
Burgess Hill
West Sussex
RH15 9DE
Tel: 01444 871010
Fax: 01444 870099
Web: www.clivevoller.com



Scale:
1:100 @ A1

Date:
Aug 2025

Drawn:

Dwg No. 4141-01

Rev'n

