


East Elevation

As Proposed
1:100

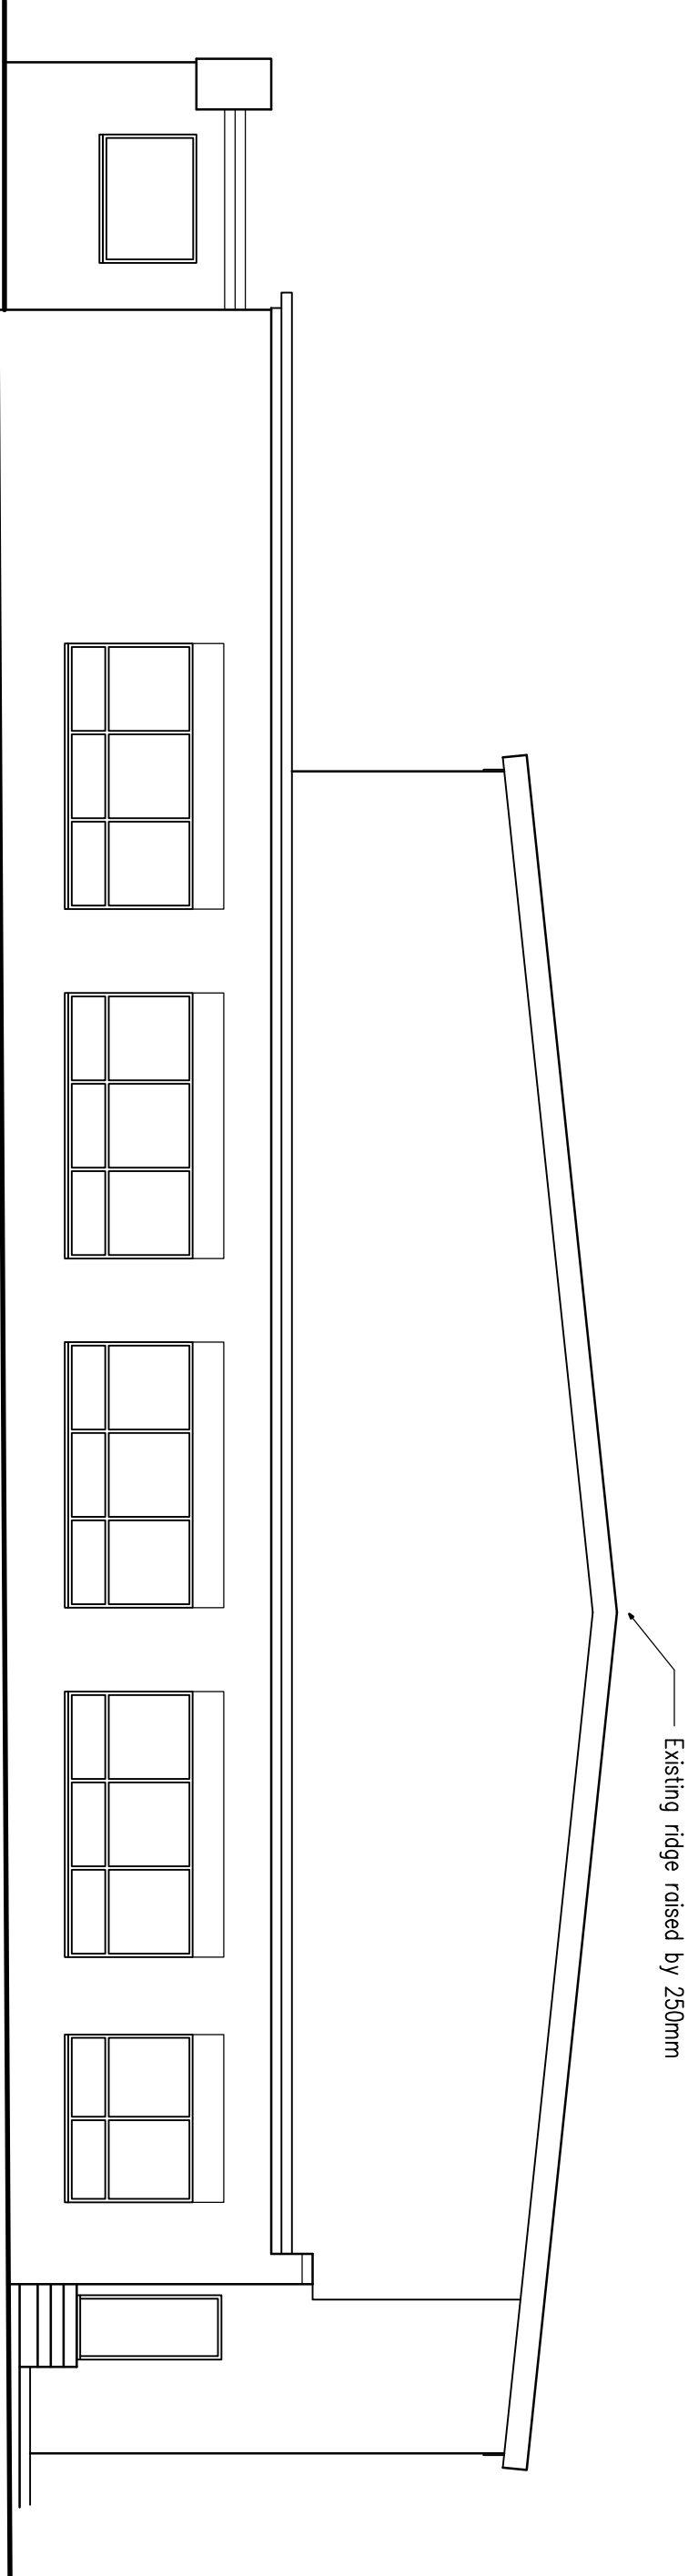

South Elevation

As Proposed
1:100

1.1 Aug 2025 | Revision added

Project:
25 Victoria Gardens
Burgess Hill

Drawing title:
East & South Elevations
As Proposed

Client:
Capital (Hair & Beauty) Ltd

Copyright of:
Clive Voller Associates
Chartered Building Surveyors
15 Station Road
Burgess Hill
West Sussex
RH15 9DE
Tel: 01444 871010
Fax: 01444 870099
Web: www.clivevoller.com




Scale:
1:100 @ A1

Date:
Aug 2025

Drawn:

Dwg. No. 4141-04

Rev'n
A

 

1:100 Scale Bar