



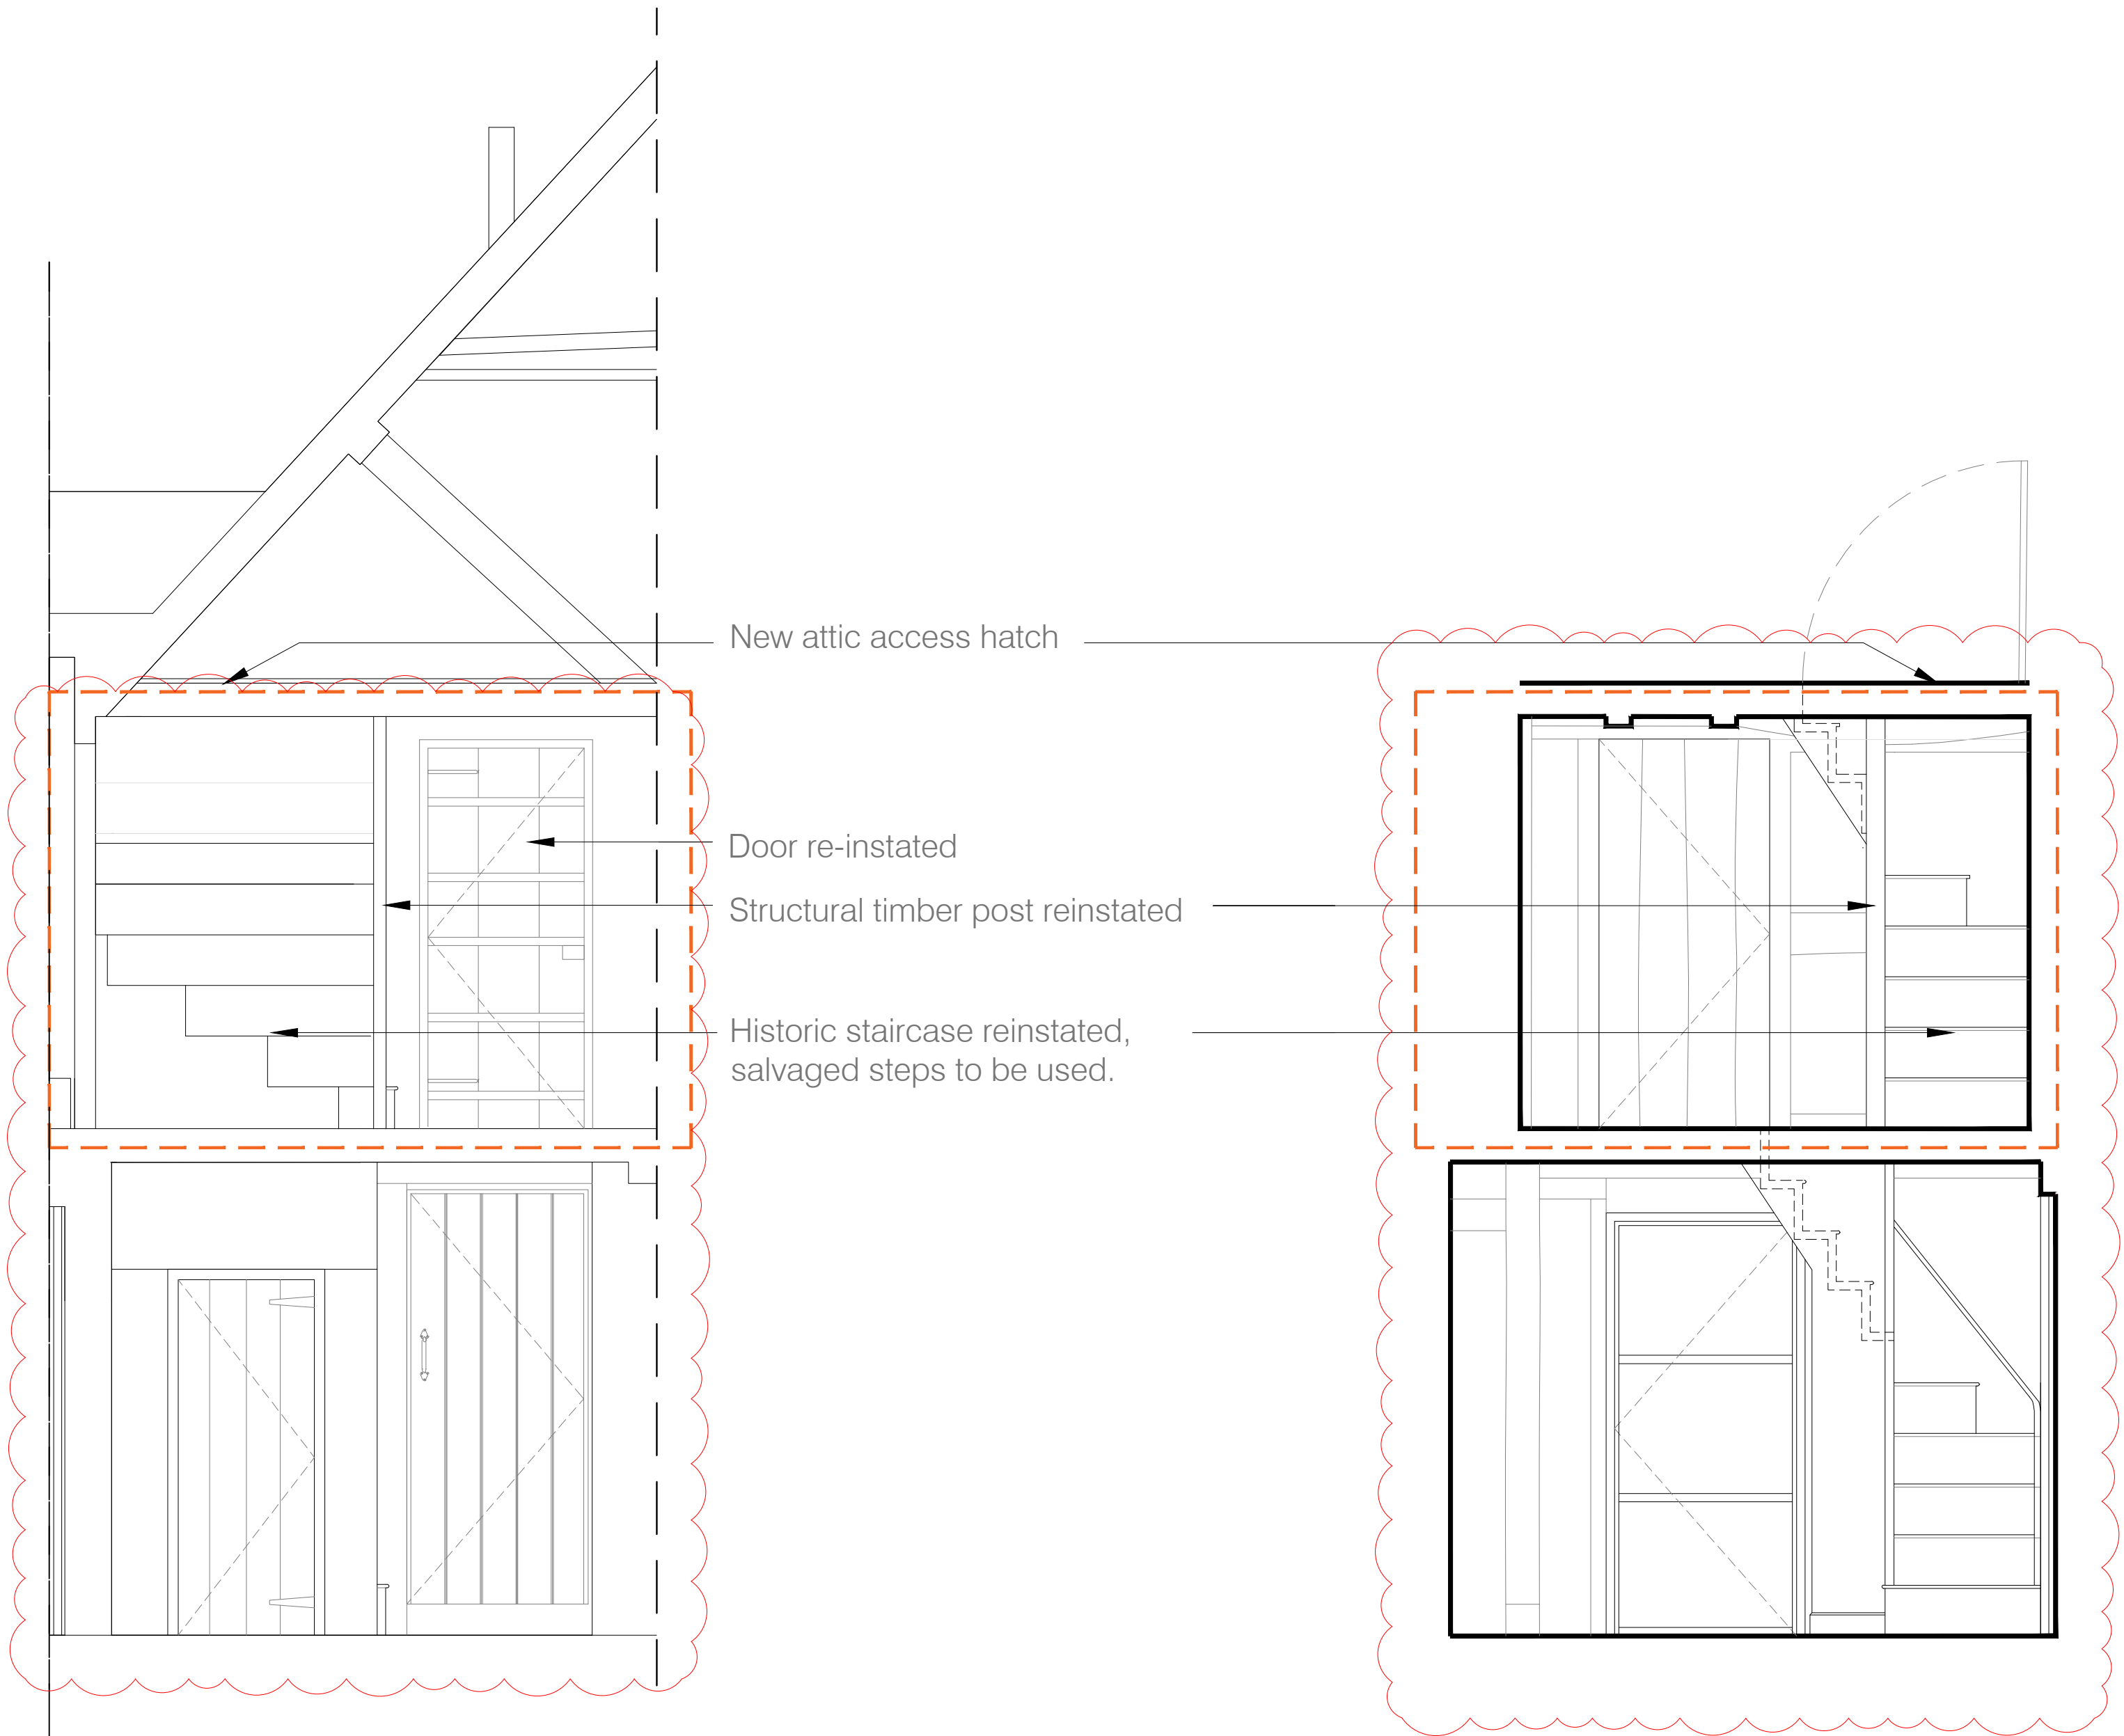

Section AA
Scale 1:25@A1
1:50@A3

Section BB
Scale 1:25@A1
1:50@A3


FIRST FLOOR DETAILS

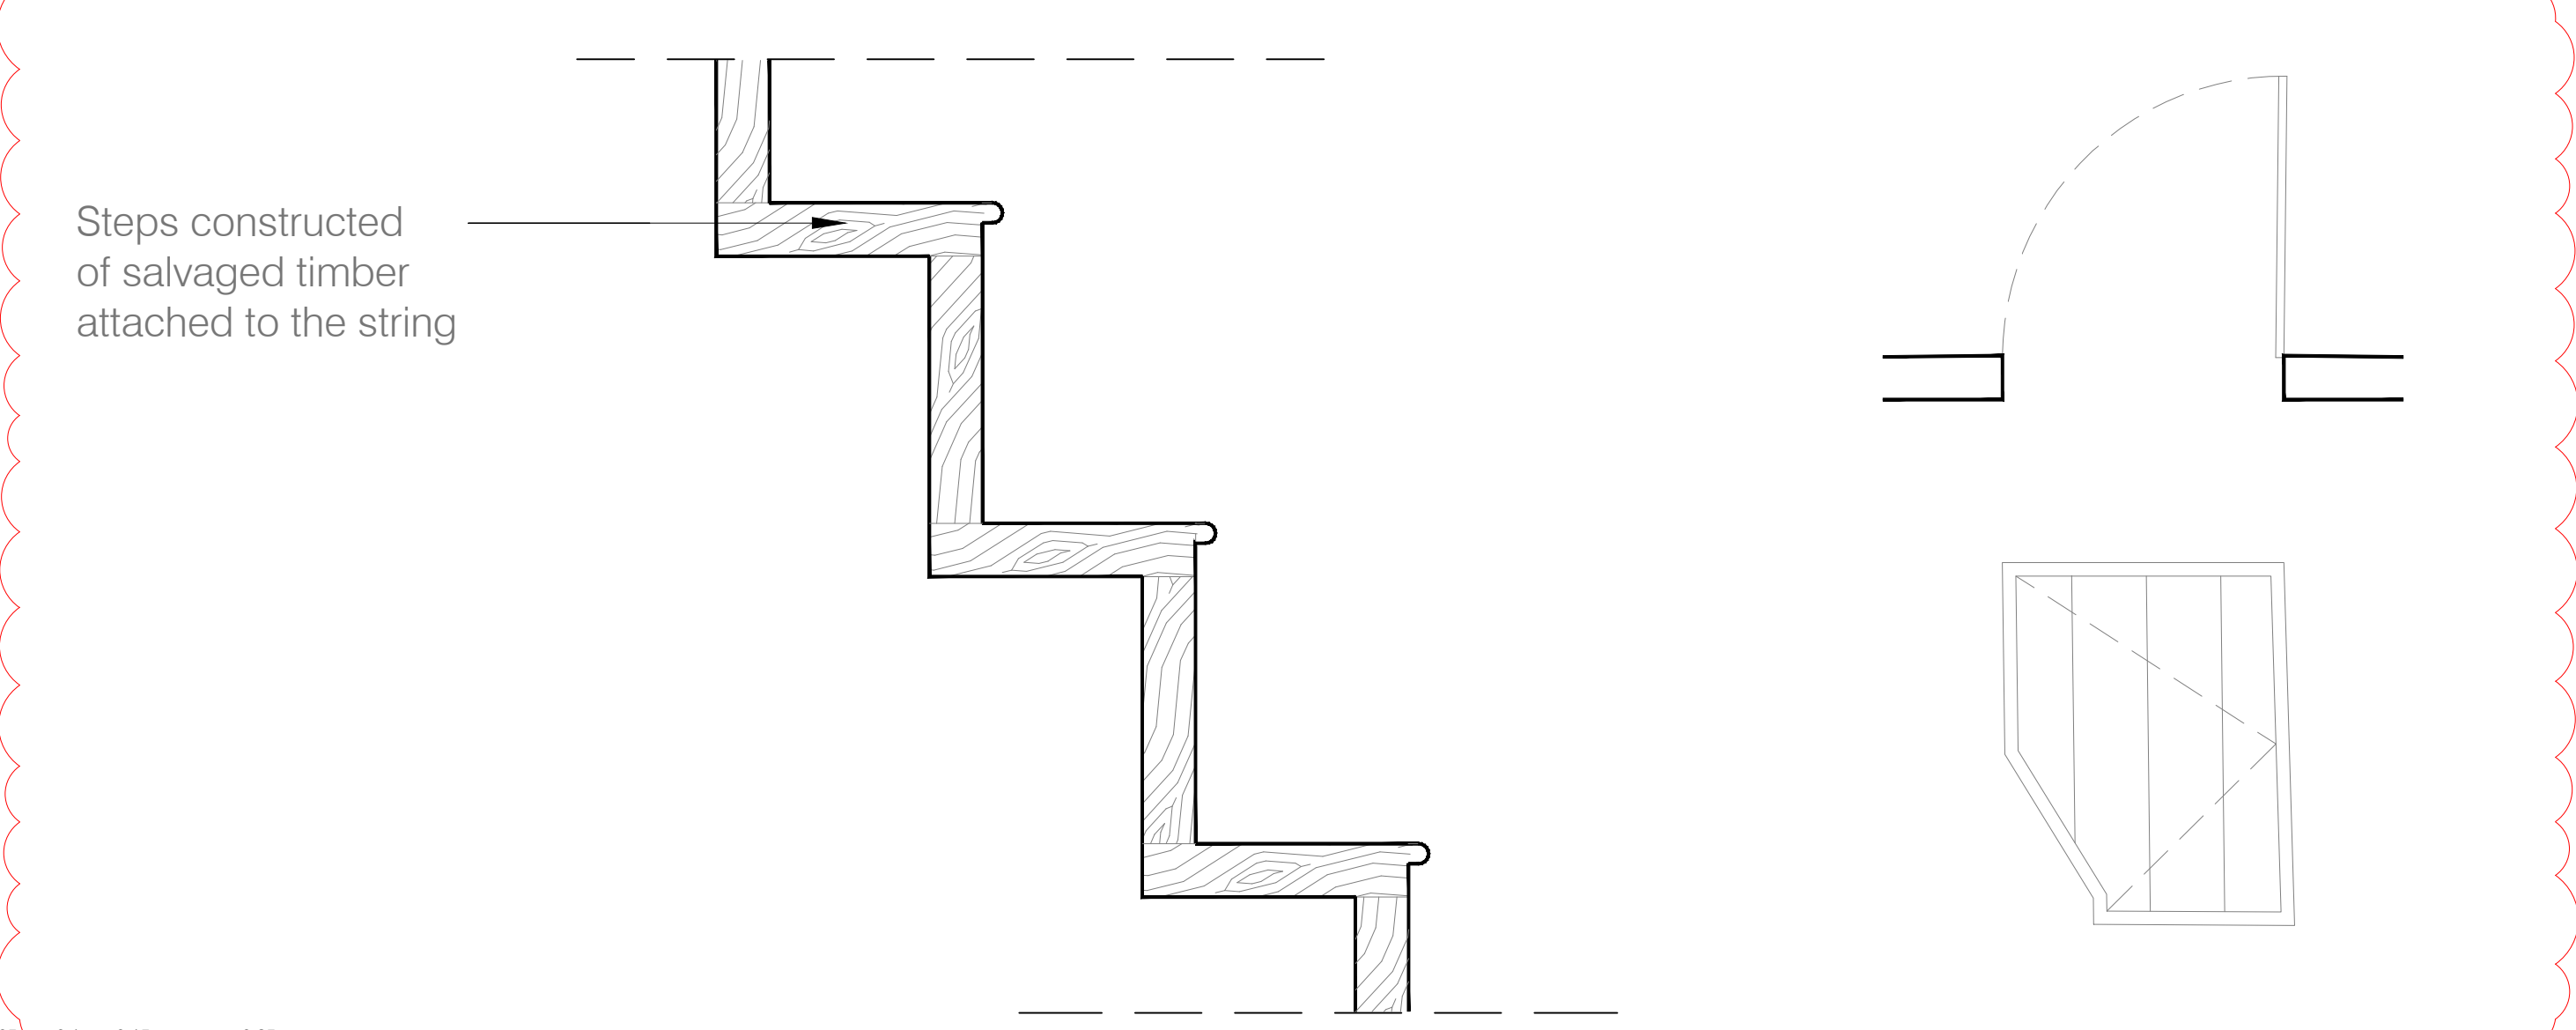

Detail 01 - Steps
Section
Scale 1:5@A1
1:10@A3


Detail 02 - Attic Hatch
Plan and Section
Scale 1:25@A1
1:50@A3

Not original timber joists removed,
historic opening in the ceiling reinstated,
new oak timber hatch introduced

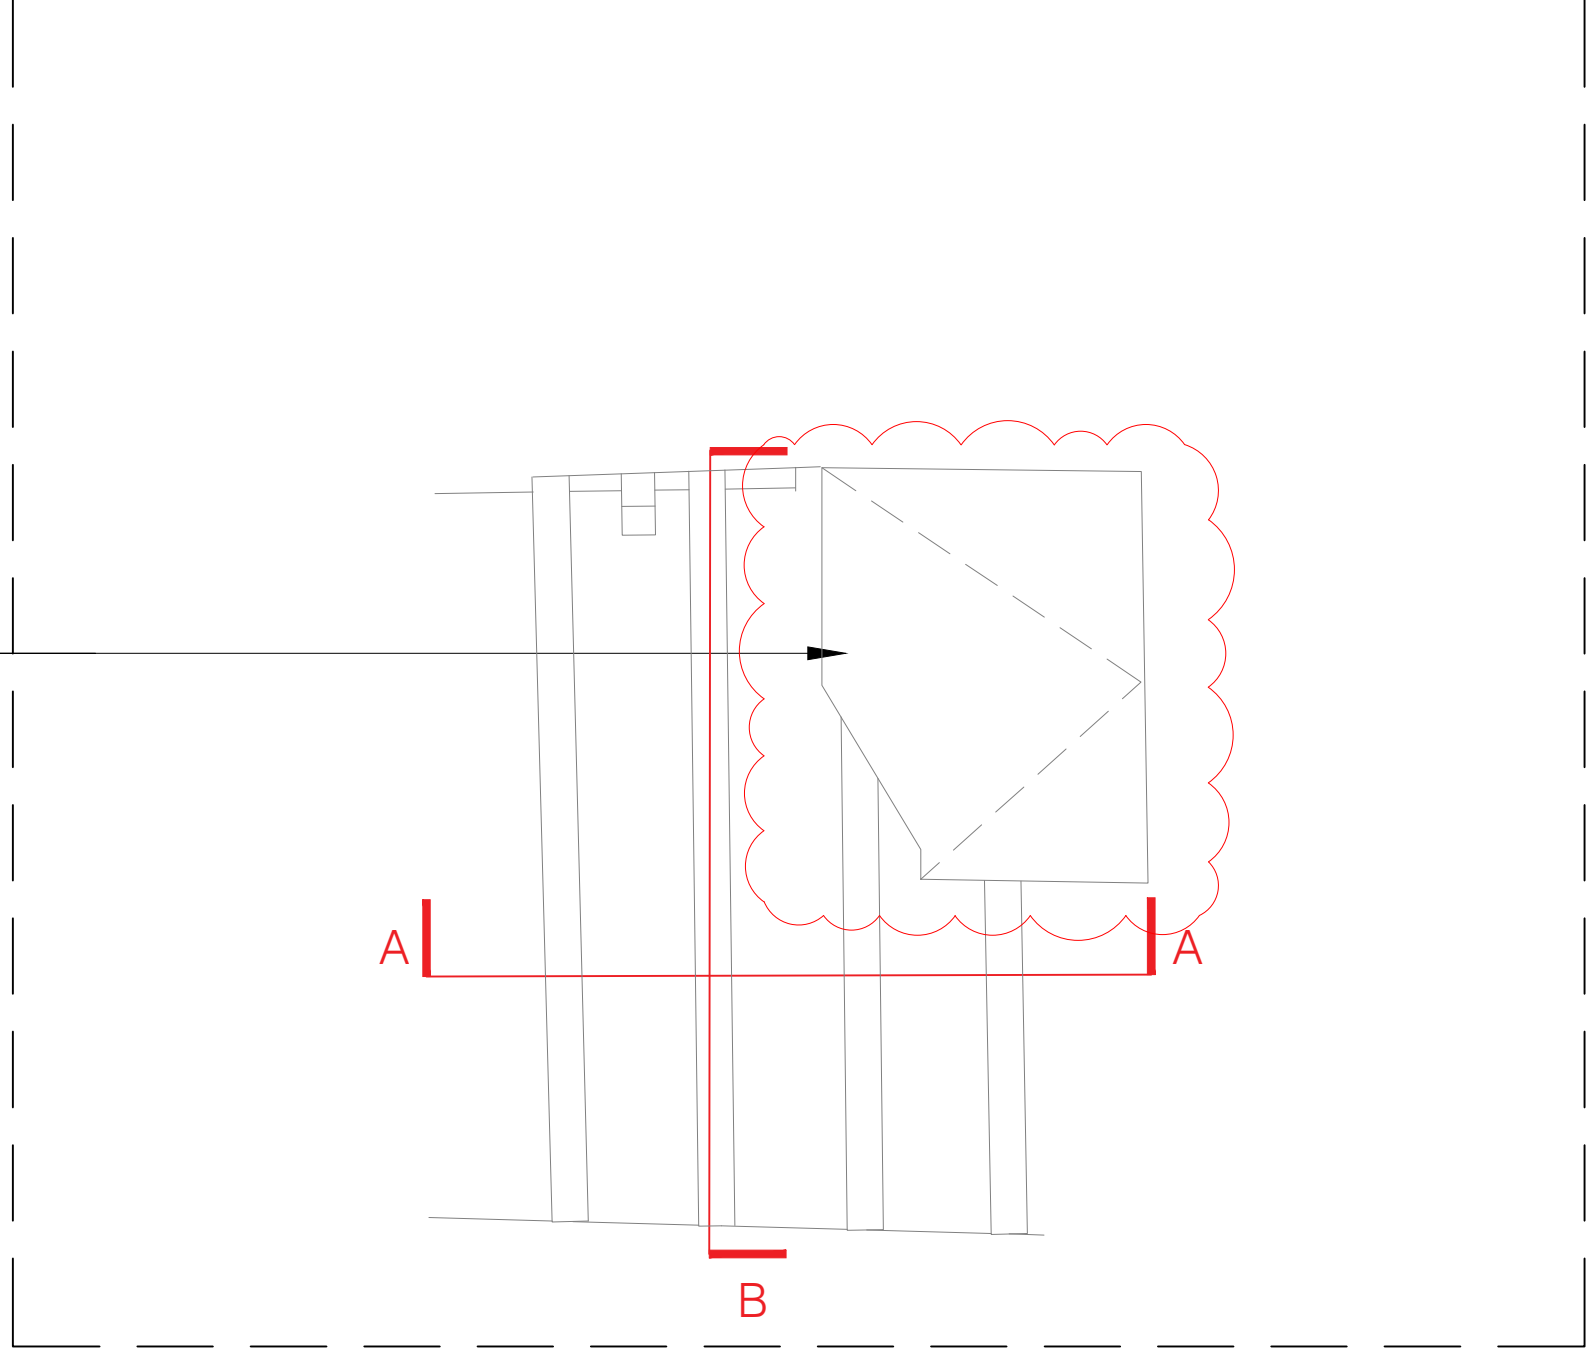


Reflected Ceiling Plan
Scale 1:25@A1
1:50@A3

Opening and attic access hatch above
Historic timber staircase reinstated,
salvaged timber steps to be used. Non
original timber enclosure omitted.

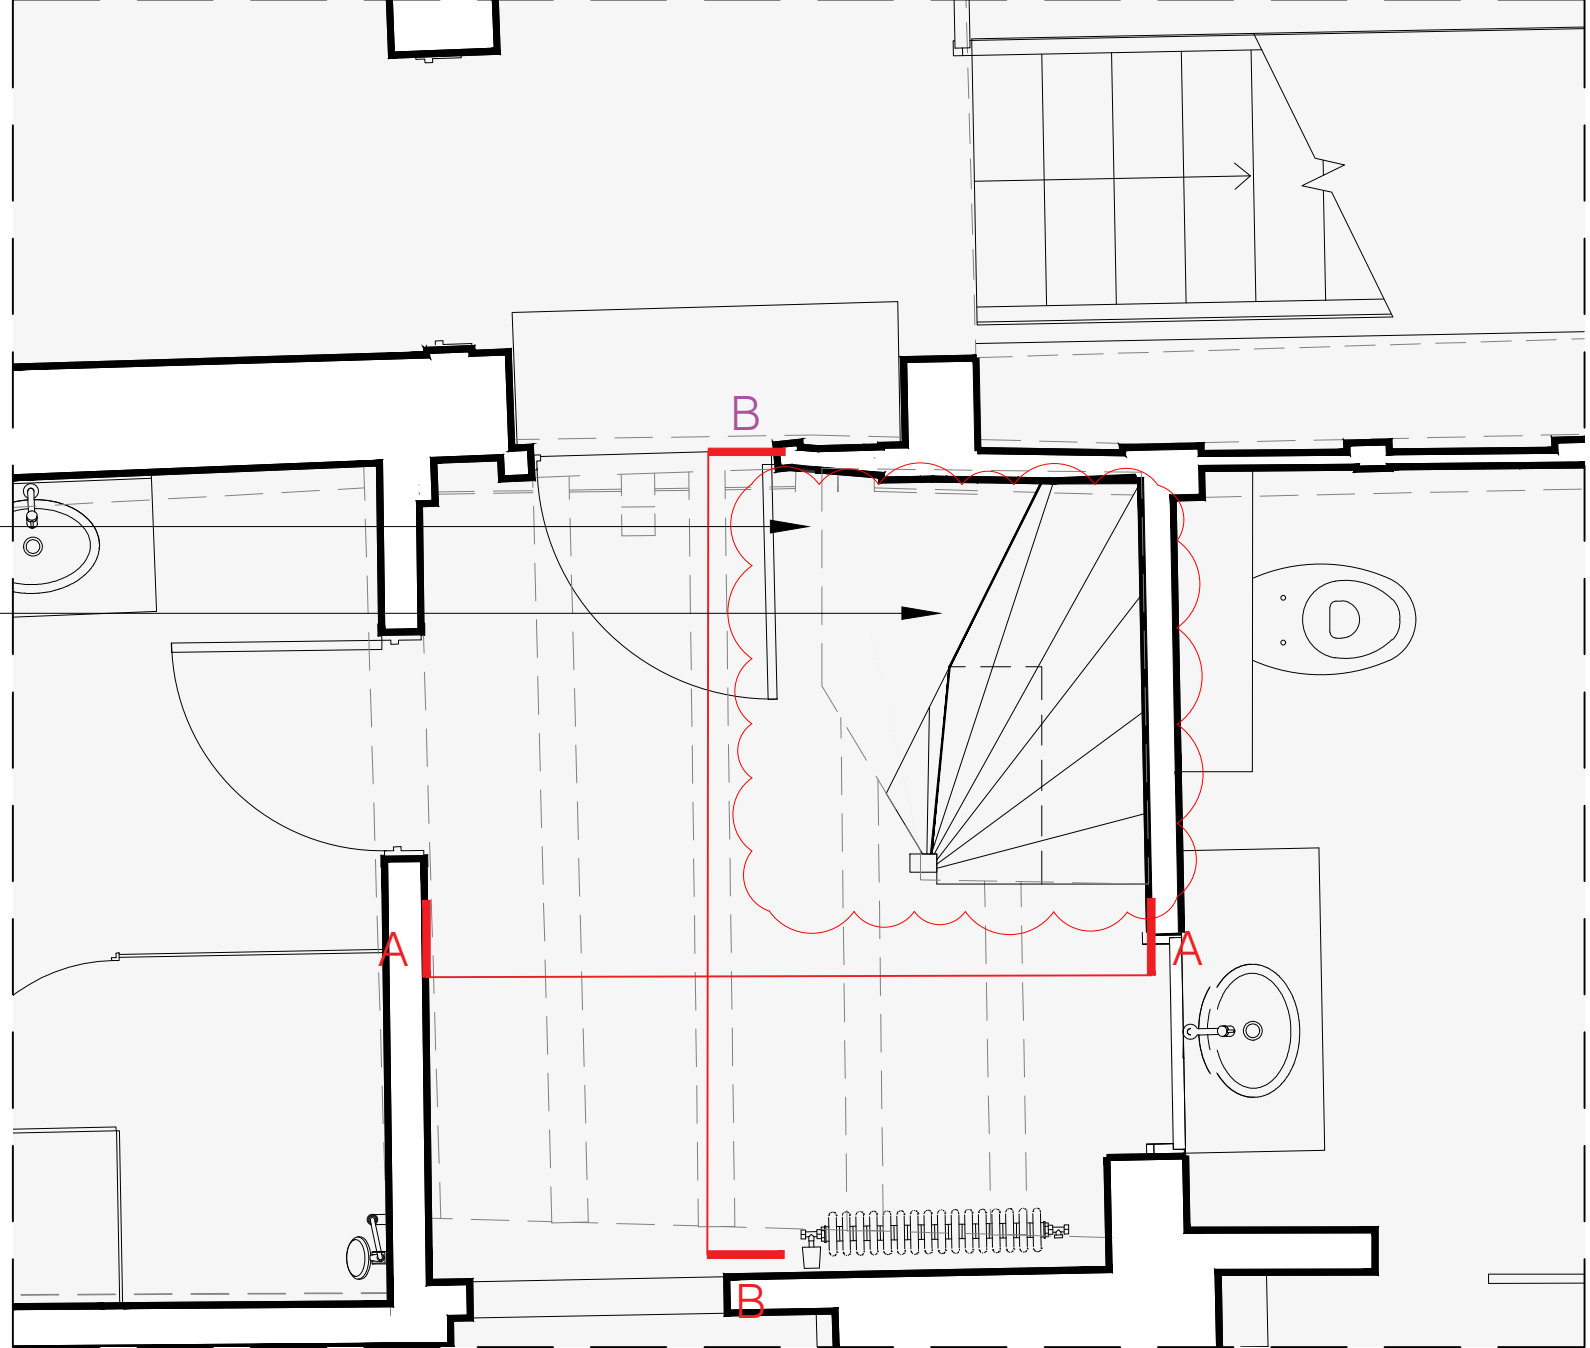

KEY PLAN First Floor Staircase
Scale 1:25@A1
1:50@A3

NOTE
DRAWINGS TO BE READ IN CONJUNCTION WITH SUBMITTED
DESIGN&ACCESS STATEMENT AND HERITAGE STATEMENT
MATERIALS INSTALLED IN ACCORDANCE WITH THOSE
OUTLINED IN CONDITION #9 OF APPROVAL DM/23/1605

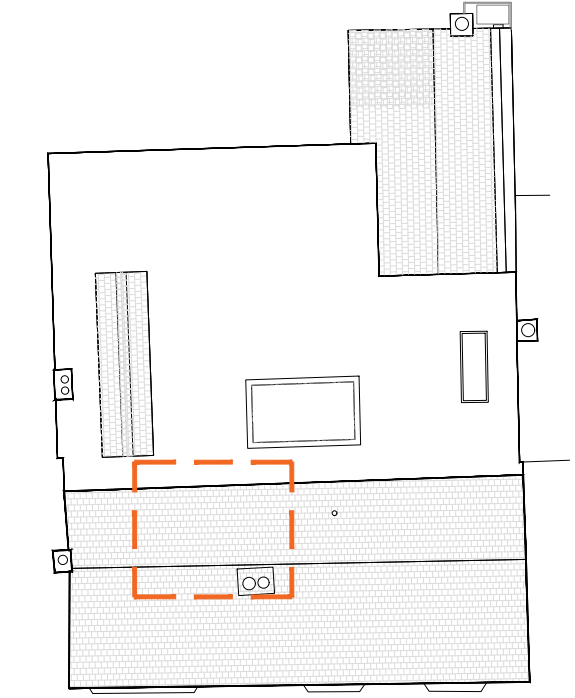

Key Plan 1:200@A1, 1:400@A3

LISTED BUILDING CONSENT				kyson		
Rev: B Comments: Amendments as clouded- historic staircase to be reinstated By: KN Date: Nov 25				Studio 28 Scrutton Street London UK EC2A 4RP T: +44(0) 20 7247 2462 E: enquiries@kyson.co.uk W: www.kyson.co.uk		
Project Title: 107 High St, Lindfield, Haywards Heath, West Sussex, RH16 2HR				Project No.: 900-25		
Drawing Title: Corkscrew Winder Staircase - First Floor				Drawing No.: 5008		
Scale: 1:25@A1 1:50@A3				Revision: B		
Date: Apr 25						
Drawn: KN						
Checked: KW						