


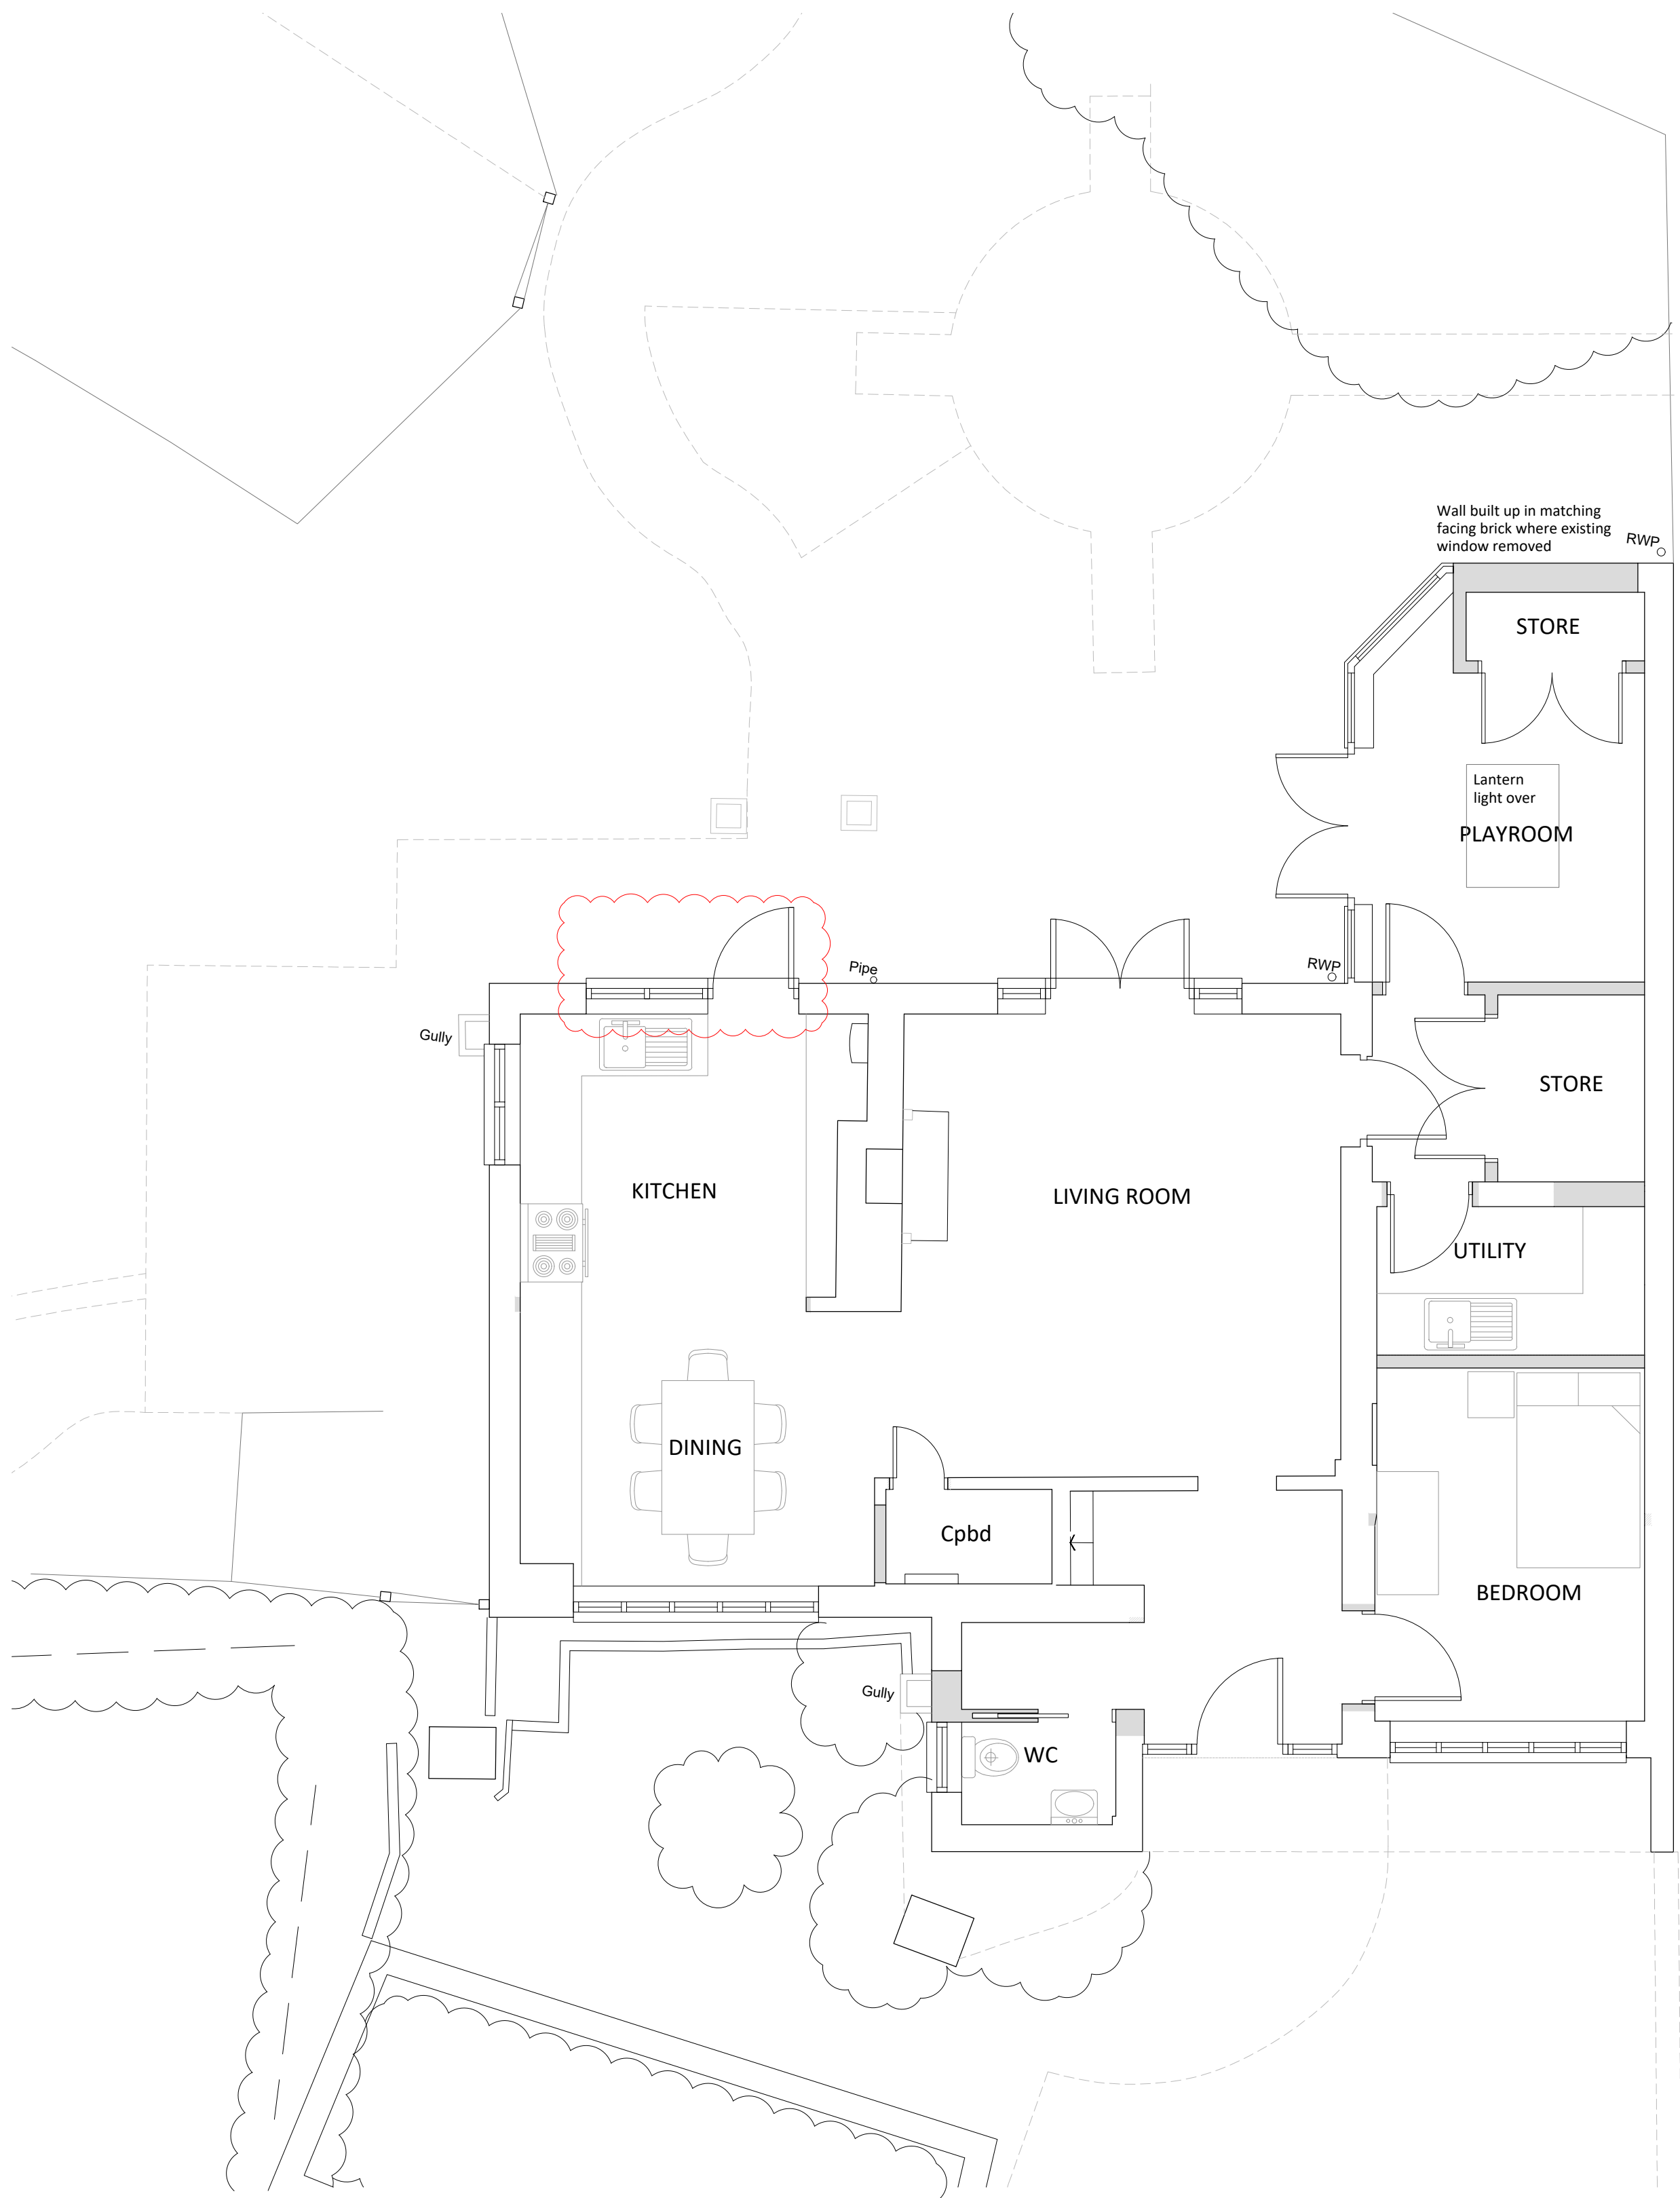
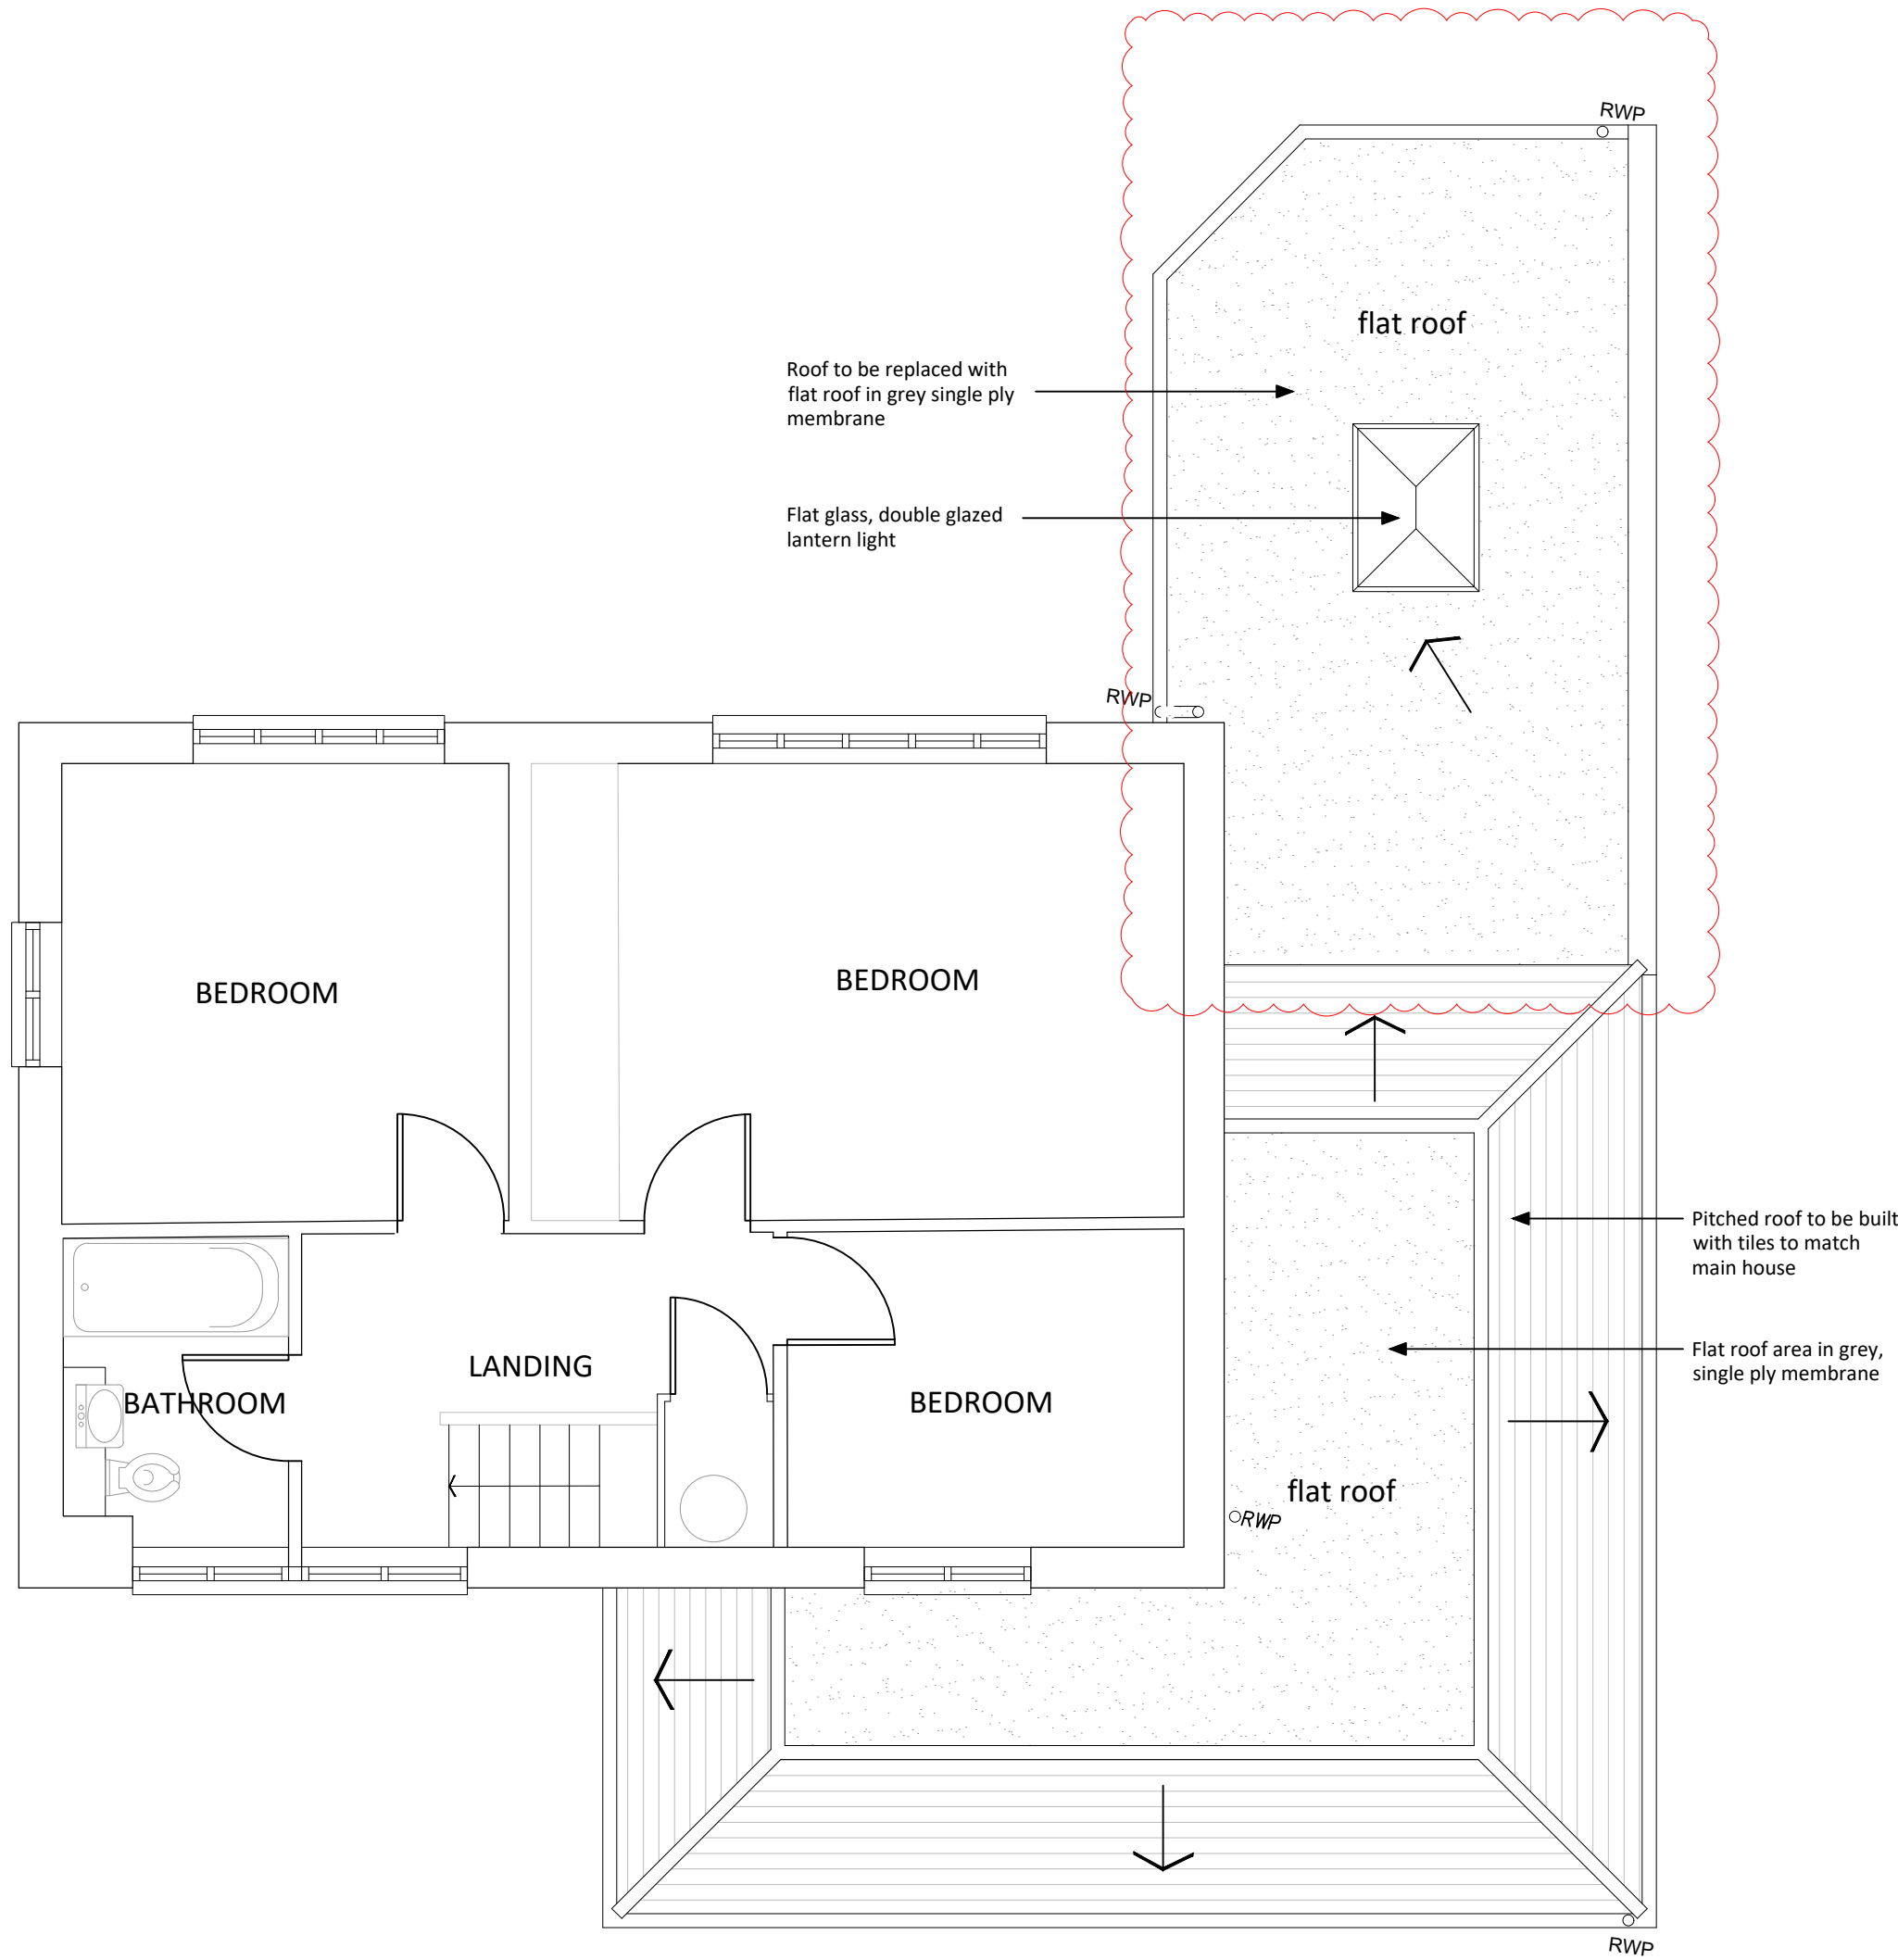


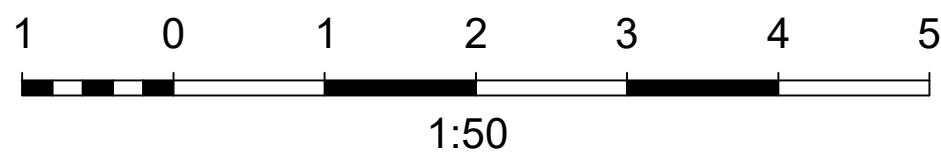

PROPOSED GROUND FLOOR PLAN

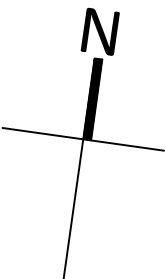

PROPOSED FIRST FLOOR PLAN

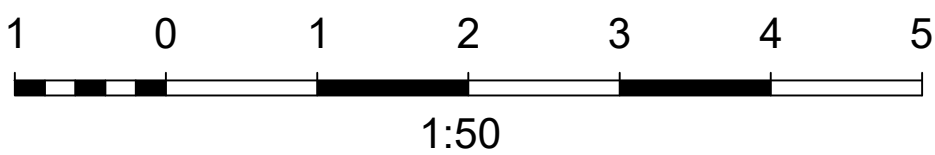

- NOTES**
- DO NOT SCALE OFF THIS DRAWING EXCEPT FOR PLANNING PURPOSES
 - CHECK ALL DIMENSIONS ON SITE BEFORE ANY WORK IS COMMENCED
 - ALL GOODS MATERIALS AND WORKMANSHIP MUST CONFORM WITH CURRENT BUILDING REGULATIONS, BRITISH STANDARDS AND CODES OF PRACTICE
 - COPYRIGHT OF THIS DRAWING IS RETAINED BY THE ARCHITECT AND IT MUST NOT BE REPRODUCED WITHOUT WRITTEN CONSENT

P1	08.12.25	GW	Conservatory roof replaced with flat roof & lantern light; kitchen window and door 'mirrored'
REV	DATE	BY	AMENDMENT
 folkes architects L 01903 868628 info@folkesarchitects.co.uk The Old Forge & Church Street Storrington West Sussex RH20 4LA			
CLIENT Mr & Mrs W Boorer			
JOB TITLE 35 Hickmans Lane Lindfield West Sussex RH16 2BN			
DRAWING TITLE Proposed Plans			
DRAWING STATUS Planning - NMA			
NOT FOR CONSTRUCTION USE UNLESS STATED AS 'CONSTRUCTION'			
DATE Sept 2025	SCALE 1:50@A1	DRAWN BY GW CHECKED BY EC	
JOB NO. 25058	DRAWING NO. 3.03	REVISION P1	