


PROPOSED BLOCK & SITE PLAN

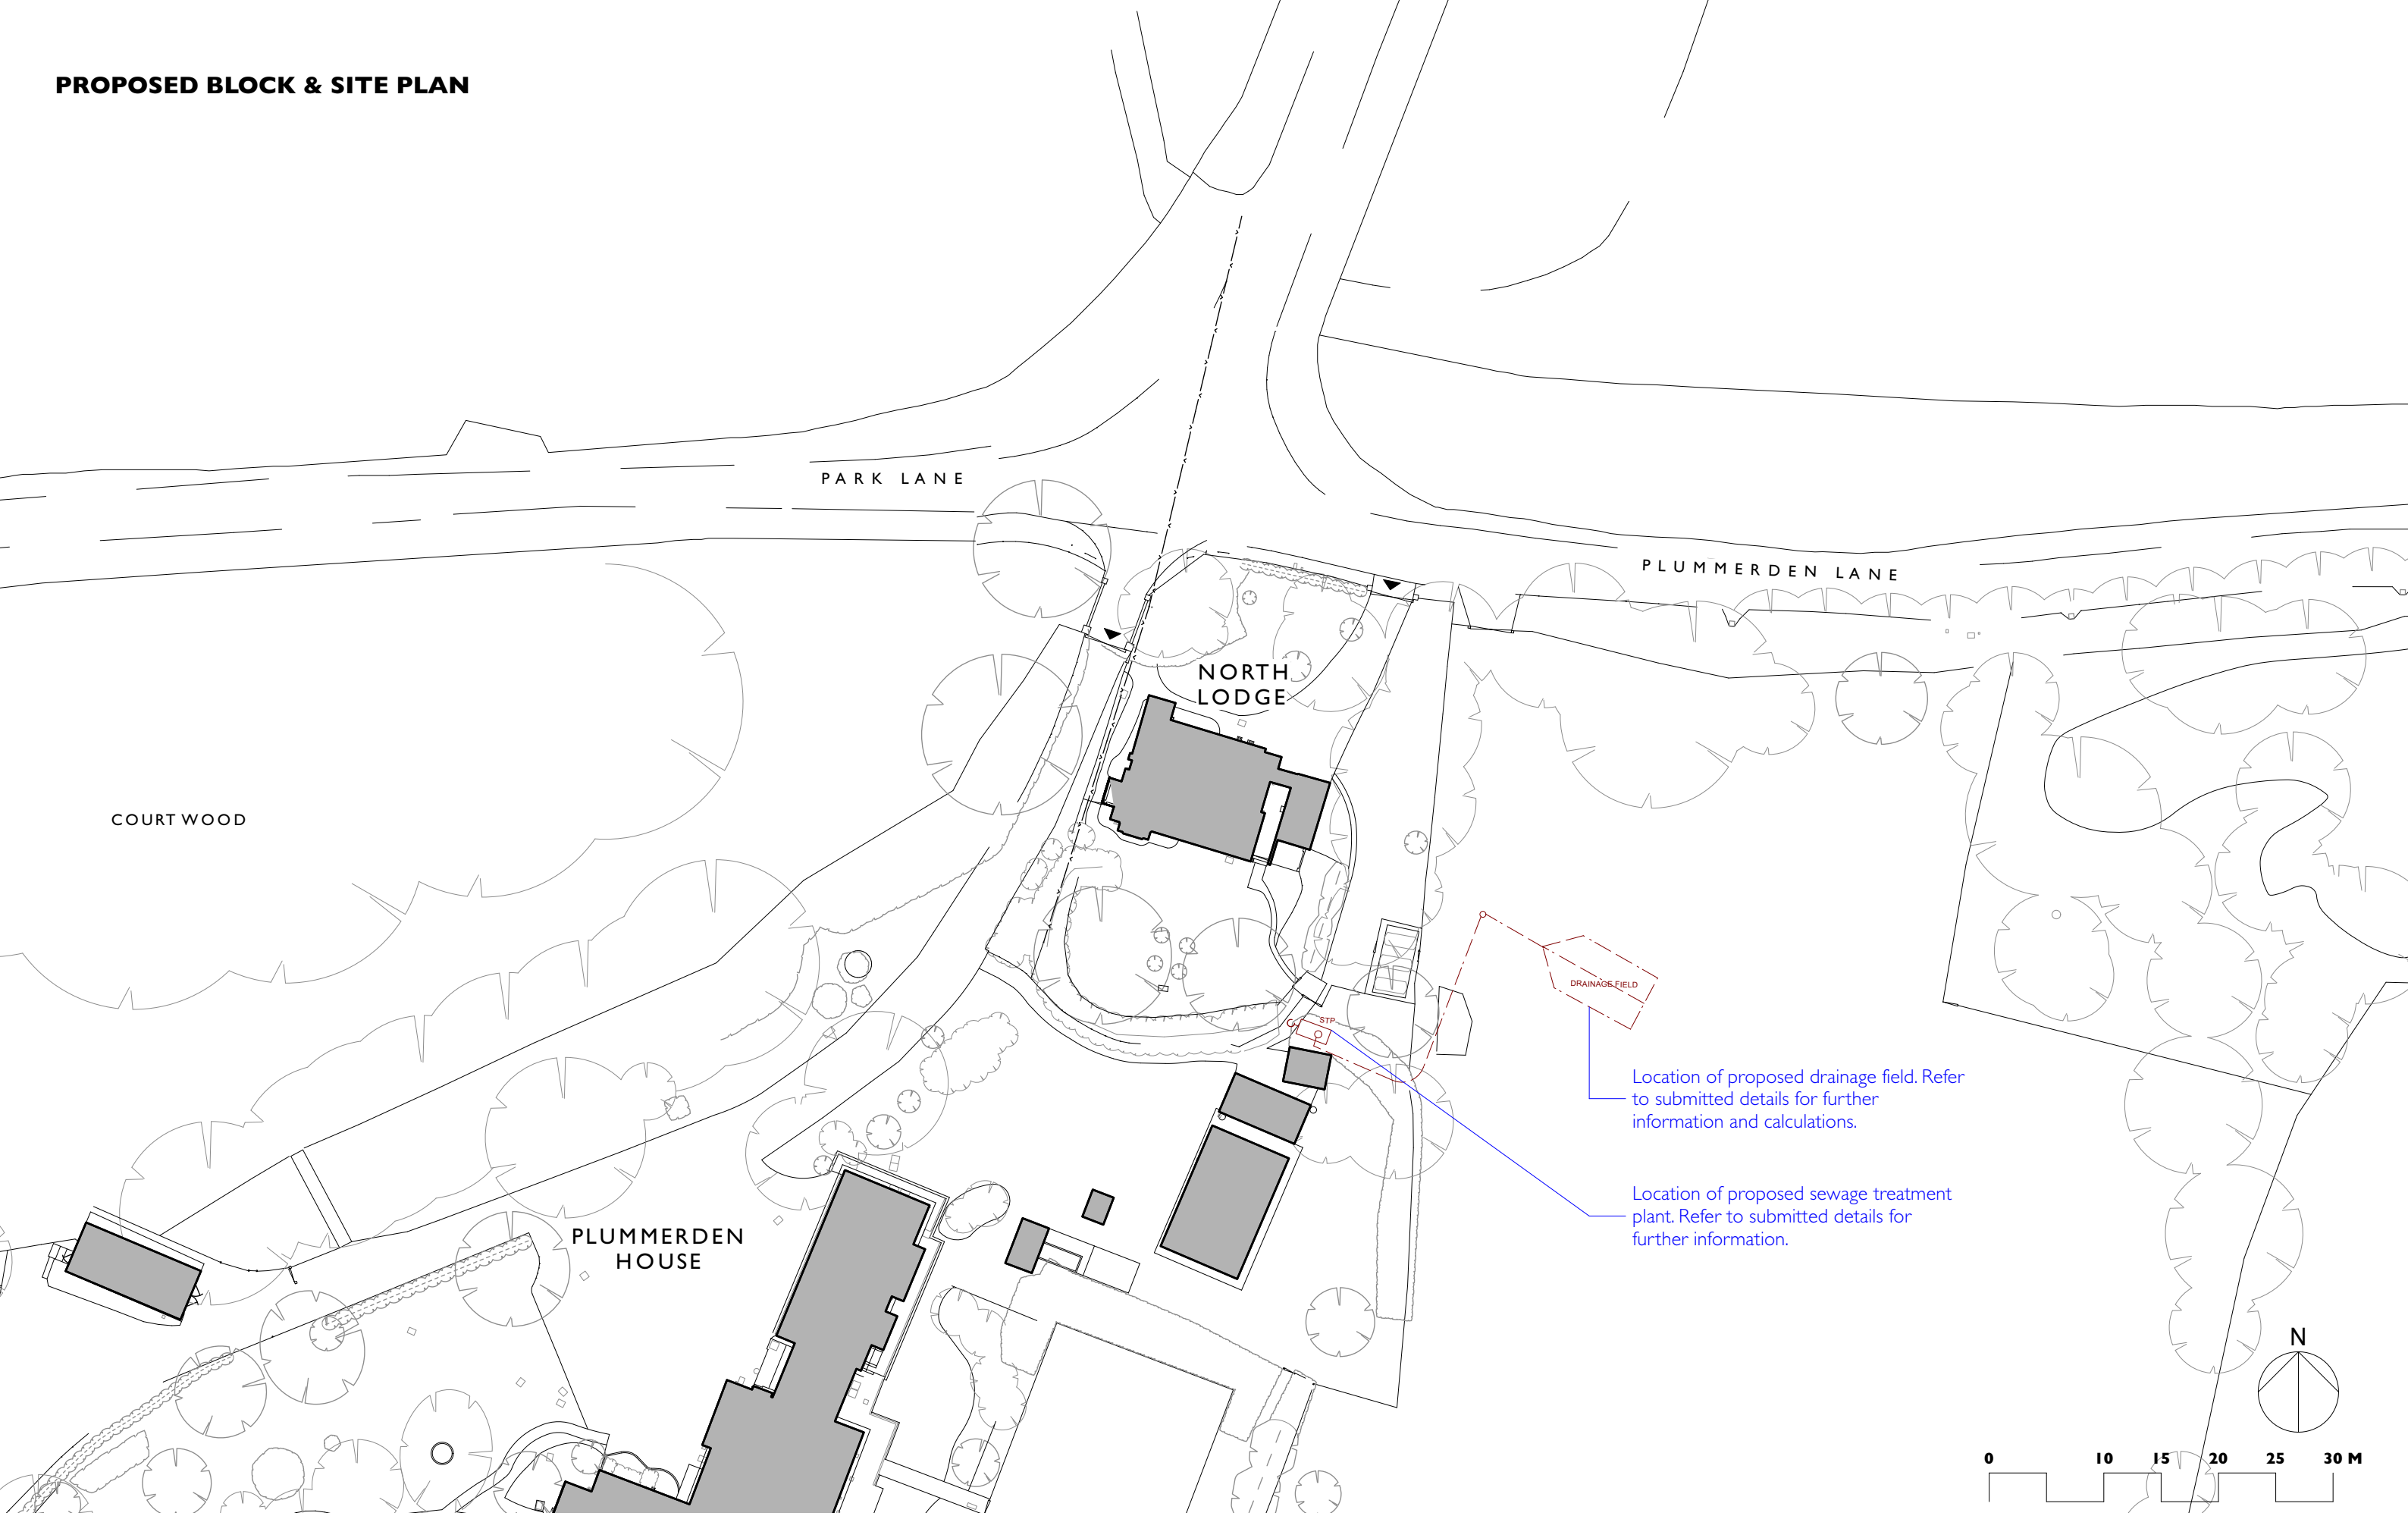

Unit 25, BASEPOINT
EVESHAM
WORCESTERSHIRE
WR11 1GP
t : 020 7328 2576
Email: info@hubarchitects.co.uk

All dimensions are to be checked on site before commencement of works.
All sizes and dimensions to any structural elements are indicative only. See structural engineer's drawings for actual sizes/dimensions.
Sizes of and dimensions to any service elements are indicative only.
See service engineer's drawings for actual sizes/dimensions.
This drawing is to be read in conjunction with all relevant Architect's drawings, specifications and other consultants' information.

Rev.	Date.	Description.
A	Mar'25	General drawing update.
B	Sep'25	General drawing update.

Initial.	P L A N N I N G	
JC JC	Project: Plummerden House, Park Lane, RH16 2QS	Drawing: Proposed Block & Site Plan
	Scale: 1:500 @ A3	DWG: 1317 - PL - DF- 001
	Date: Feb 2025	Revision: B