



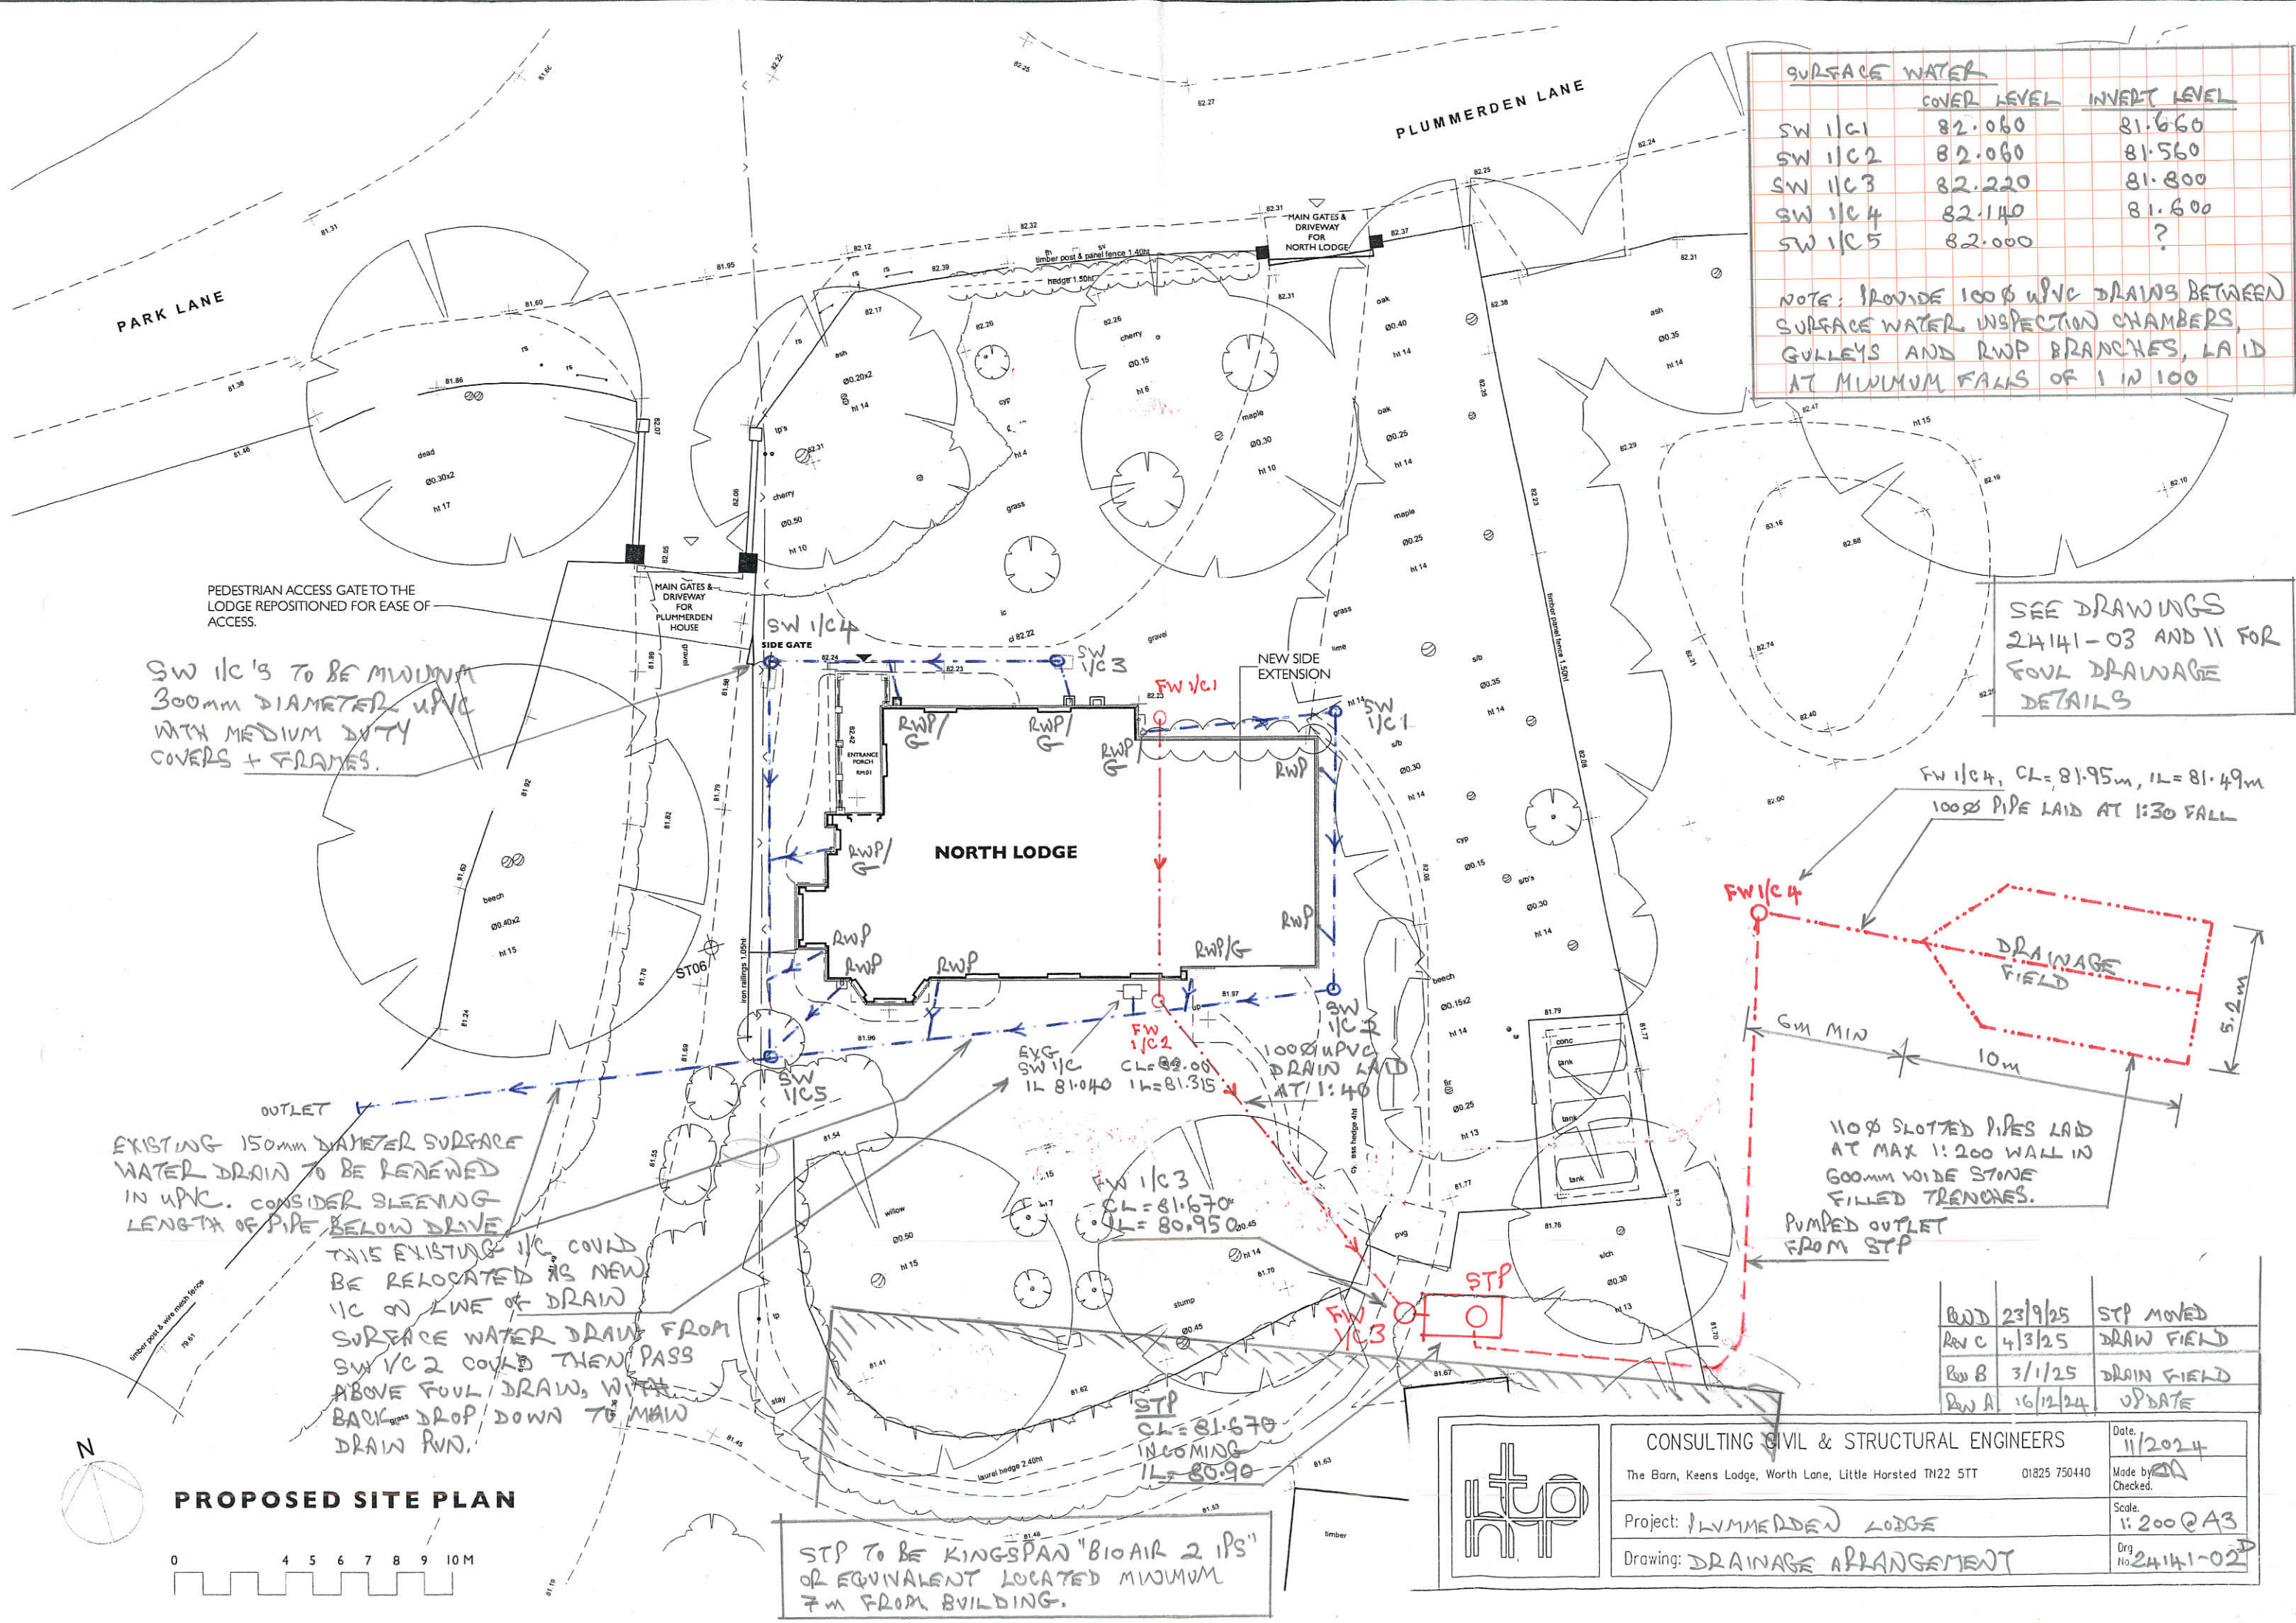

SURFACE WATER		
	COVER LEVEL	INVERT LEVEL
SW 1/C1	82.060	81.660
SW 1/C2	82.060	81.560
SW 1/C3	82.220	81.800
SW 1/C4	82.140	81.600
SW 1/C5	82.000	?

NOTE: PROVIDE 100 Ø uPVC DRAINS BETWEEN SURFACE WATER INSPECTION CHAMBERS, GULLEYS AND RWP BRANCHES, LAID AT MINIMUM FALLS OF 1 IN 100

SEE DRAWINGS 24/141-03 AND 11 FOR FOUL DRAINAGE DETAILS

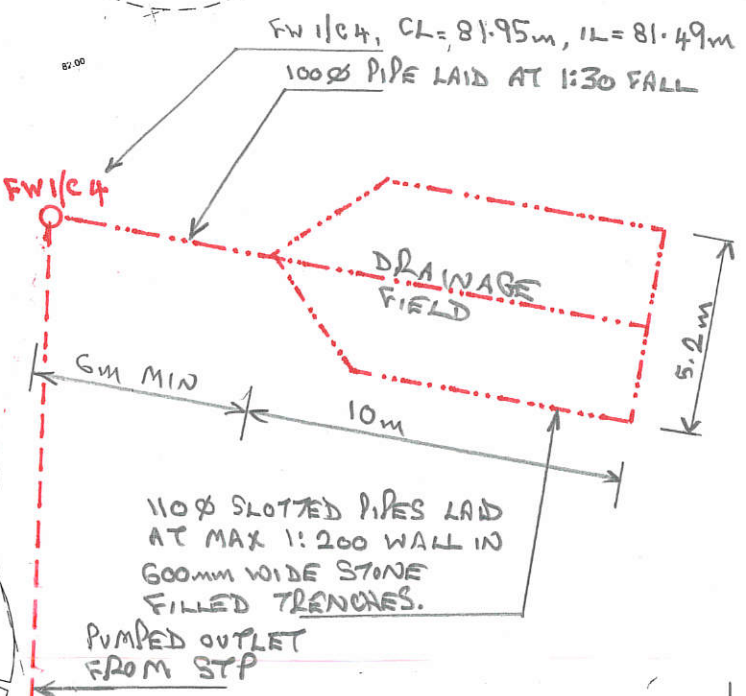

RWD	23/9/25	STP MOVED
Rev C	4/3/25	DRAIN FIELD
Rev B	3/1/25	DRAIN FIELD
Rev A	16/12/24	UPDATE

CONSULTING CIVIL & STRUCTURAL ENGINEERS

The Barn, Keens Lodge, Worth Lane, Little Horsted TN22 5TT 01825 750440

Project: PLUMMERDEN LODGE

Drawing: DRAINAGE ARRANGEMENT

Date: 11/2024

Made by: [signature]

Checked: [signature]

Scale: 1:200 @ A3

Dwg No: 24/141-02

STP TO BE KINGSPAN "BIOAIR 2 IPS" OR EQUIVALENT LOCATED MINIMUM 7m FROM BUILDING.

PROPOSED SITE PLAN

