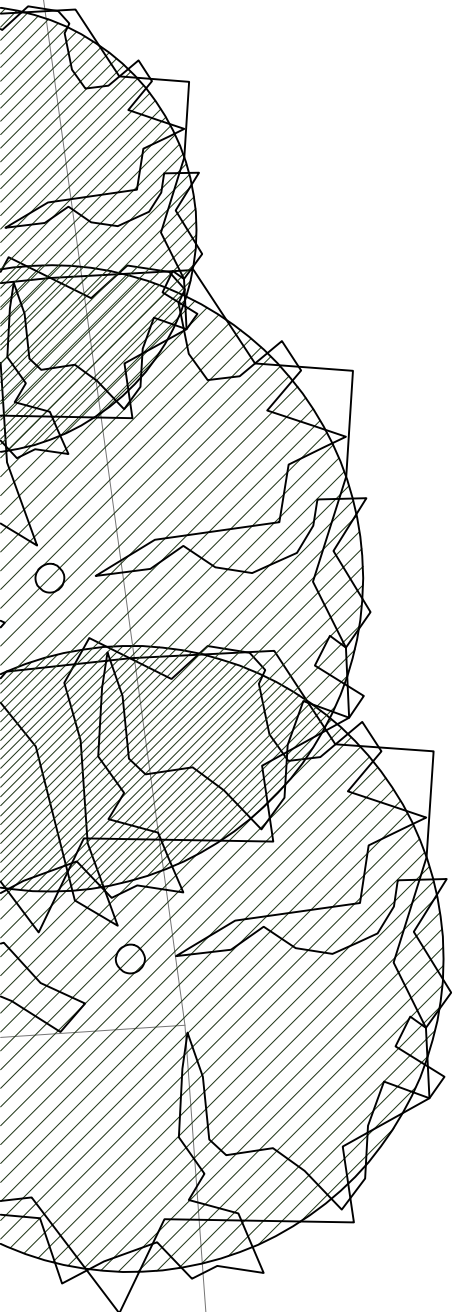
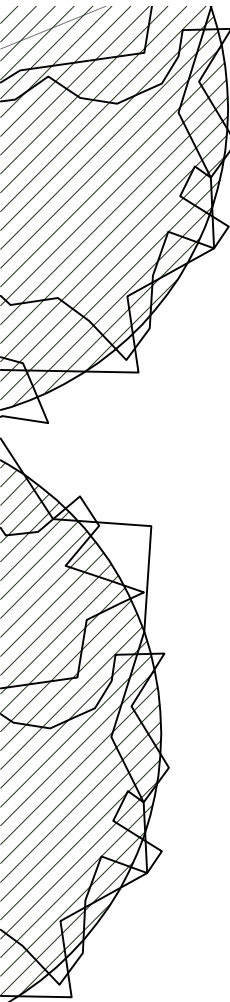
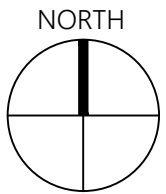


- Notes
1. This drawing remains the copyright of Harry + Co Ltd.
 2. All dimensions and levels are to be checked on site prior to works commencing.
 3. ~~Do not scale from this drawing. Use figured dimensions only.~~
 4. Any discrepancies found are to be reported to the Project Manager immediately.
 5. This drawing is to be read in conjunction with sub-consultants and specialists drawings.
 6. If Harry + Co Ltd logo is not in colour this is not an original drawing.

Sheet Name and Number 002
Proposed Site Plan

Project Number 240730

Client Mr & Mrs Parish

Project Name Gibbshaven Farm Barn
Furnace Farm Road, Felbridge, RH19 2PU

File Gibbshaven Farm H+Co.dwg

Revision -

Suitability SKETCH

Drawn by HJOP

Scale 1:200 at A1

Date 22-10-2025



Harry+Co
Make your house a home