




Drawing for Planning
Purposes Only

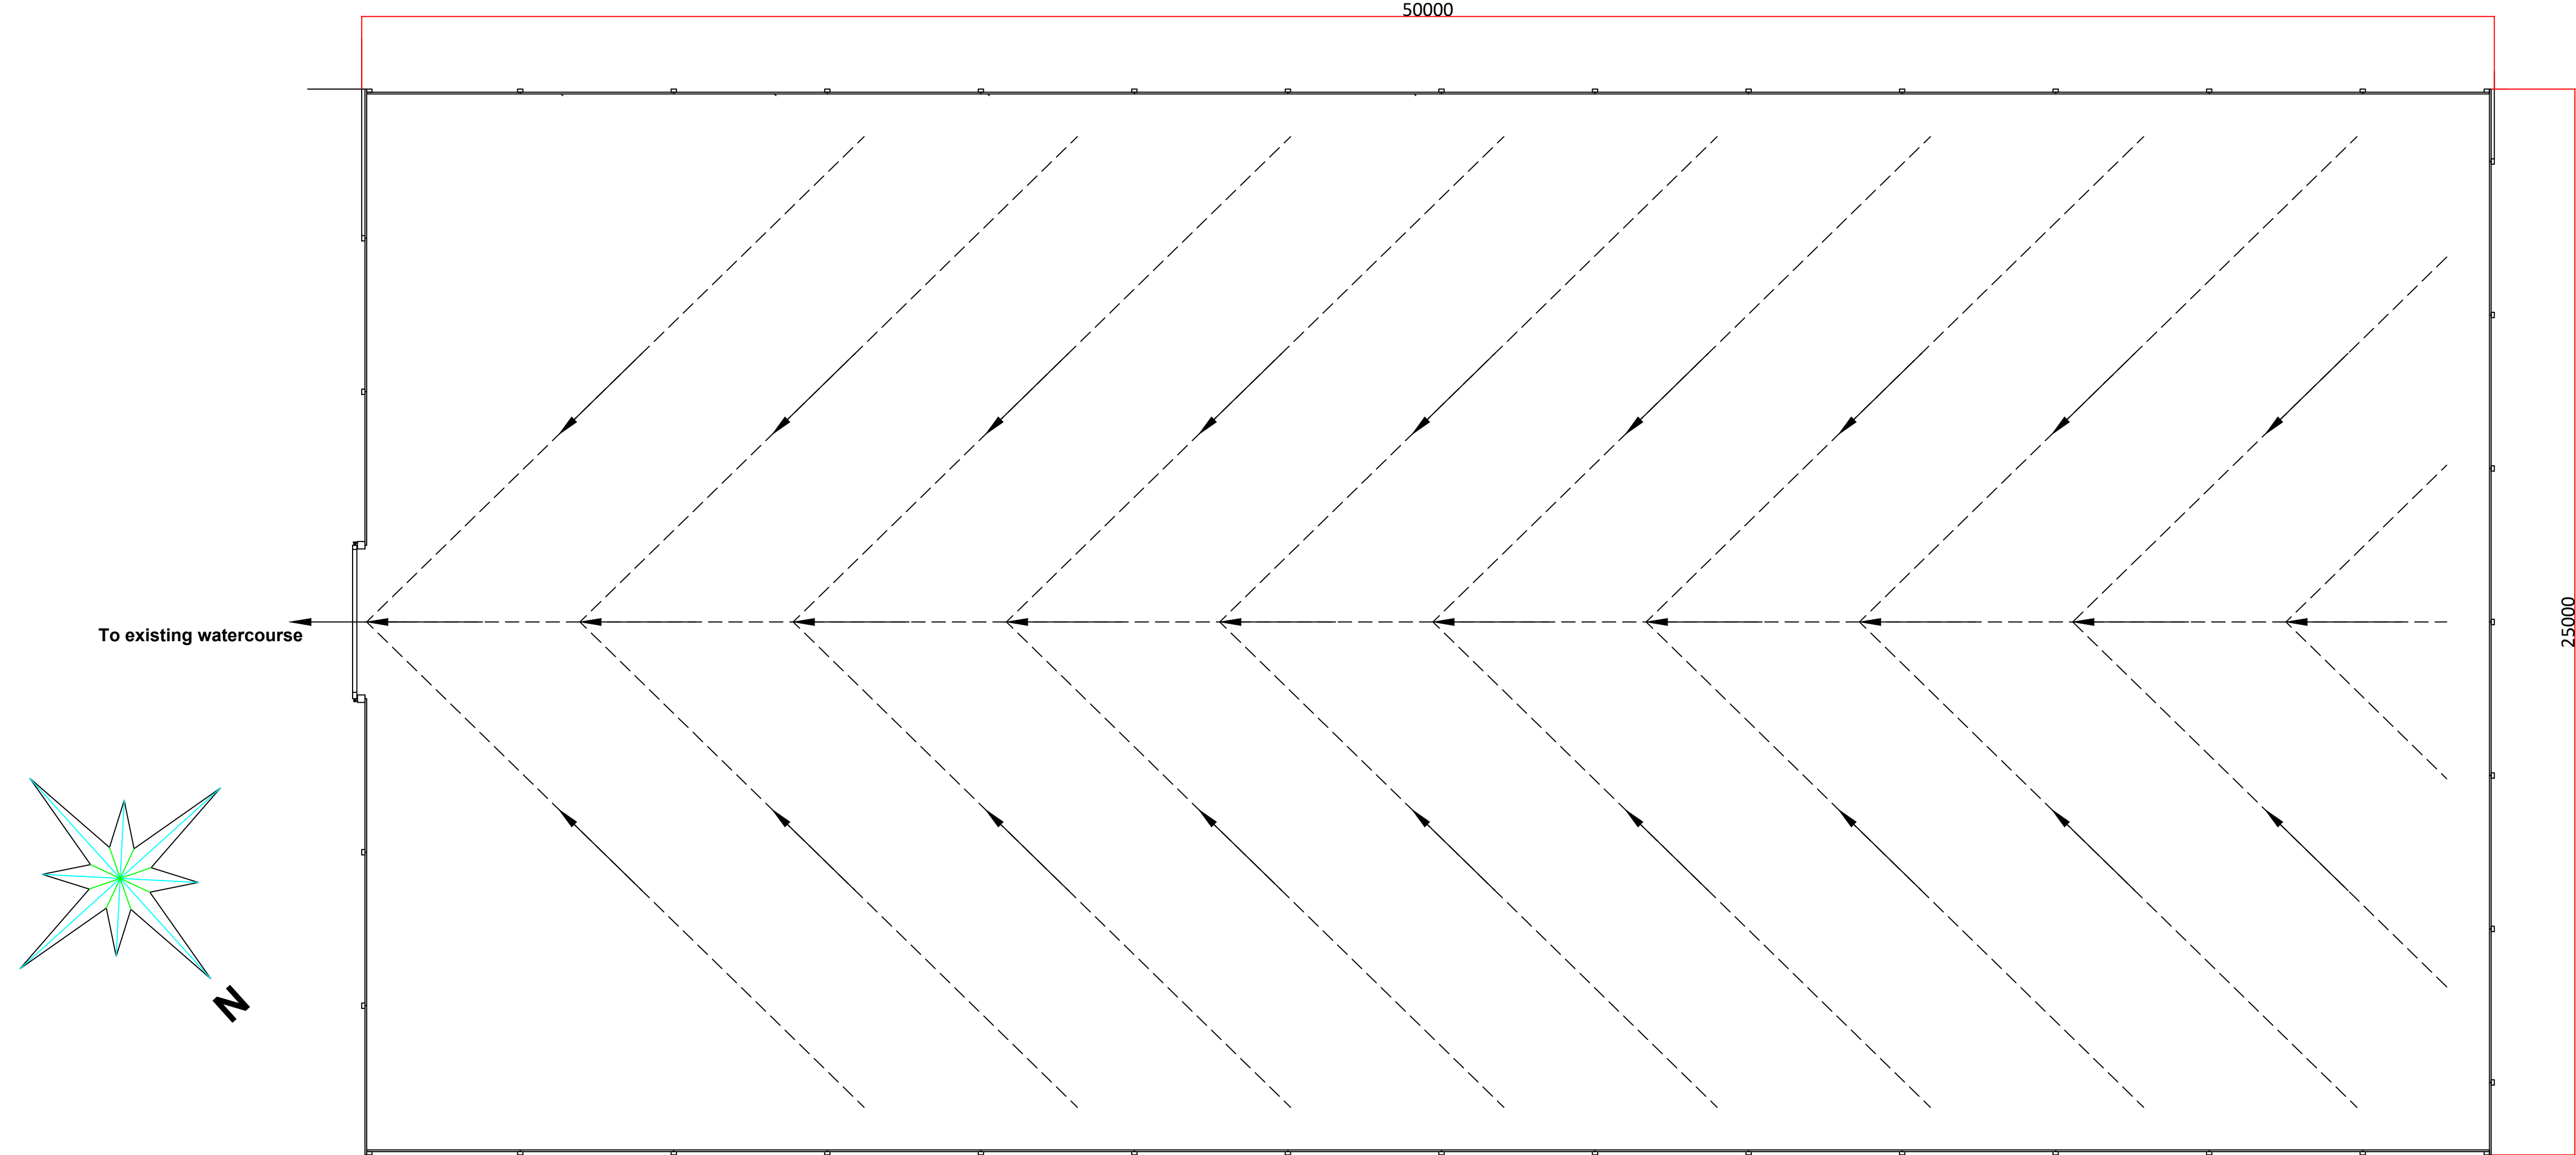


Plan view with example drainage runs

 


South West Elevation

 


North East Elevation

 


South East Elevation

 


North West Elevation

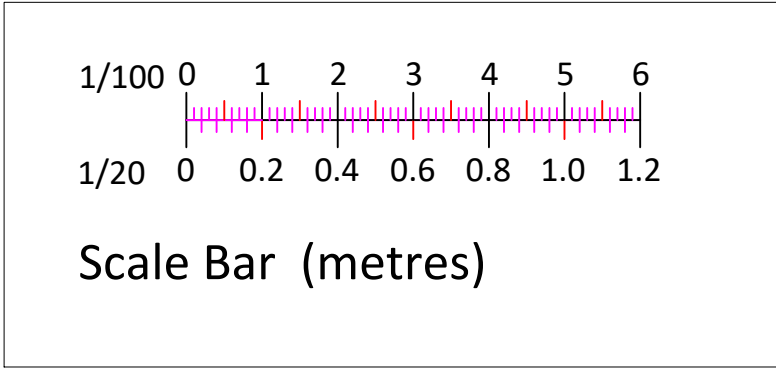

Elevations and plan
Scale 1:100

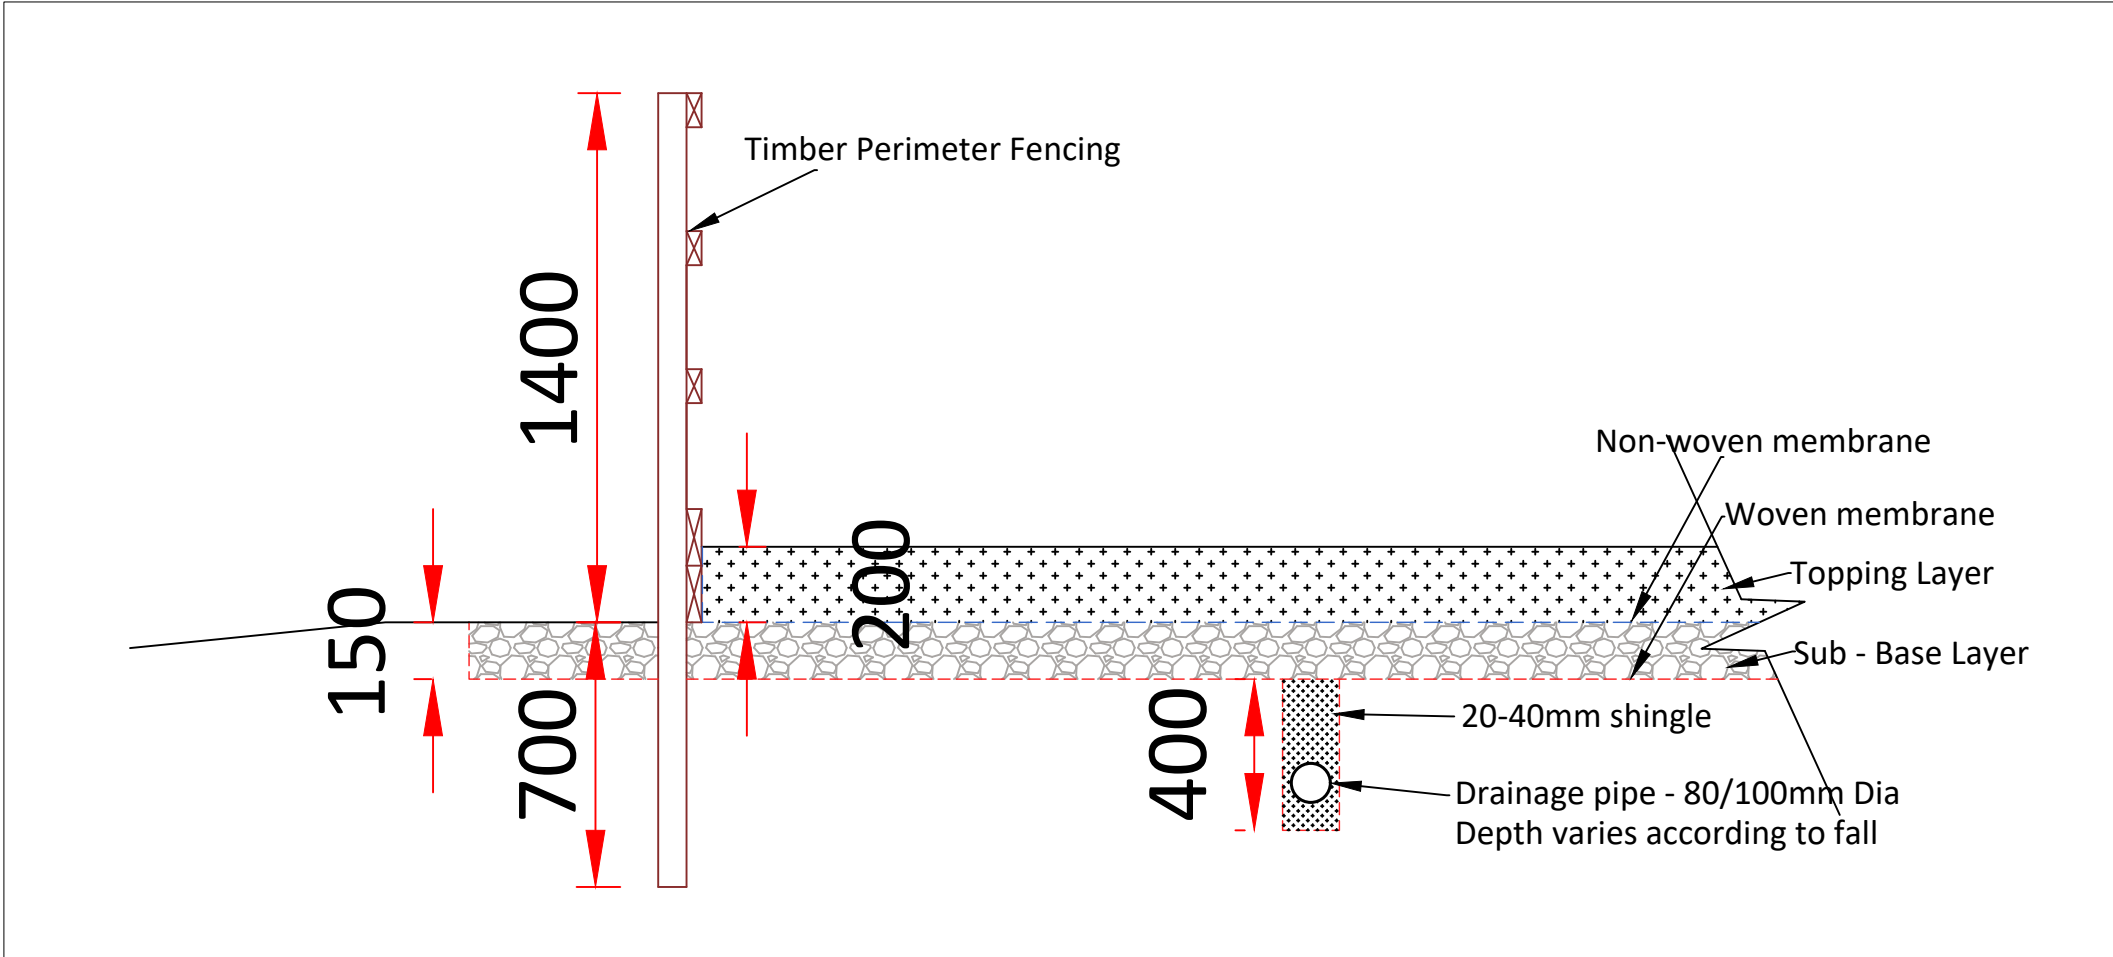

Typical Section through
Scale 1:20

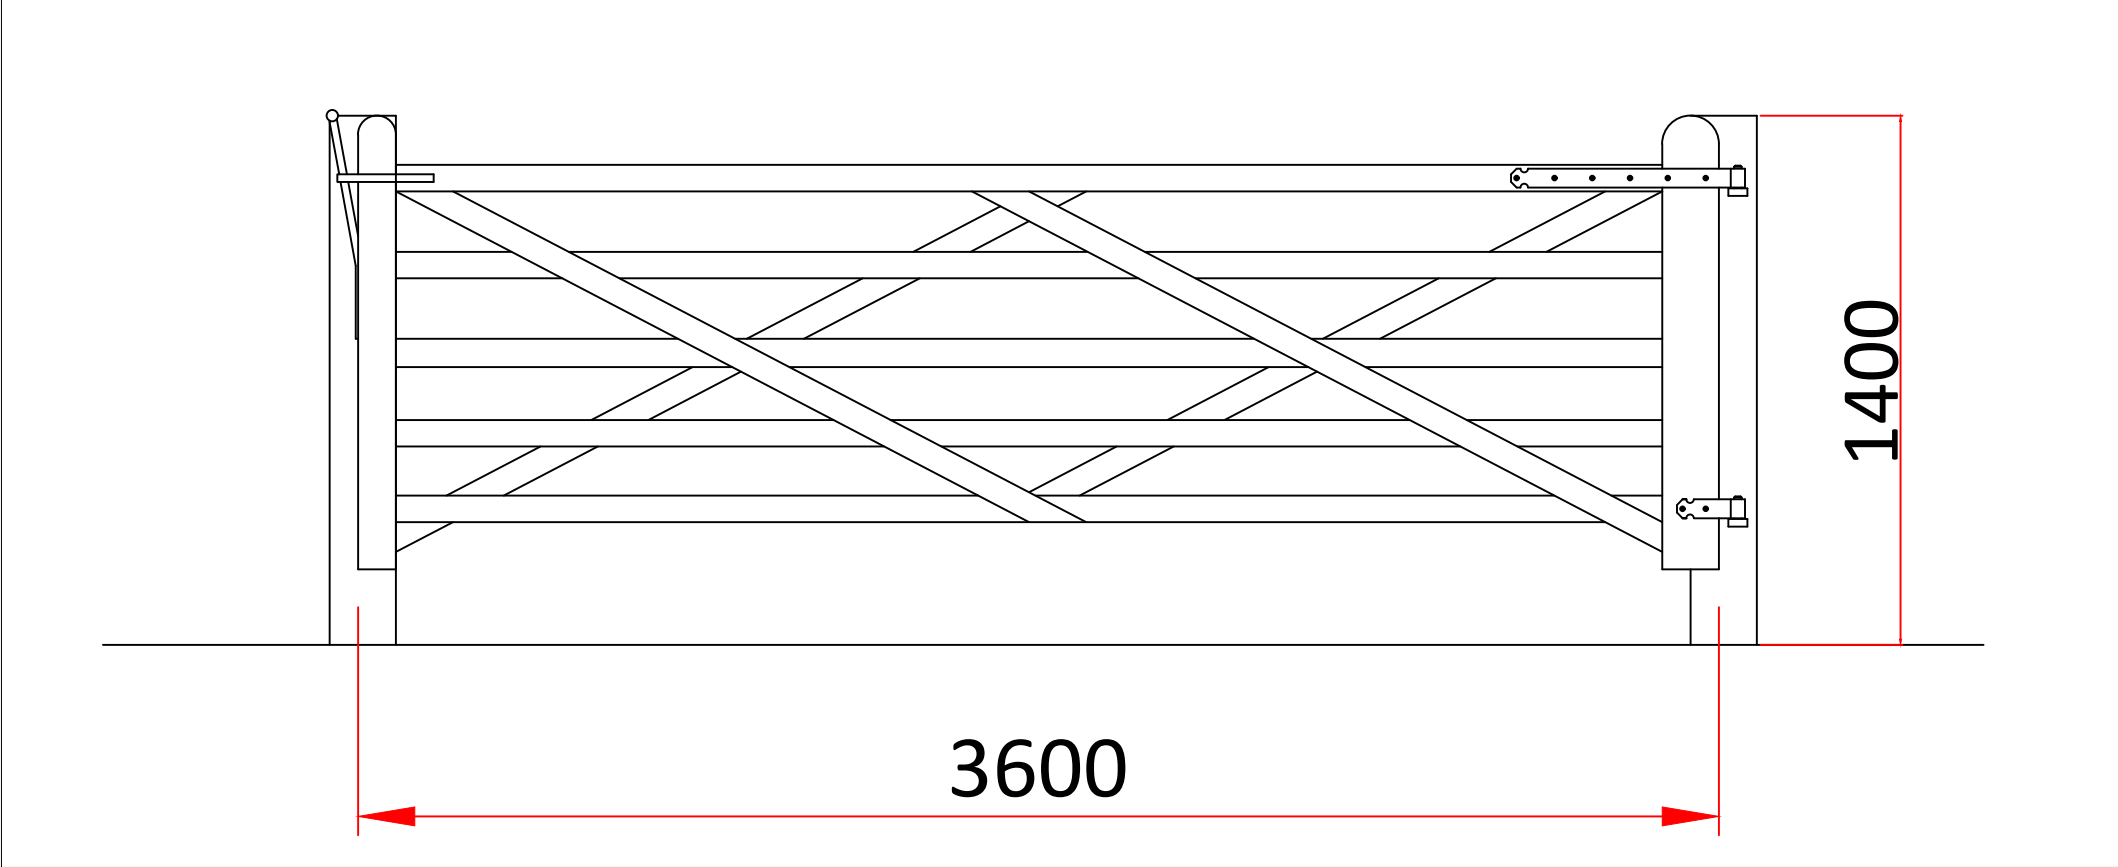

Gate Detail
Scale 1:20

Project:	Proposed Sand School at Little Walstead Farm East Mascalls Lane Lindfield RH16 2QJ		
Drawing Title:	Elevations and Plans		
Scale:	As shown @ A1	Date:	24.03.2025
Drawing No:	306.25.01	Rev:	-
Drawn By:	WJS		
Client:	Diana Johnson		