





Block Plan - As Existing
Scale 1:500

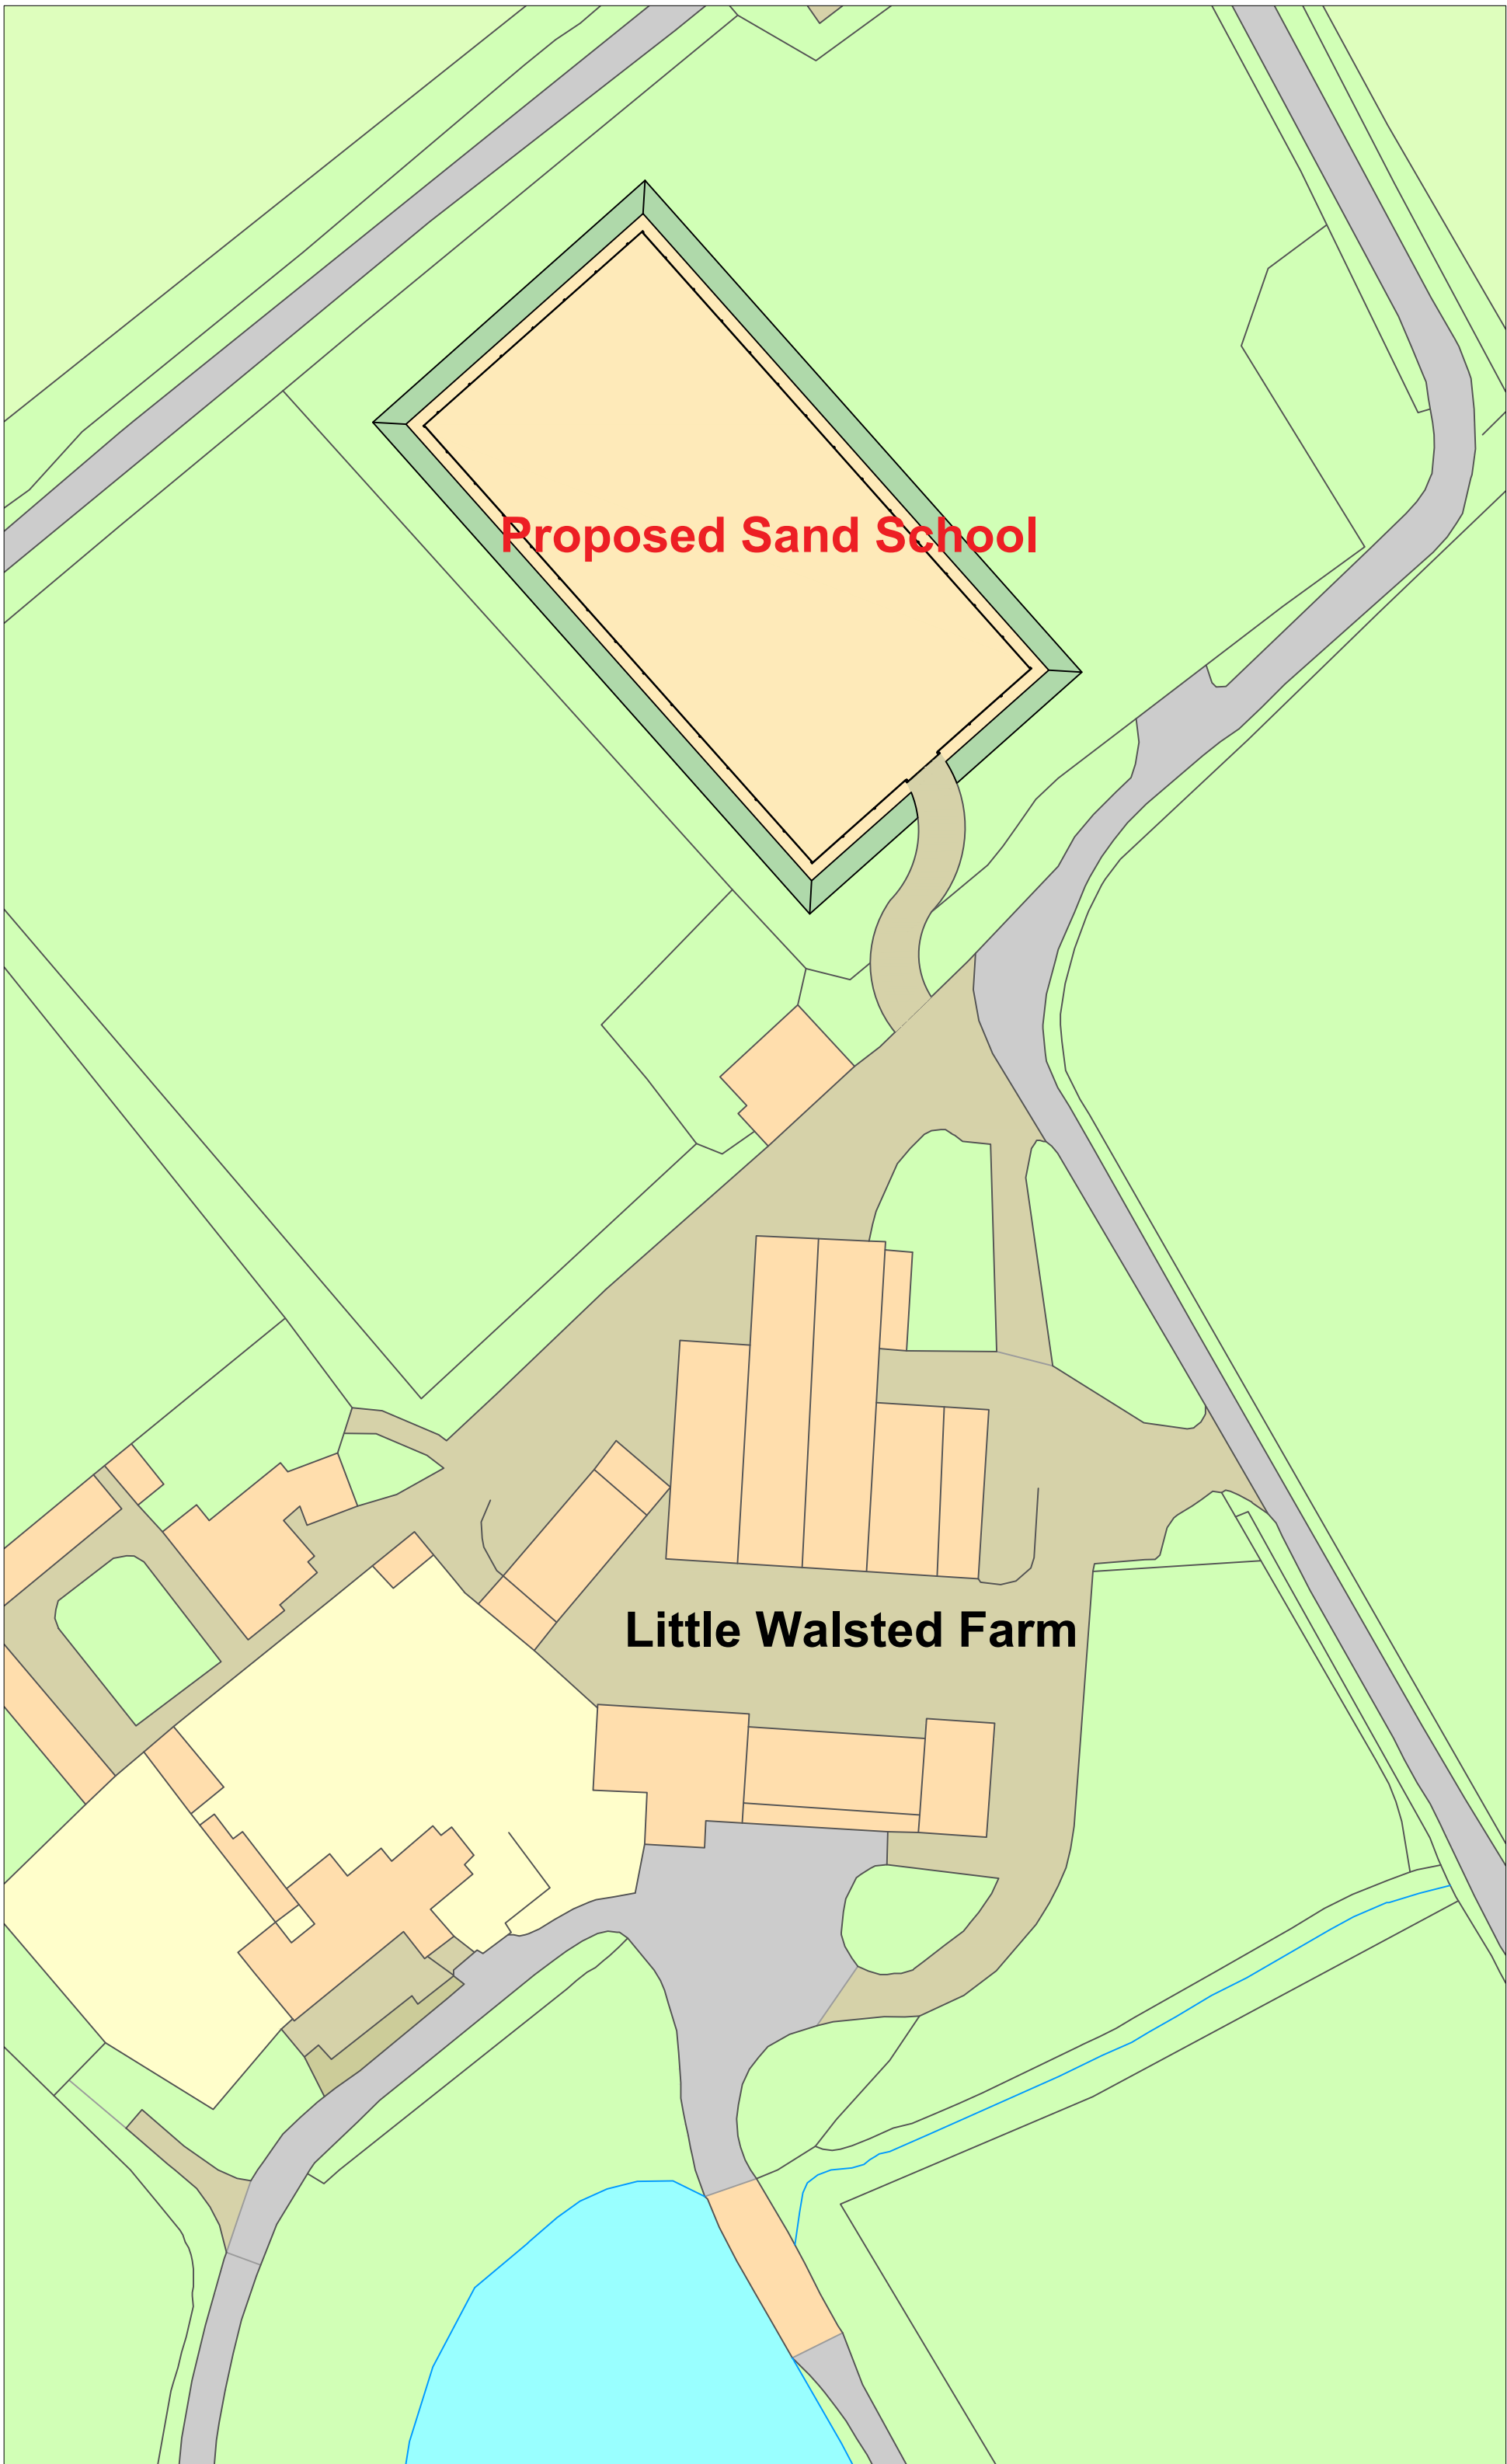


Site Plan - As Proposed
Scale 1:500

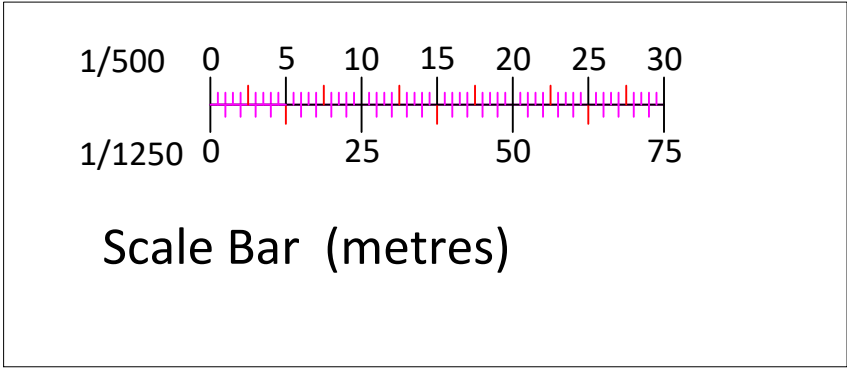

Drawing for Planning Purposes Only



Location Plan
Scale 1:1250

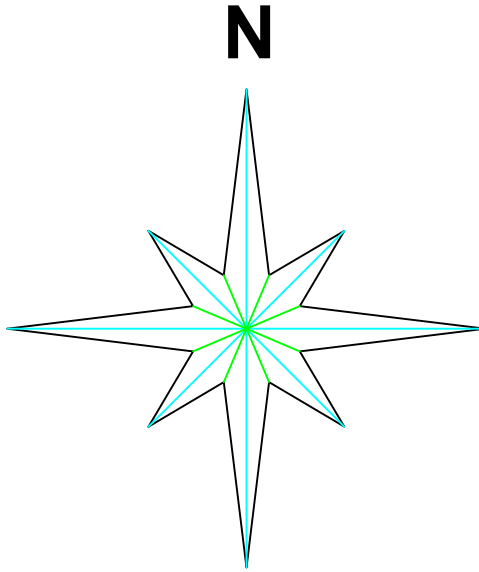

Project:	Proposed Sand School at Little Walstead Farm East Mascalls Lane Lindfield RH16 2QJ		
Drawing Title:	Location Block and Site Plans		
Scale:	As shown @ A1	Date:	24.03.2025
Drawing No:	306.25.02	Rev:	-
Drawn By:	WJS		
Client:	Diana Johnson		