

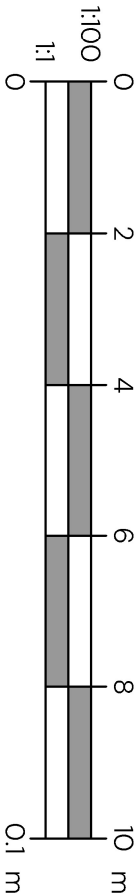


General Note(s):


- This document contains confidential and proprietary information that cannot be reproduced or divulged, in whole or in part, without prior written authorisation from Carnegie Steel Buildings Ltd.
- Carnegie Steel Buildings Ltd is to be notified immediately of suspected omissions or discrepancies.
- All dimensions in millimetres, unless otherwise stated.
- Copyright @ CARNEGIE STEEL BUILDINGS LTD - Registered in England and Wales No04820578.

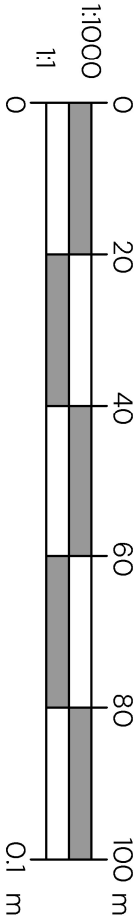

FOR PLANNING

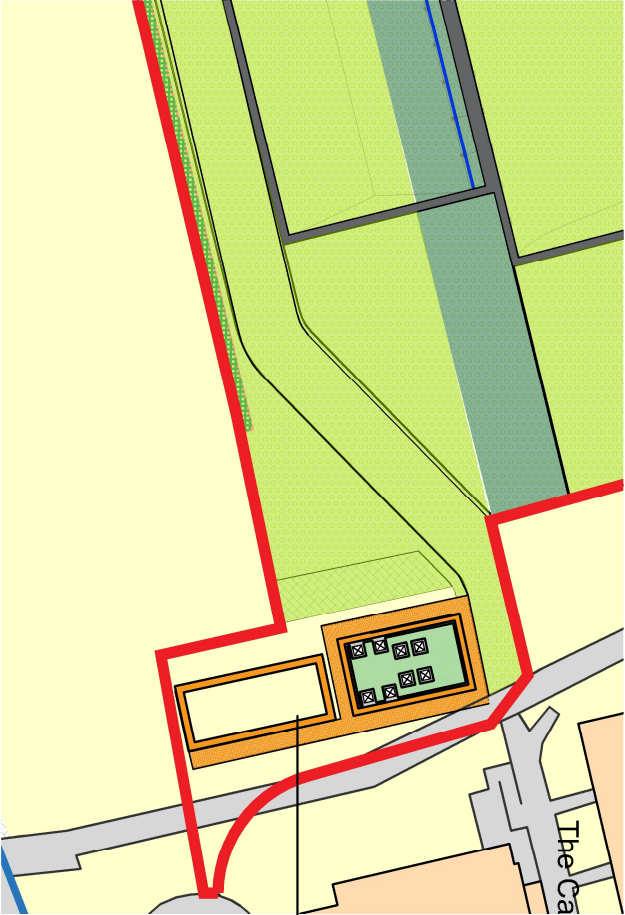

Site plan with Plant enclosure in context. 1:1000

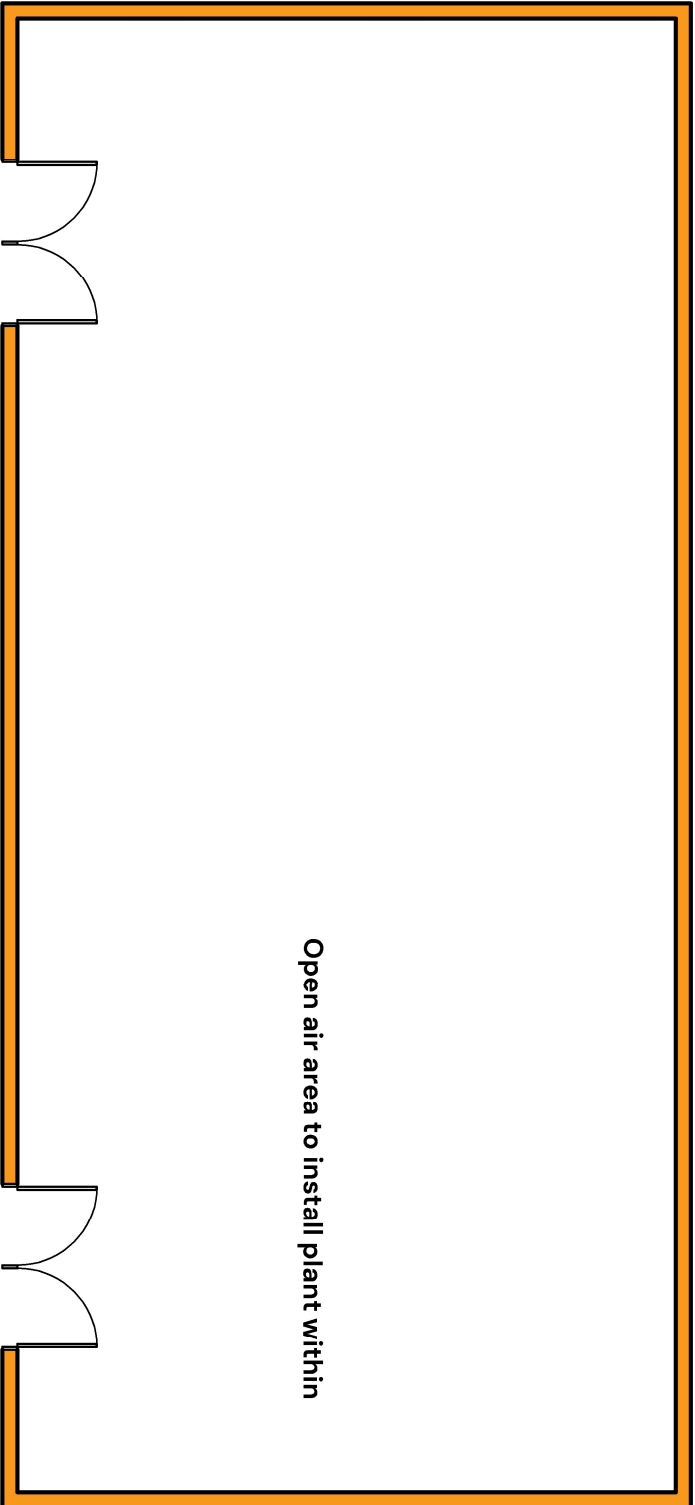

Plant enclosure Plan 1:100



Plant enclosure East elevation 1:100



Plant enclosure North elevation 1:100



Plant enclosure West elevation 1:100



Plant enclosure South elevation 1:100

D Reissued for planning package update 26.03.26 CG



CARNEGIE

ARCHITECTURE

• Carnegie Steel Buildings Ltd T/A BM Steels • Email: info@bmsteels.co.uk

• Address: The Beeches, Old Ln, Tatsfield, Westerham TN16 2LH • Phone: 01959 572501

PROJECT TITLE:

Proposal on Juhring & Hobbs Field, Saint Hill Manor Saint Hill Road, East Grinstead

DRAWING TITLE:

Event Field Plant Enclosure

CLIENT:

COSRECI

DRAWN:	Cg	CHECKED:	Cg	DATE:	23.09.2025	SCALE:	As Shown @A3
PROJECT NO:	1093	DRAWING NO:	67	REV:	D	SHEET NO:	1/1