

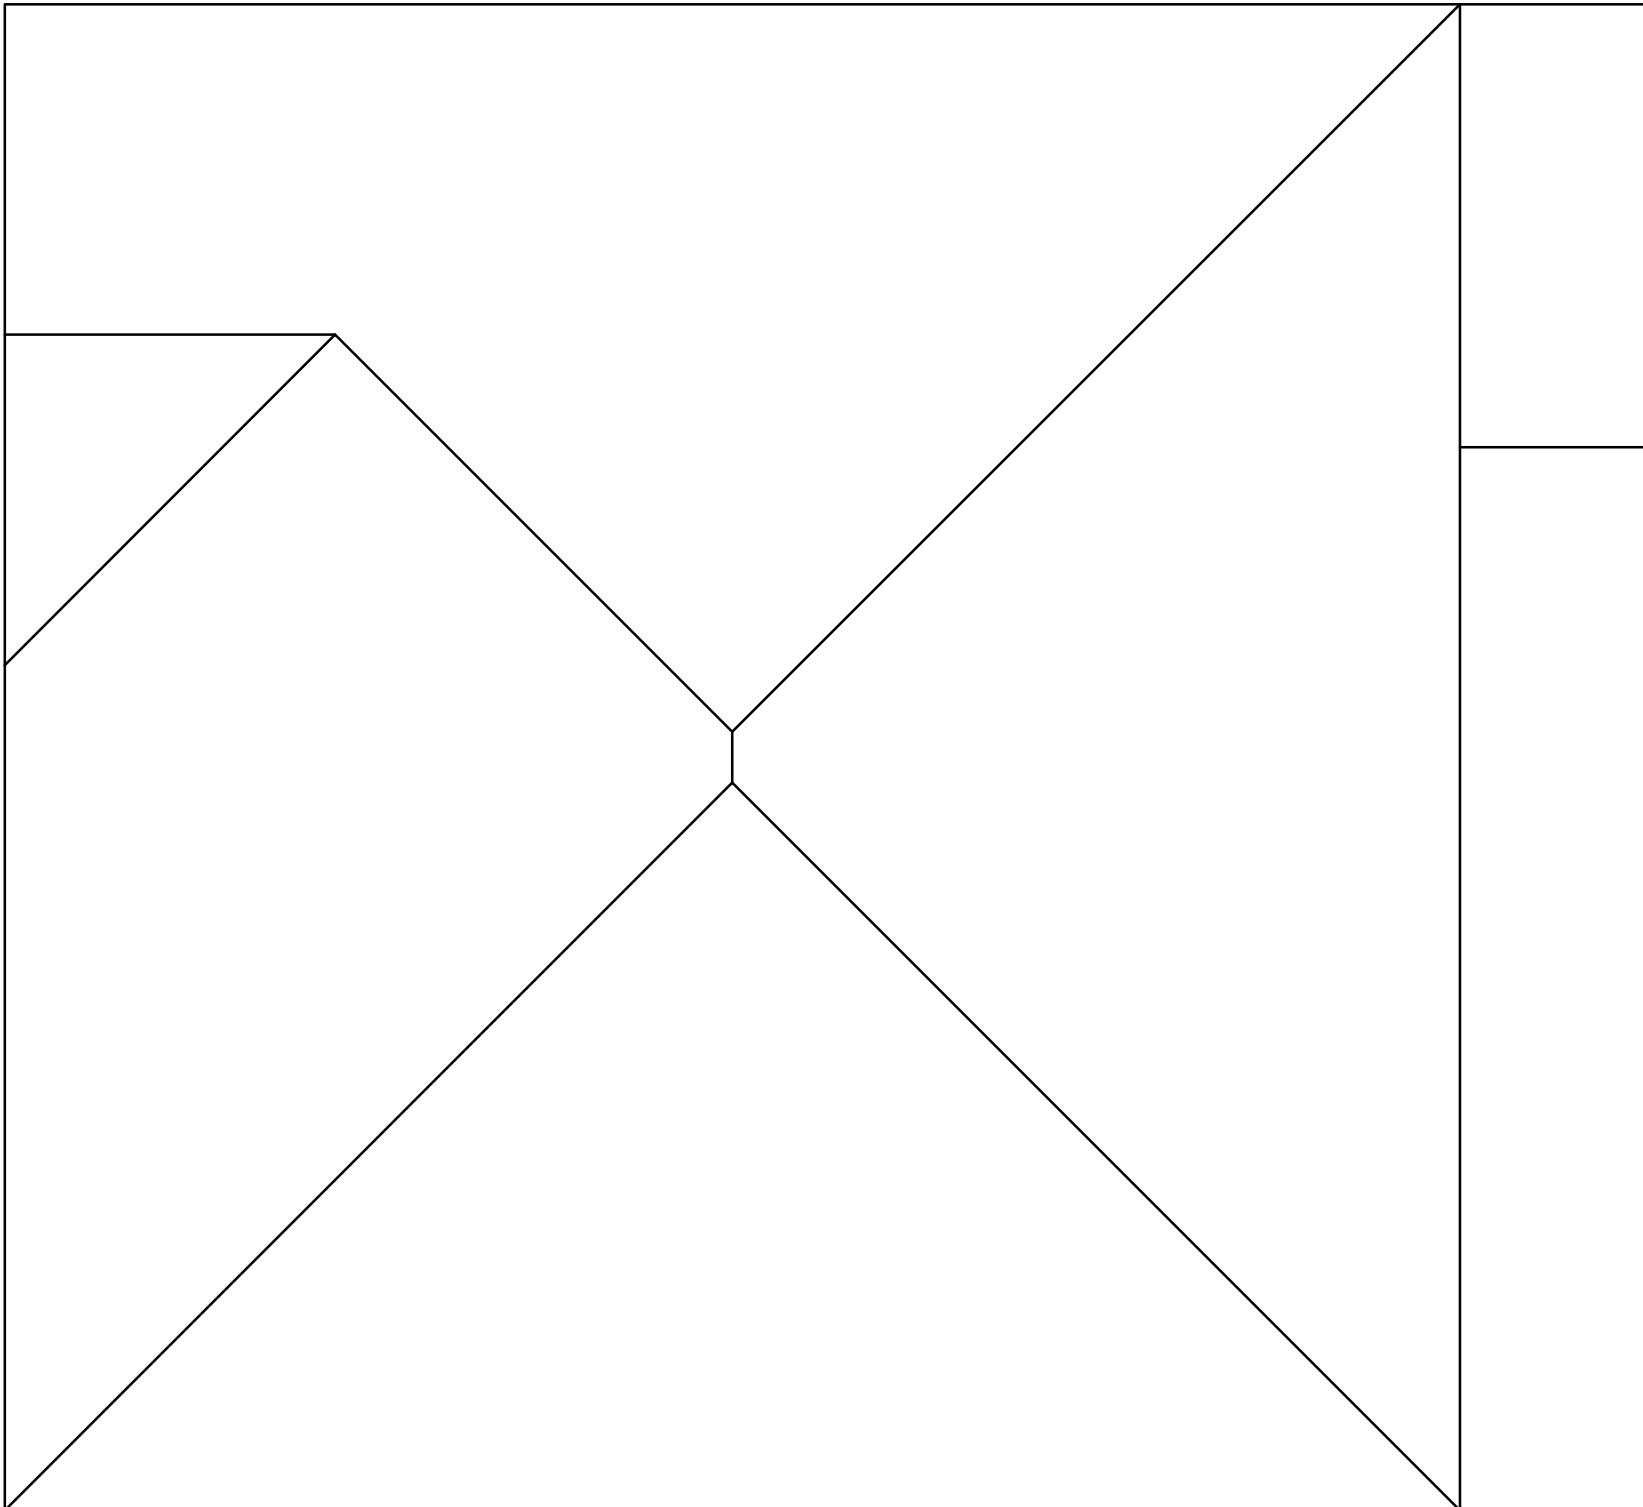


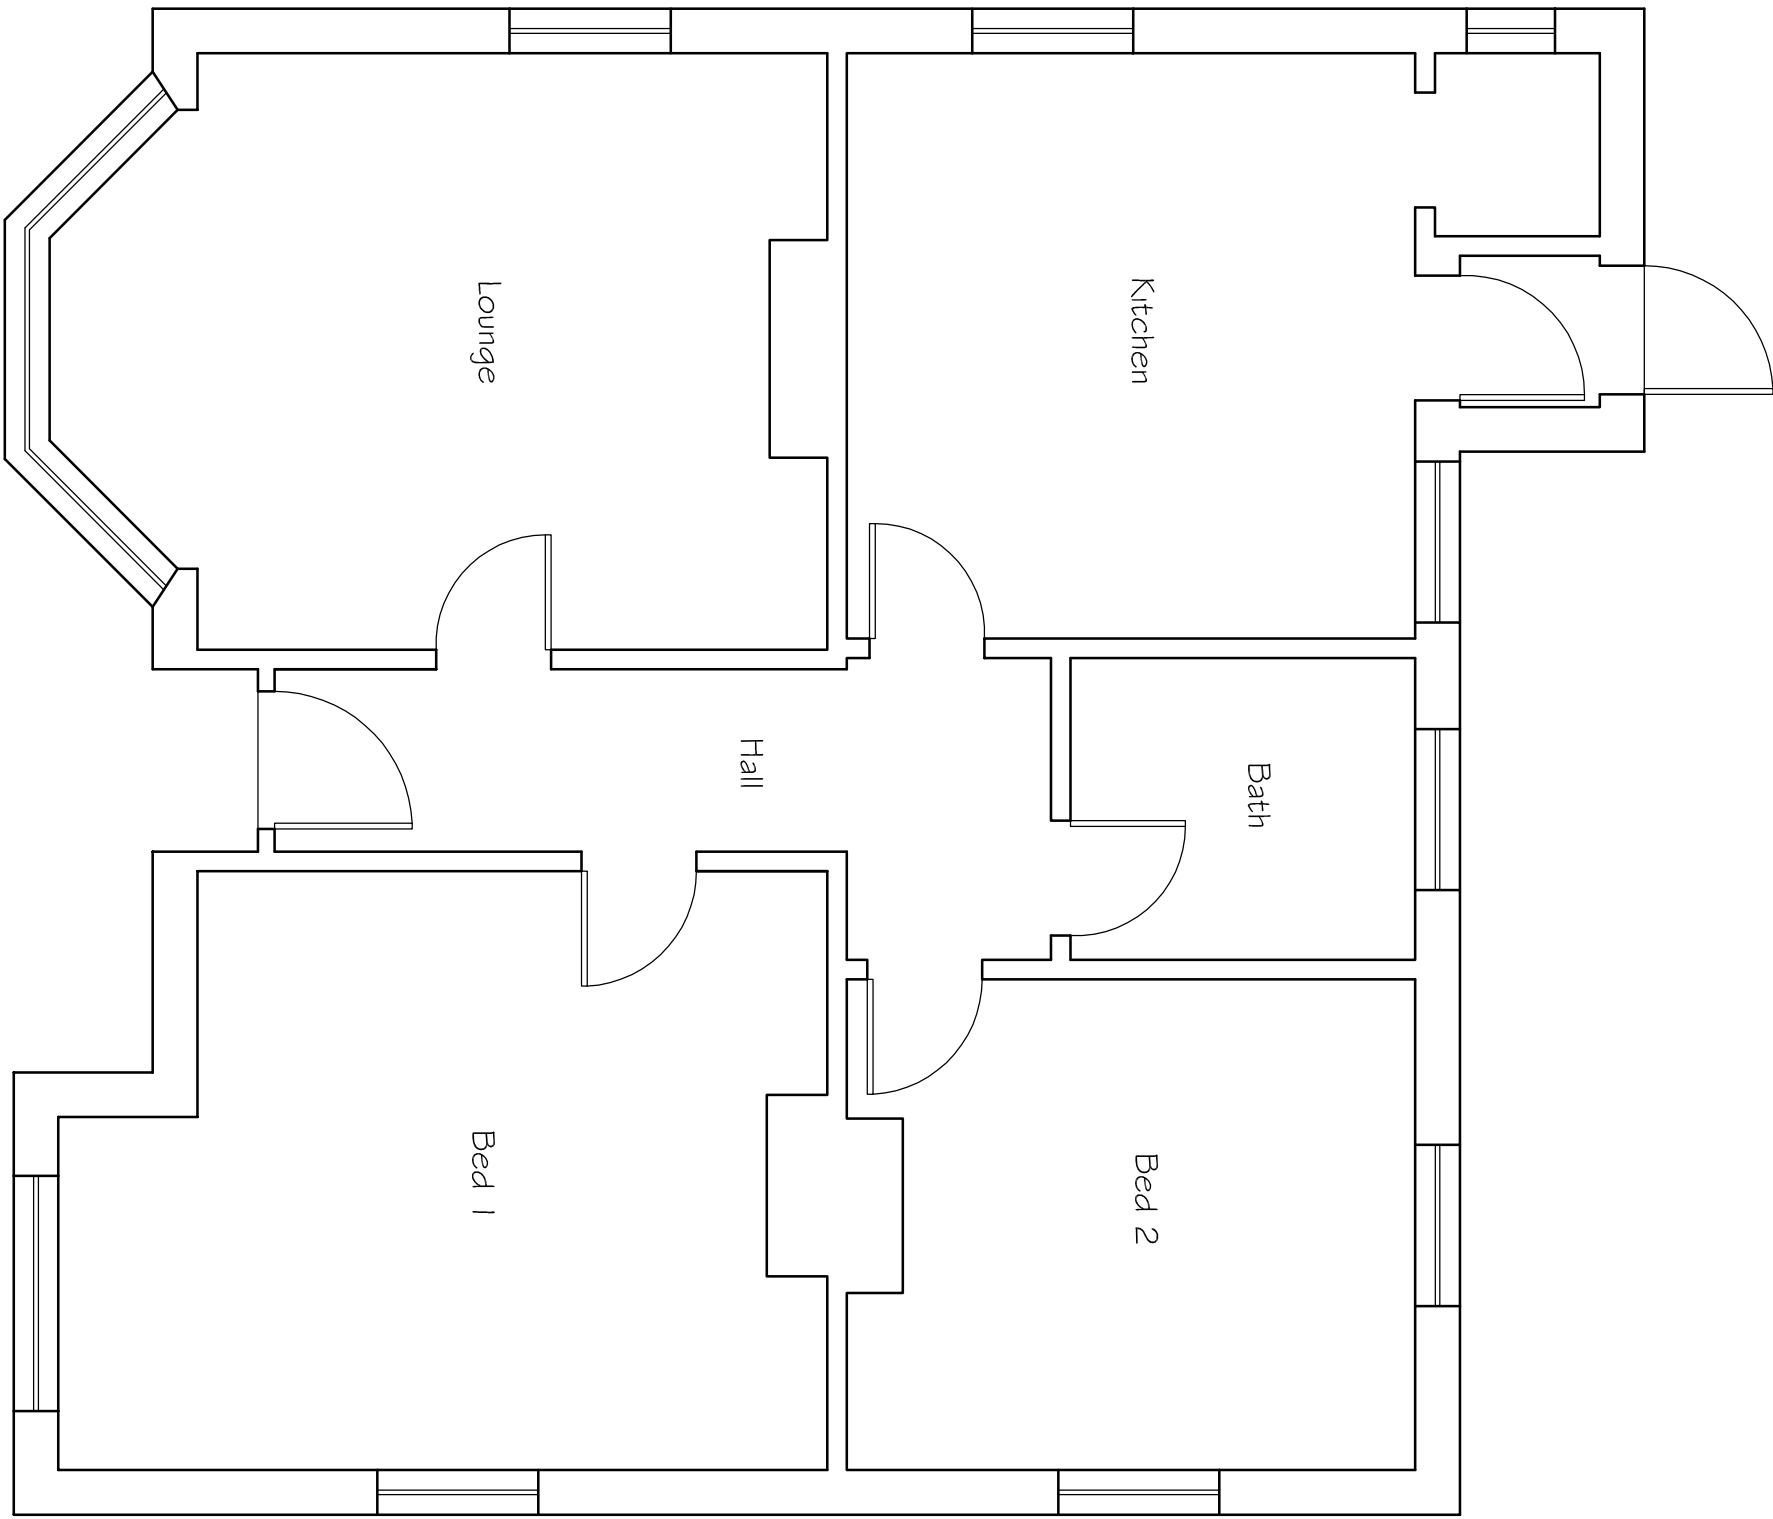

Existing Ground Floor Plan

Existing Roof Plan

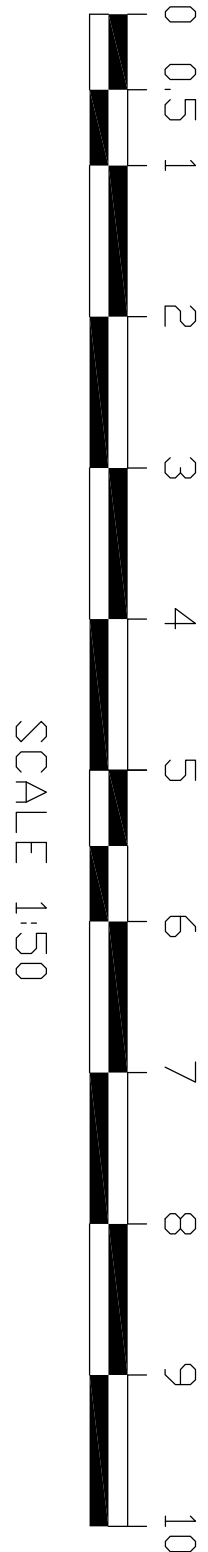

|   |                                                              |
|---|--------------------------------------------------------------|
| <b>Tony Rogers</b><br><b>Building Consultants</b><br>Address: 40 Dawn Crescent, Upper Beeding<br>West Sussex, BN44 3WH<br>Telephone: 01903 815225 Fax: 01903 815225 |                                                              |
| Rev:   | Revision Description:                                        |
|   |                                                              |
|   |                                                              |
|   |                                                              |
|   |                                                              |
| Client:   | Mr & Mrs T Avery                                             |
| Address:   | 32 Fairfield Road<br>Burgess Hill<br>West Sussex<br>RH15 8QQ |
| Project:   | Proposed first floor extension                               |
| Scale:   | 1:50                                                         |
| Paper Size   | A1                                                           |
| Date:   | August 2024                                                  |
| Drawing No:   | 24/1582/01                                                   |
| Drawn By:   | AWR                                                          |
| Revision:   |                                                              |