




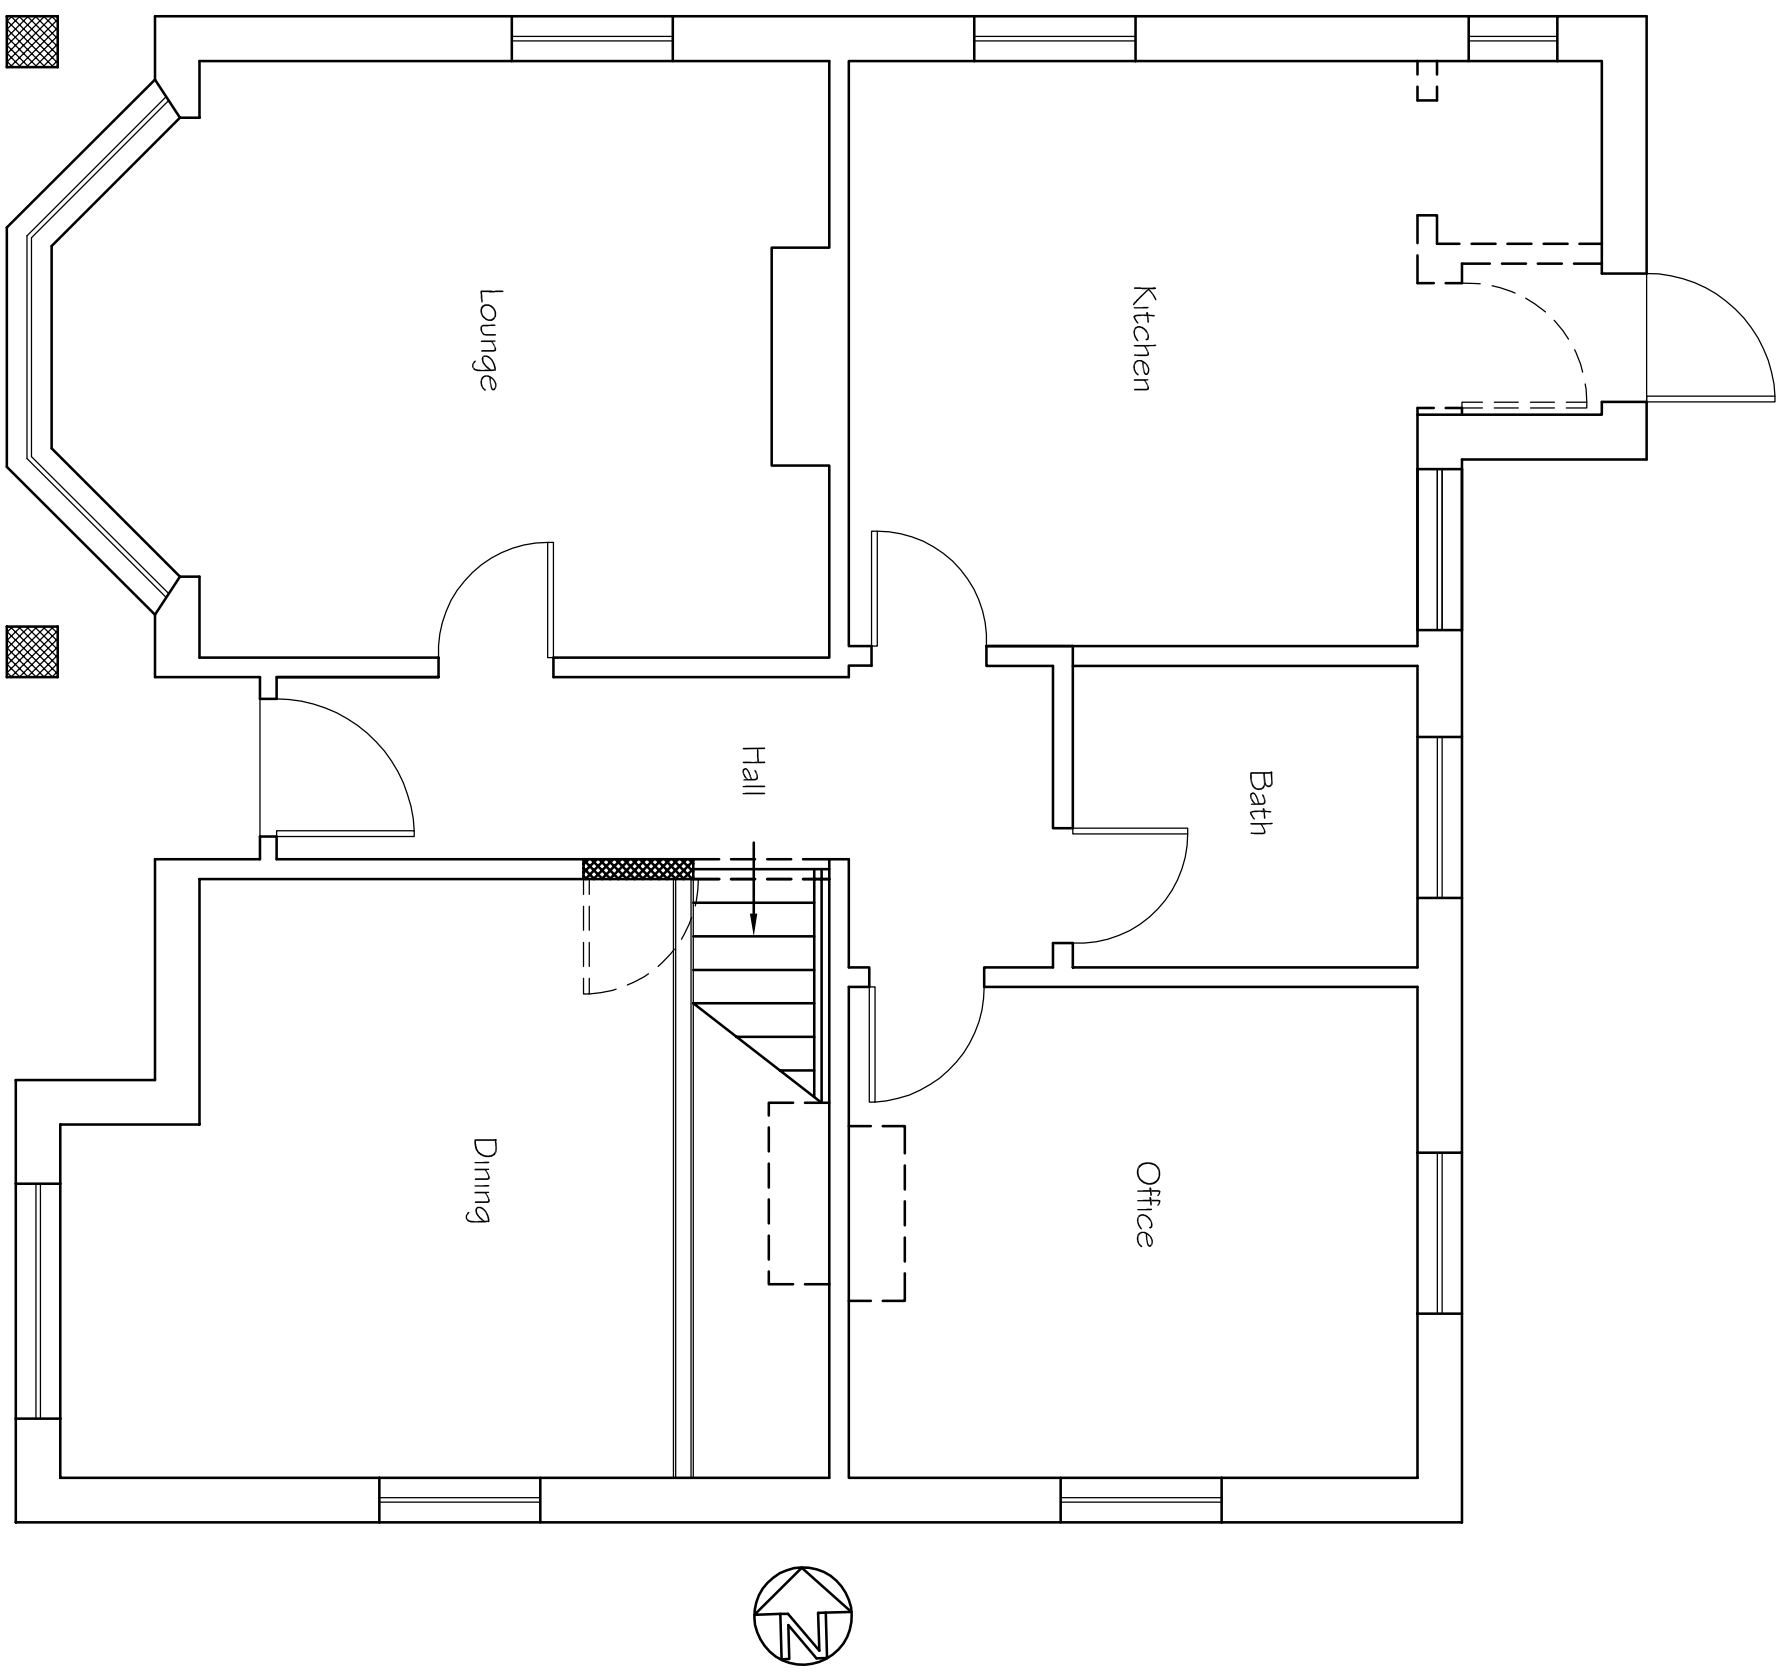


Proposed Ground Floor Plan

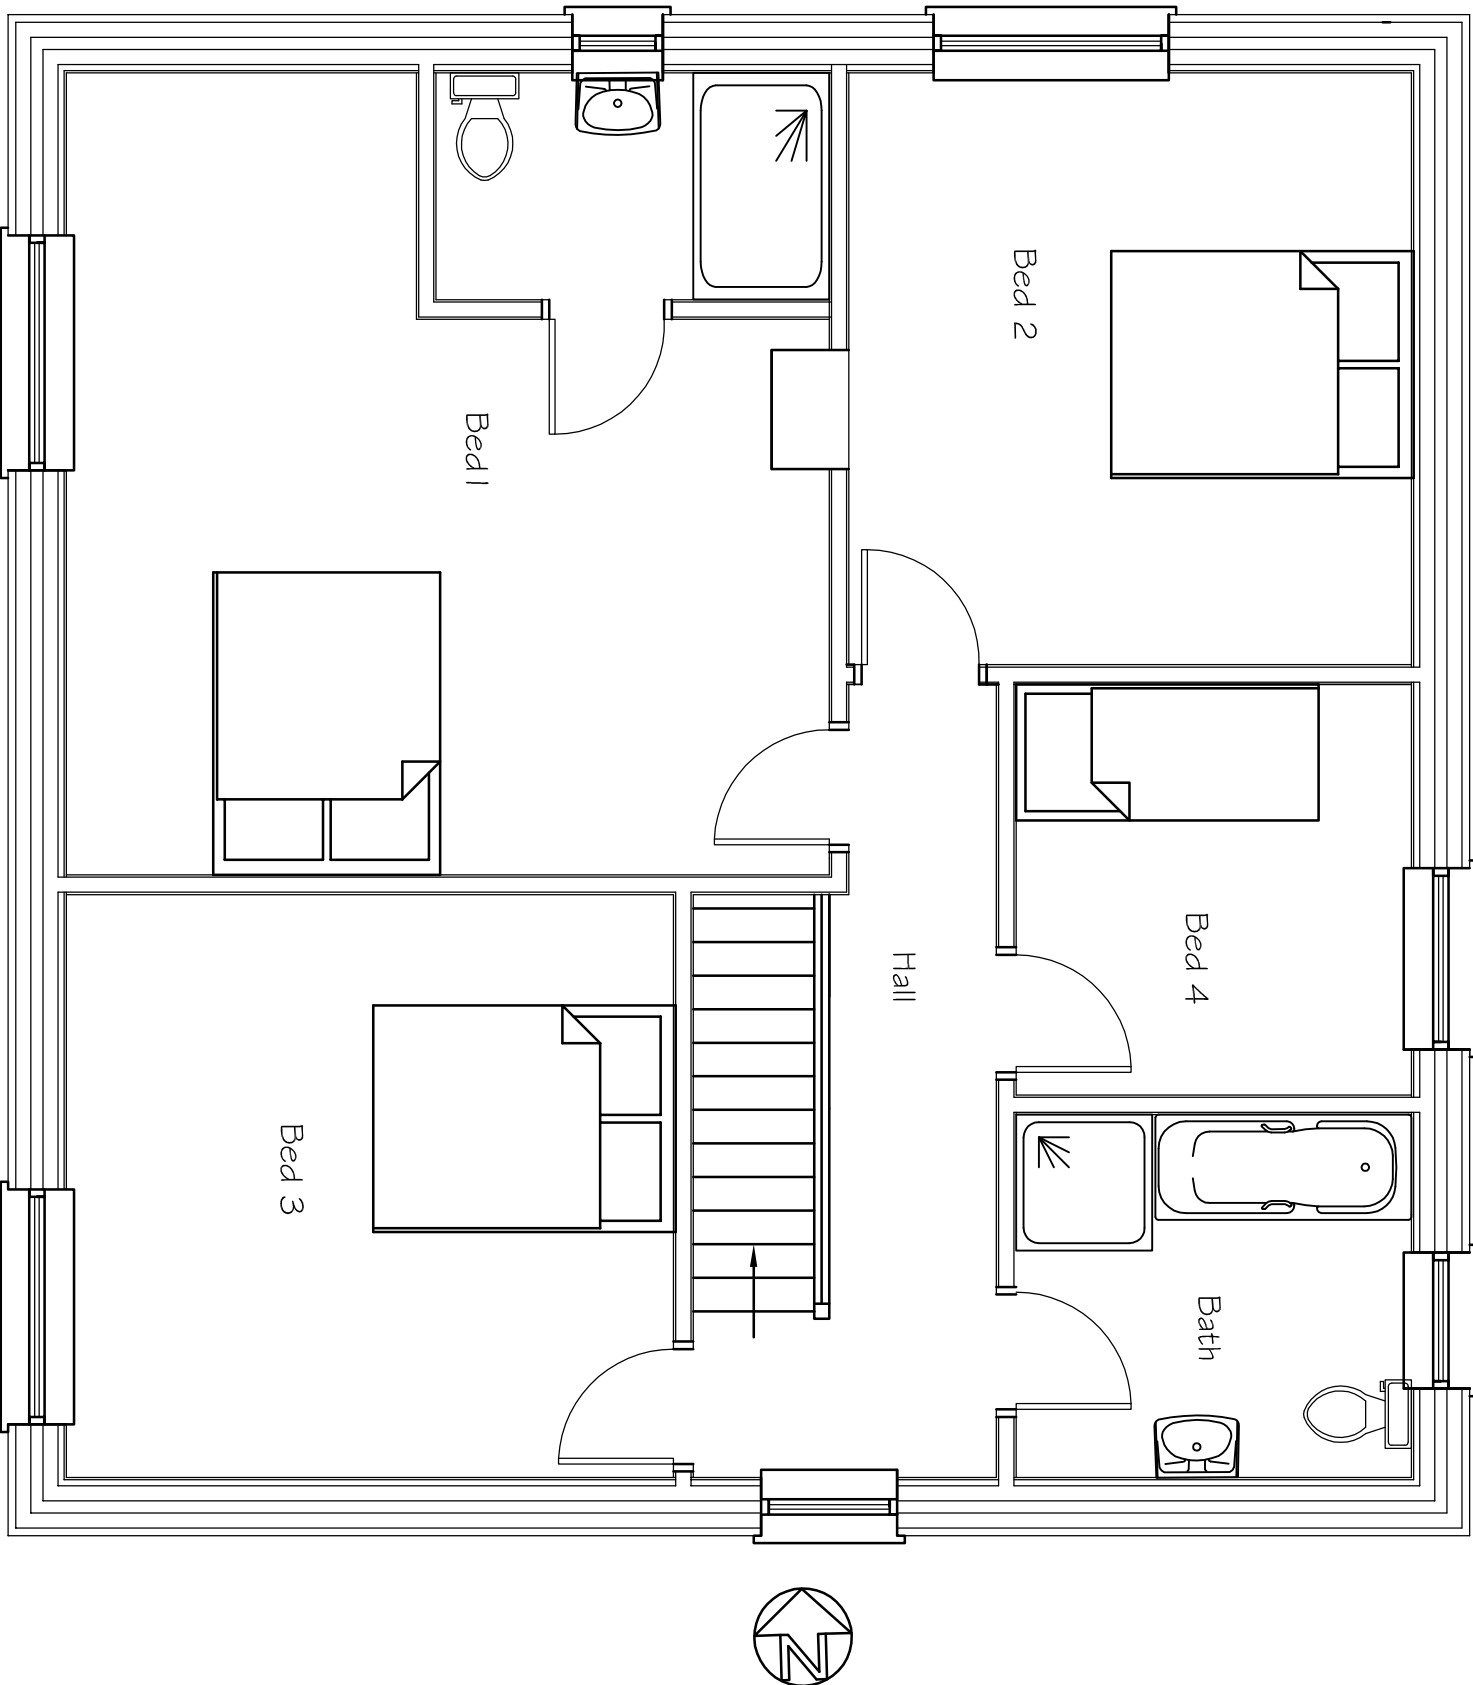

Proposed First Floor Plan

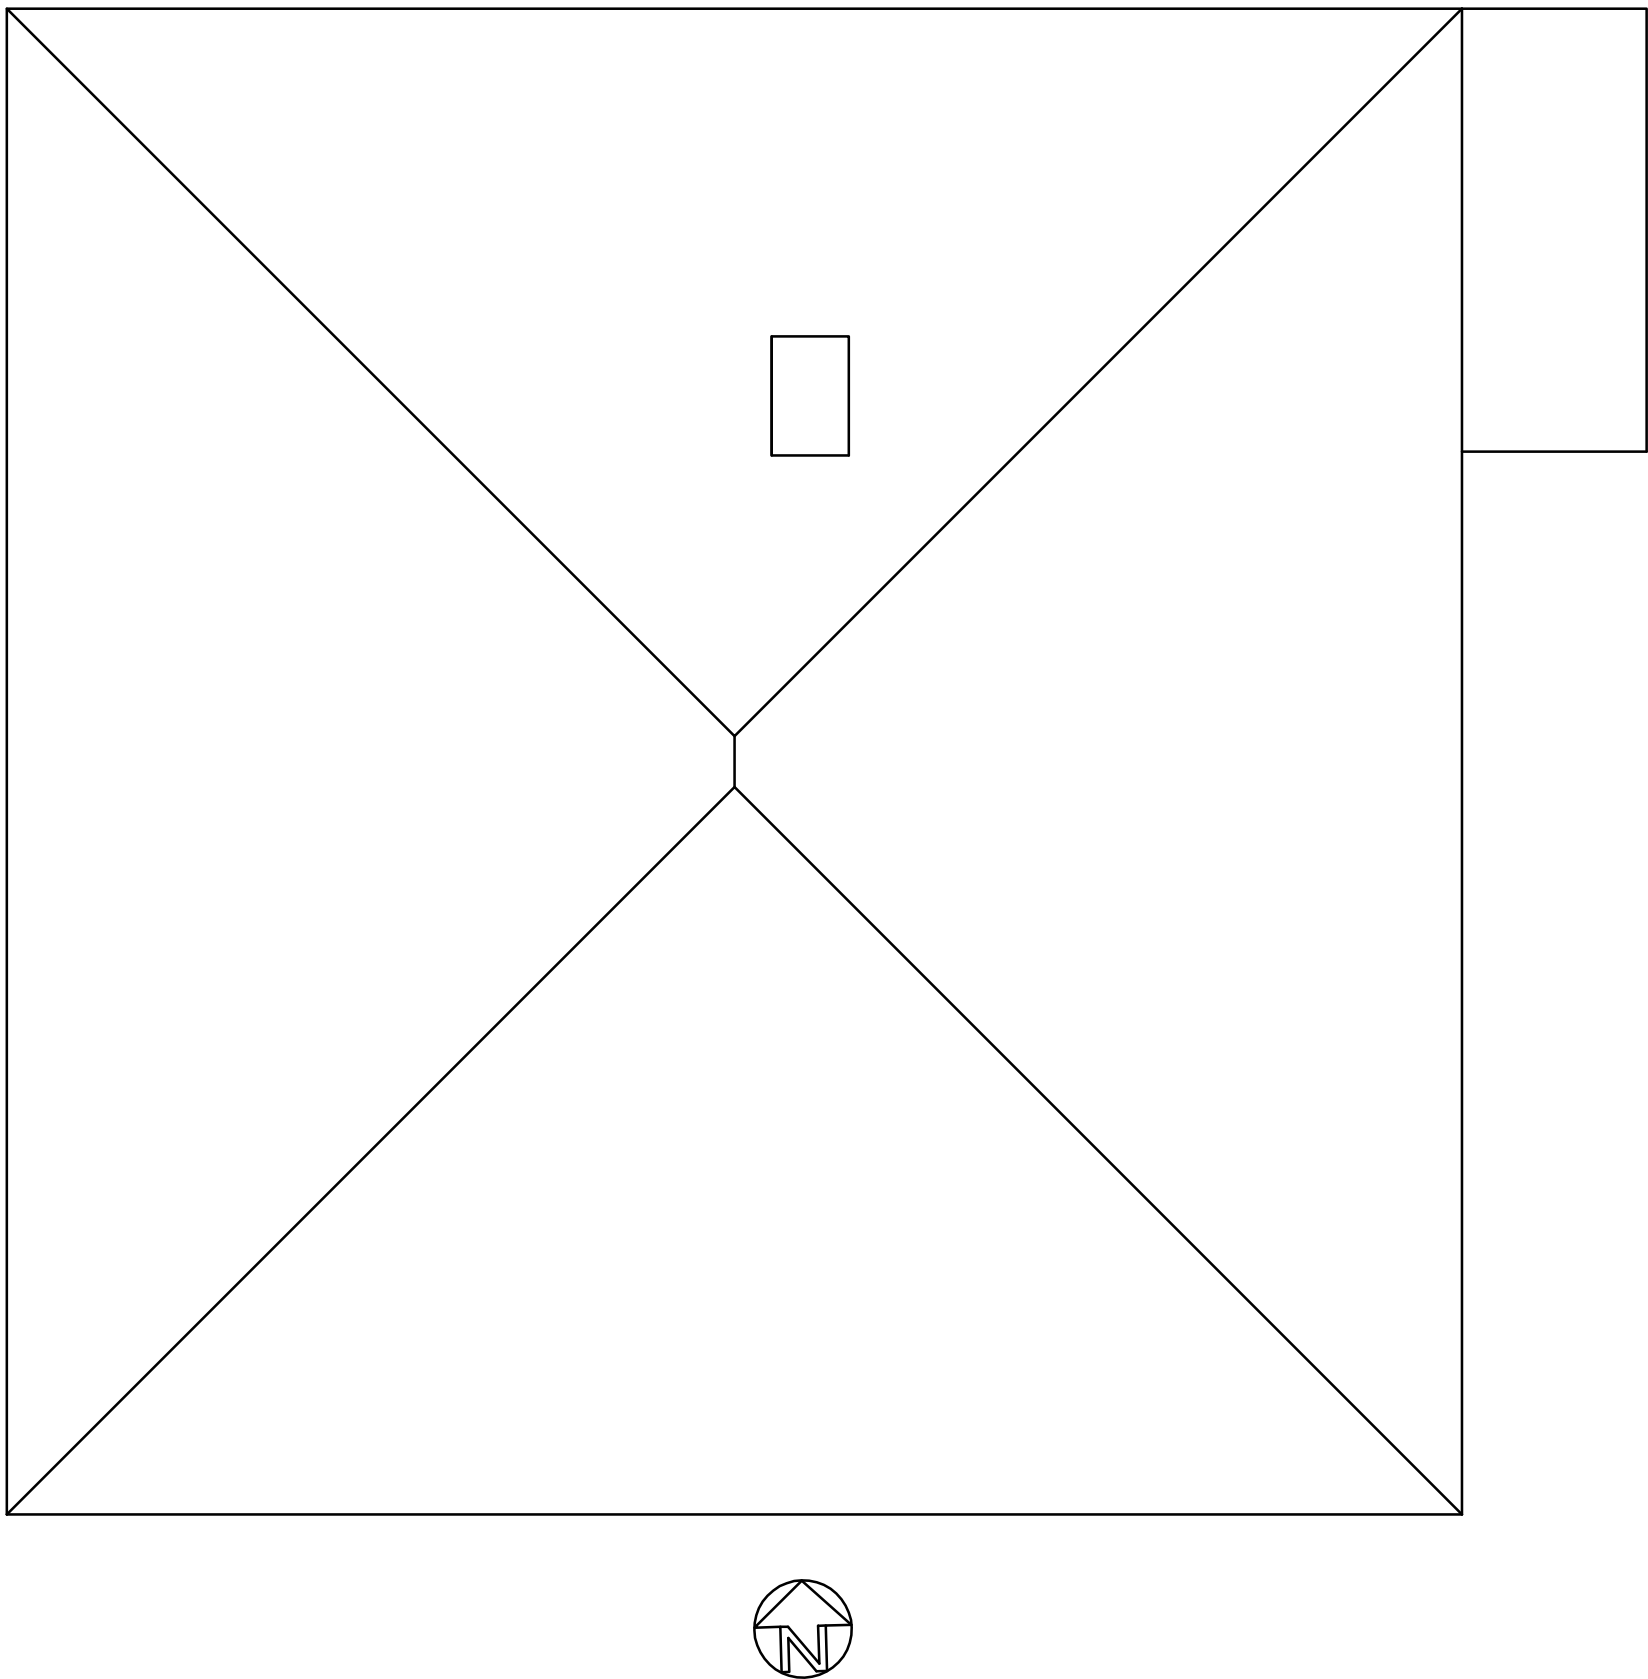

Proposed Roof Plan

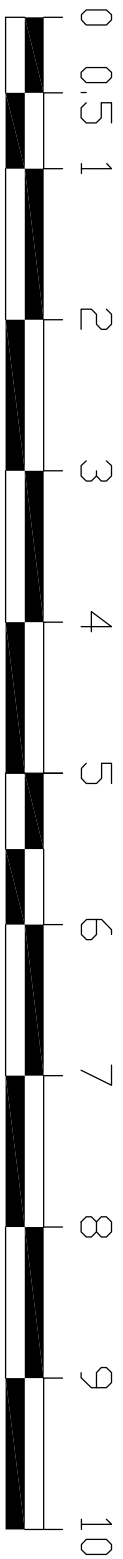

SCALE 1:50

Tony Rogers	
Building Consultants	
Address: 40 Dawn Crescent, Upper Beeding	
West Sussex, BN44 3WH	
Telephone: 01903 815225 Fax: 01903 815225	
Rev:	Revision Description:
Client:	Mr & Mrs T Avery
Address:	32 Fairfield Road
	Burgess Hill
	West Sussex
	RH15 8QQ
Project:	Proposed first floor extension
Scale:	1:50
Paper Size	A1
Date:	August 2024
Drawing No:	24/1582/02
Drawn By:	AWR
Revision:	