



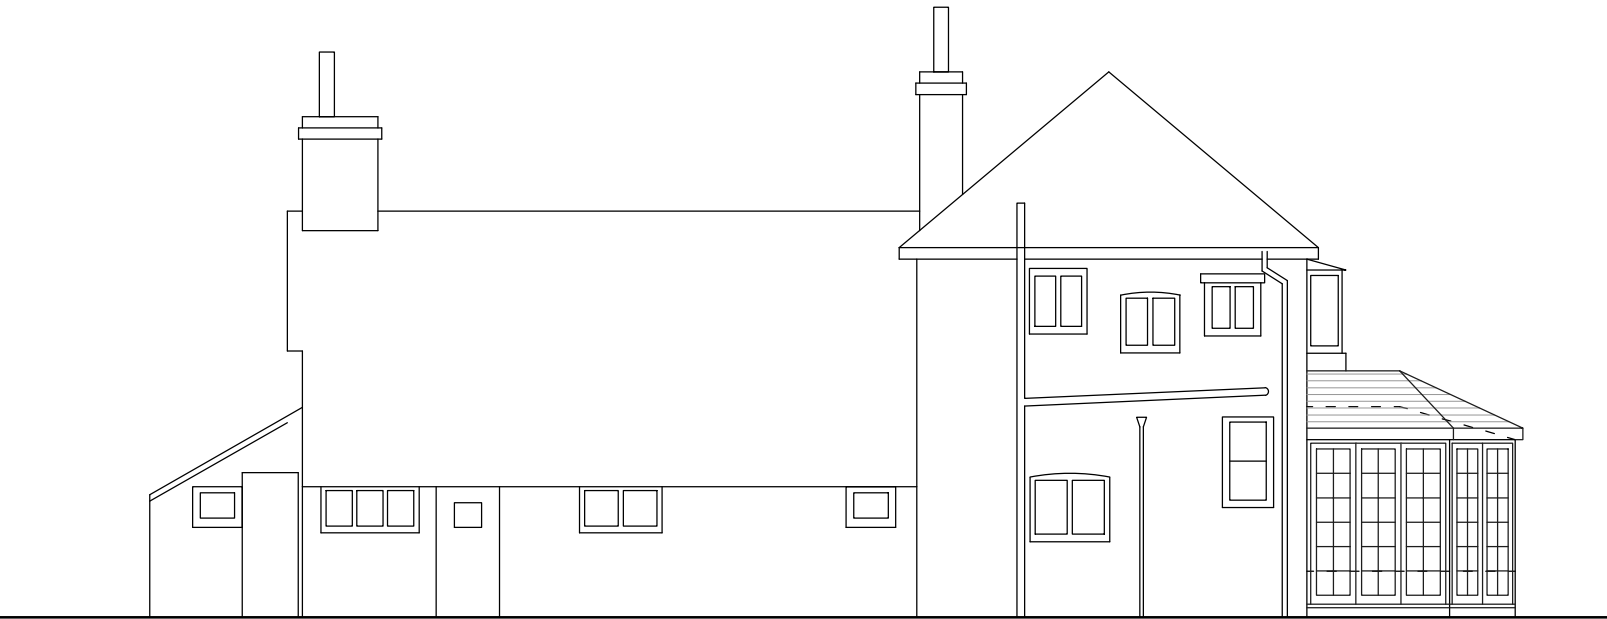

Proposed - Rear Elevation (West) @ 1:100




Proposed - Front Elevation (East) @ 1:100

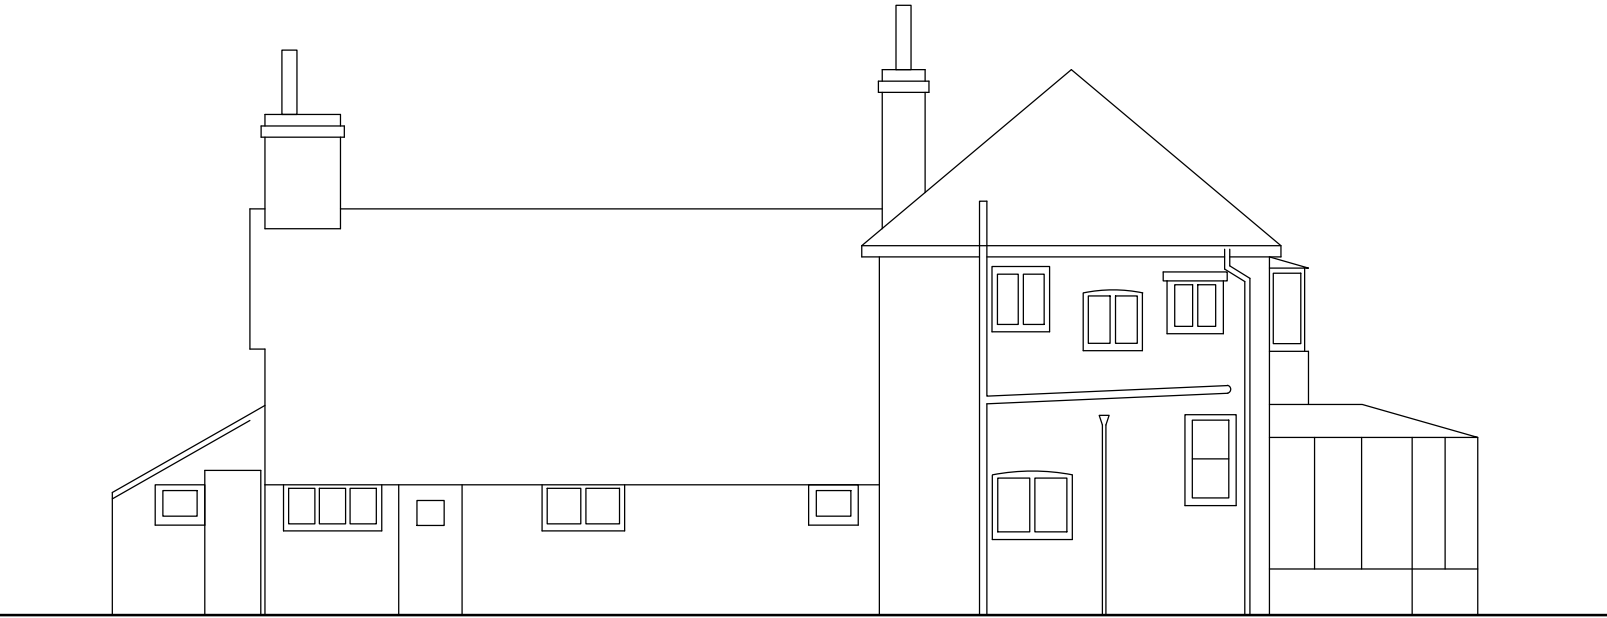

Existing - Rear Elevation (West) @ 1:100



Existing - Front Elevation (East) @ 1:100

 

Rev		Description			Date
Job Reference				Client	
Alterations 'Gurrs Croft' Ockley Lane Hassocks				Mr Kottler	
Drawing Title				Drawing No	Rev
Elevations				ADC 1702 / 03	
Date	Scale	Dwg Size	Plot Style	Drawn	Checked
26.08.26	1:100	A3	ADCgreyscale	ZD	AD

All dimensions to be checked on site and do not scale from this drawing. This drawing should be approved by Local Authority Building Control or other appropriate checking authority prior to commencement of work. This drawing should not be reproduced without the prior consent of the author

ADC Alistair Dodd
Consulting

Architectural Services

Citibase Brighton . 95 Ditchling Road
Brighton . East Sussex . BN1 4ST
Tel: 01273 558330
Email: info@adcbrighton.co.uk
www.adcbrighton.com