

- SURVEY
- FEASIBILITY
- PLANNING
- BUILDING REGULATIONS
- CONSTRUCTION

Notes

Do not scale, use figured dimensions only.



All dimensions to be verified on site prior to the commencement of any work or the production of any shop drawing. All discrepancies to be reported to the Architect.

This drawing is to be read in conjunction with all related Architect's and Engineer's drawings and any other relevant information. It is the contractors responsibility to ensure that all works are in compliance with Building Regulations.

This drawing is copyright of David Jenkins Design.

Date	Revision
L	
K	
J	
I	
H	07/01/2026 Existing window glazing replacement note removed
G	19/11/2025 Issued for Planning
F	07/11/2025 Updated proposal
E	01/04/2025 Proposed footprint reduced
D	13/01/2025 Revised traditional appearance and internal layout. Footprint reduced.
C	02/09/2024 Kitchen updated
B	29/08/2024 Annotation added
A	06/08/2024 Client feedback

Client	MR G. BOWEN		
Project	1 OLD CHURCH COTTAGES CHURCH LANE HORSTED KEYNES, RH17 7AY		
Title	GROUND FLOOR PLAN PROPOSED		
Date	Scales	Dwg. No.	Rev.
11/25	1:100 @ A3	704/09	H

 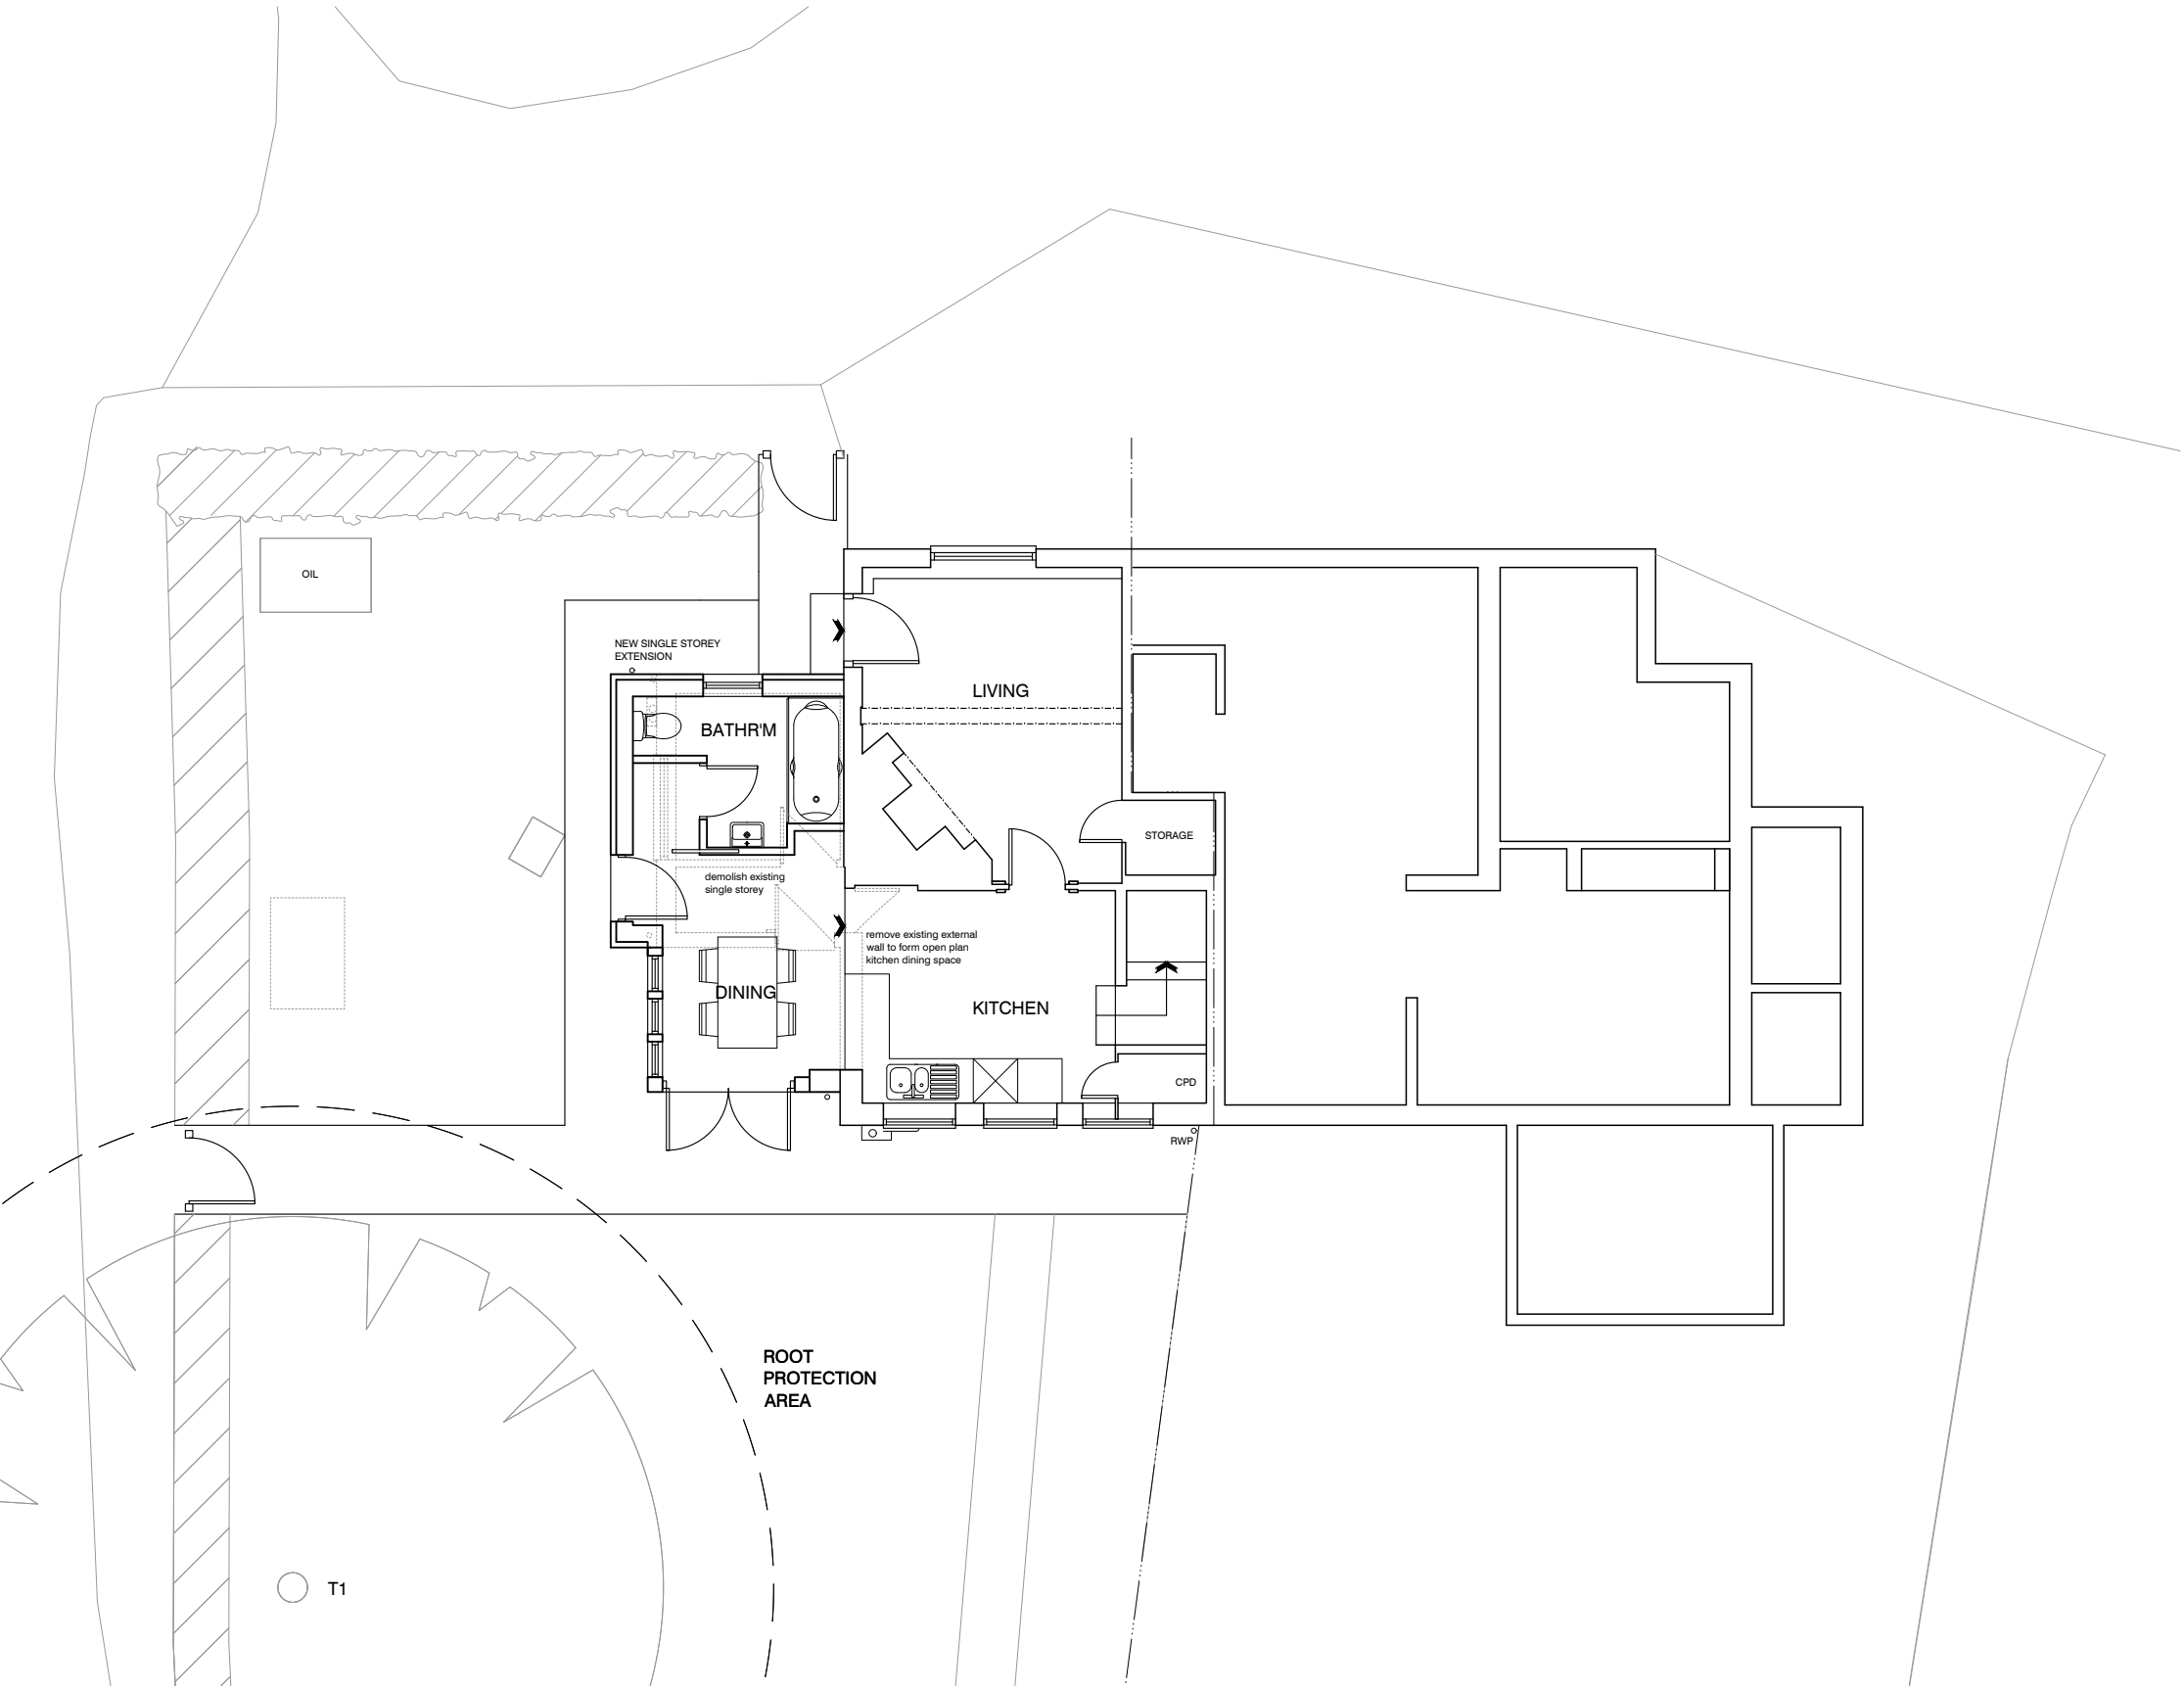

Ground Floor

