





SOUTH FACING ELEVATION

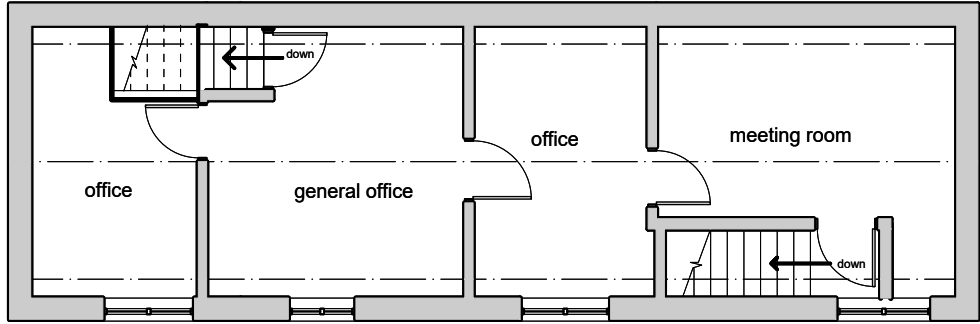

FIRST FLOOR OFFICES

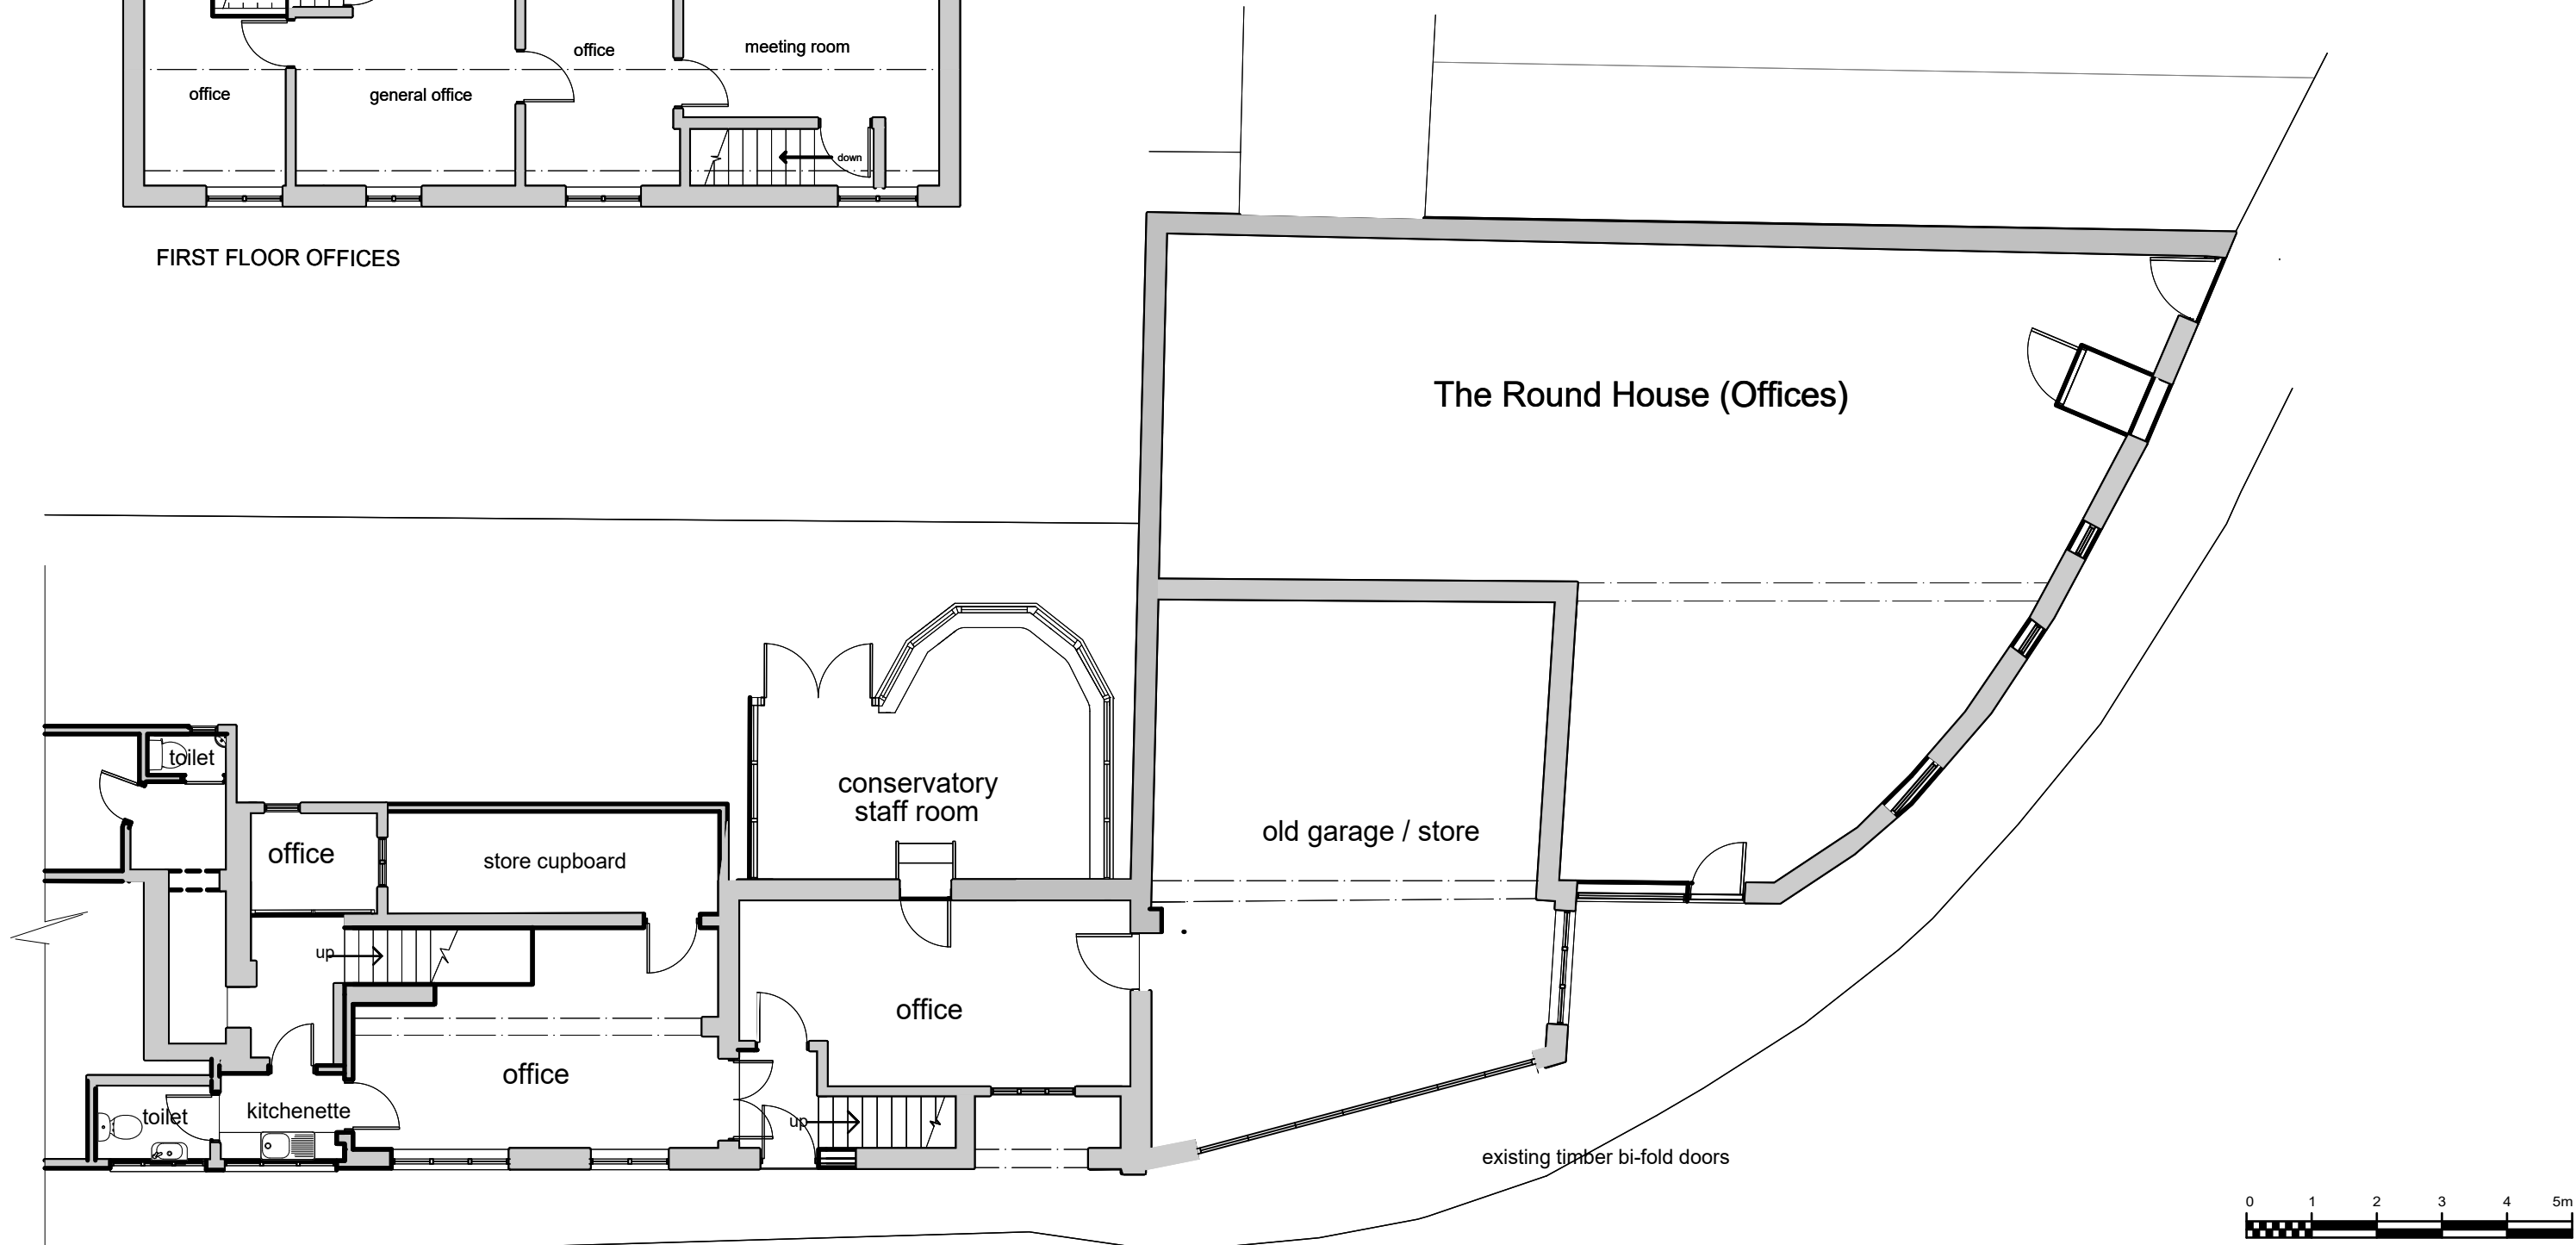

GROUND FLOOR PLAN



A		Date	Revisions
© copyright			
Les Humphrey Associates Architecture Chartered Surveyors Designers			

The Studio - The Rocks
Ivy Dene Lane
Ashurst Wood
West Sussex RH19 3TN

telephone: 01342 315206 fax: 01342 313984
email: les@leshumphreyassociates.co.uk



Client
SAMS GUTTERS & ROOFS LTD.

Job Title
**91 - 93, Lingfield Road,
East Grinstead,
West Sussex,
RH19 2EL**

Drawing Title
**FLOOR PLANS & ELEVATIONS
AS EXISTING**

Scale
1 : 100 when printed @ A2

Date
07-03-2026

Drawn by
l.a.h.

Drg. No. 70326-02	Rev
-----------------------------	-----