

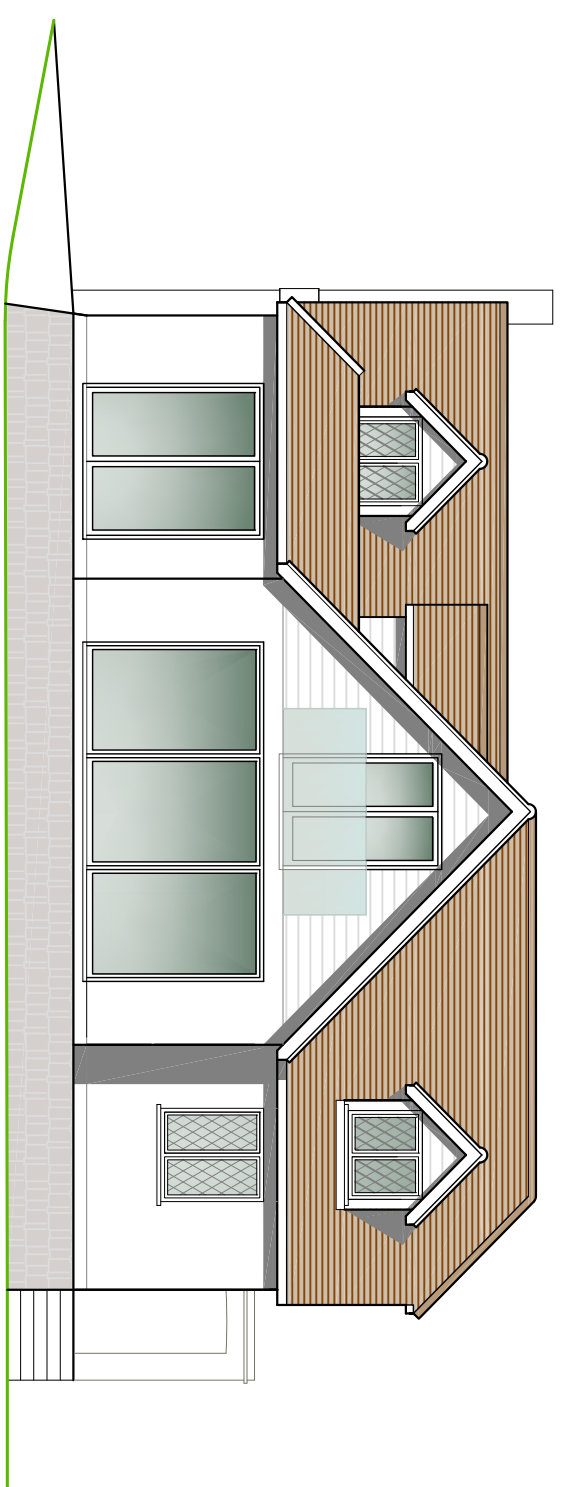
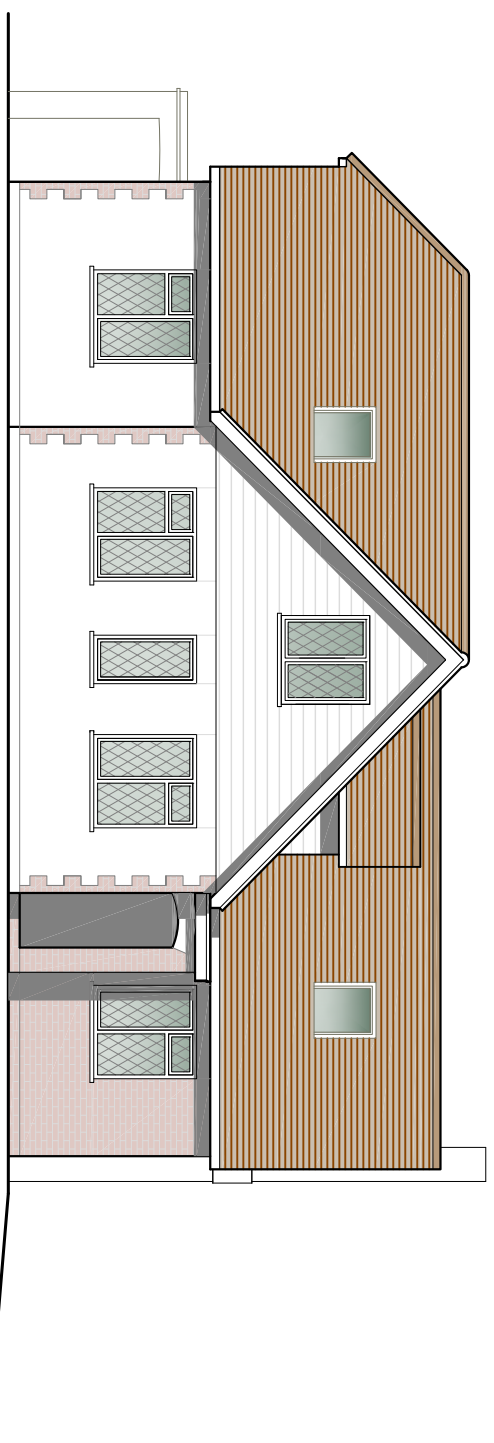
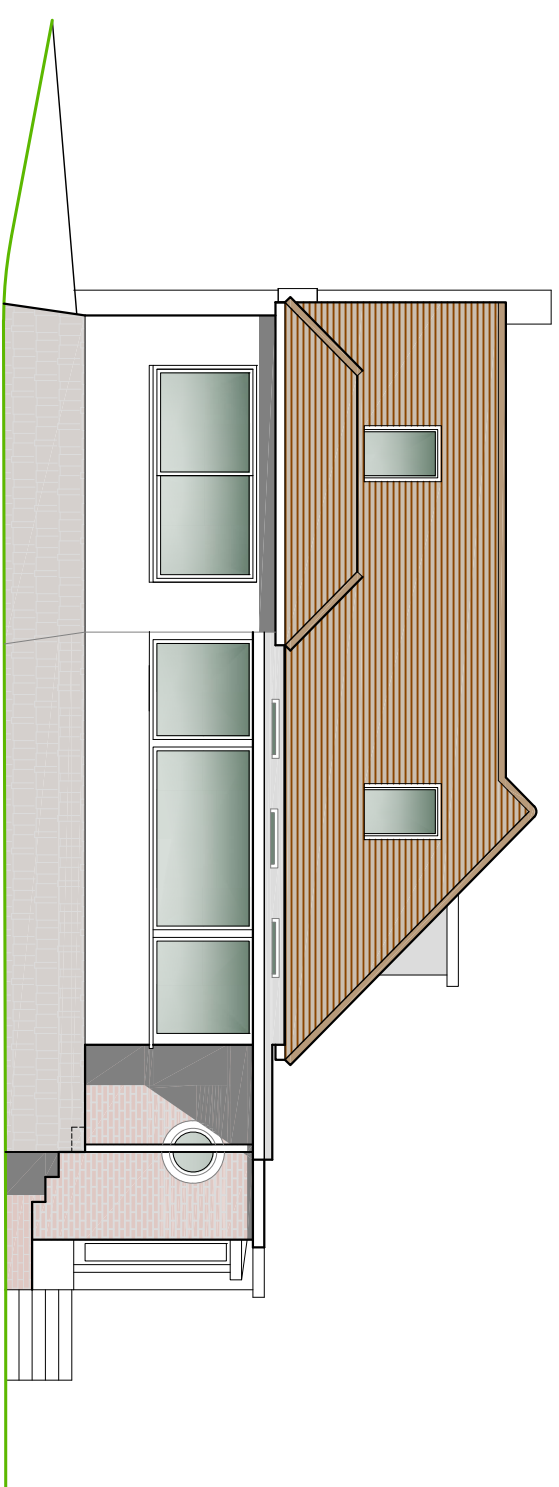


Metres

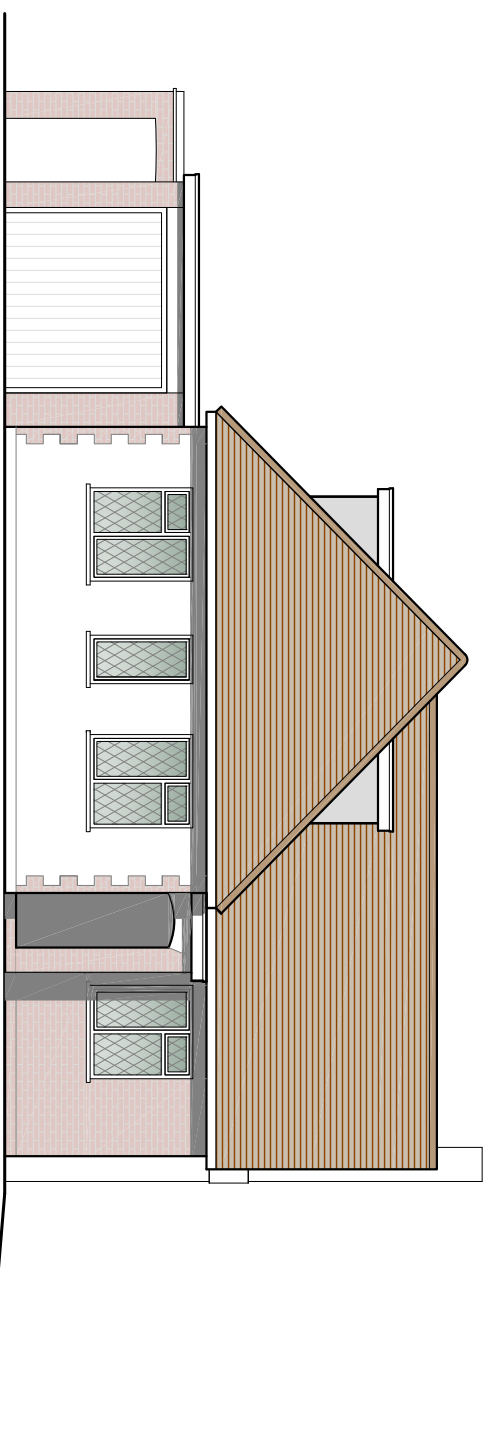

Peter J. Gardner

Architectural Design Consultant

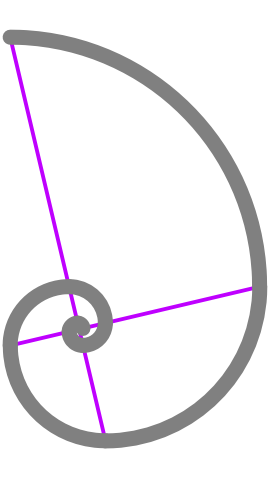

www.architecturaldesignsolutions.co.uk
07967 205249

JobTitle	3 Harvest Hill East Grinstead		
Drawing Title	Existing and Proposed Front and Rear Elevations		
Client	A.E		
Date	21/10/2025		
Drawn	P.J.G		
Scale	1:100 on A2		
Dwg No.	HH/E/01		