

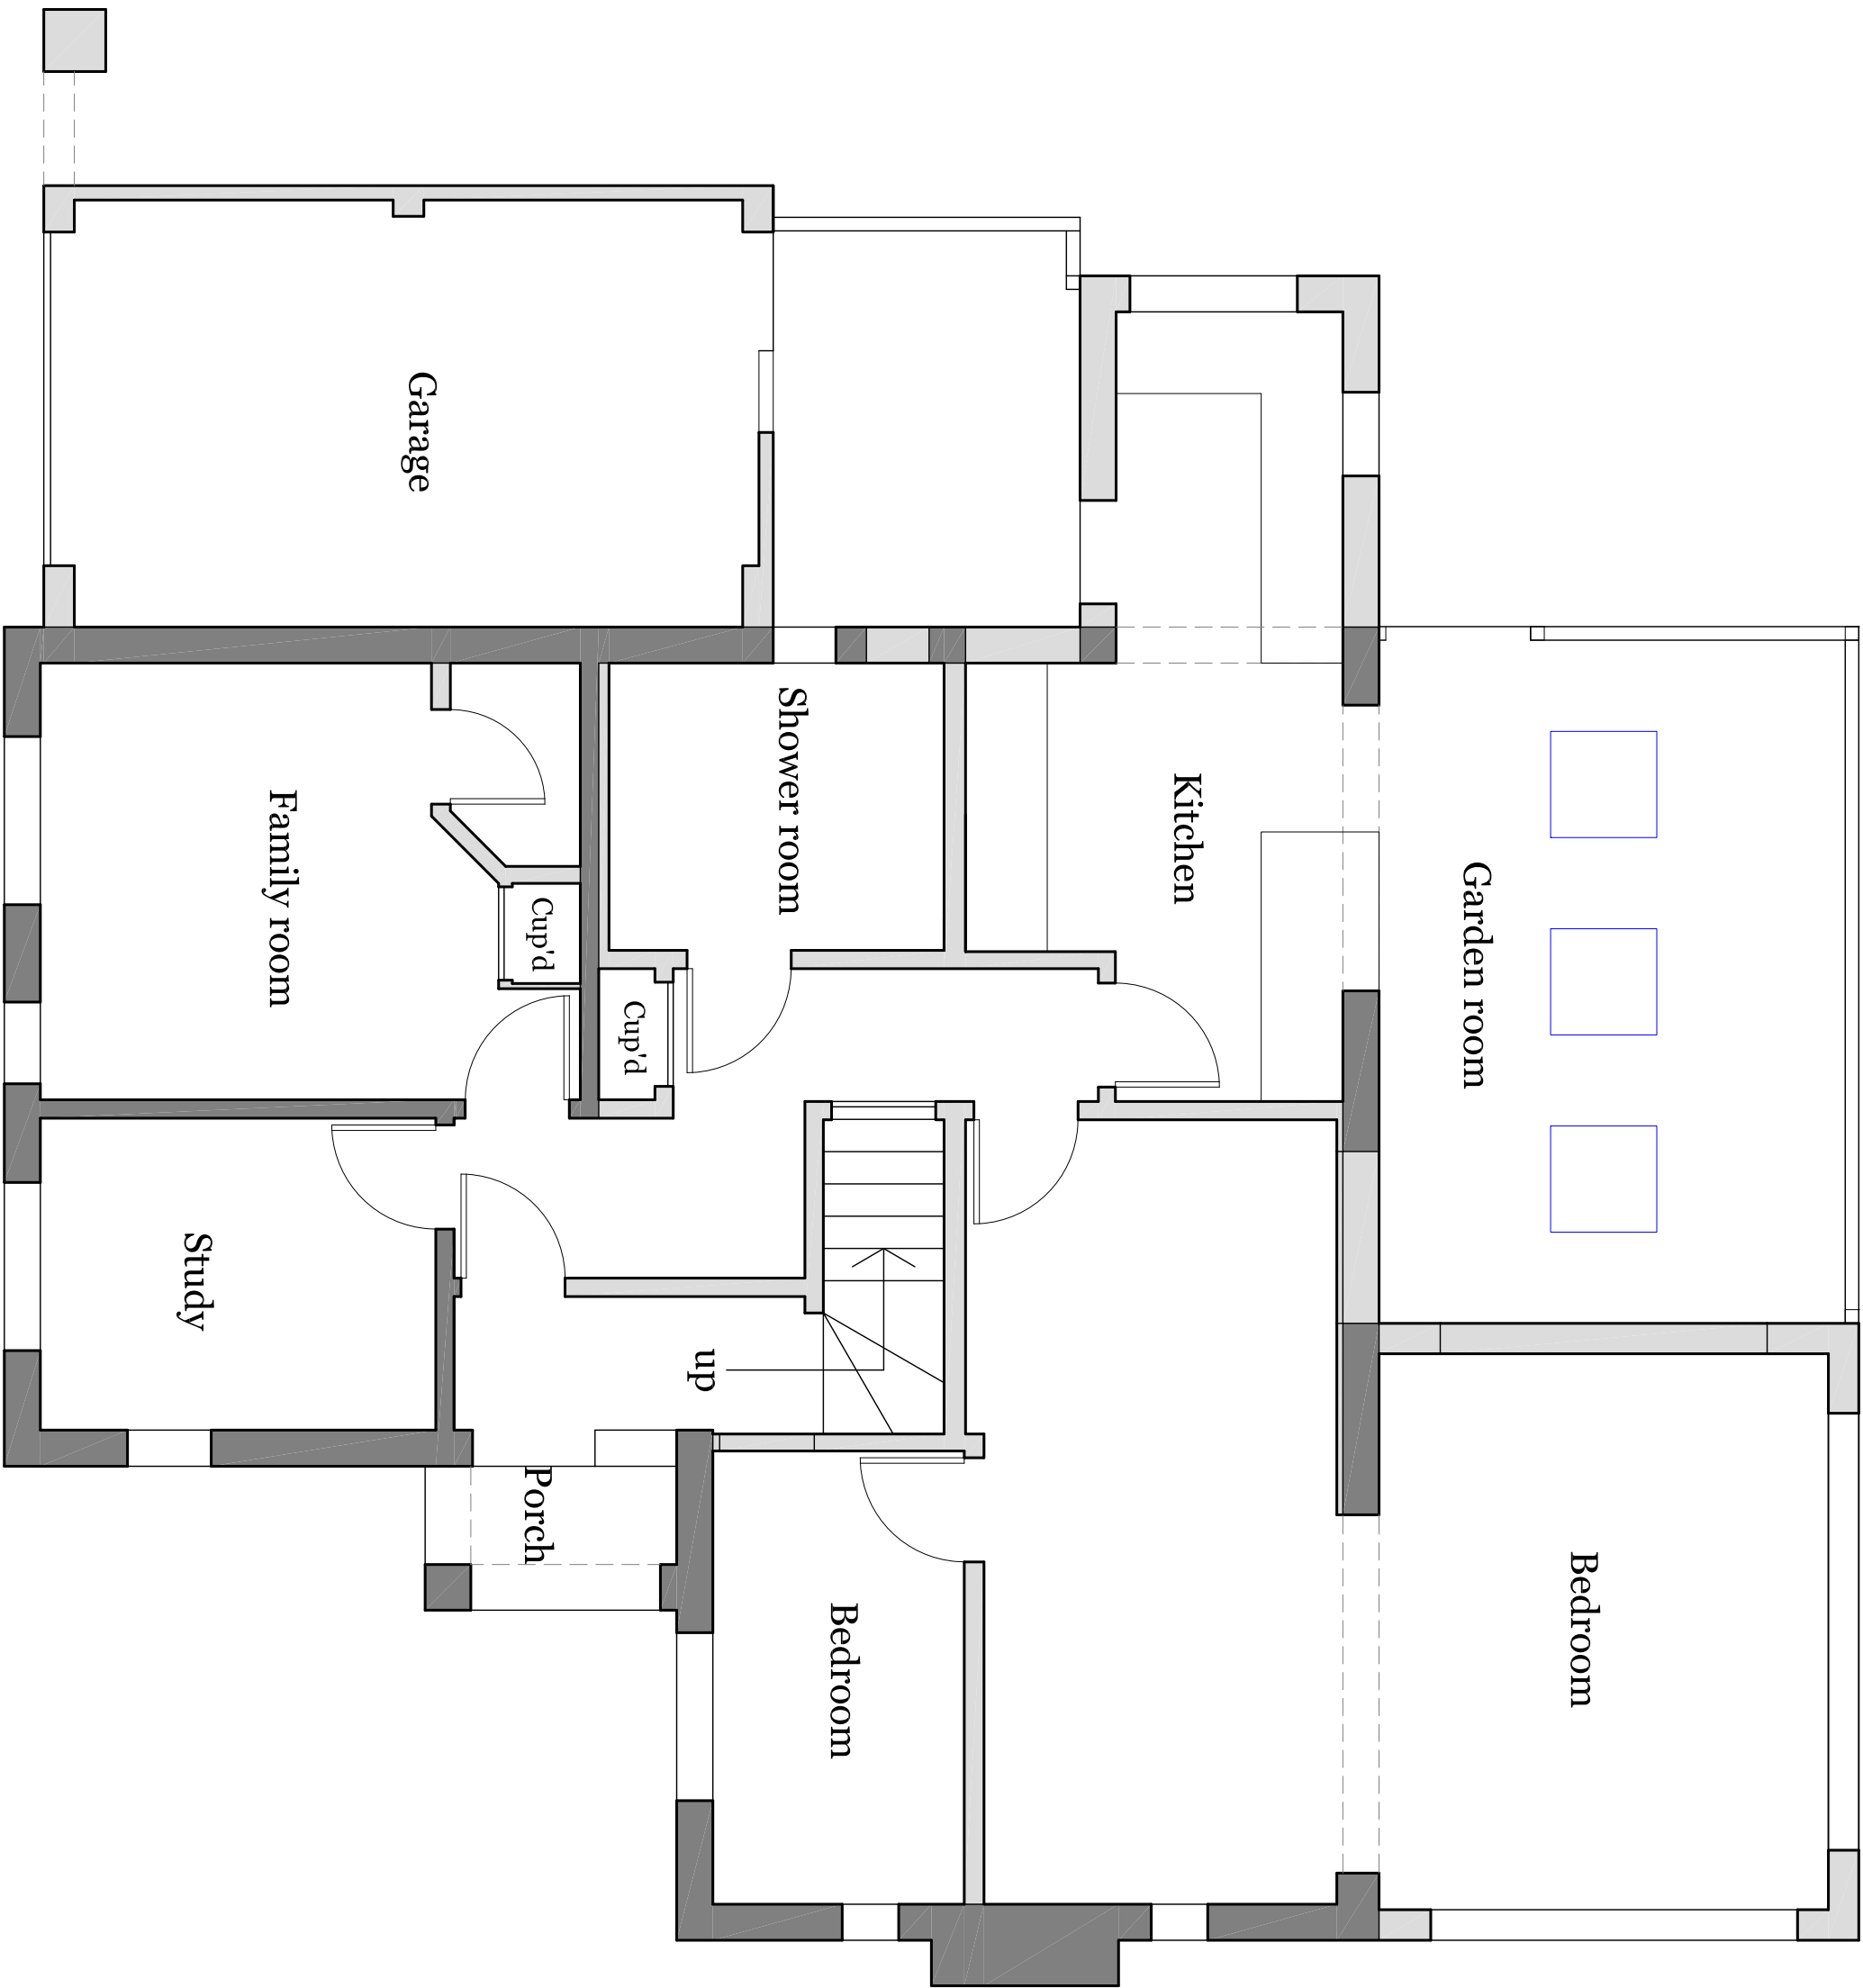


Metres

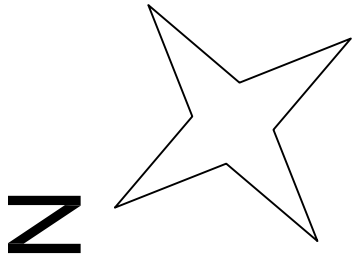

Peter J. Gardner
Architectural Design Consultant

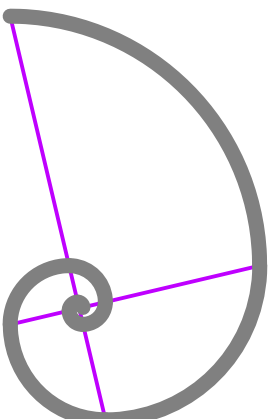

www.architecturaldesignsolutions.co.uk
07967 205249

JobTitle	3 Harvest Hill East Grinstead		
Drawing Title	Existing Ground Floor Plan		
Client	A.E		
Date	21/10/2025		
Drawn	P.J.G		
Scale	1:50 on A2		
Drg No.	HH/EXP/01		

Existing Ground Floor Plan