
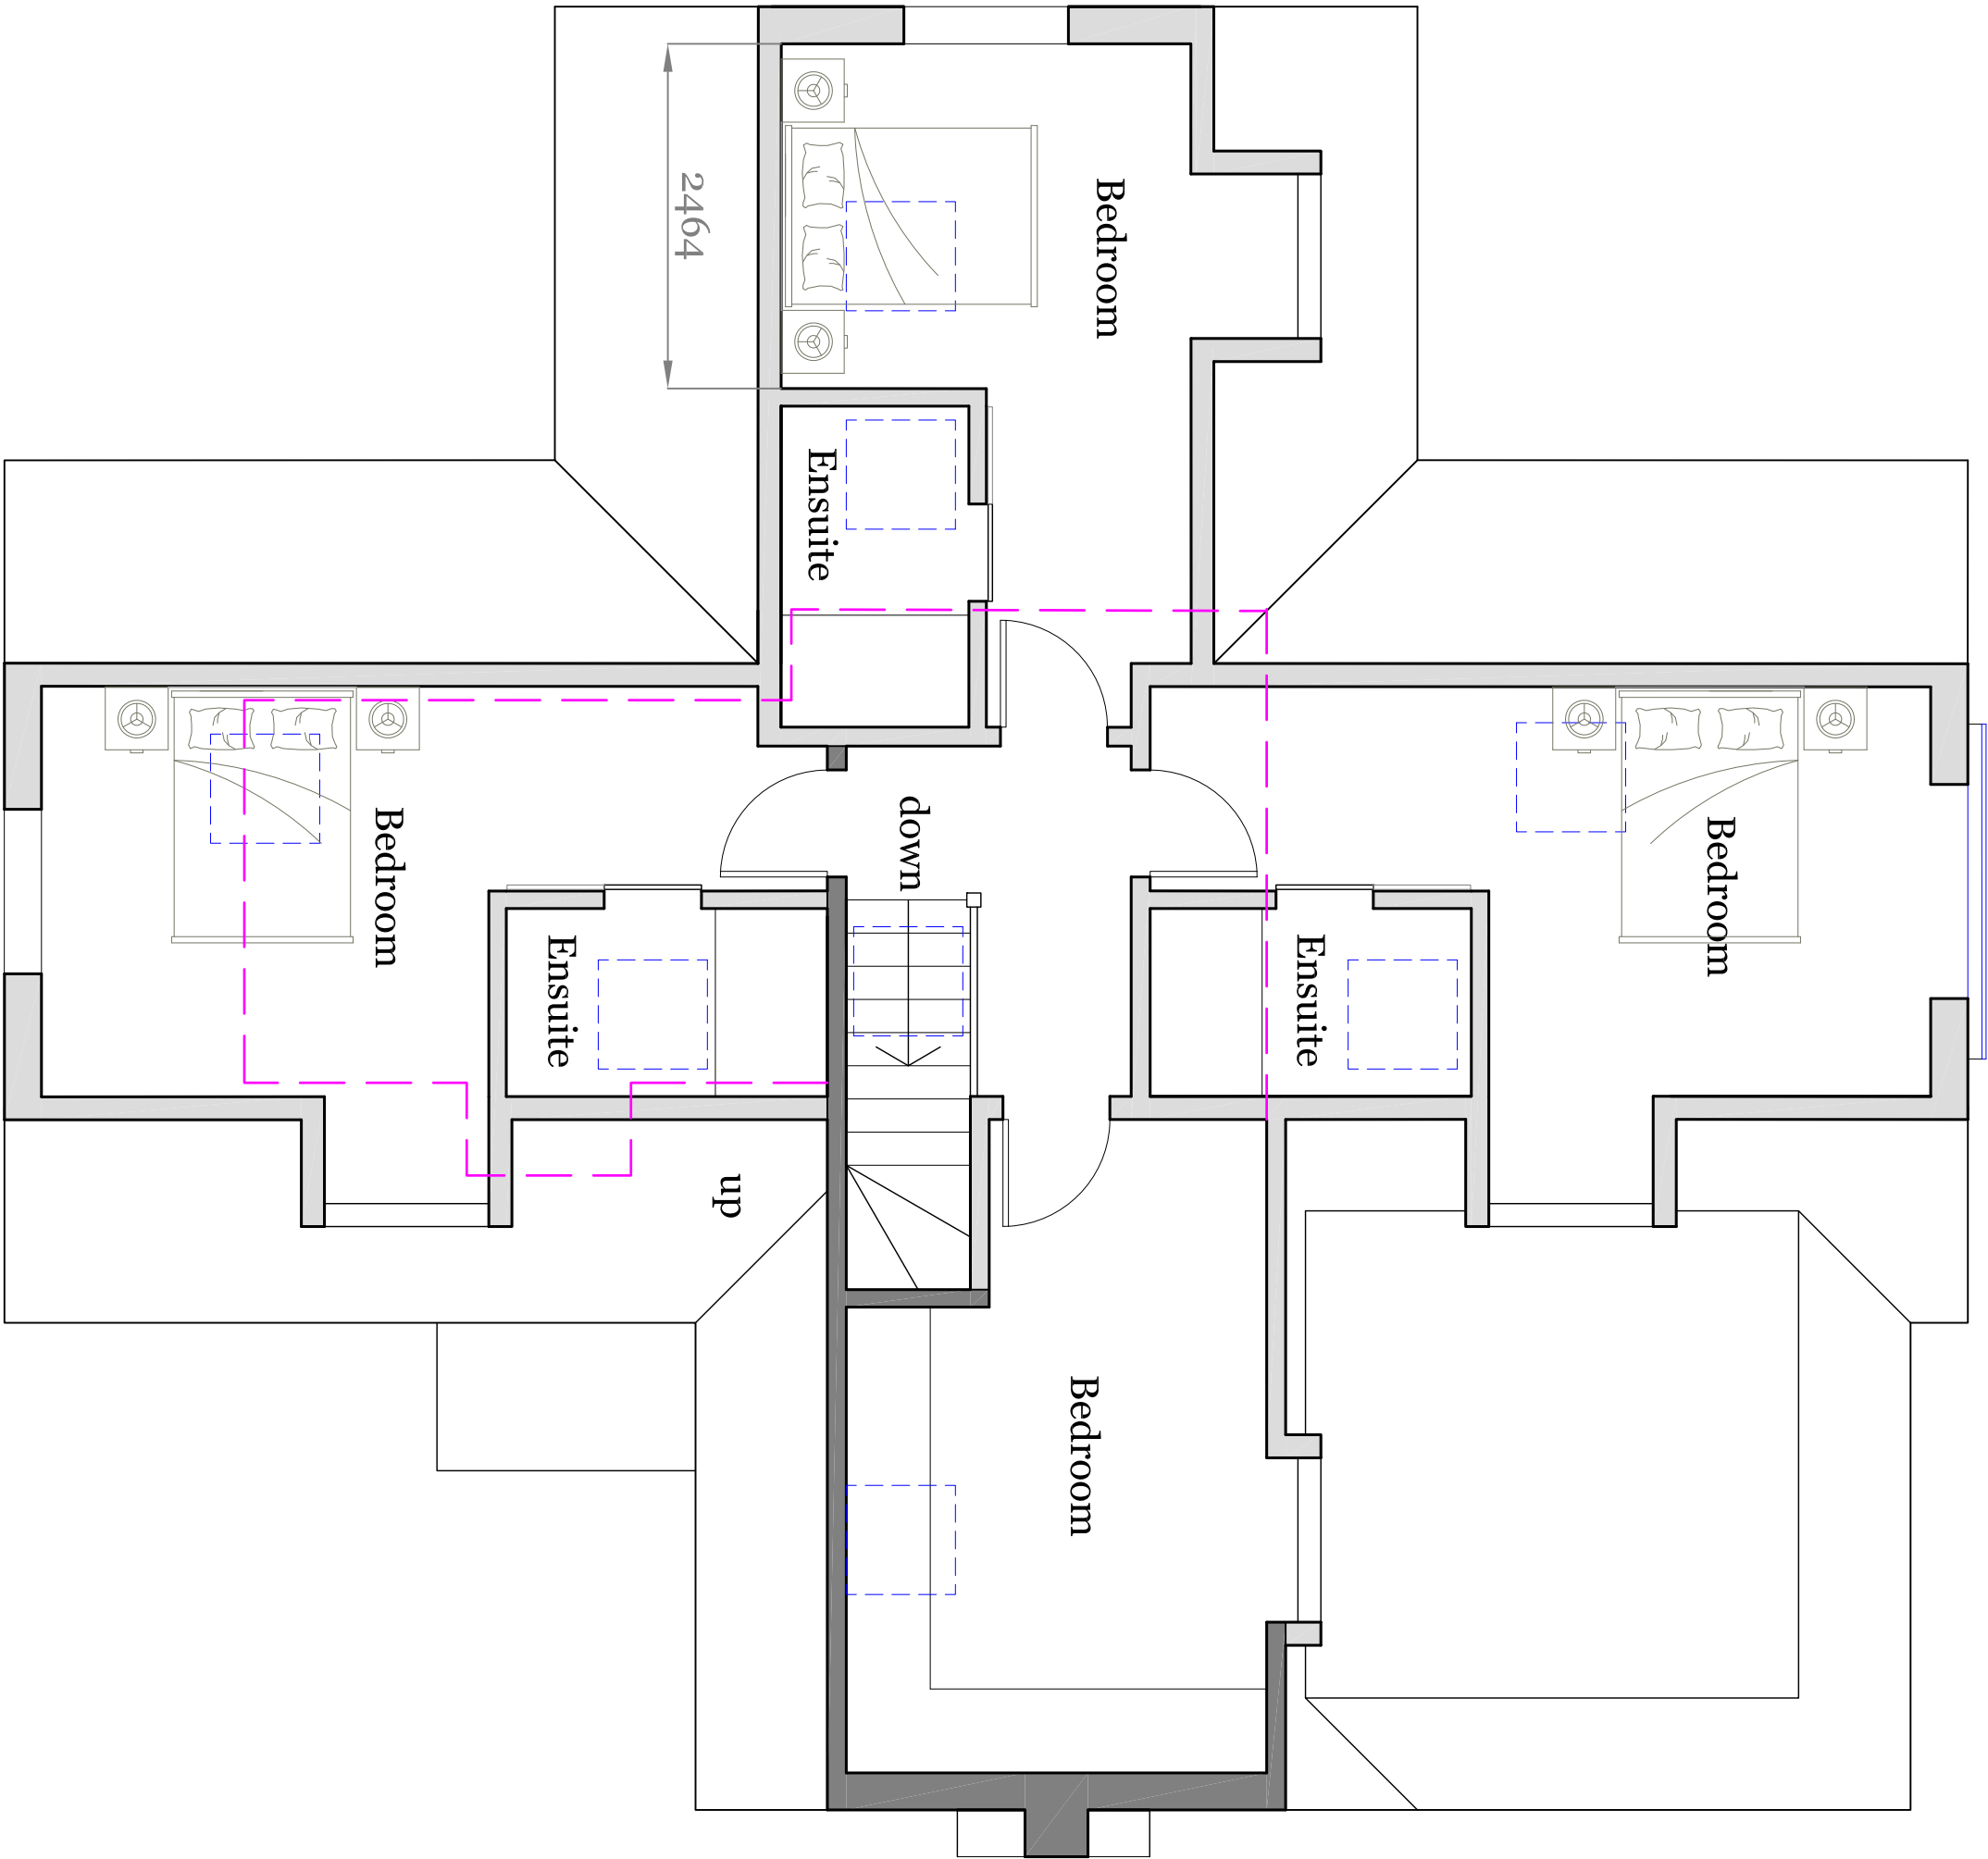
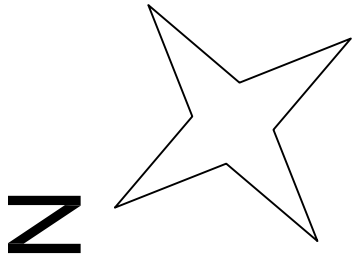


Metres

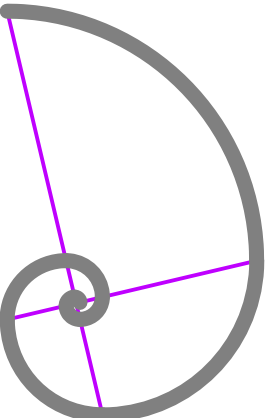

Proposed First Floor Plan

Peter J. Gardner		
Architectural Design Consultant		
		
www.architecturaldesignsolutions.co.uk		
07967 205249		
JobTitle	3 Harvest Hill East Grinstead	
Drawing Title	Proposed First Floor Plan	
Client	A.E	
Date	21/10/2025	
Drawn	P.J.G	
Scale	1:50 on A2	
Drg No.	HH/P/02	