
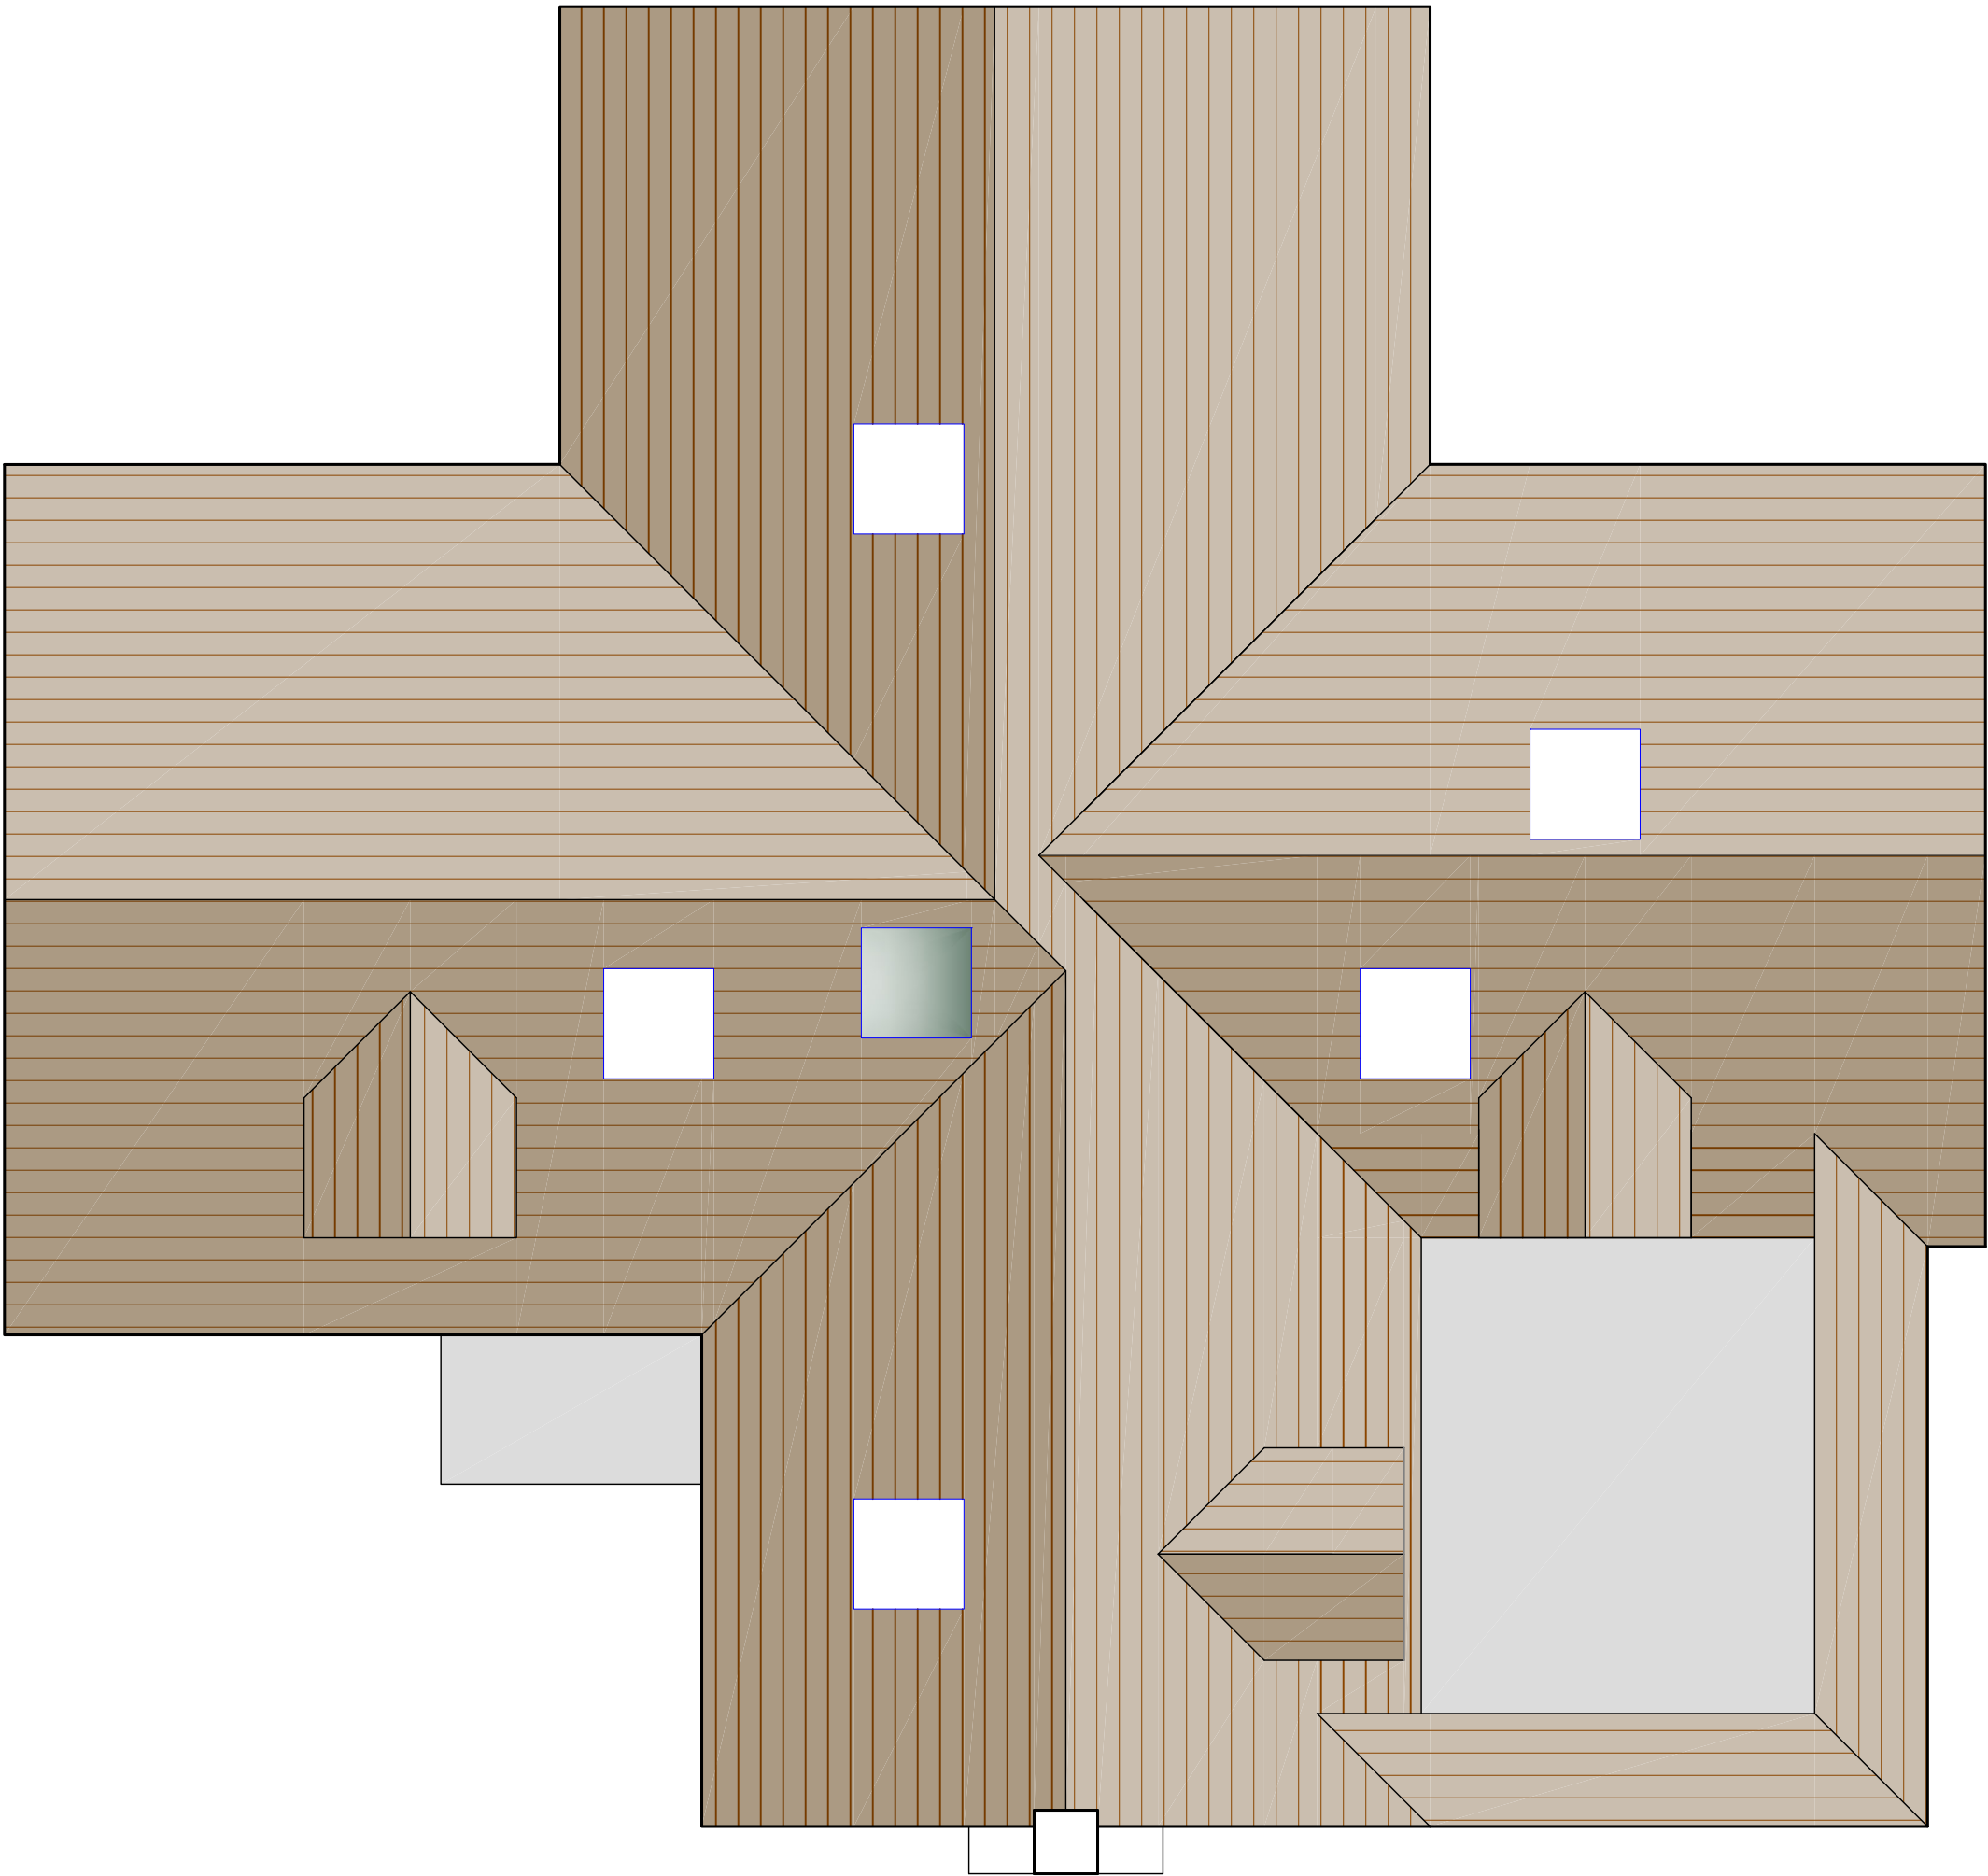
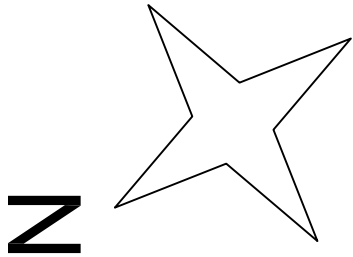


Metres

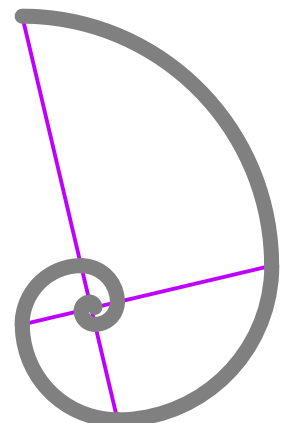

Proposed Roof Plan

Peter J. Gardner Architectural Design Consultant  www.architecturaldesignsolutions.co.uk 07967 205249			
JobTitle	3 Harvest Hill East Grinstead		
Drawing Title	Proposed Roof Plan		
Client	A.E		
Date	21/10/2025		
Drawn	P.J.G		
Scale	1:50 on A2		
Drg No.	HH/RP/01		