



SCALE 1:100




NORTH ELEVATION


CL

FFL

FFL

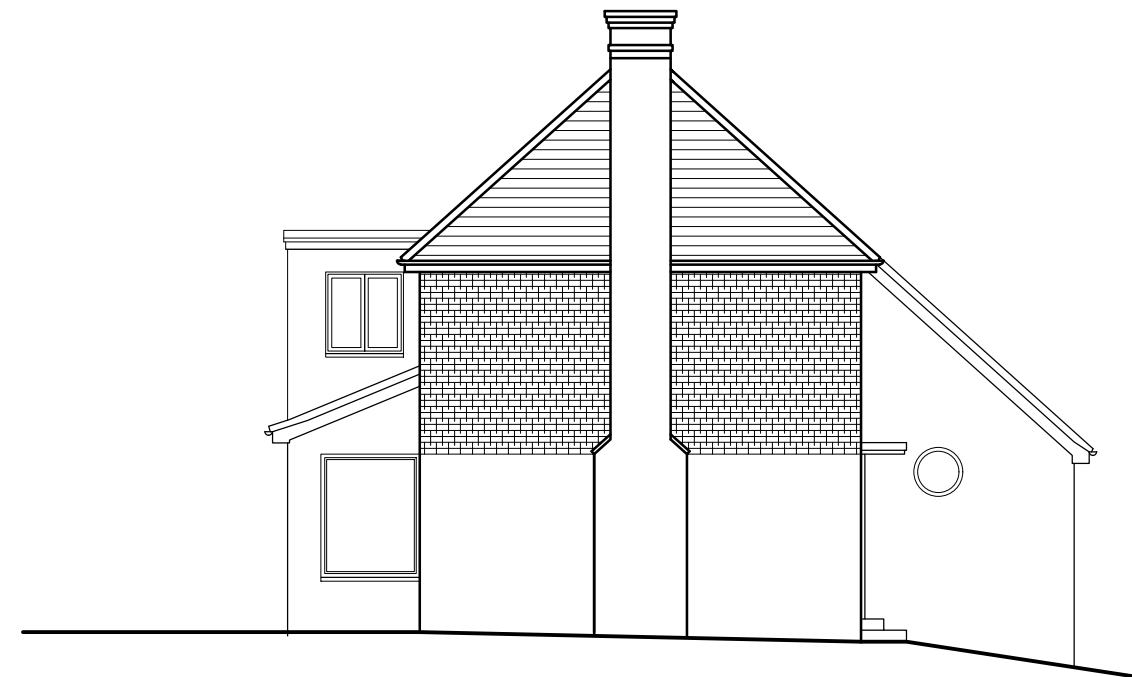

EAST ELEVATION

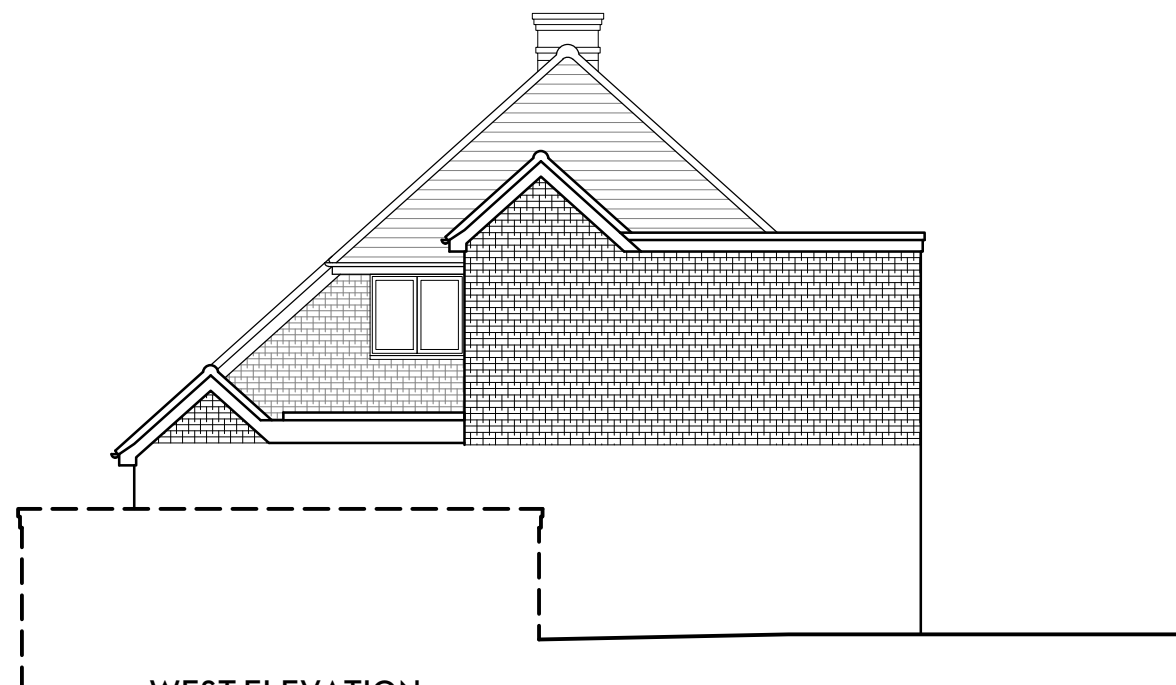

WEST ELEVATION

CL

FFL

FFL



SOUTH ELEVATION

REVISIONS

ref	date		drawn
-			

DESIGN INTENT ONLY
NOTES FOR CONSTRUCTION:

1. Dimensions shall be checked and verified prior to work being commenced on site.
2. This drawing is issued for the sole and exclusive use of the named recipient. Distribution to any third party is on the strict understanding that no liability is accepted by KM Architecture for any discrepancies, errors or omissions that may be present and no guarantee is offered as to the accuracy of the information shown.

KM ARCHITECTURE
CHARTERED ARCHITECT

MARINE HOUSE
151 WESTERN ROAD
HAYWARDS HEATH
RH16 3LH

07862 093 254
kelly@kmarchitecture.co.uk
www.kmarchitecture.co.uk

job

9 GATESMEAD
HAYWARDS HEATH
WEST SUSSEX
RH16 1SN

PLANNING
DRAWING

title

ELEVATIONS AS PROPOSED

scale 1:100 @ A3

date 28/08/26

drawn KMM

drawing number 2115_00_14

revision -