


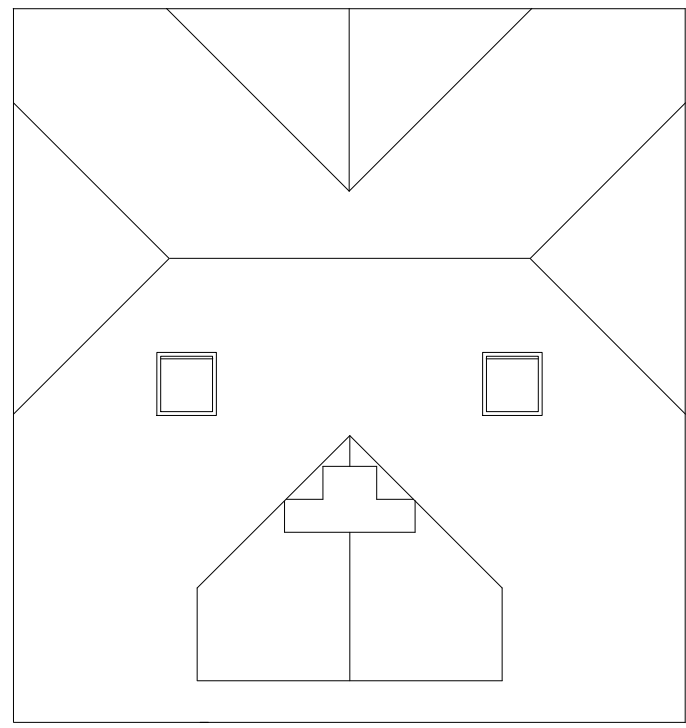


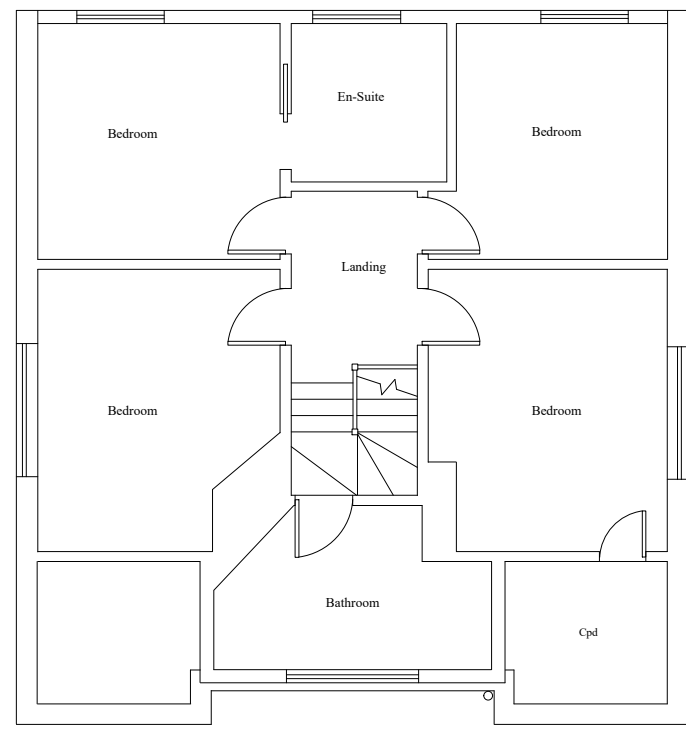


Roof Plan

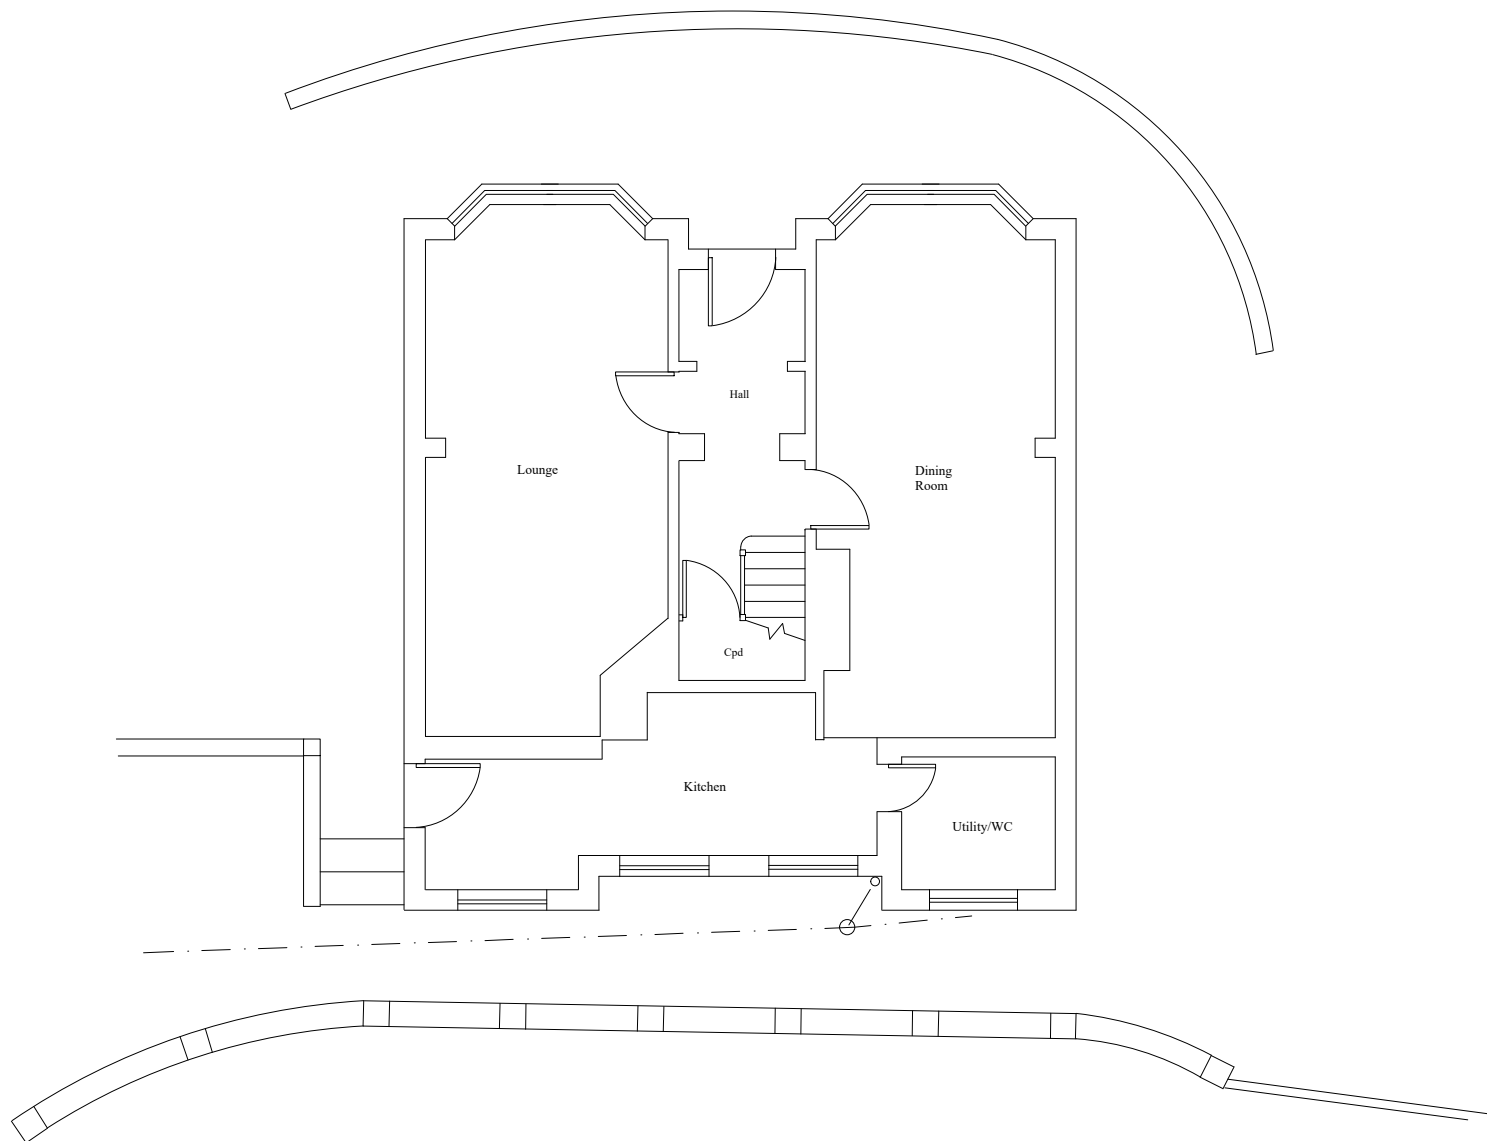

First Floor

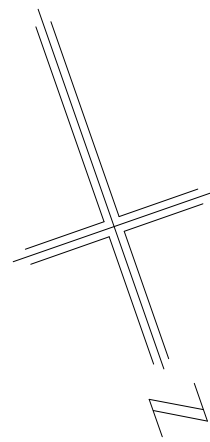

Ground Floor

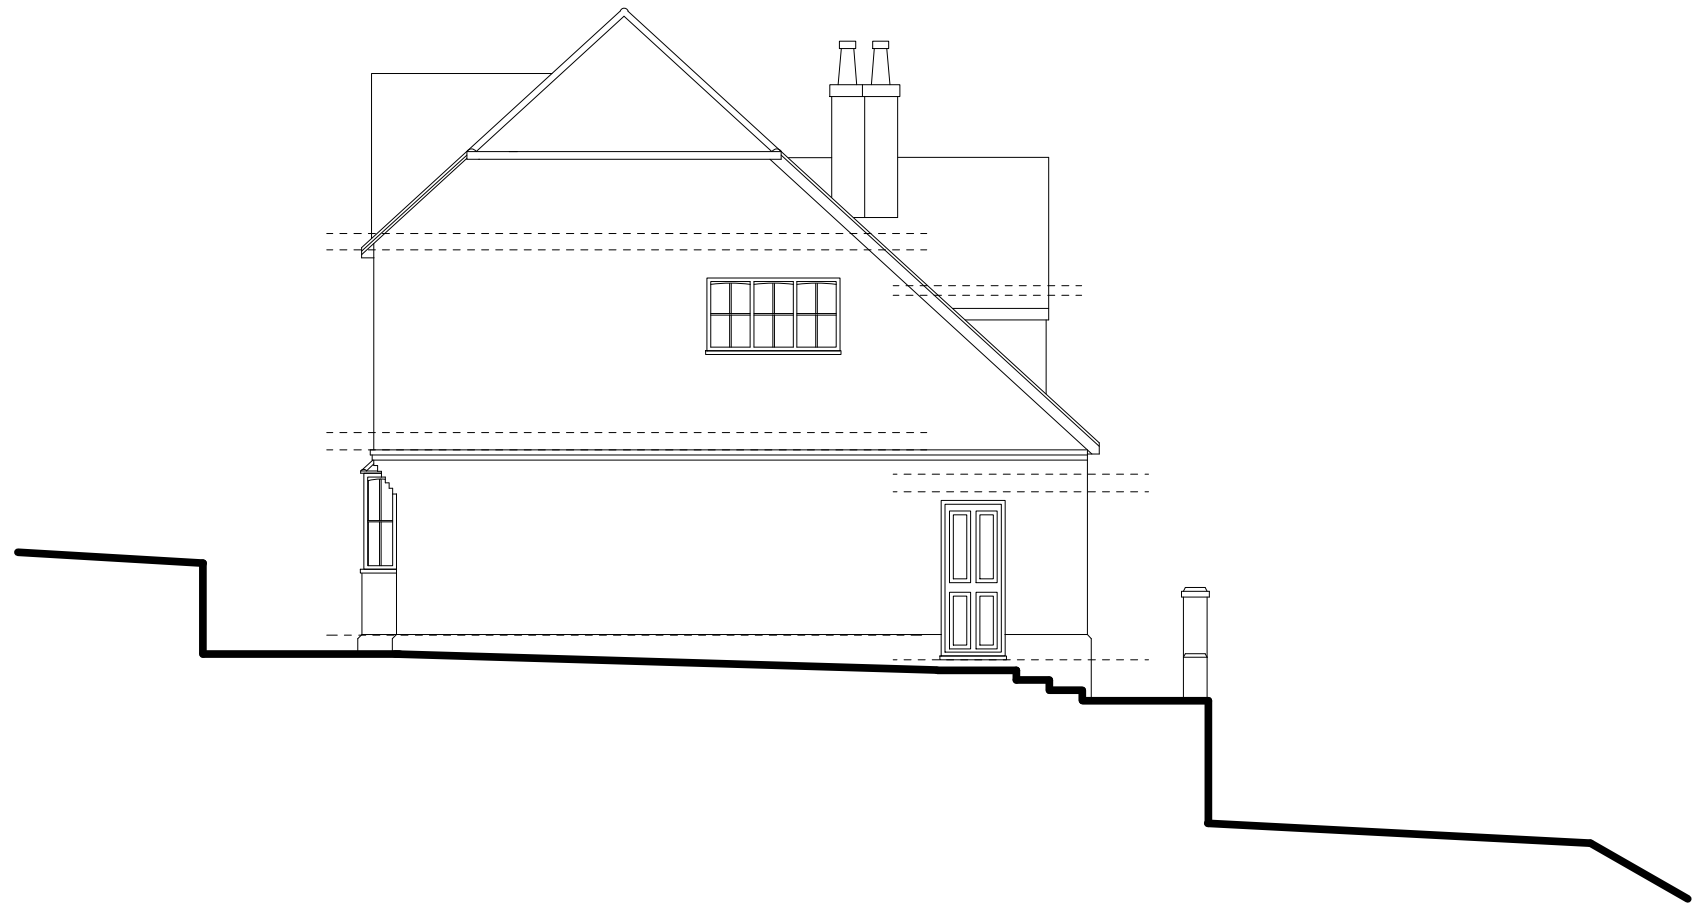

Side Elevation
East




Rear Elevation
North


Note previous proposals under
application no DM/26/0859 no longer
being undertaken



Front Elevation
South

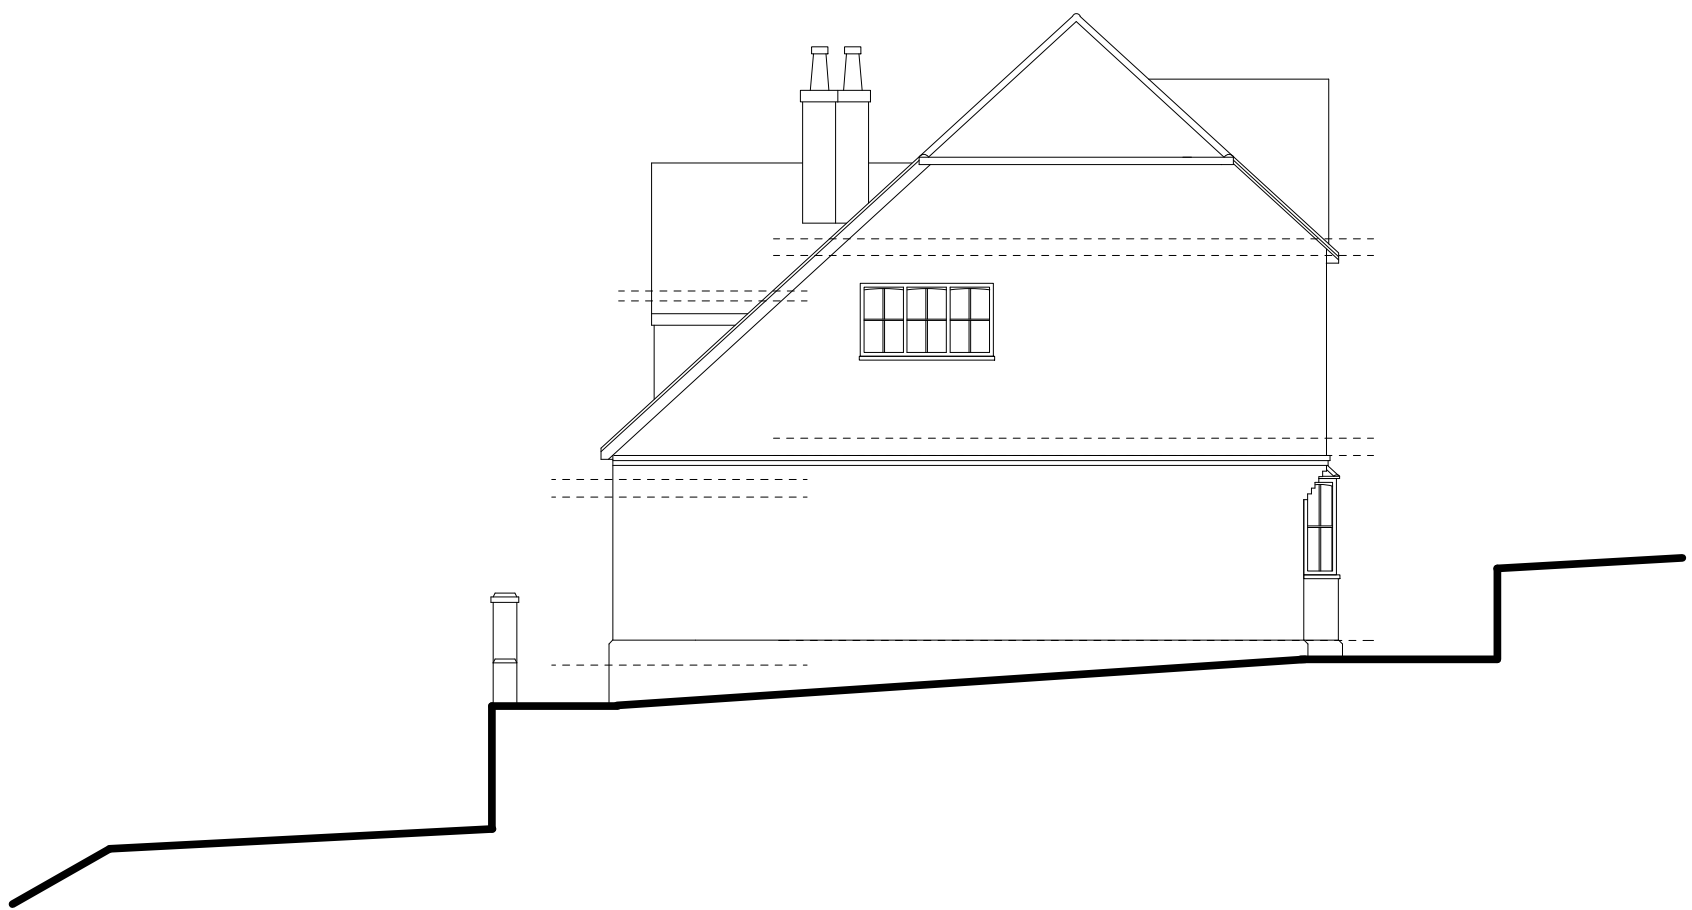

Side Elevation
West

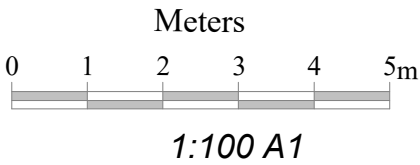

Client	Mr and Mrs Burr		Drawing Title	Existing Plans	
Job Title	Little Hollybush West Hoathly Road East Grinstead. RH19 4NE		Scale	1:100	Date February 2026
			Drawing No	25/53-01	Drawn By KRS Designs