

PROPOSED CHANGE OF USE FROM KITCHEN SHOWROOM TO BAKERY WITH OFFICES AT REAR
BLOOMSBURY KITCHENS, COPTHORNE BANK, COPTHORNE
EXISTING REAR AND FRONT ELEVATIONS


DRG NO 2025/5/5 REV

SCALE 1:50 @ A3


MID SUSSEX DC
03 NOV 2025

0 1 2 3 4 5

1:50 at A3

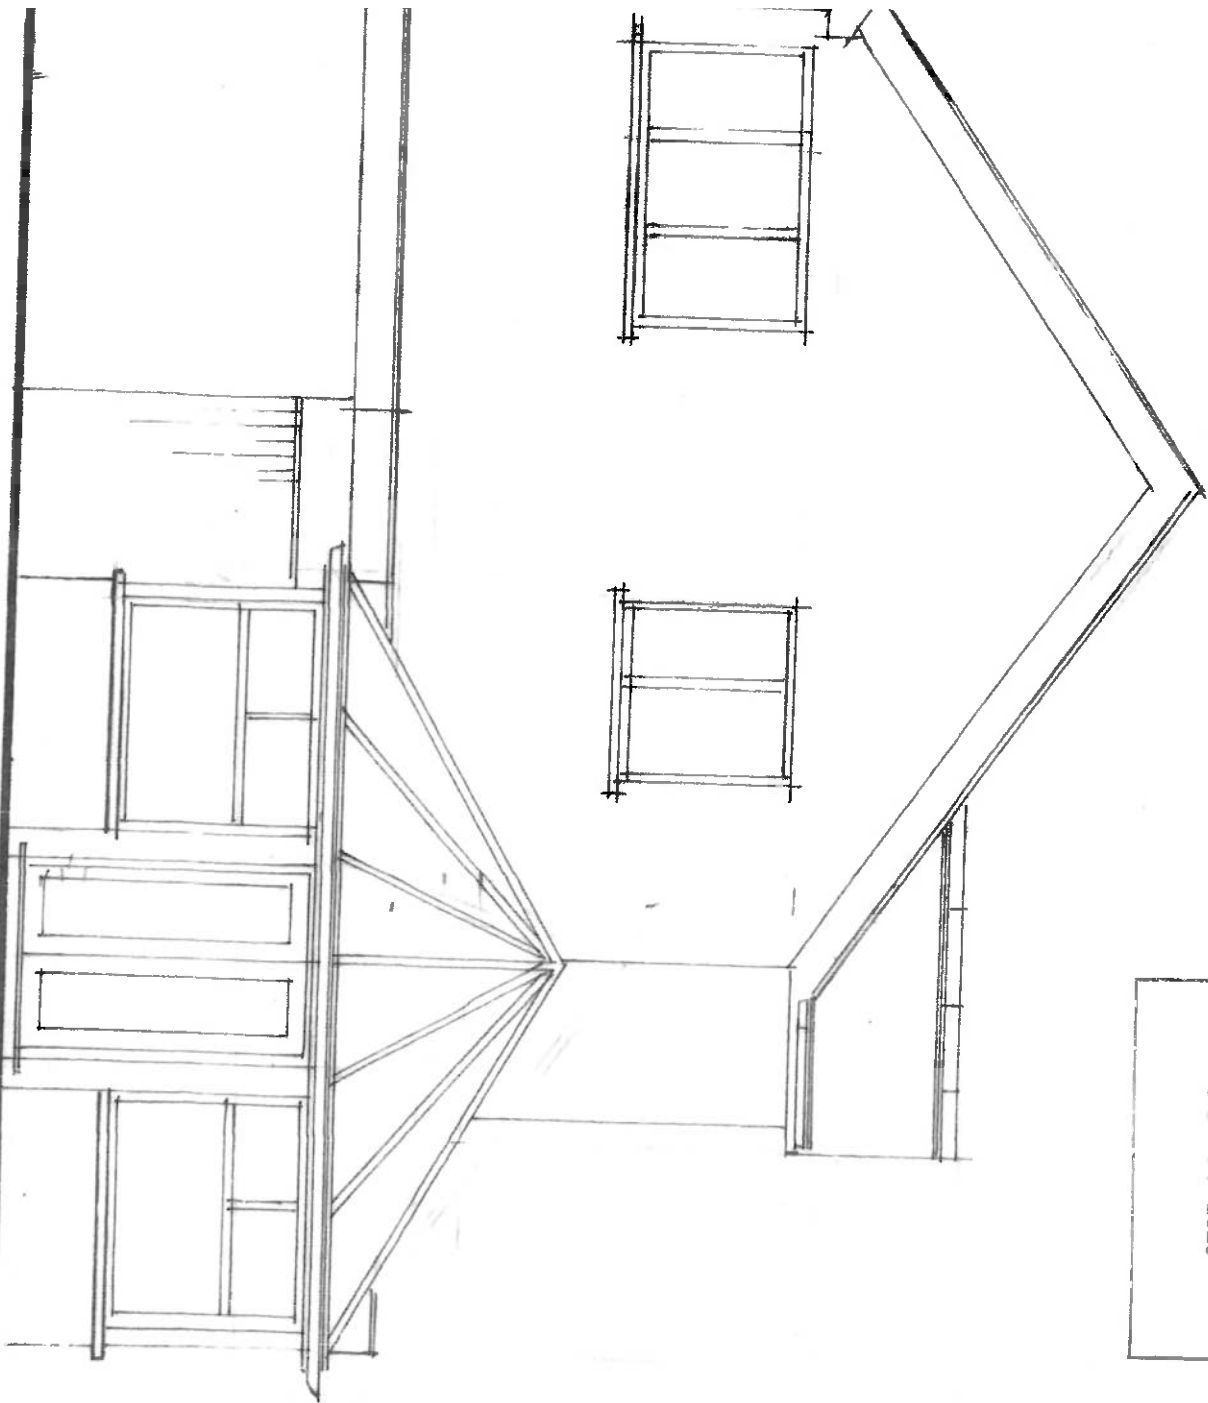

rear

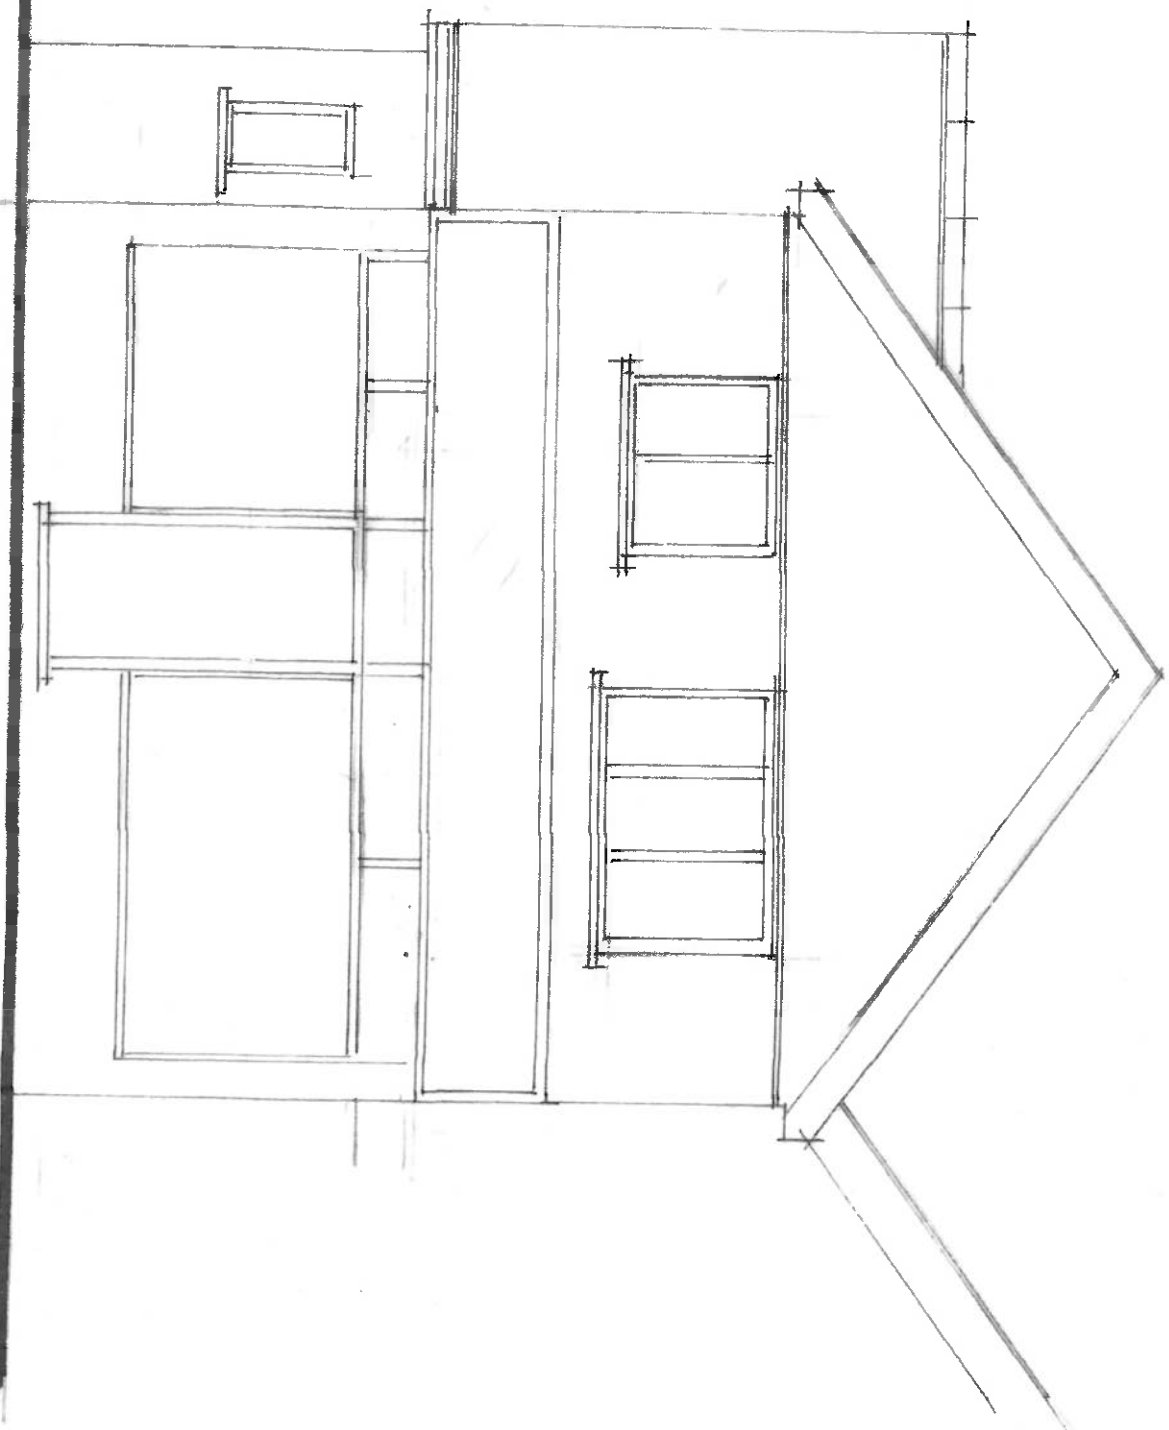

front