



PROPOSED CHANGE OF USE FROM KITCHEN SHOWROOM TO BAKERY WITH OFFICES AT REAR
BLOOMSBURY KITCHENS, COPTHORNE BANK, COPTHORNE

PROPOSED REAR AND FRONT ELEVATIONS


DRG NO 2025/5/6 REV

SCALE 1:50 @ A3

SUSSEX DC
03 NOV 2025

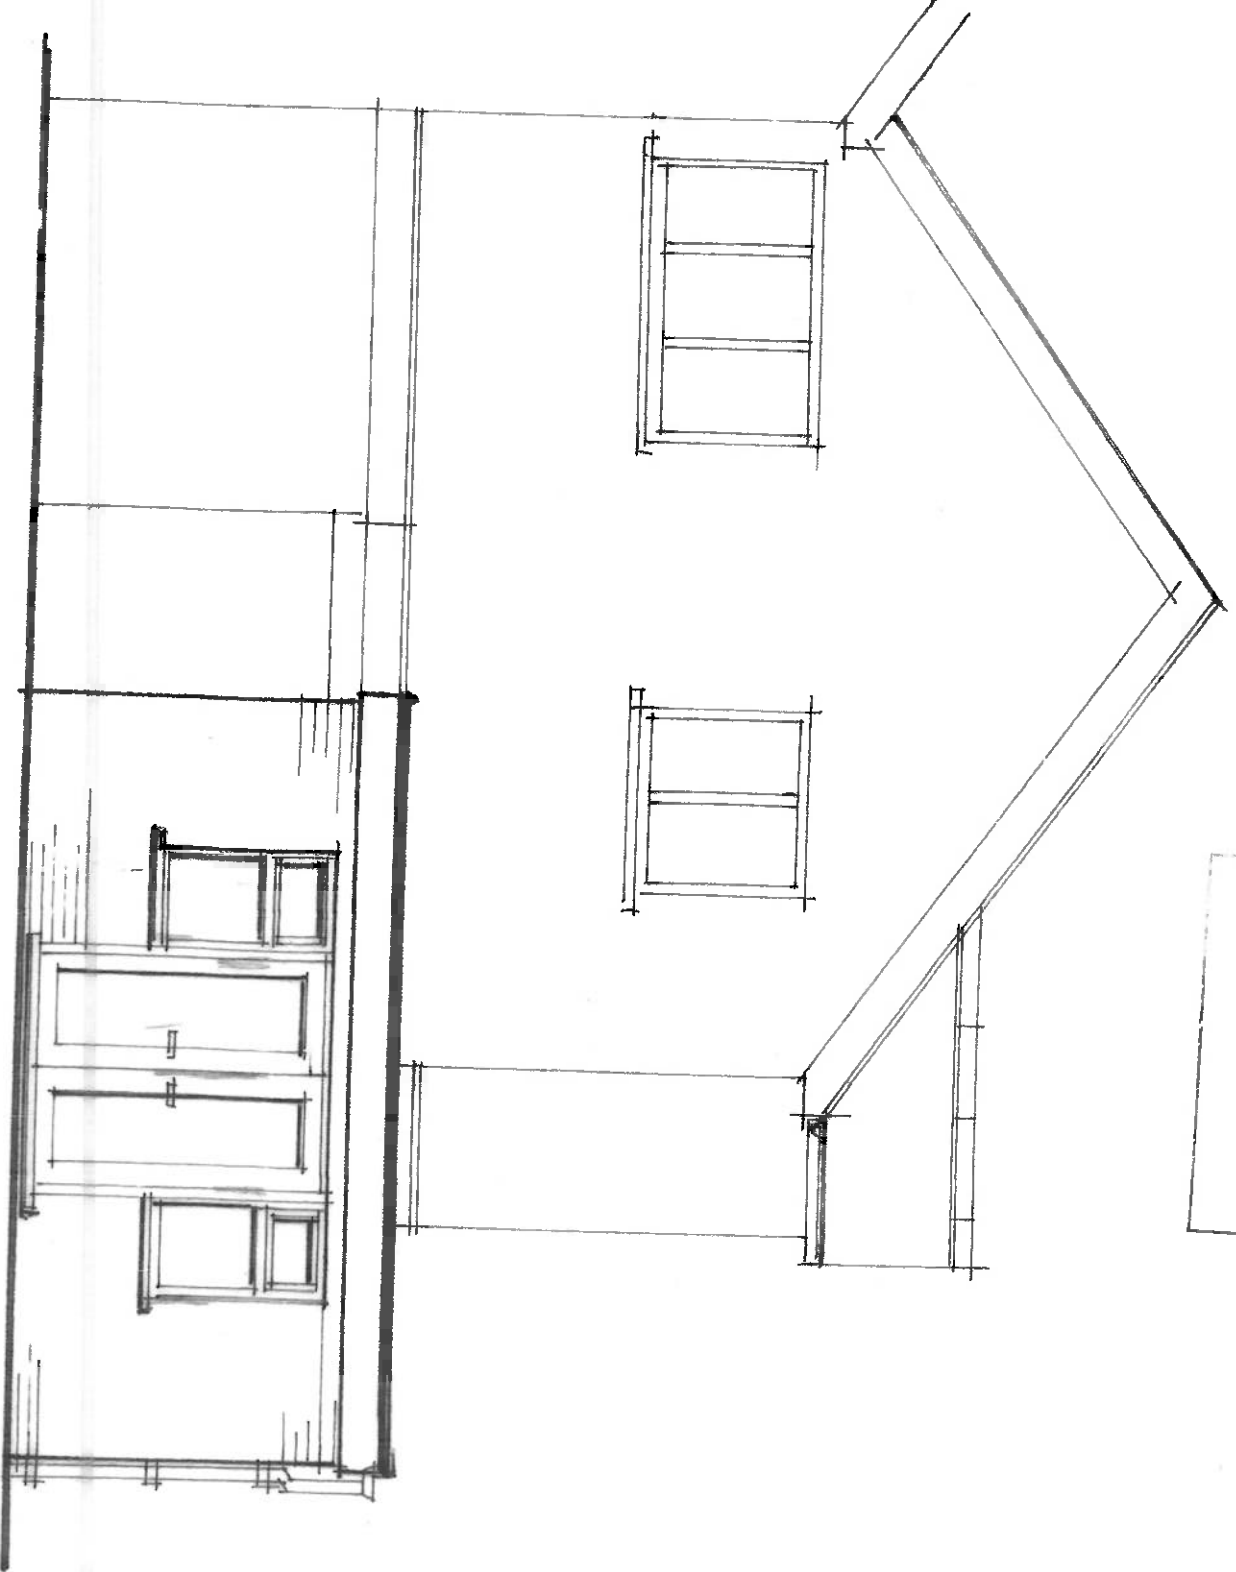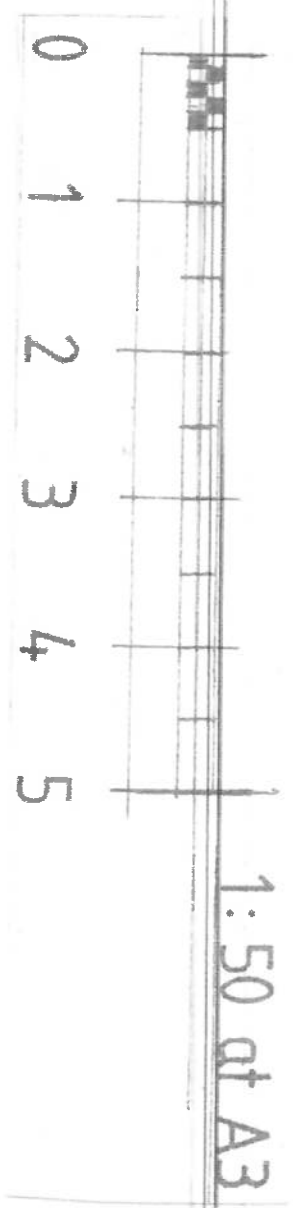

rear

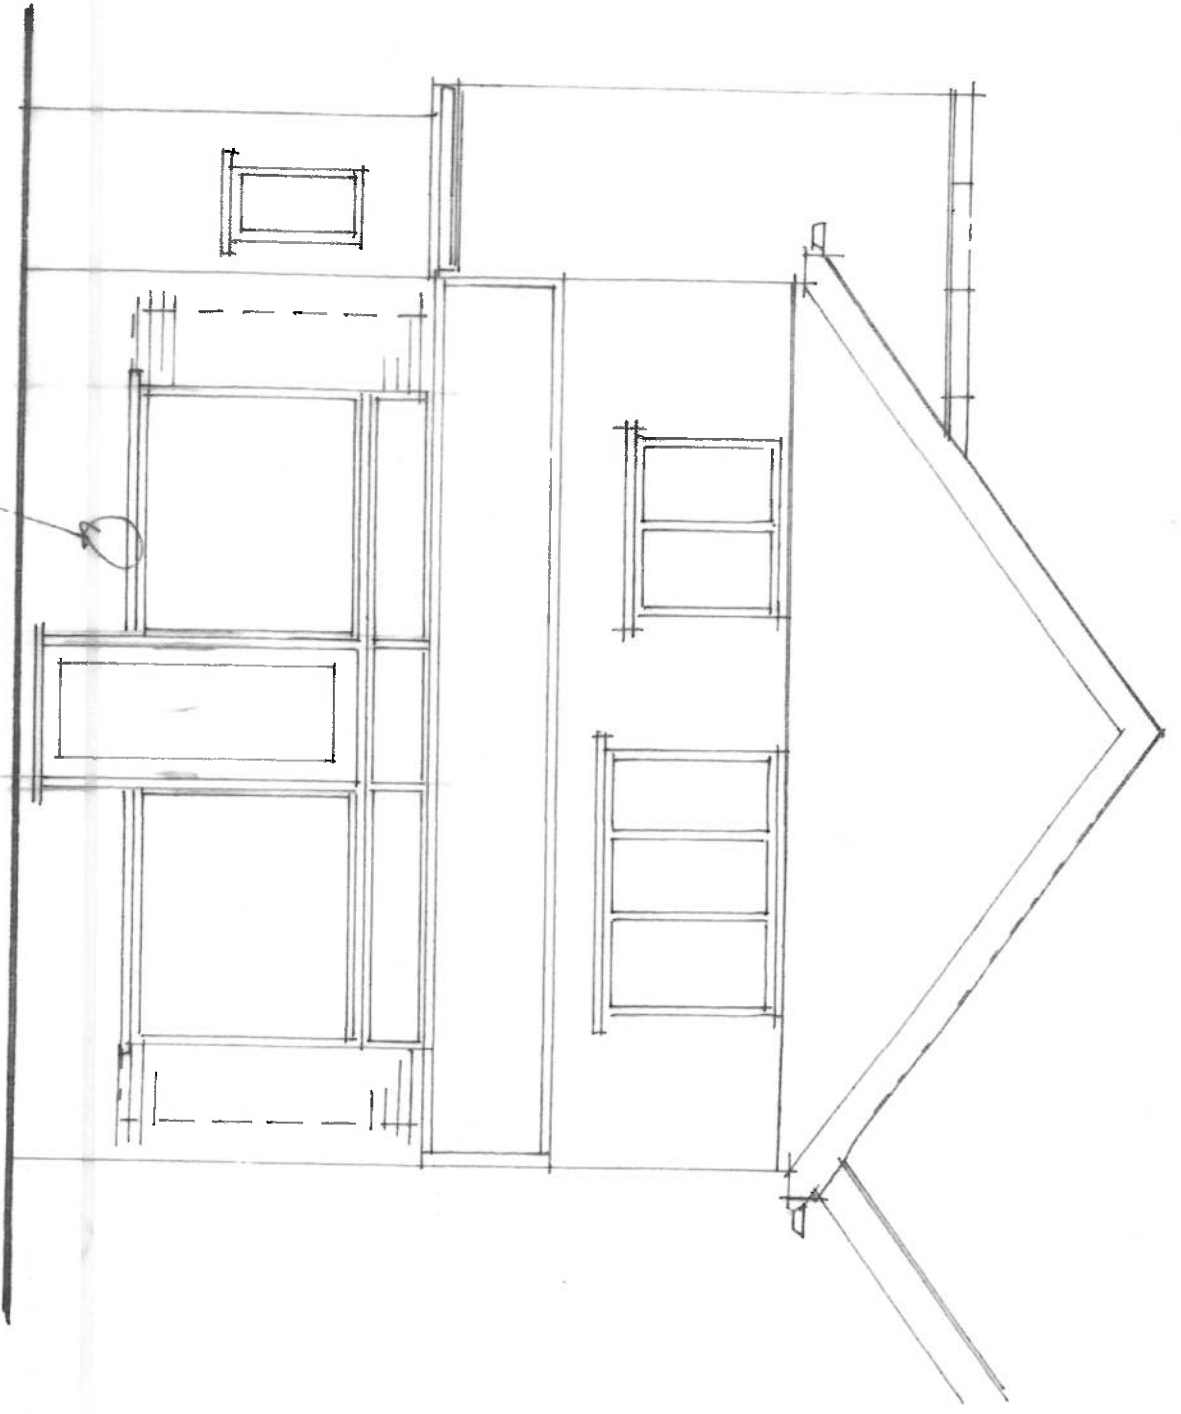

front

See HMO Wood & Gaps