



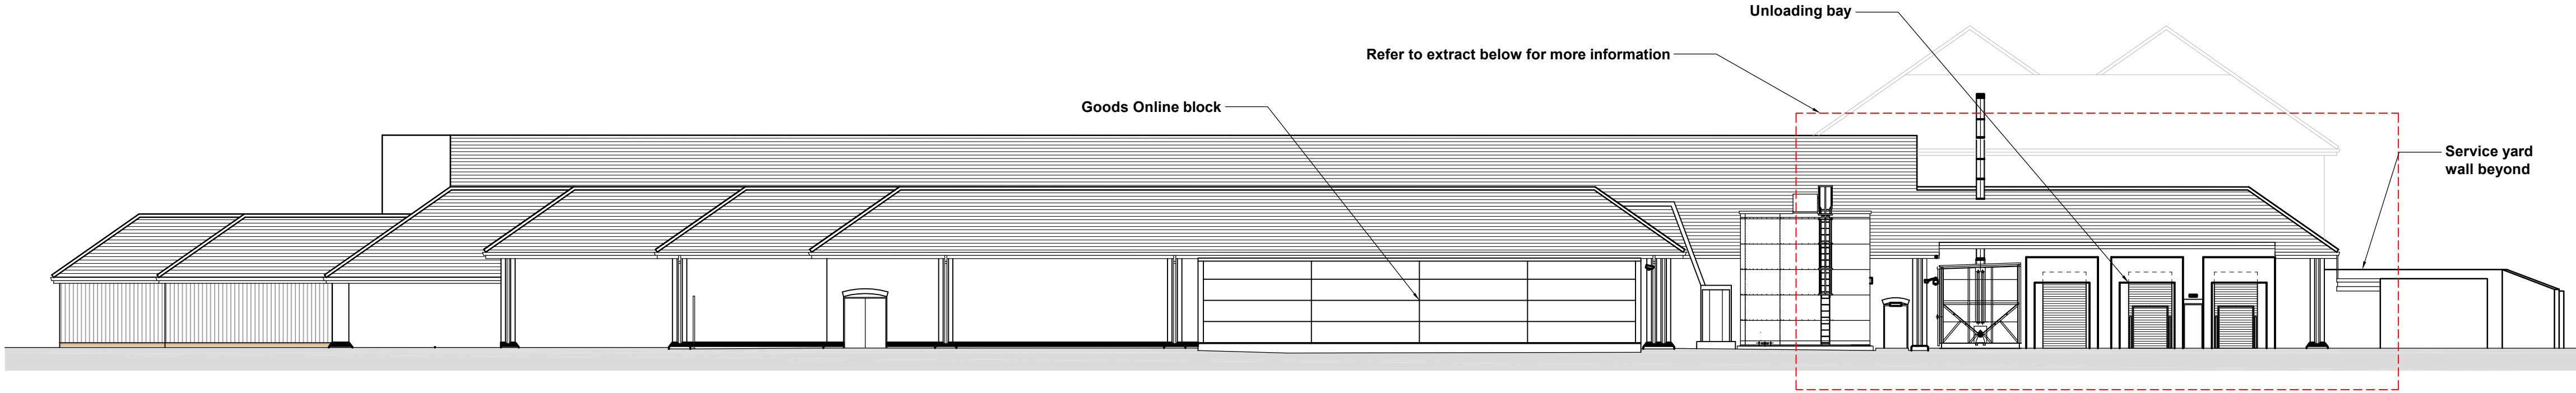


EXISTING UNLOADING BAY AREA PHOTOGRAPH


FOR DETAILS OF NEW POD REFER
TO DRAWING SK-A-9864

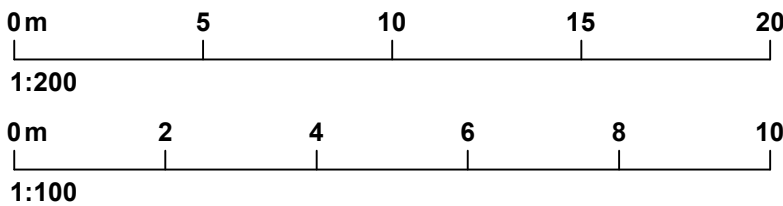


EXISTING WEST ELEVATION (facing service yard) 1:200 @ A1

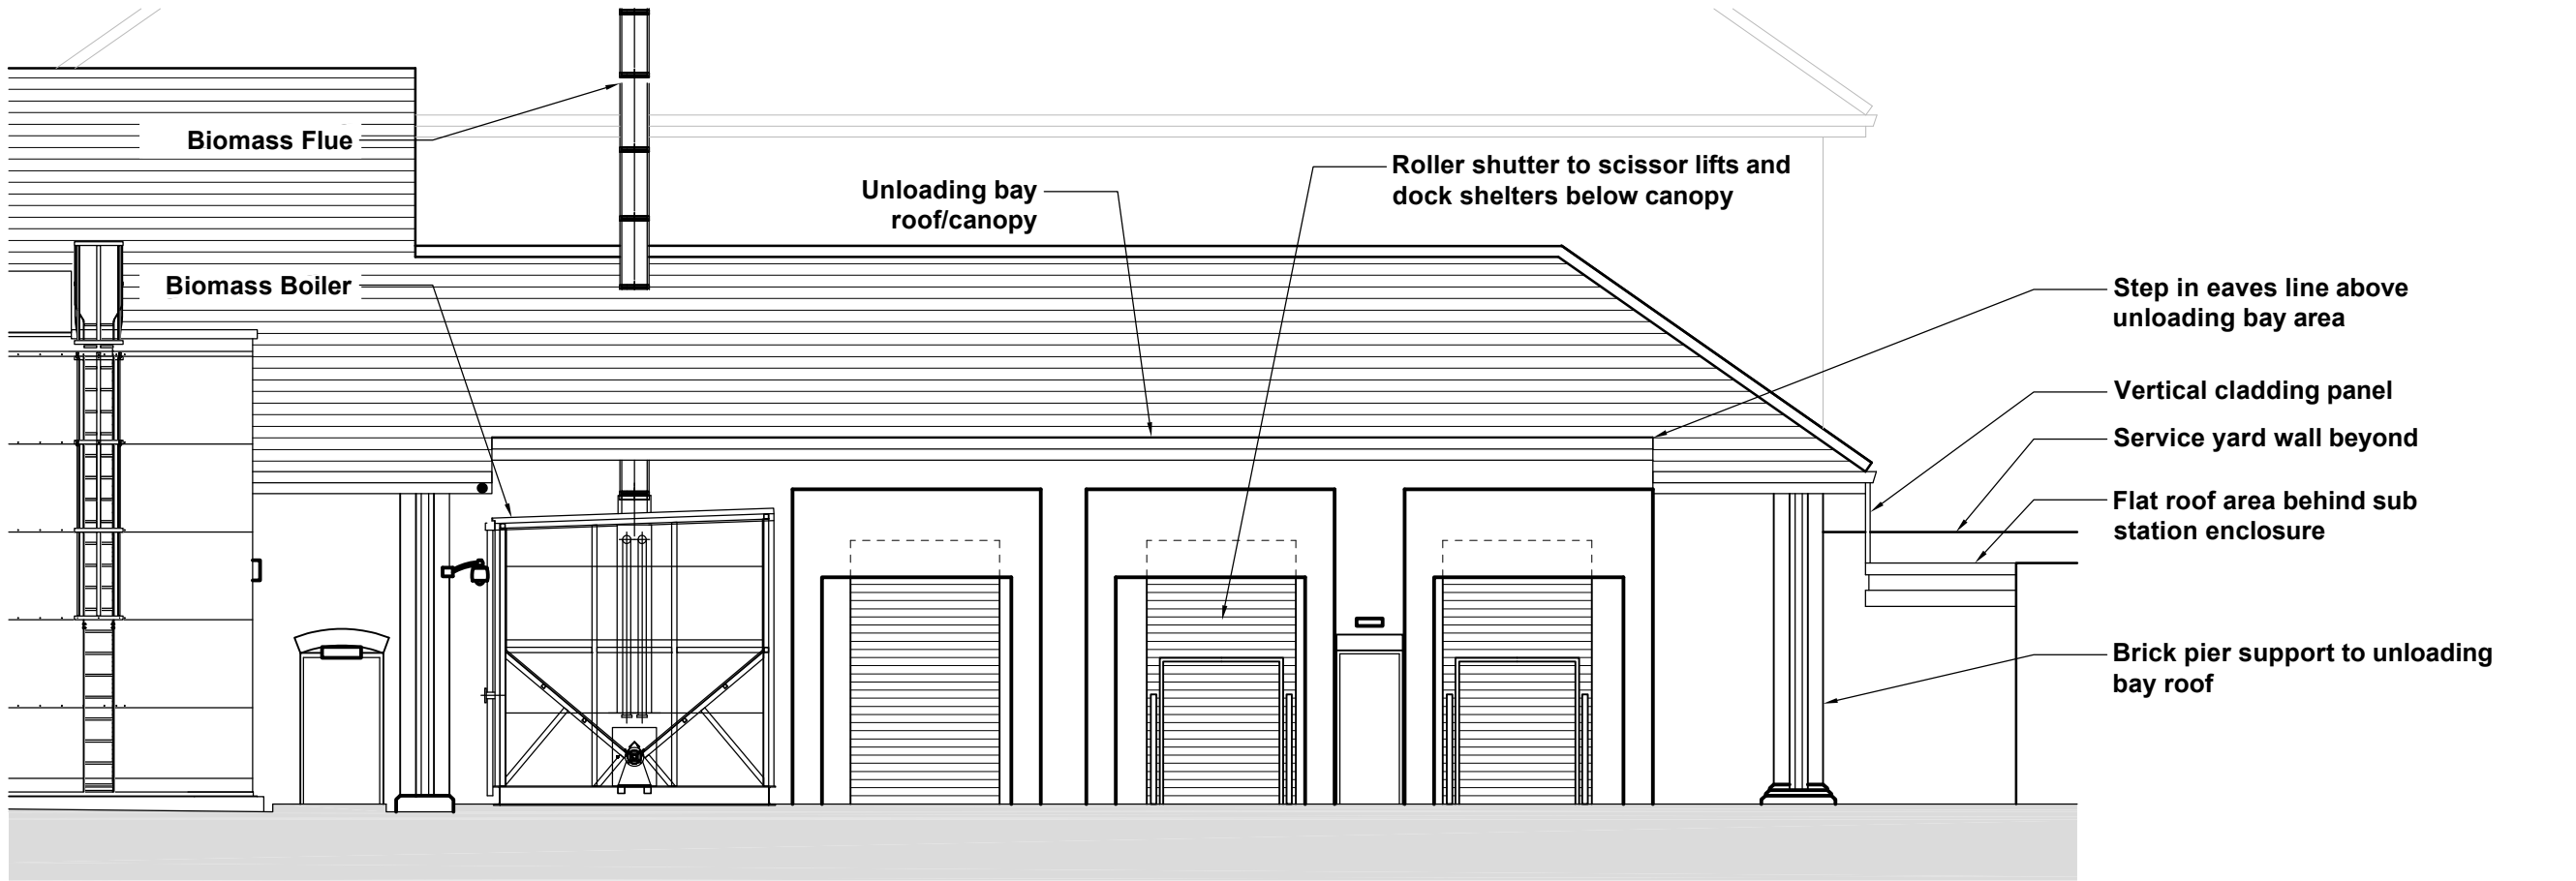


EXISTING WEST ELEVATION EXTRACT 1:100 @ A1

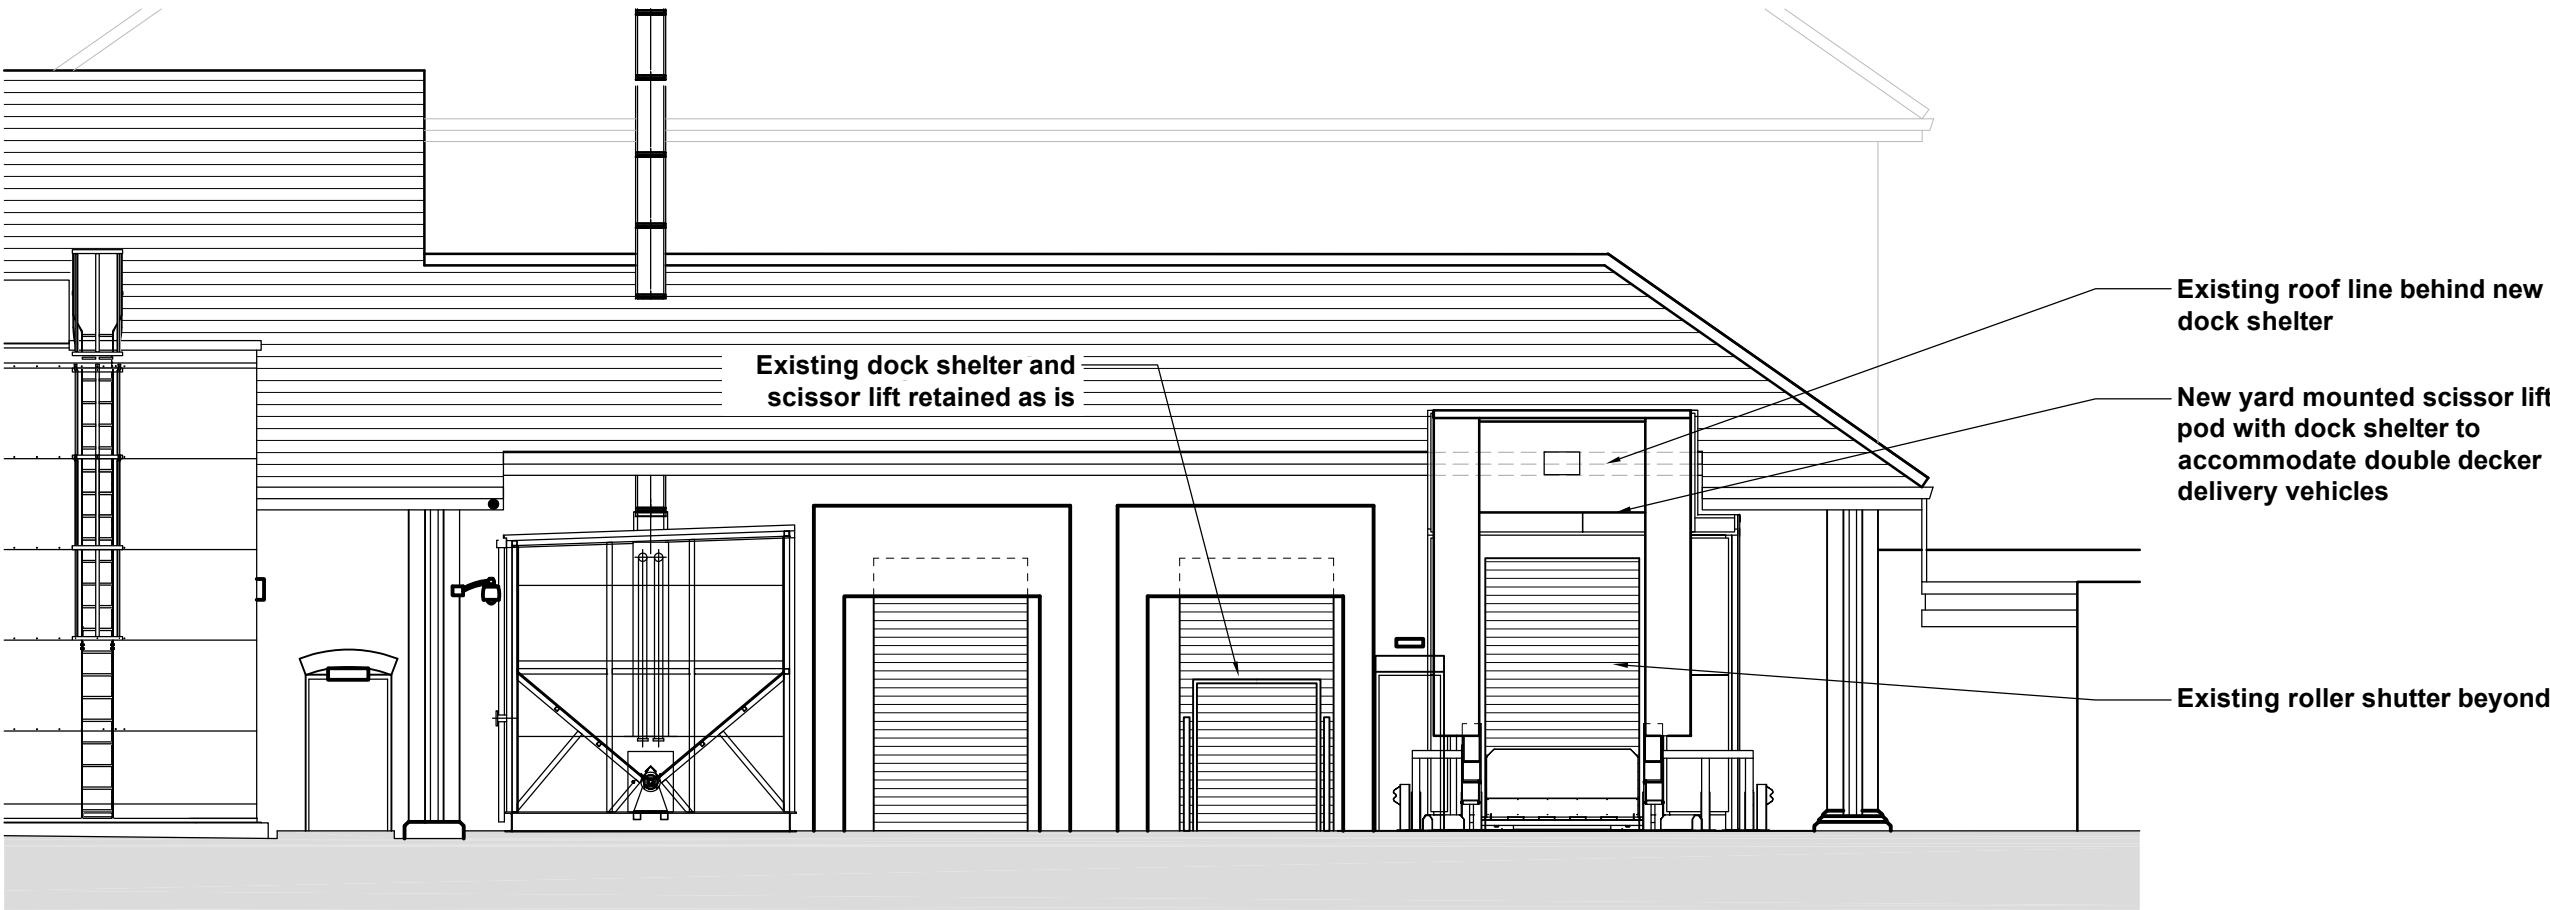

PROPOSED WEST ELEVATION EXTRACT 1:100 @ A1

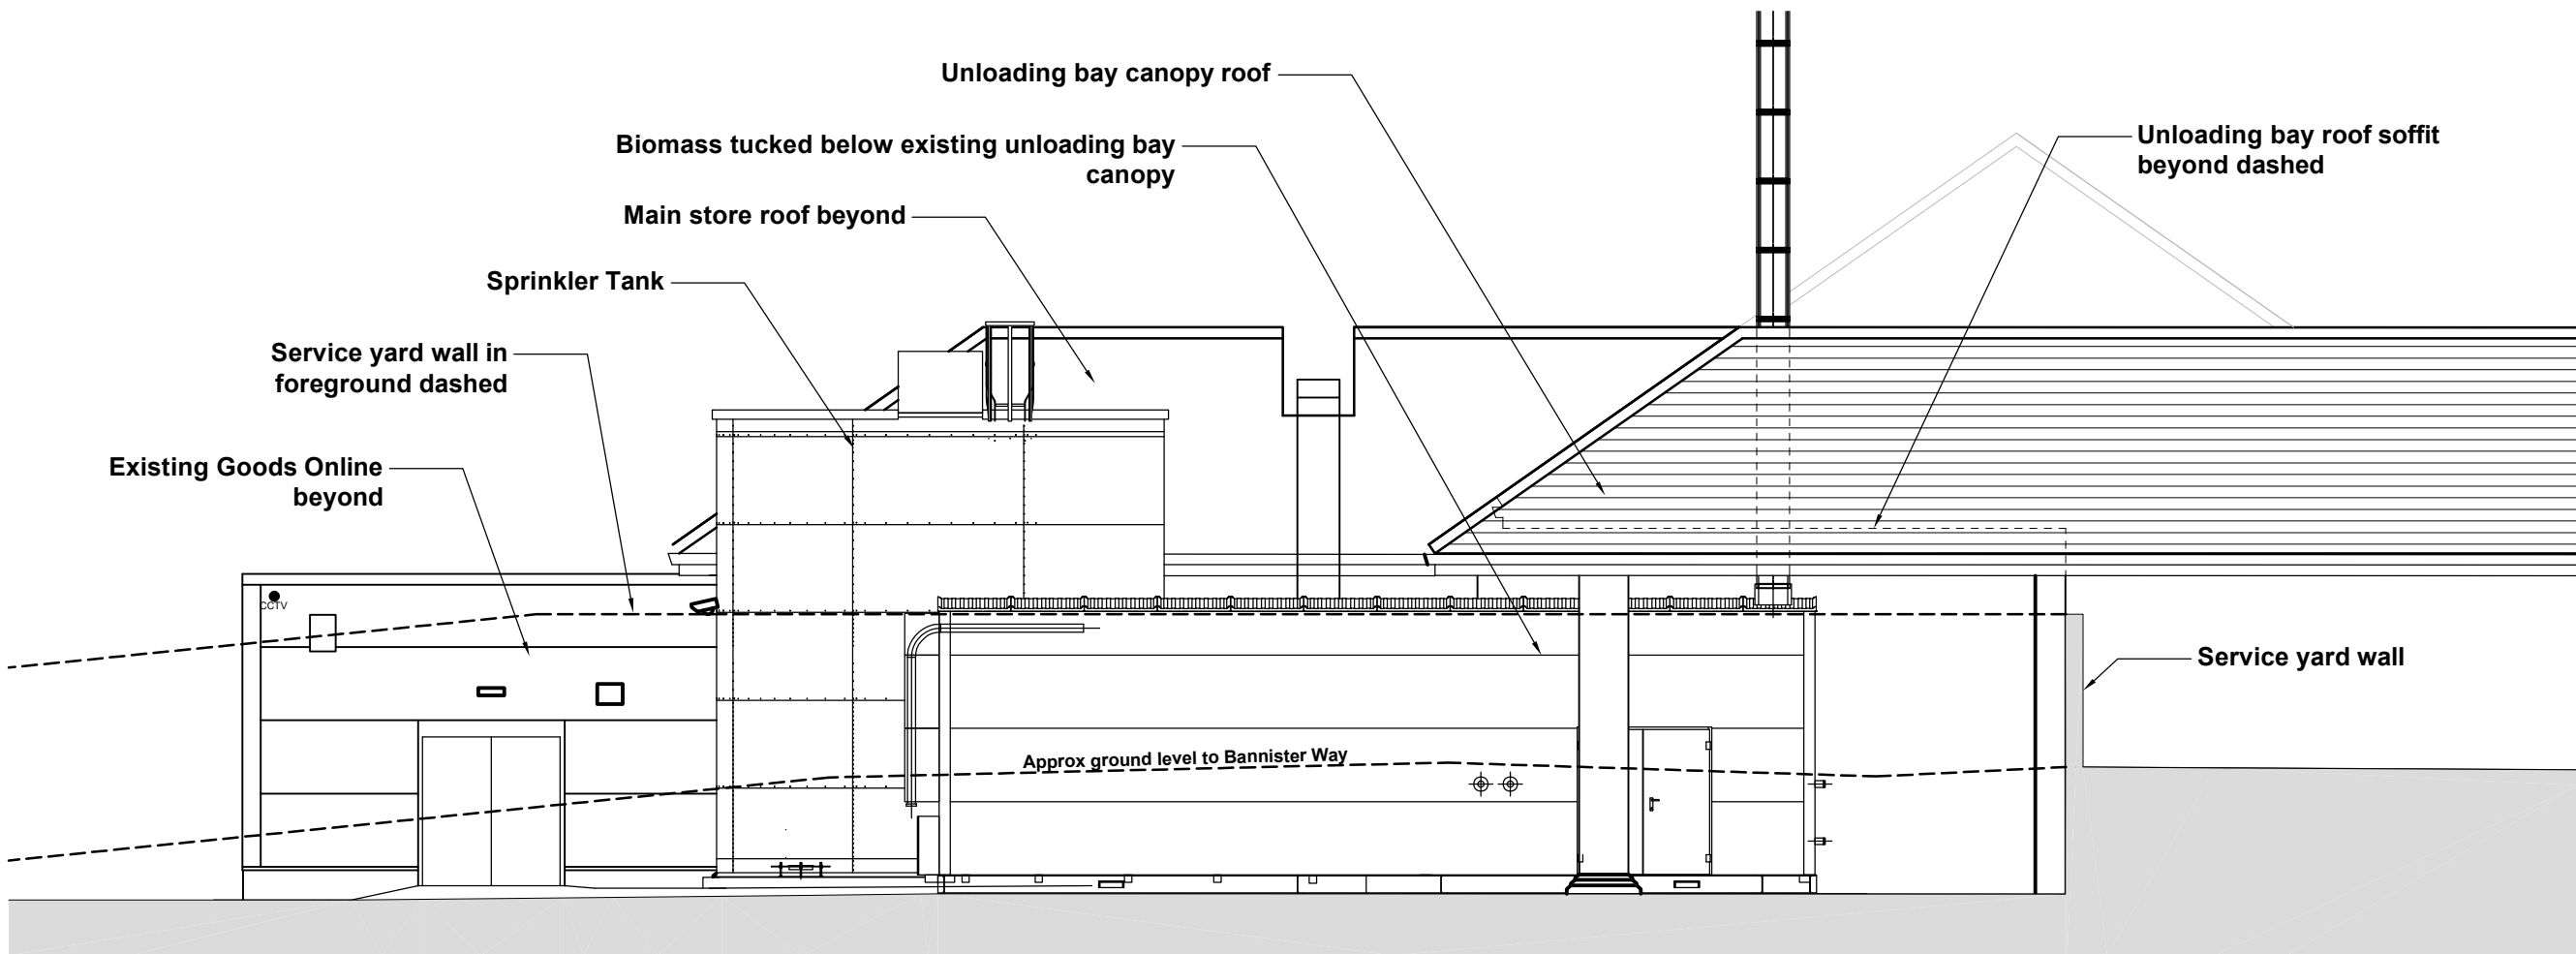

PART EXISTING SOUTH ELEVATION FACING HARLANDS ROAD/BANNISTER WAY 1:100 @ A1

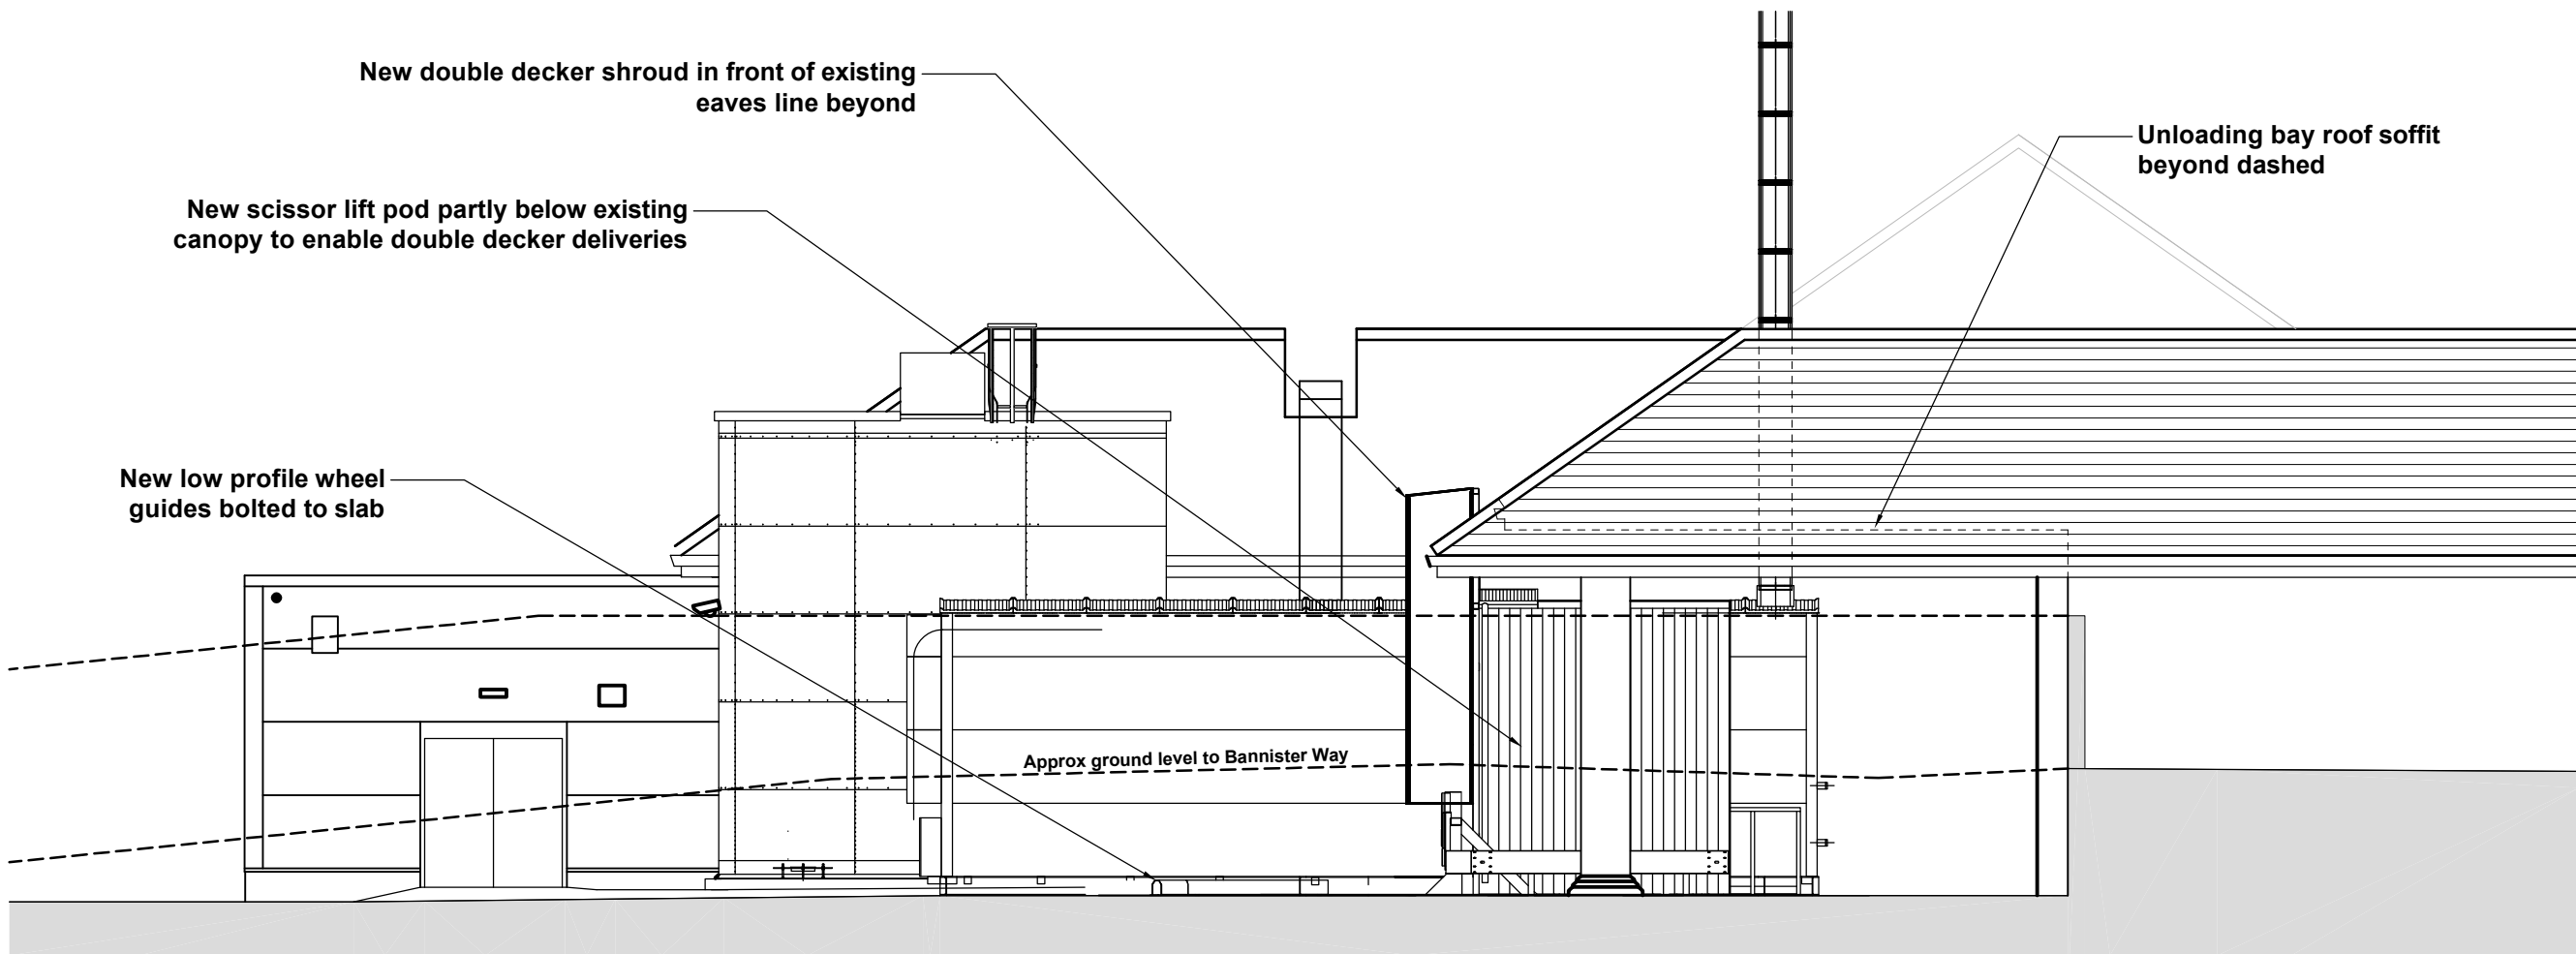

PART PROPOSED SOUTH ELEVATION FACING HARLANDS ROAD/BANNISTER WAY 1:100 @ A1

REVISION: 1
Initial issue

STATUS

A3 | PLANNING

CLIENT

Sainsbury's

HAYWARDS HEATH
SERVICE YARD SCISSOR
LIFT POD

EXISTING / PROPOSED
ELEVATIONS

Hadfield Cawkwell Davidson

Broomgrove Lodge, 13 Broomgrove Rd, Sheffield, S10 2LZ T 0114 266 8181 www.hcd.co.uk

HCD PROJECT NO. 2023-016 SCALE 1:200 @ A1 REV. 1

AS-1945_XXXX | HCD | Z08 | ZZ | SK-A-9863