

DRAWINGS CAN BE SCALED FOR PLANNING ONLY, DO NOT SCALE FOR ANY OTHER PURPOSE. ALL DIMENSIONS TO BE CHECKED ON SITE AND ANY DISCREPANCIES TO BE NOTIFIED TO THE ARCHITECT IMMEDIATELY. ALL DRAWINGS TO BE READ IN ACCORDANCE WITH CURRENT BUILDING REGULATIONS, RELEVANT CODES OF PRACTICE AND BRITISH STANDARDS.




1 Proposed North Elevation
1 : 100



2 Proposed East Elevation
1 : 100



3 Proposed South Elevation
1 : 100

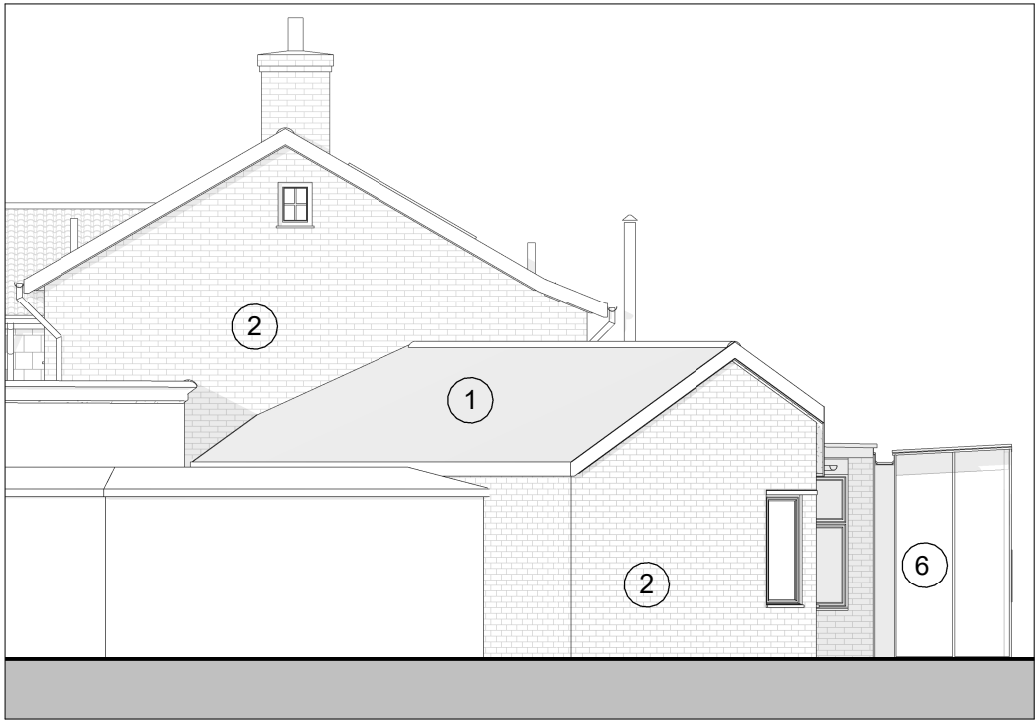

4 Proposed West Elevation
1 : 100

Existing Materials

1. Brown Clay Roof Tiles
2. Facing Brickwork
3. Red Clay Hanging Tiles
4. Timber Weatherboard Cladding
5. uPVC Windows

Proposed Materials

6. Aluminium & Glazing

P4	MO	03/11/25	Amend. Planning Set
P3	MO	24/10/25	Planning Set
P2	MO	10/10/25	Draft Planning Set
P1	MO	15/08/25	Prelim. Issue to Client

Revision Schedule

COWAN
ARCHITECTS

West Sussex | London | Dublin

T. 01342 410242

info@cowan-architects.co.uk | www.cowan-architects.co.uk

Job: Cedar Cottage, Ashurst Wood

Client: Robert Lewin

Address: Cedar Cottage, Cansiron Lane,
Ashurst Wood, RH19 3SD.

Drawing: Proposed Elevations 1

PLANNING

Project Ref.	Drg No.	Suitability.	Rev.
2532	0161	S4	P4
Size:	Scale:	Drawn:	Checked:
A3	1 : 100	MO	JRS
BIM Ref.	Date:		
2532-CAL-XX-ZZ-DR-A-0161_S4-P4	12/08/25		



VISUAL SCALE 1:100 @ A3