


NOTES

In addition to these notes, reference shall be made to the specification of works and the relevant Architect's and Specialist's drawings and specifications commencing work.
The Contractor is responsible for verifying all site dimensions before commencing work.
All dimensions are in millimetres unless noted otherwise.
This drawing has been produced electronically and may have been photo scanned. It is the Contractor's responsibility to ensure that any discrepancies are not be scaled. Work only to figured dimensions. Any dimensional discrepancies errors or omissions are to be reported to the engineer immediately.
Levels are in metres unless noted otherwise to Ordnance Survey datum.
The Contractor is responsible for the stability of the building whilst the works are in progress.

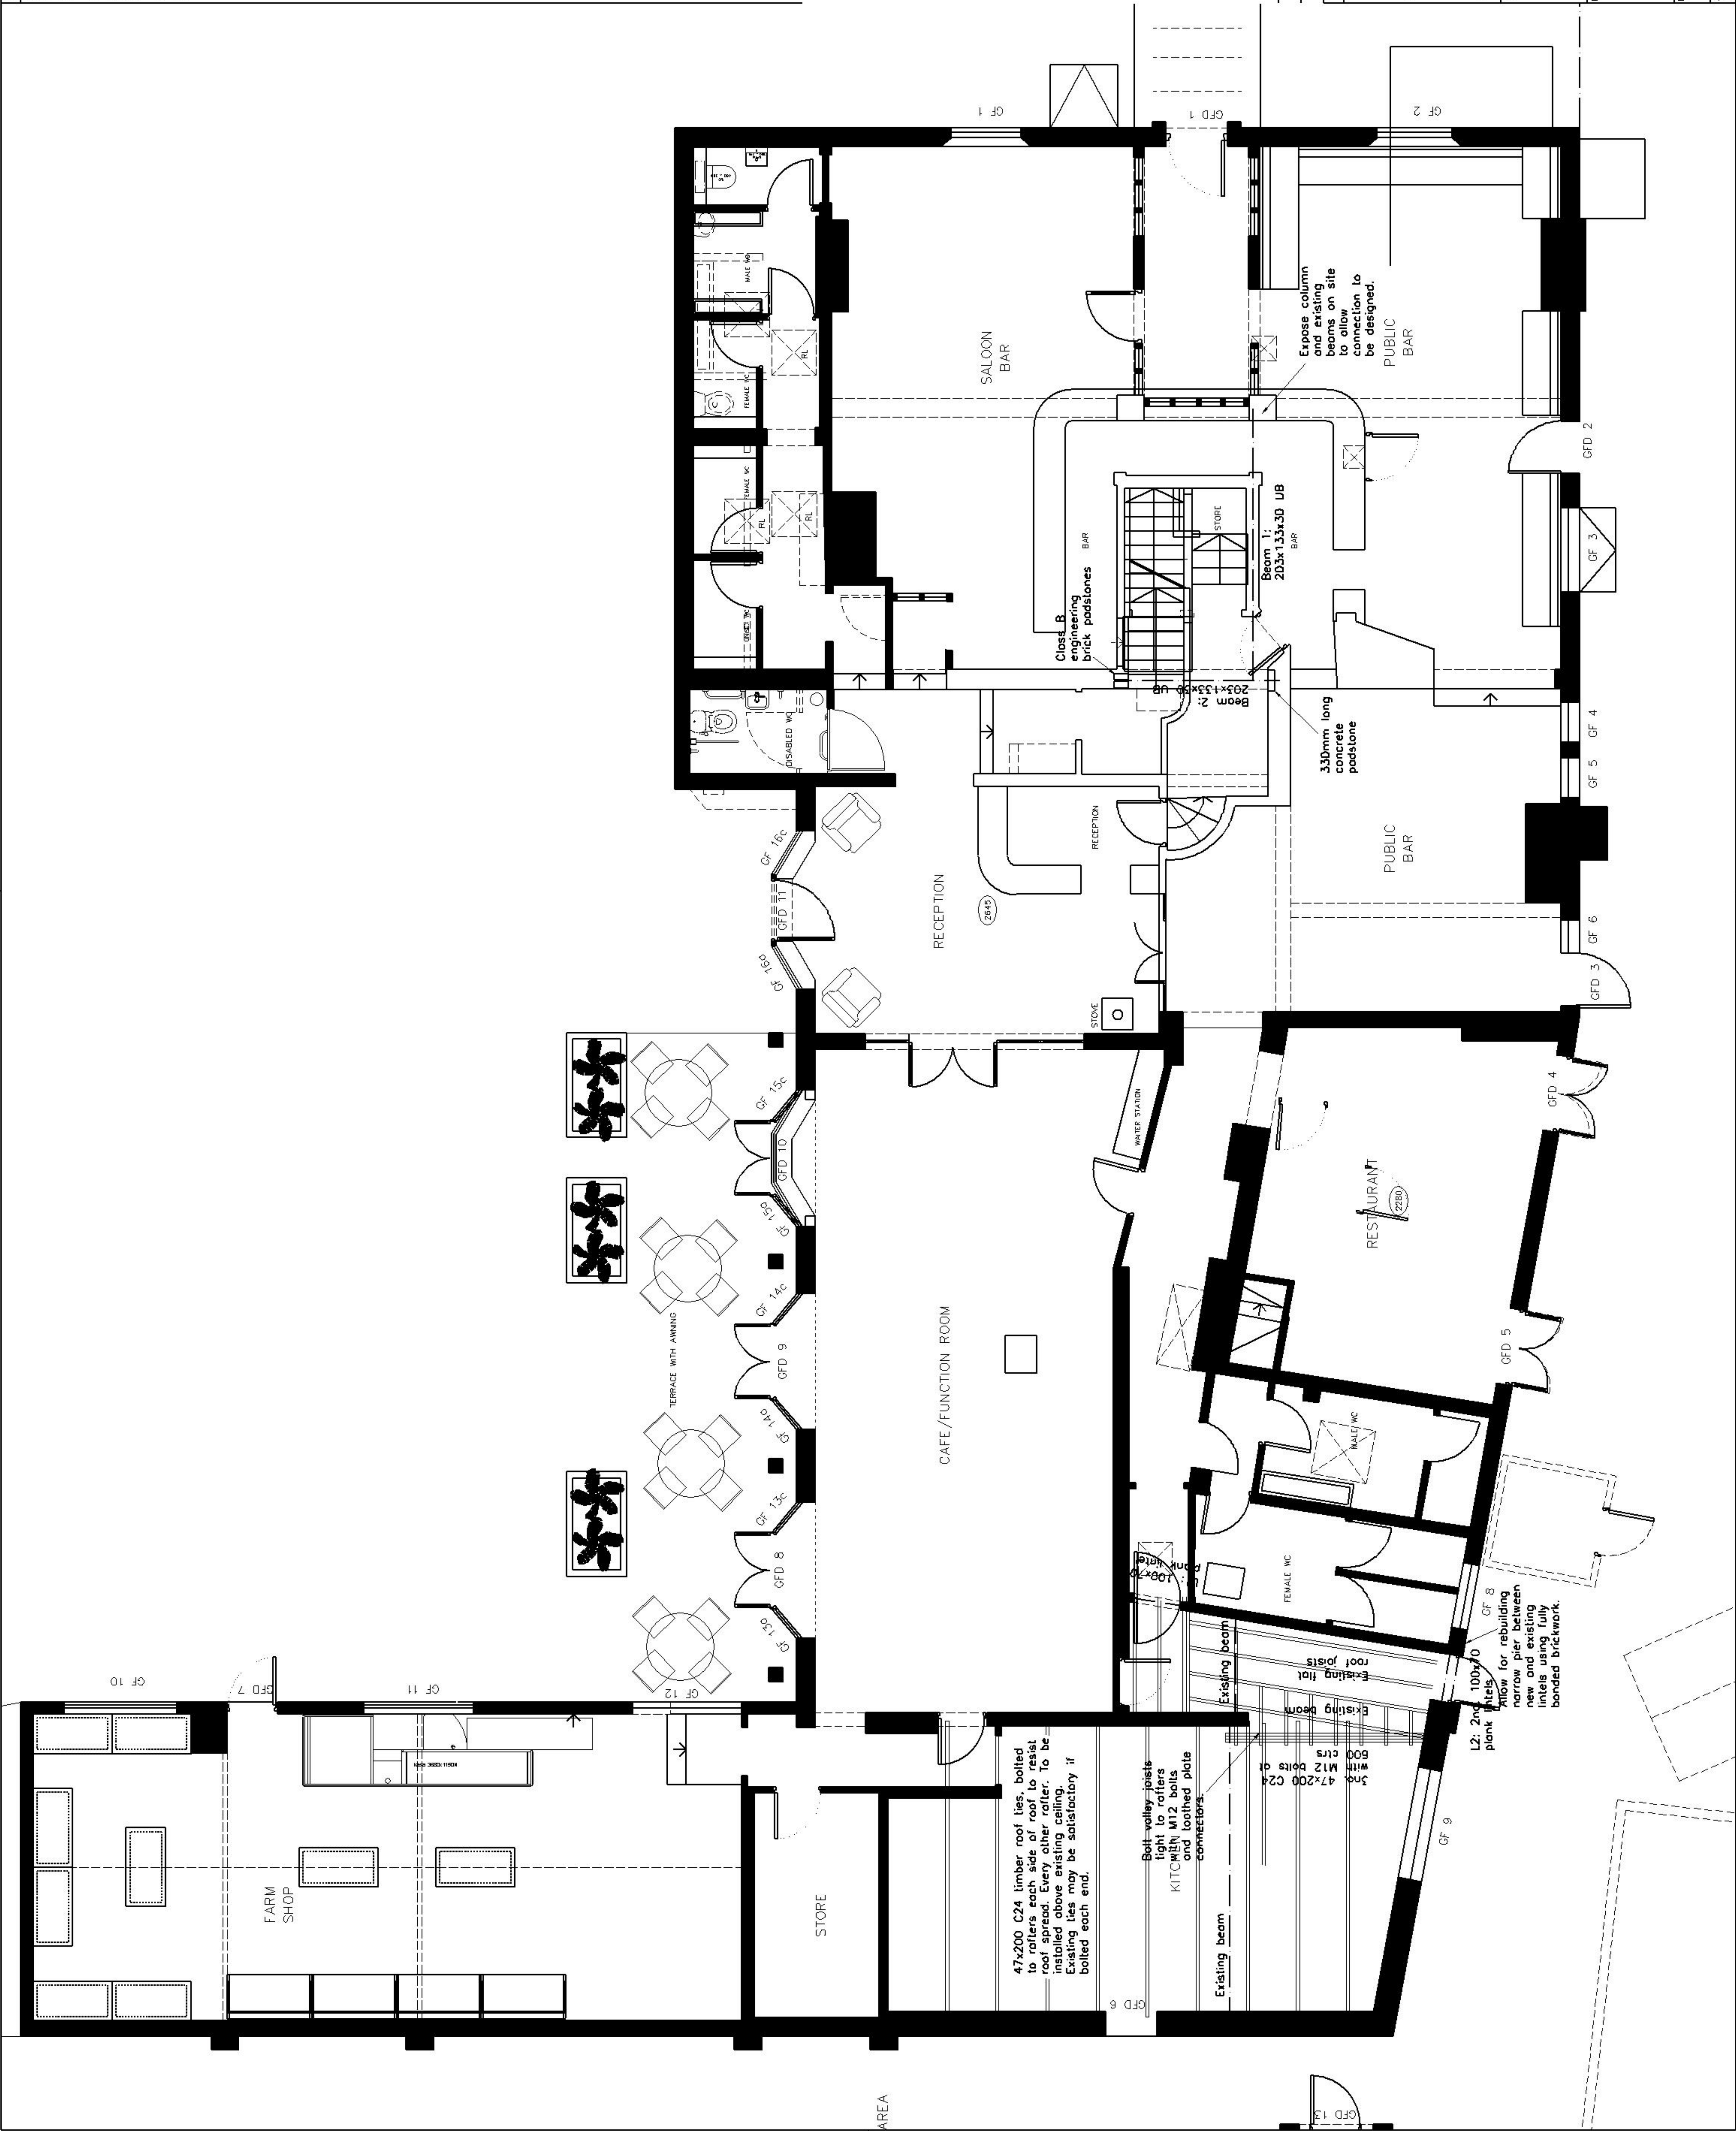

A	STAIR BEAMS ADDED	31/03/25	gm
0	ORIGINAL ISSUE	26/03/25	gm
REV	DESCRIPTION	DATE	BY
MITCHINSON MACKEN			
Unit 1, 100 North Road, Brighton, East Sussex, BN1 1YE T: 01273 609742 M: 07968 189928 W: www.mitchinsonmacken.co.uk E: info@mitchinsonmacken.co.uk			
PROJECT			
CASTLE INN HICKSTEAD WEST SUSSEX			
DRAWING			
PROPOSED GROUND FLOOR PLAN SHOWING STRUCTURE ABOVE			
DRAWING NO.	REV	CHECKED	
24283 / 03	A		
SCALE	DATE	DRAWN	APPROVED
1:50 @ A1:1:100 @ A3	14th Feb 25	GM	