



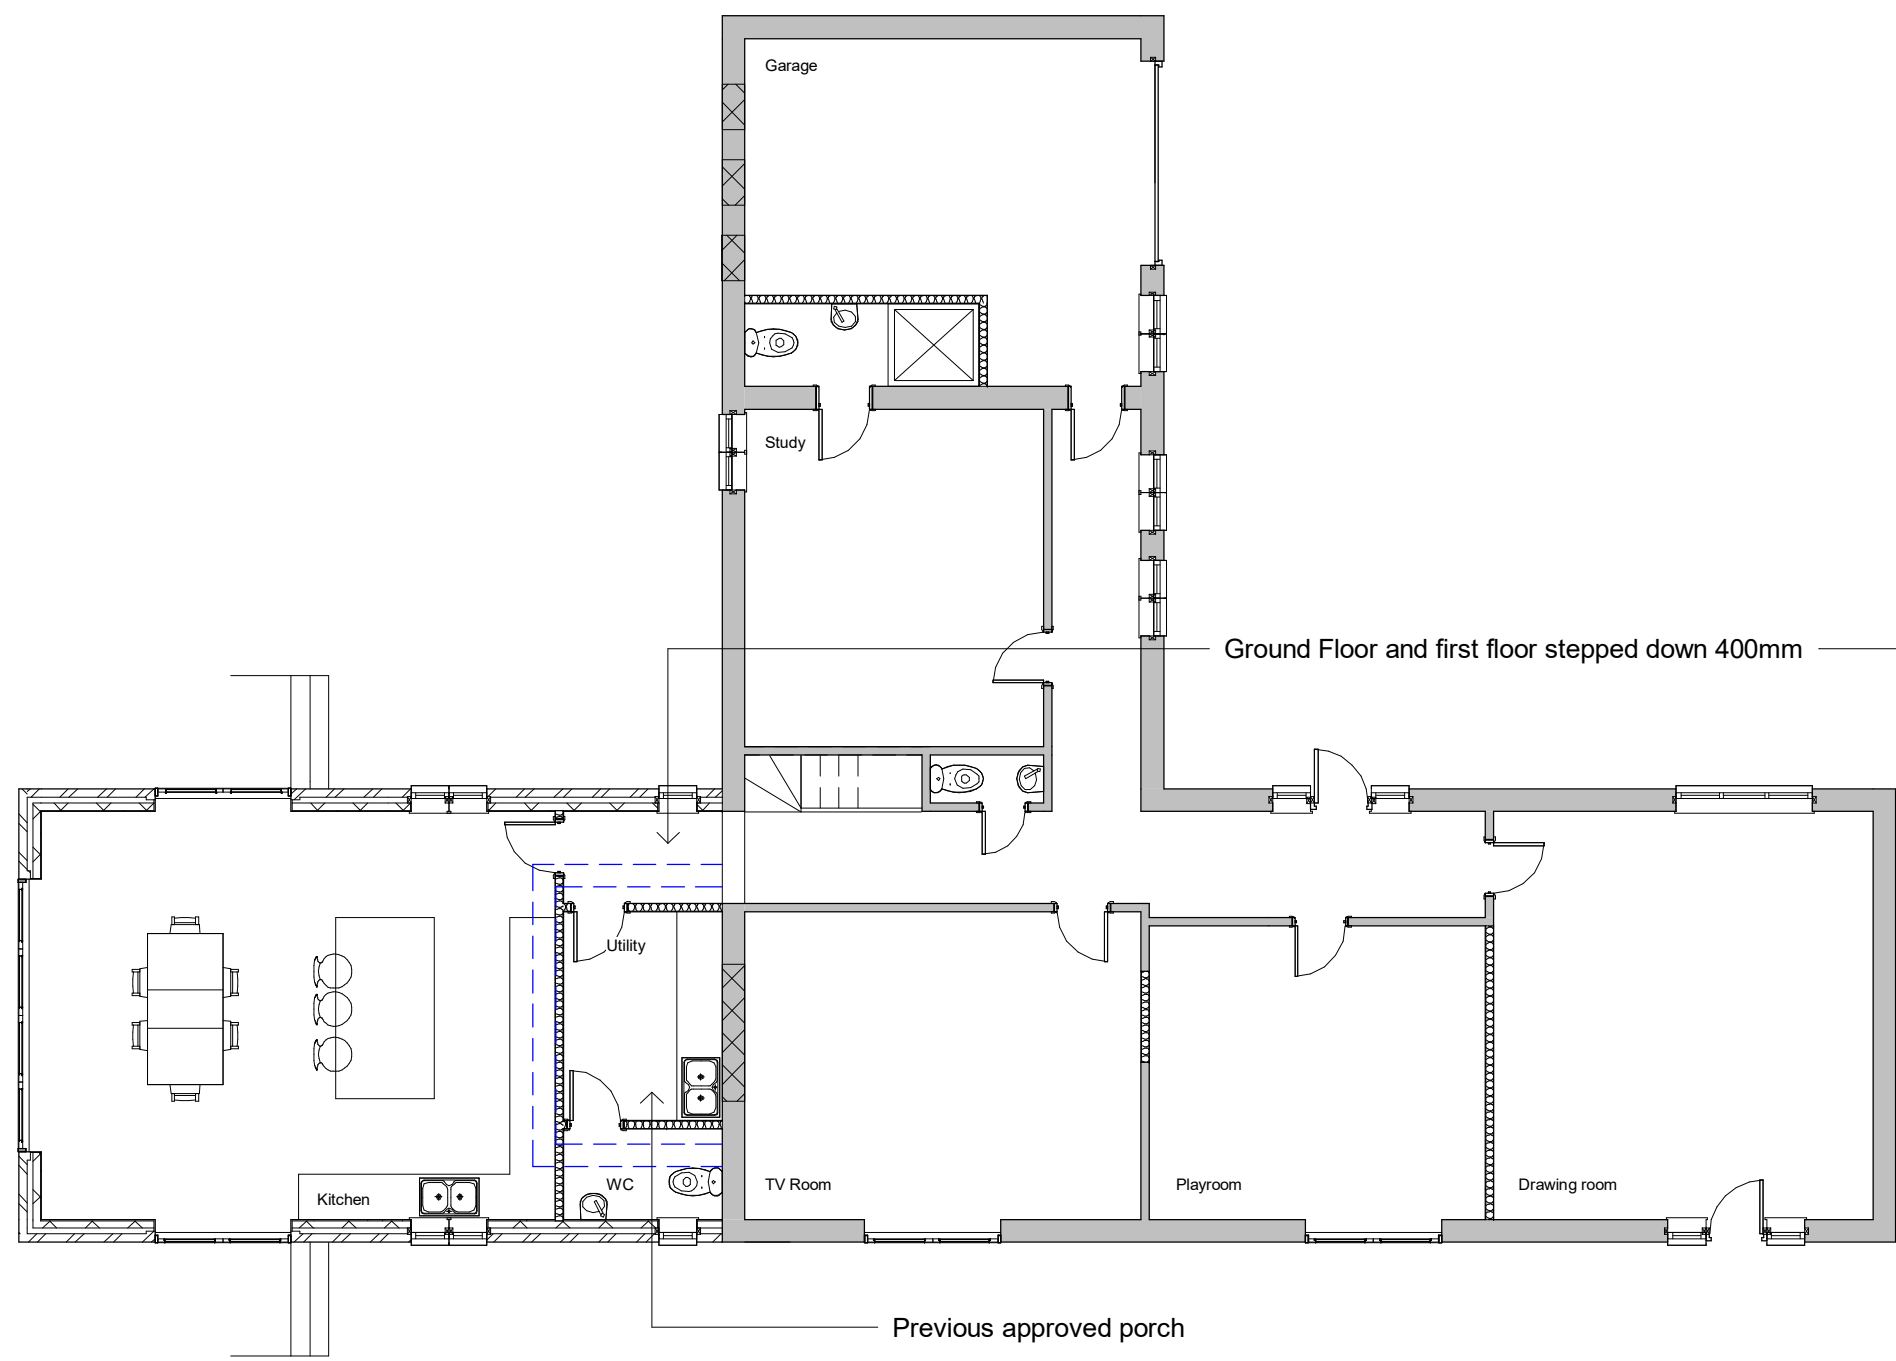


Ground Floor

1:100

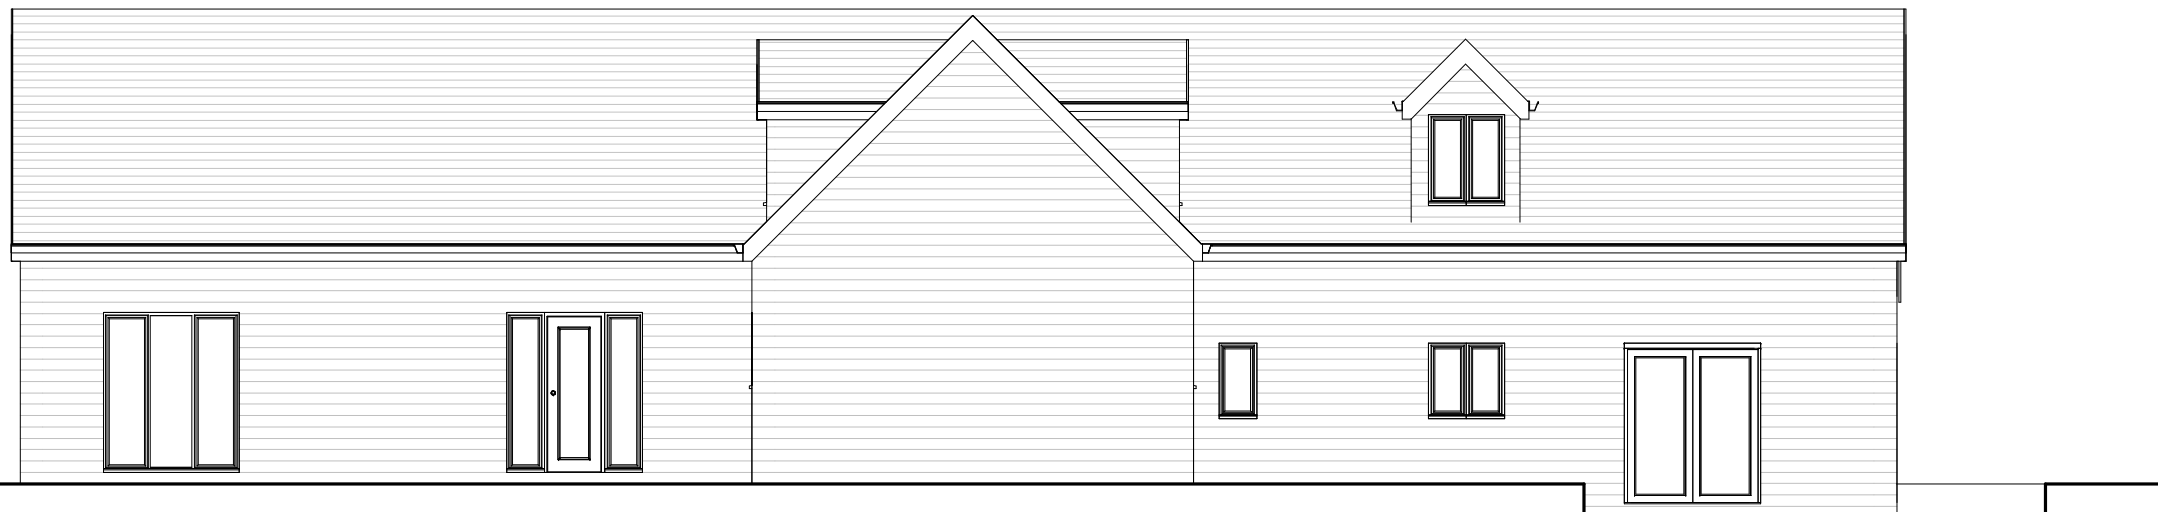


Front Elevation

1:100

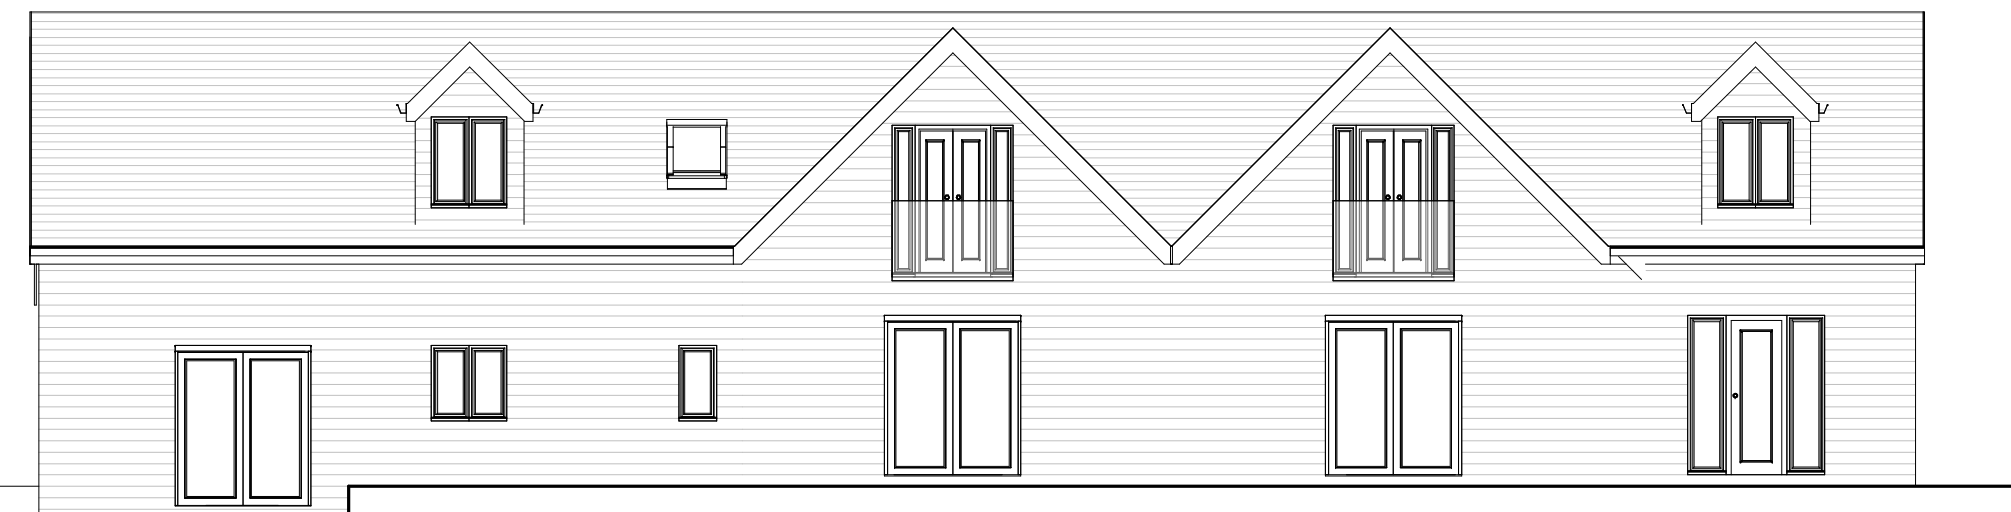


Rear Elevation

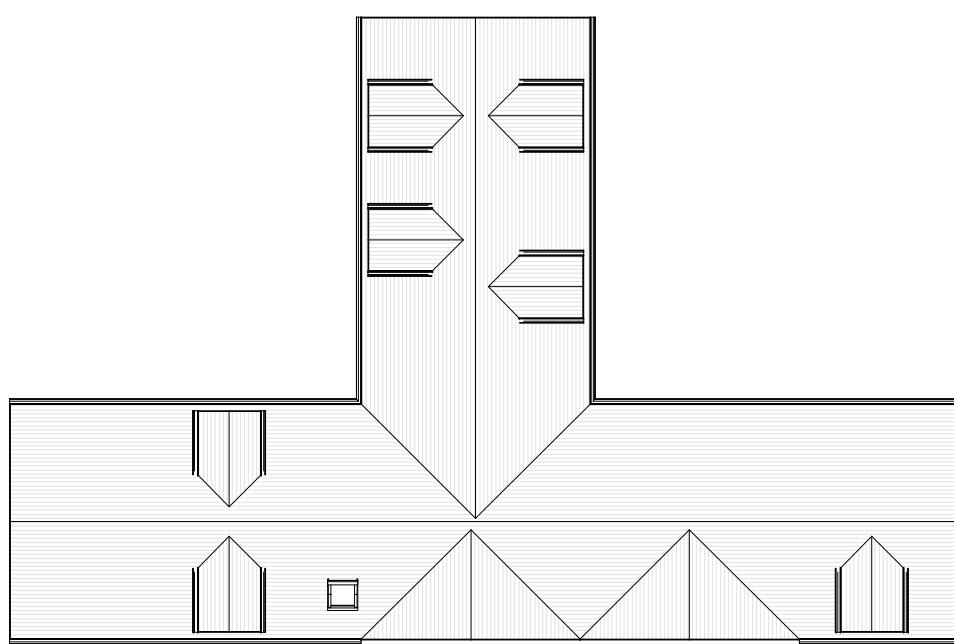

Roof Plan

1:200

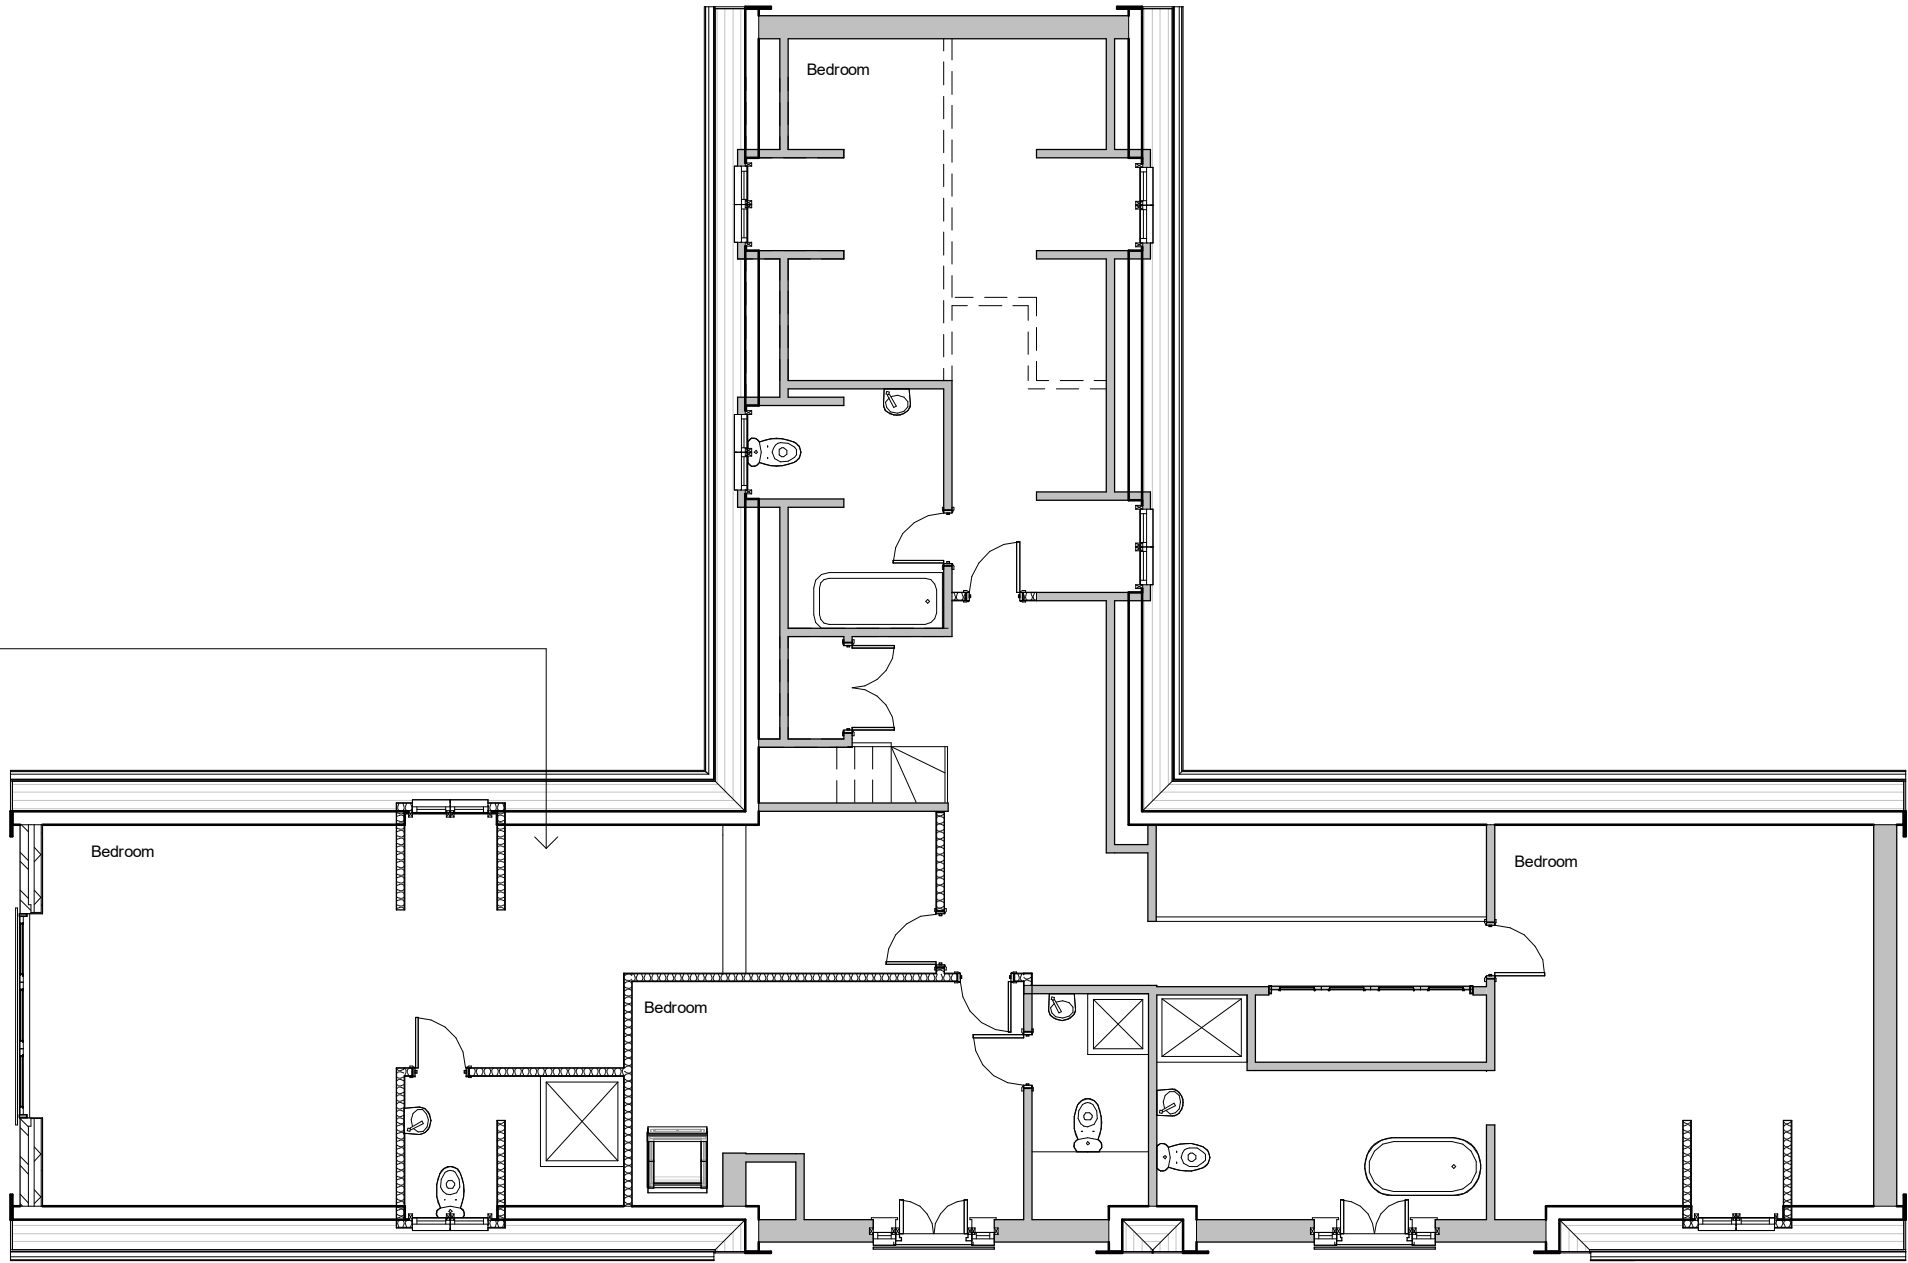

First Floor


1:100




Side Elevation



Side Elevation

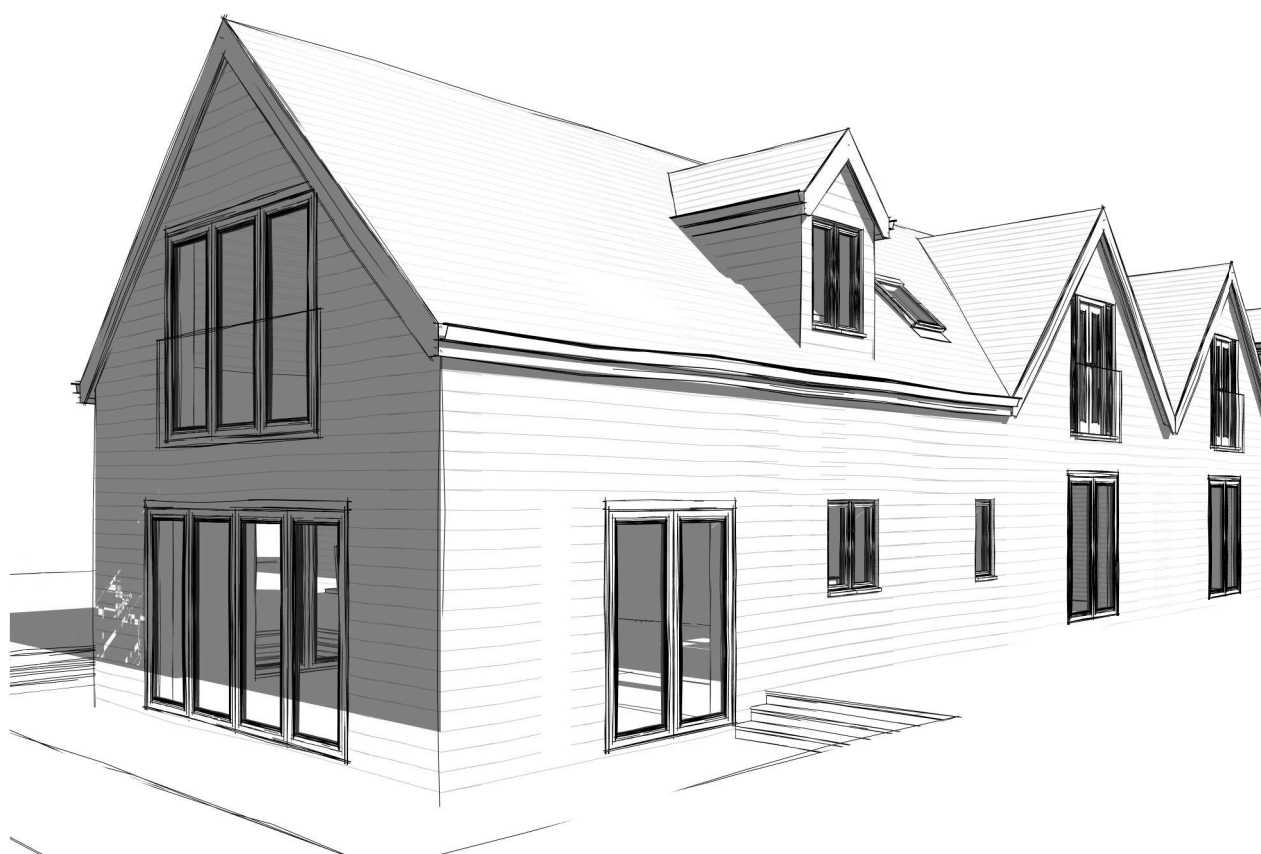

Revisions

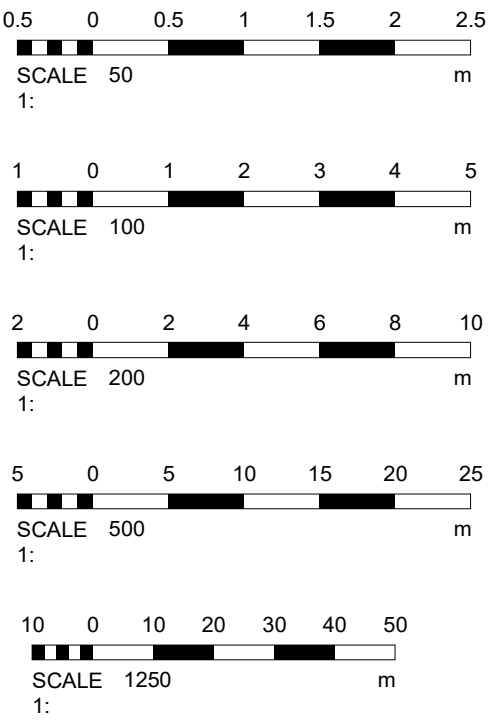

Materials

Drawing Number	2025/43	Sheet	2 of 3
----------------	---------	-------	--------

Size	A1	Scale	1:100, 1:200, 1:500, 1:1250
------	----	-------	--------------------------------

Project	Proposed details March 2025
---------	--------------------------------

Job Title	The Meadows Little Park Farm Hurstpierpoint West Sussex BN6 9UZ
-----------	---

Do Not scale from this drawing except for planning as photocopies will be subject to distortion
Drawings to be read in conjunction with all other Designers and structural engineers contract drawings and specifications: Any discrepancies must be brought to the attention of the Designer immediately.
The contractor must verify all dimensions by site measurement before ordering materials or manufacturing components
Substitute materials and products to those named will be acceptable if proven to be of equal or higher performance and not in conflict with other elements

M.J.Humphrey
Ltd



Mel Humphrey MRICS, MBEng 9 Aldworth Avenue Goring By Sea West Sussex BN12 4XQ	Adam Humphrey 4 Thalassa Road Worthing West Sussex BN11 2HH
--	---

Mel@mjhumphrey.co.uk 07701055182	Adam@mjhumphrey.co.uk 07812419142
-------------------------------------	--------------------------------------