



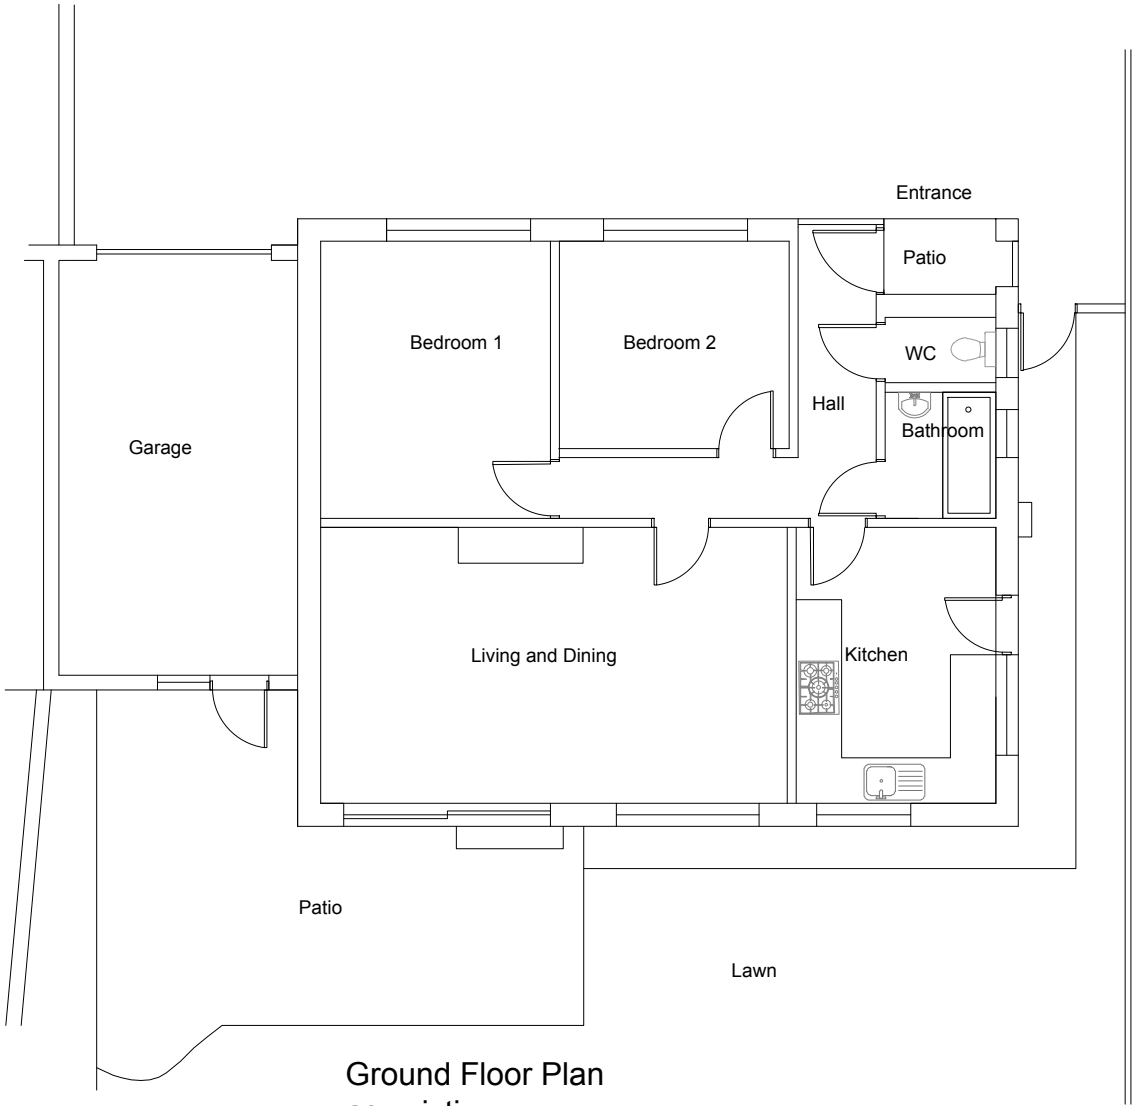

Ground Floor Plan
as existing

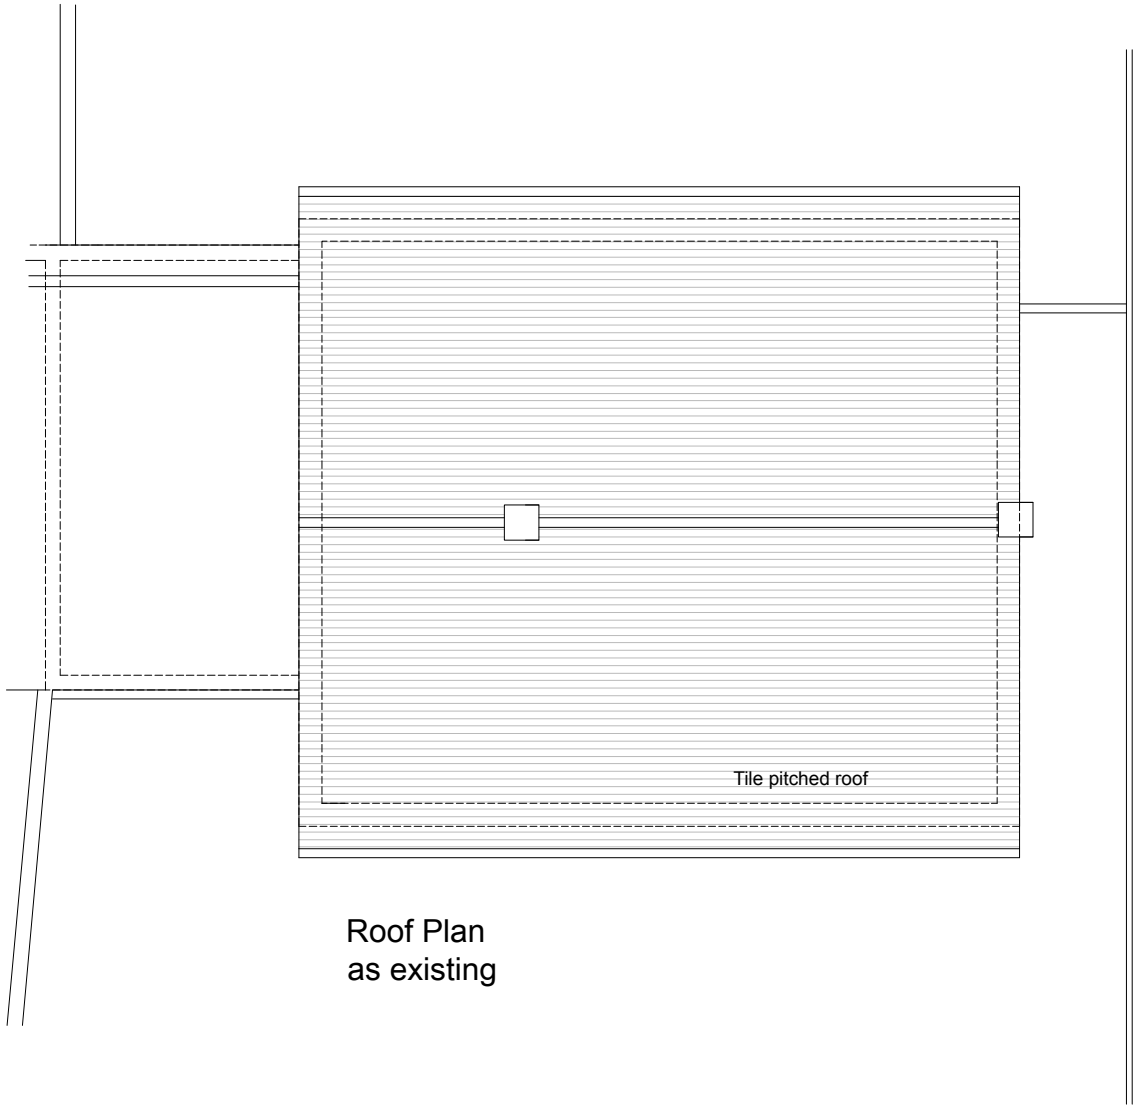

Roof Plan
as existing



Scale 1:100



Mocatta House
Trafalgar Square
Brighton, BN1 4DU
United Kingdom

T +44 (0)1273 443845
E info@wangdaoarch.com
W www.wangdaoarch.com

CLIENT
Mr Zhang
This drawing is for Planning Permission purpose only. All dimensions to be confirmed on site.
© This drawing is the sole copyright of Wang Dao Architecture Ltd.
Any discrepancies between this drawing & other information shall be reported to the Architect. MODIFICATIONS to be made solely on ORIGINAL MAGNETIC MEDIA.

PROJECT
2 Charlwoods Road East Grinstead RH19 2HG
TITLE
Rear extension Plans as existing

STATUS
Planning
DATE
March 2025
DRAWN BY
Edward
DRAWING NUMBER
2412 PL 02
CTB file:
XREF'S:
SCALE @ A3
1:100
REVIEWED BY
LTscale: