
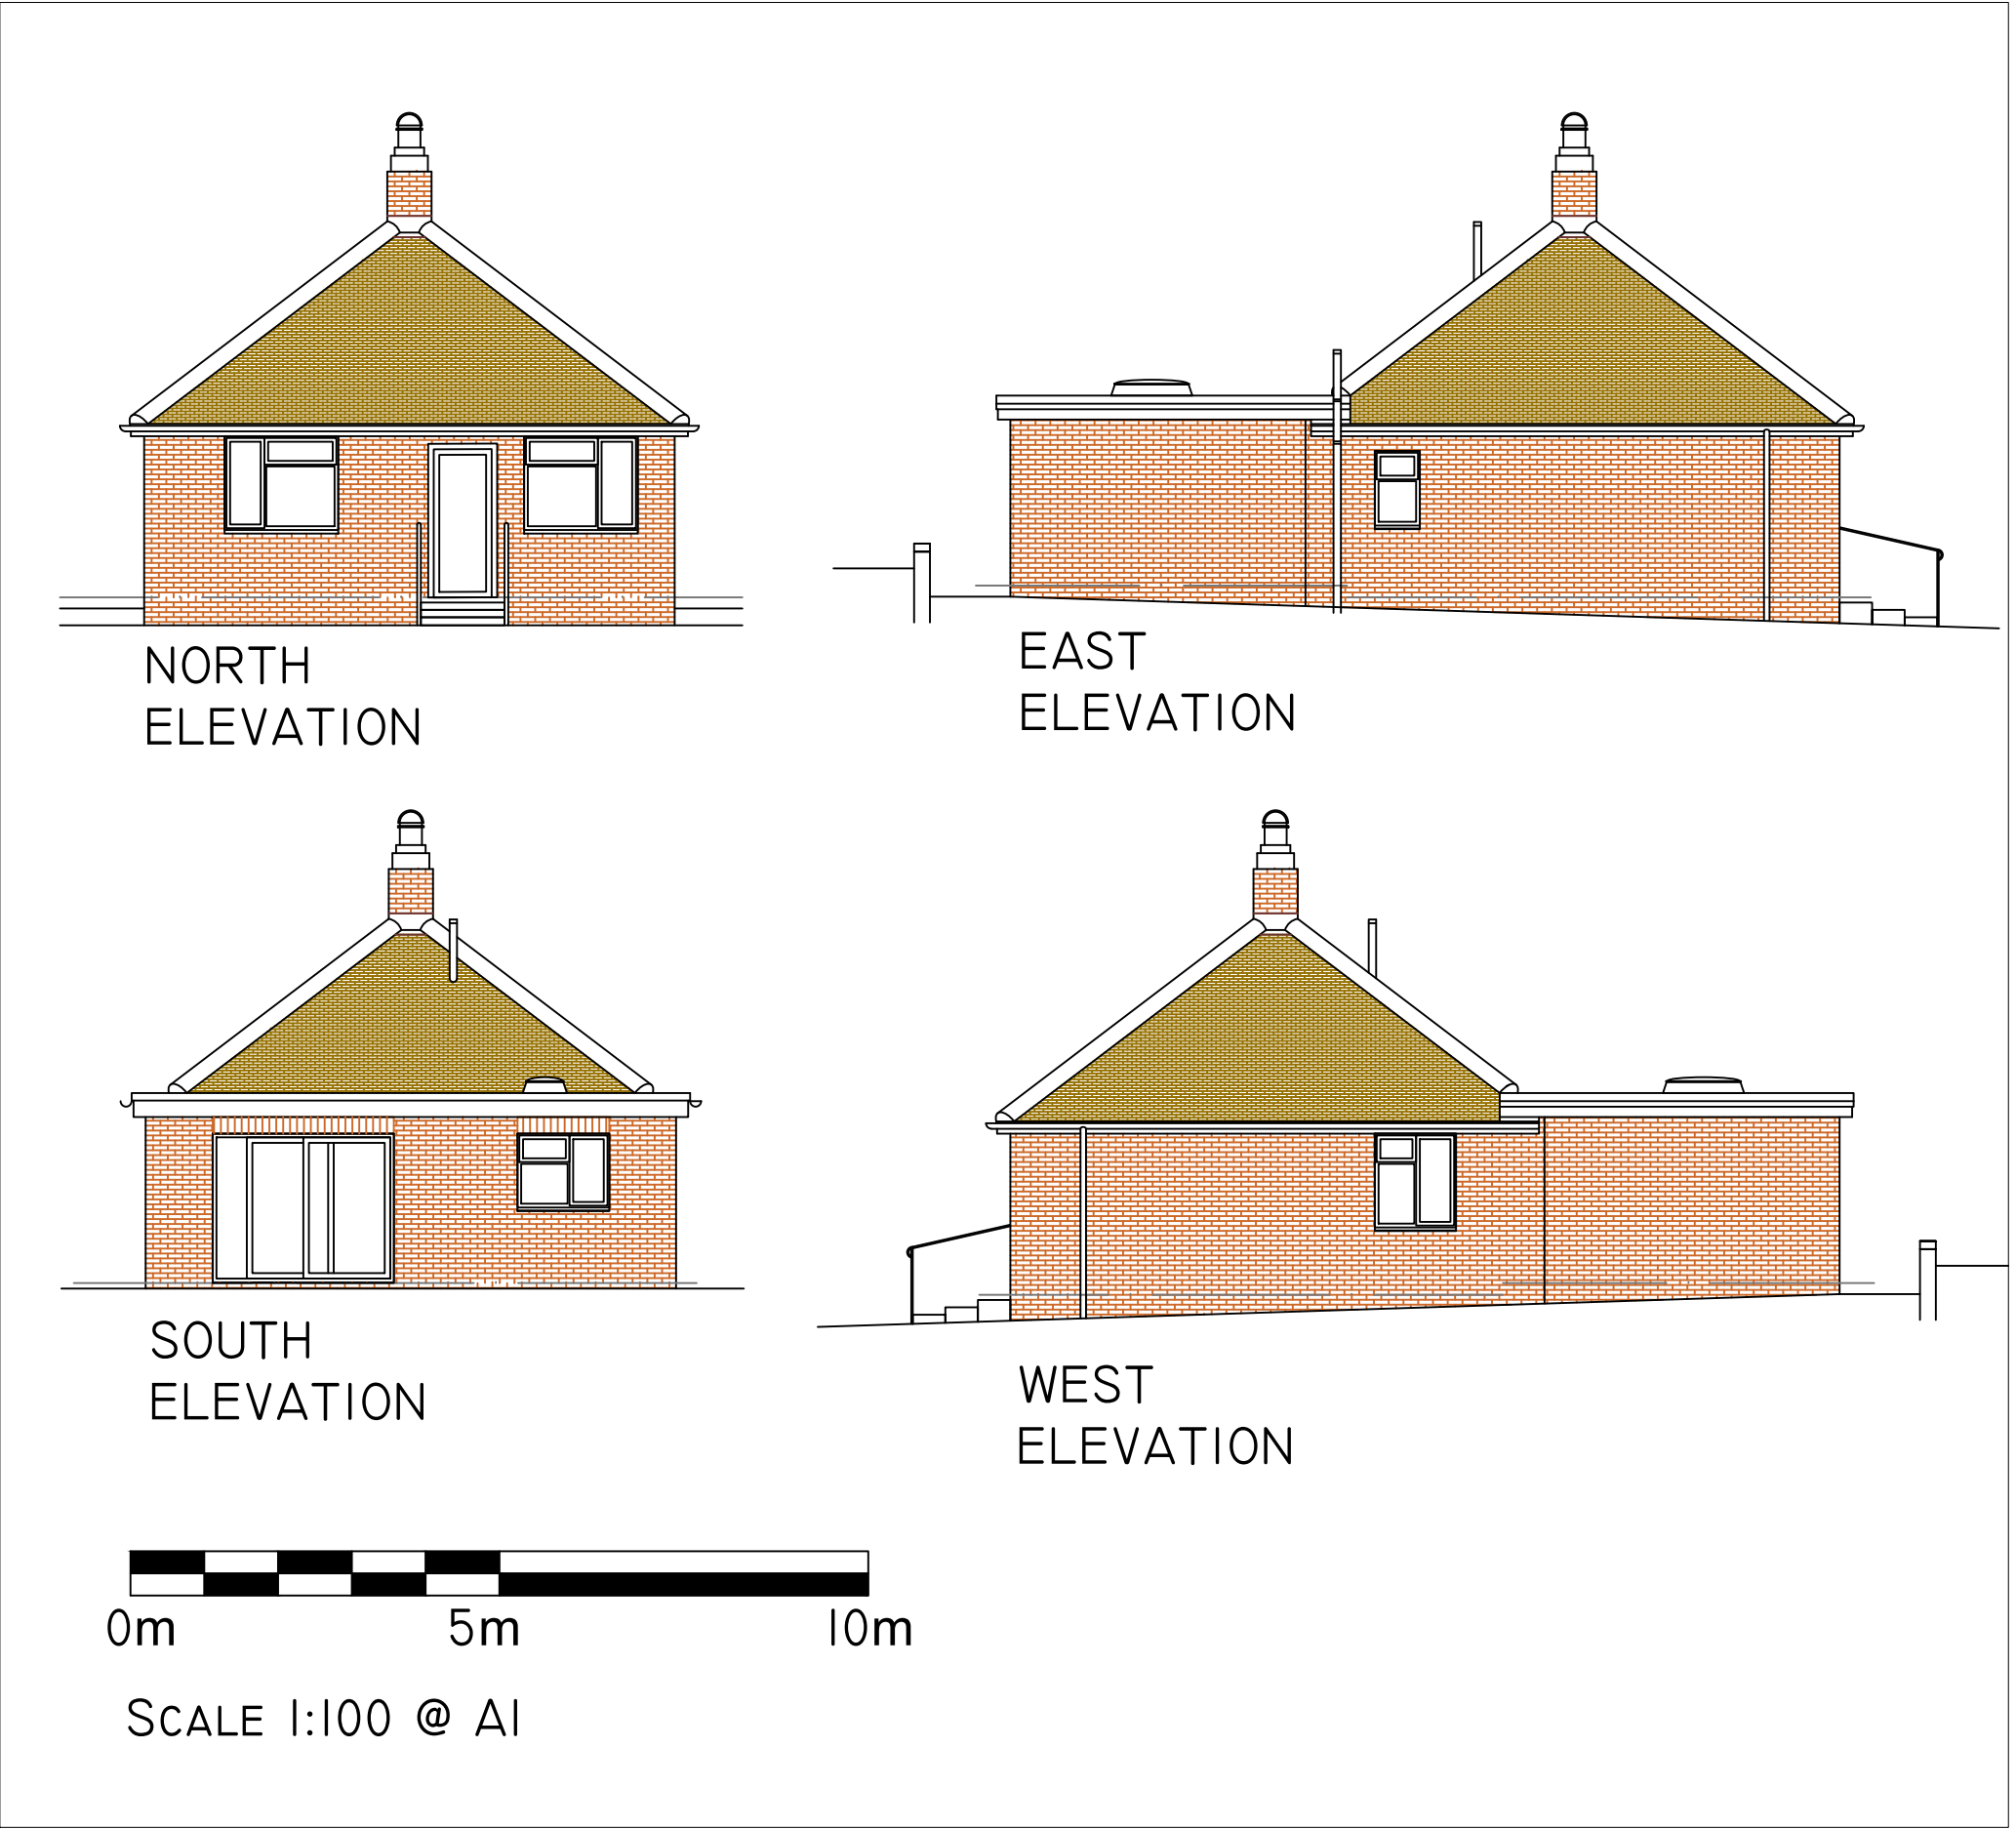
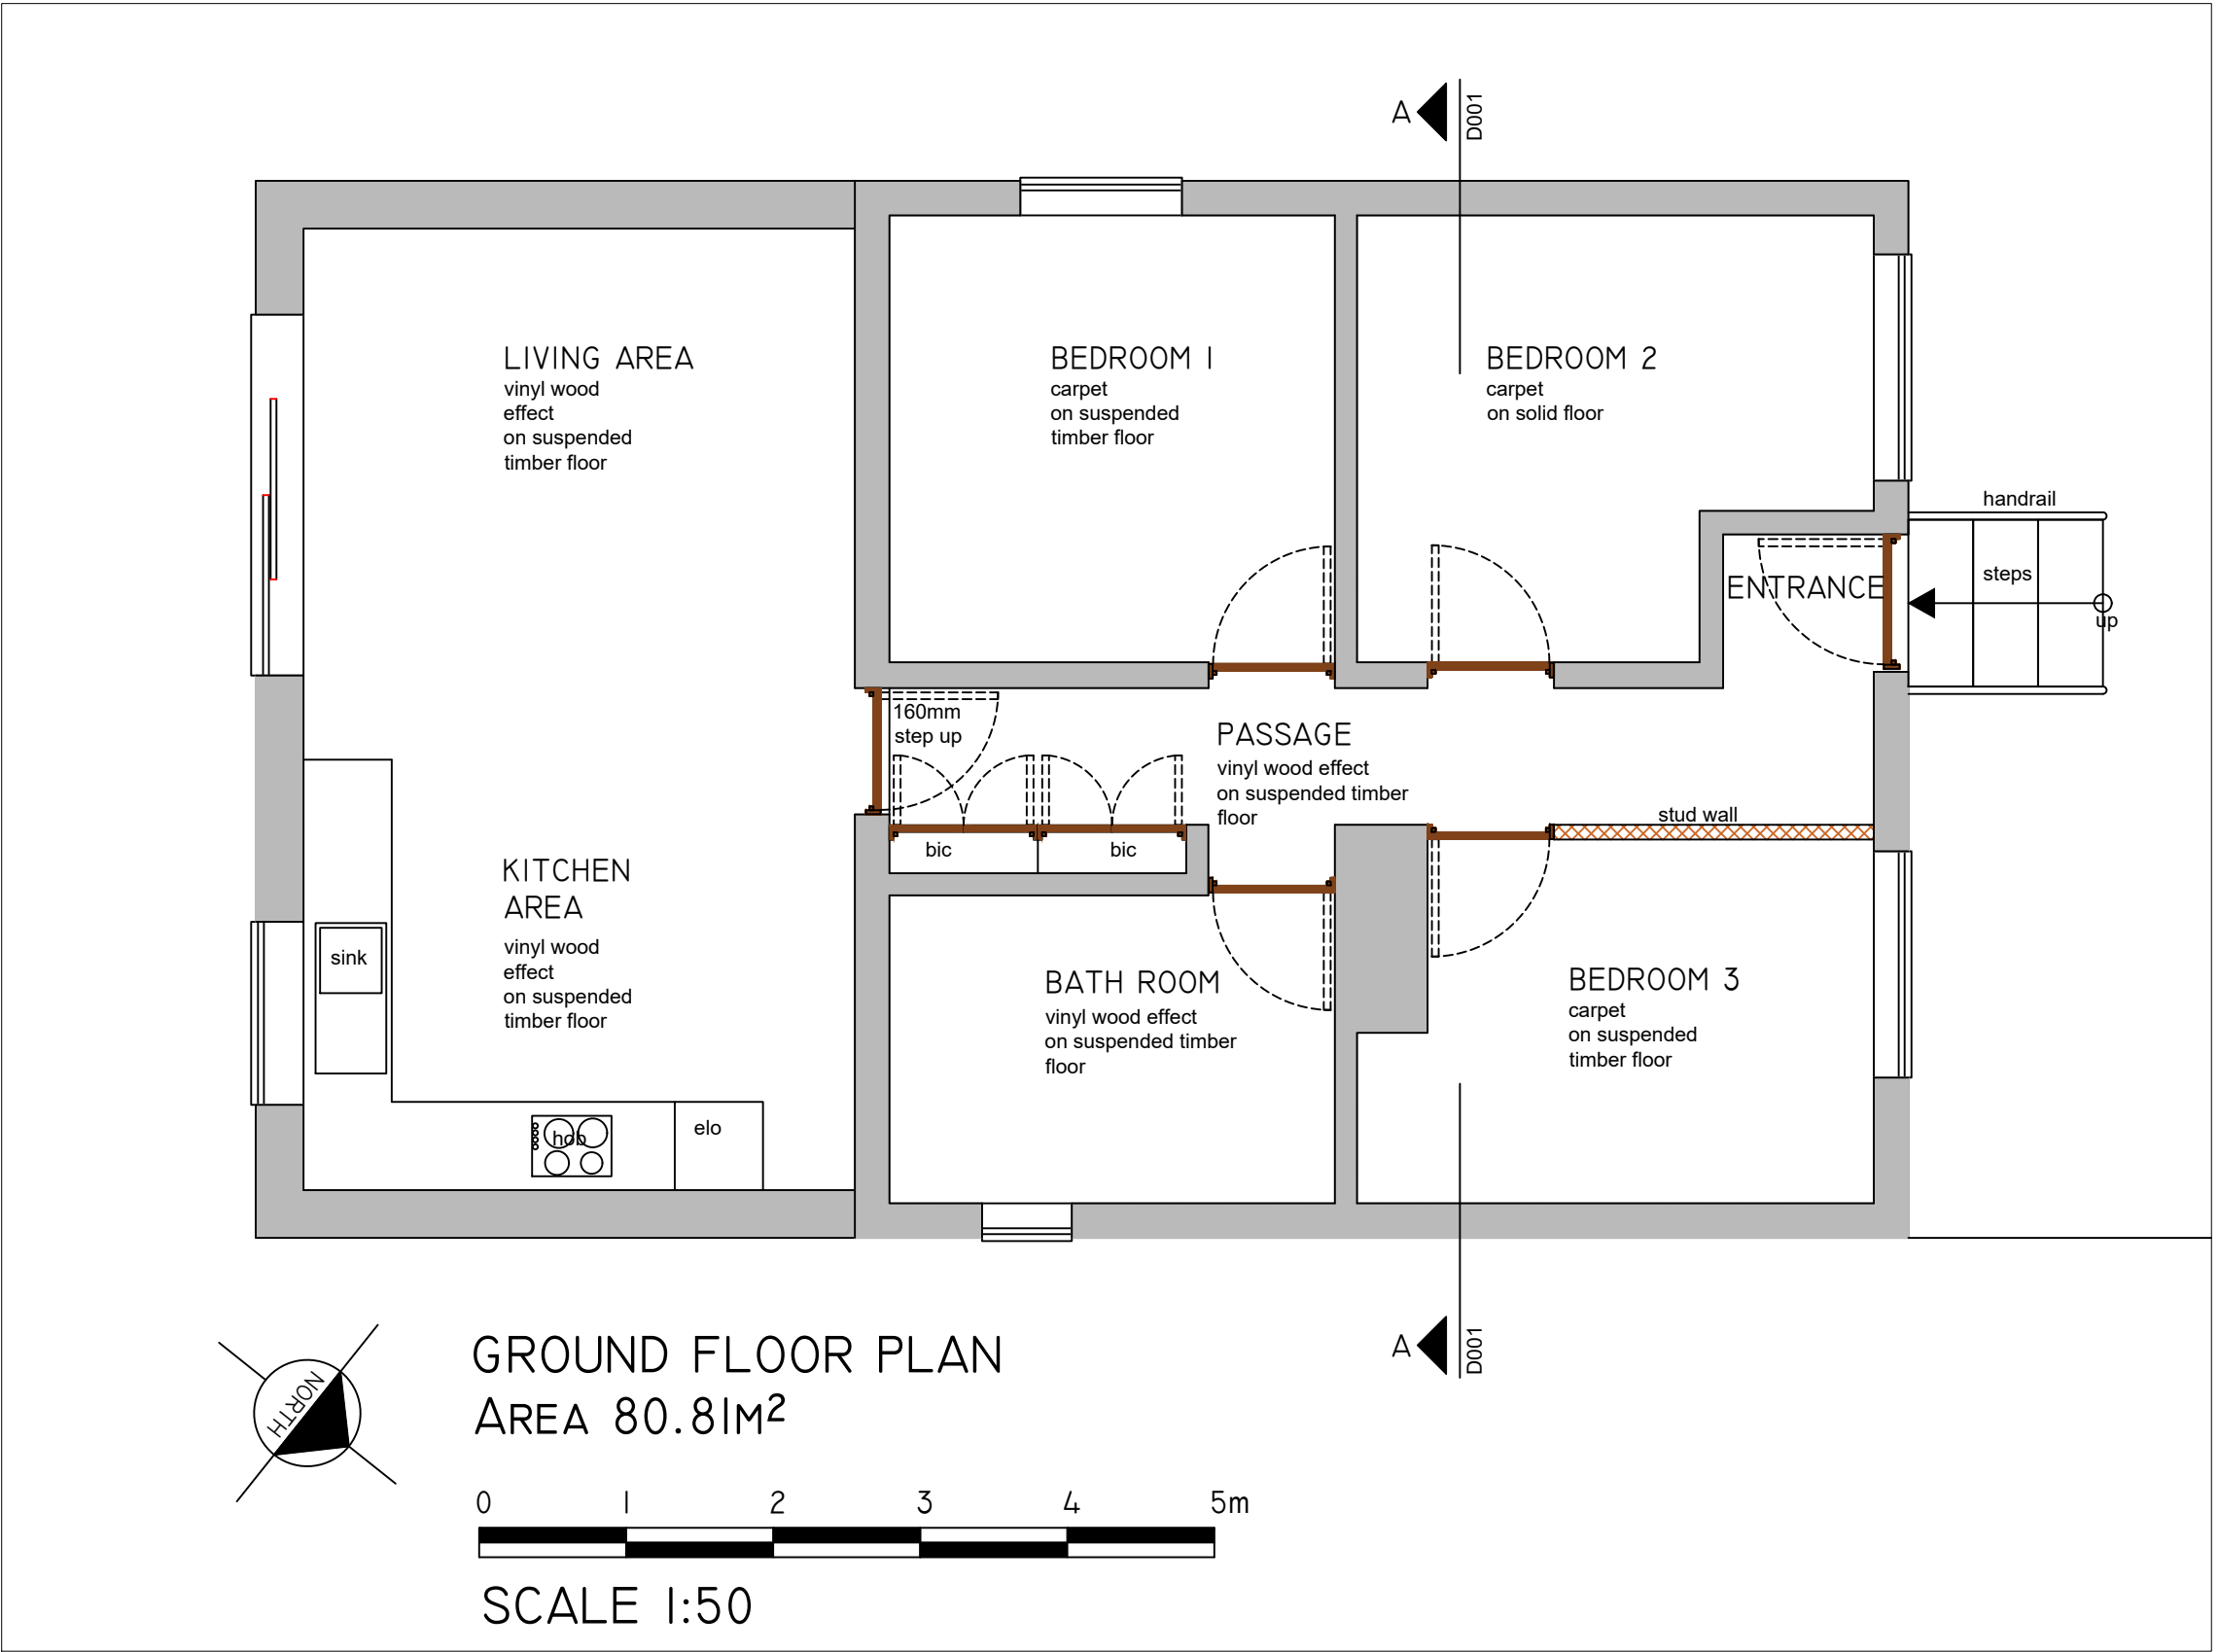
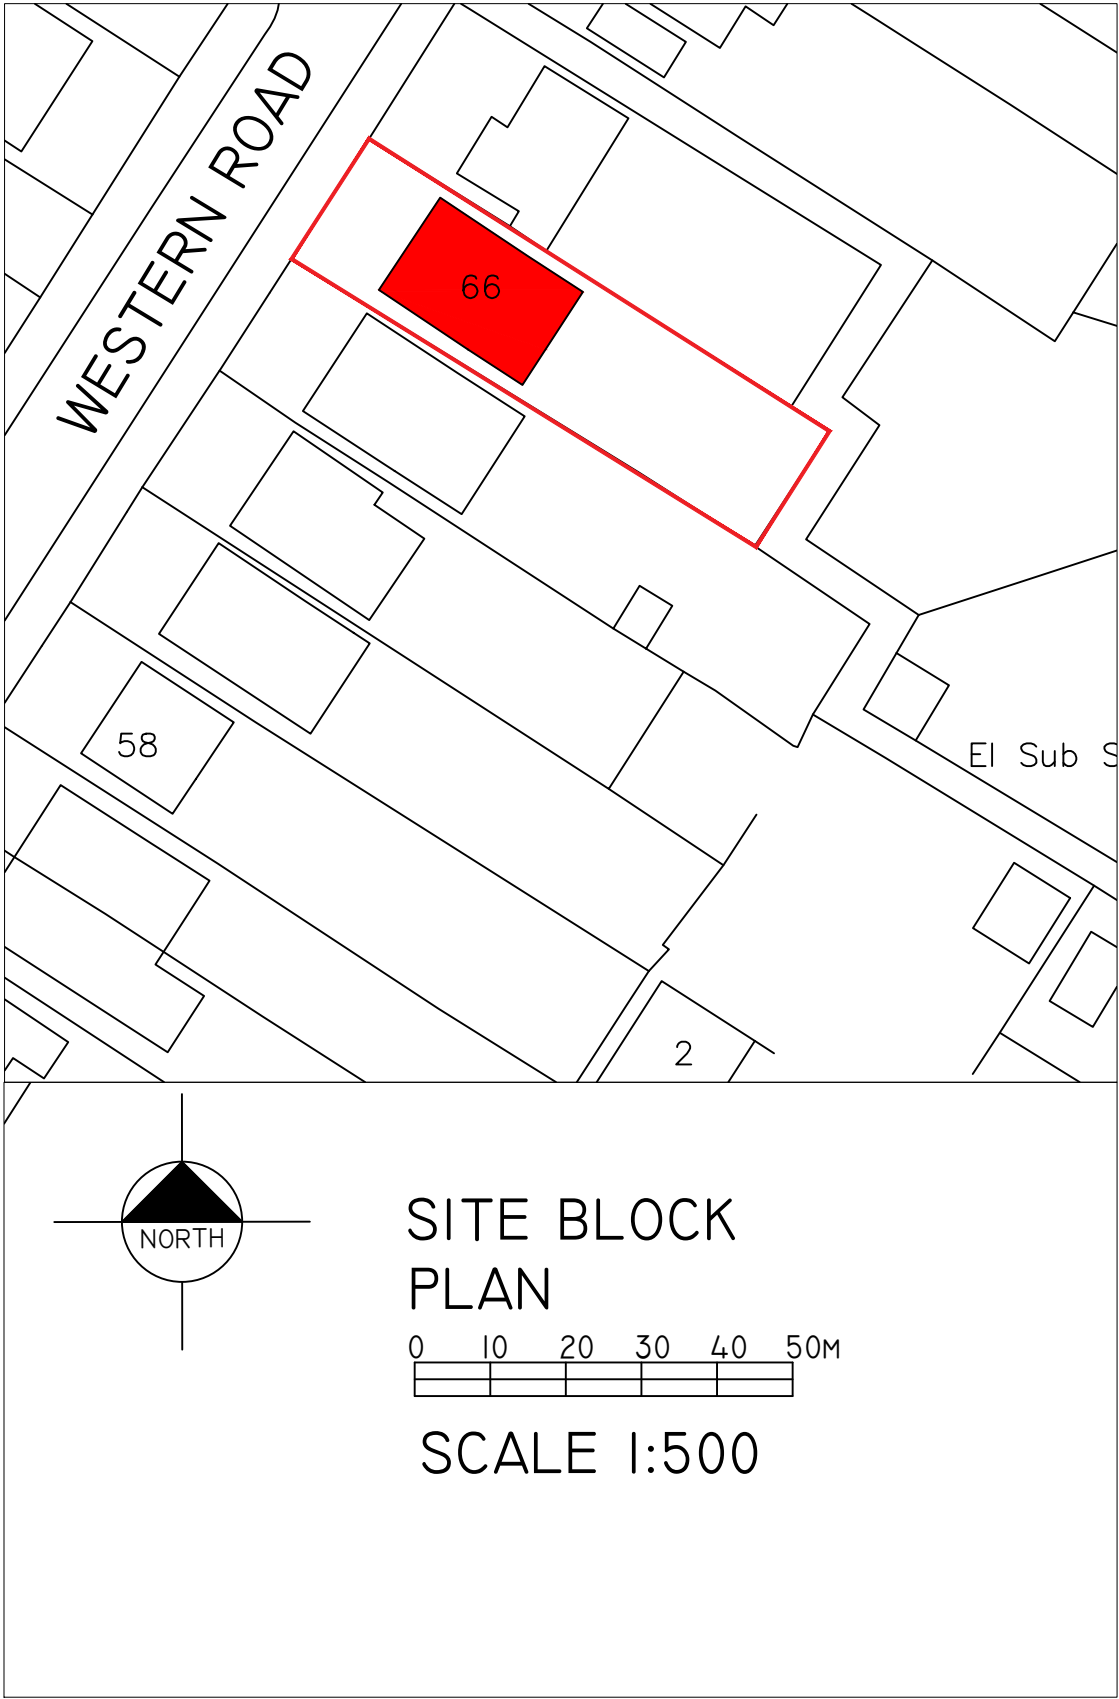
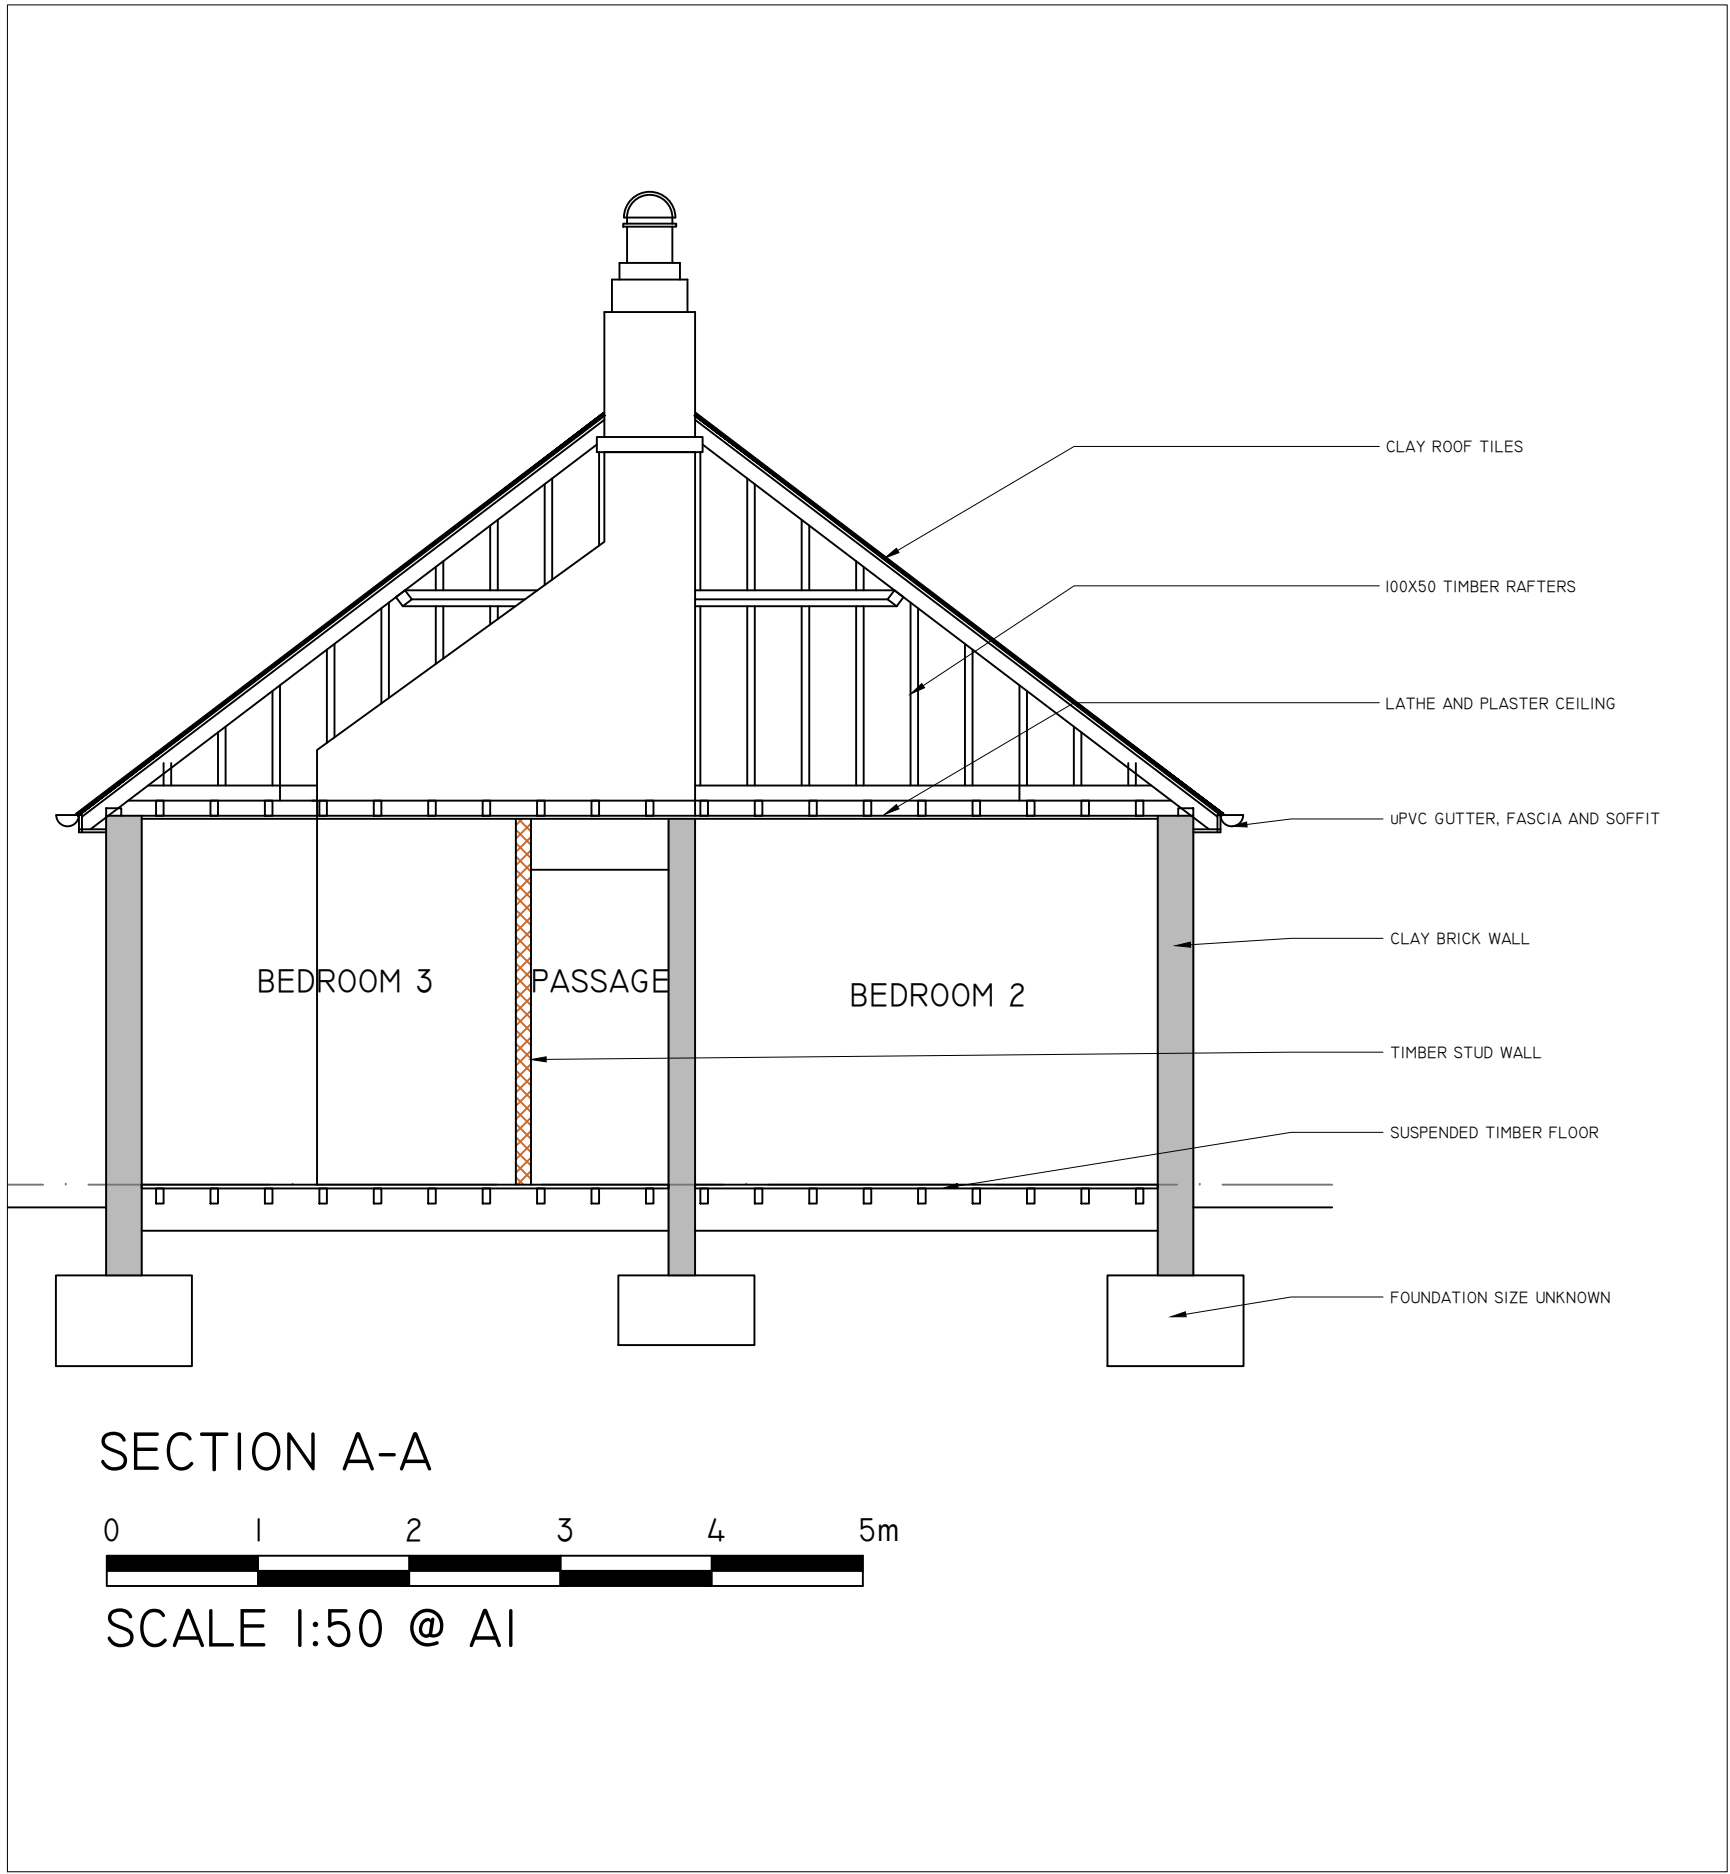


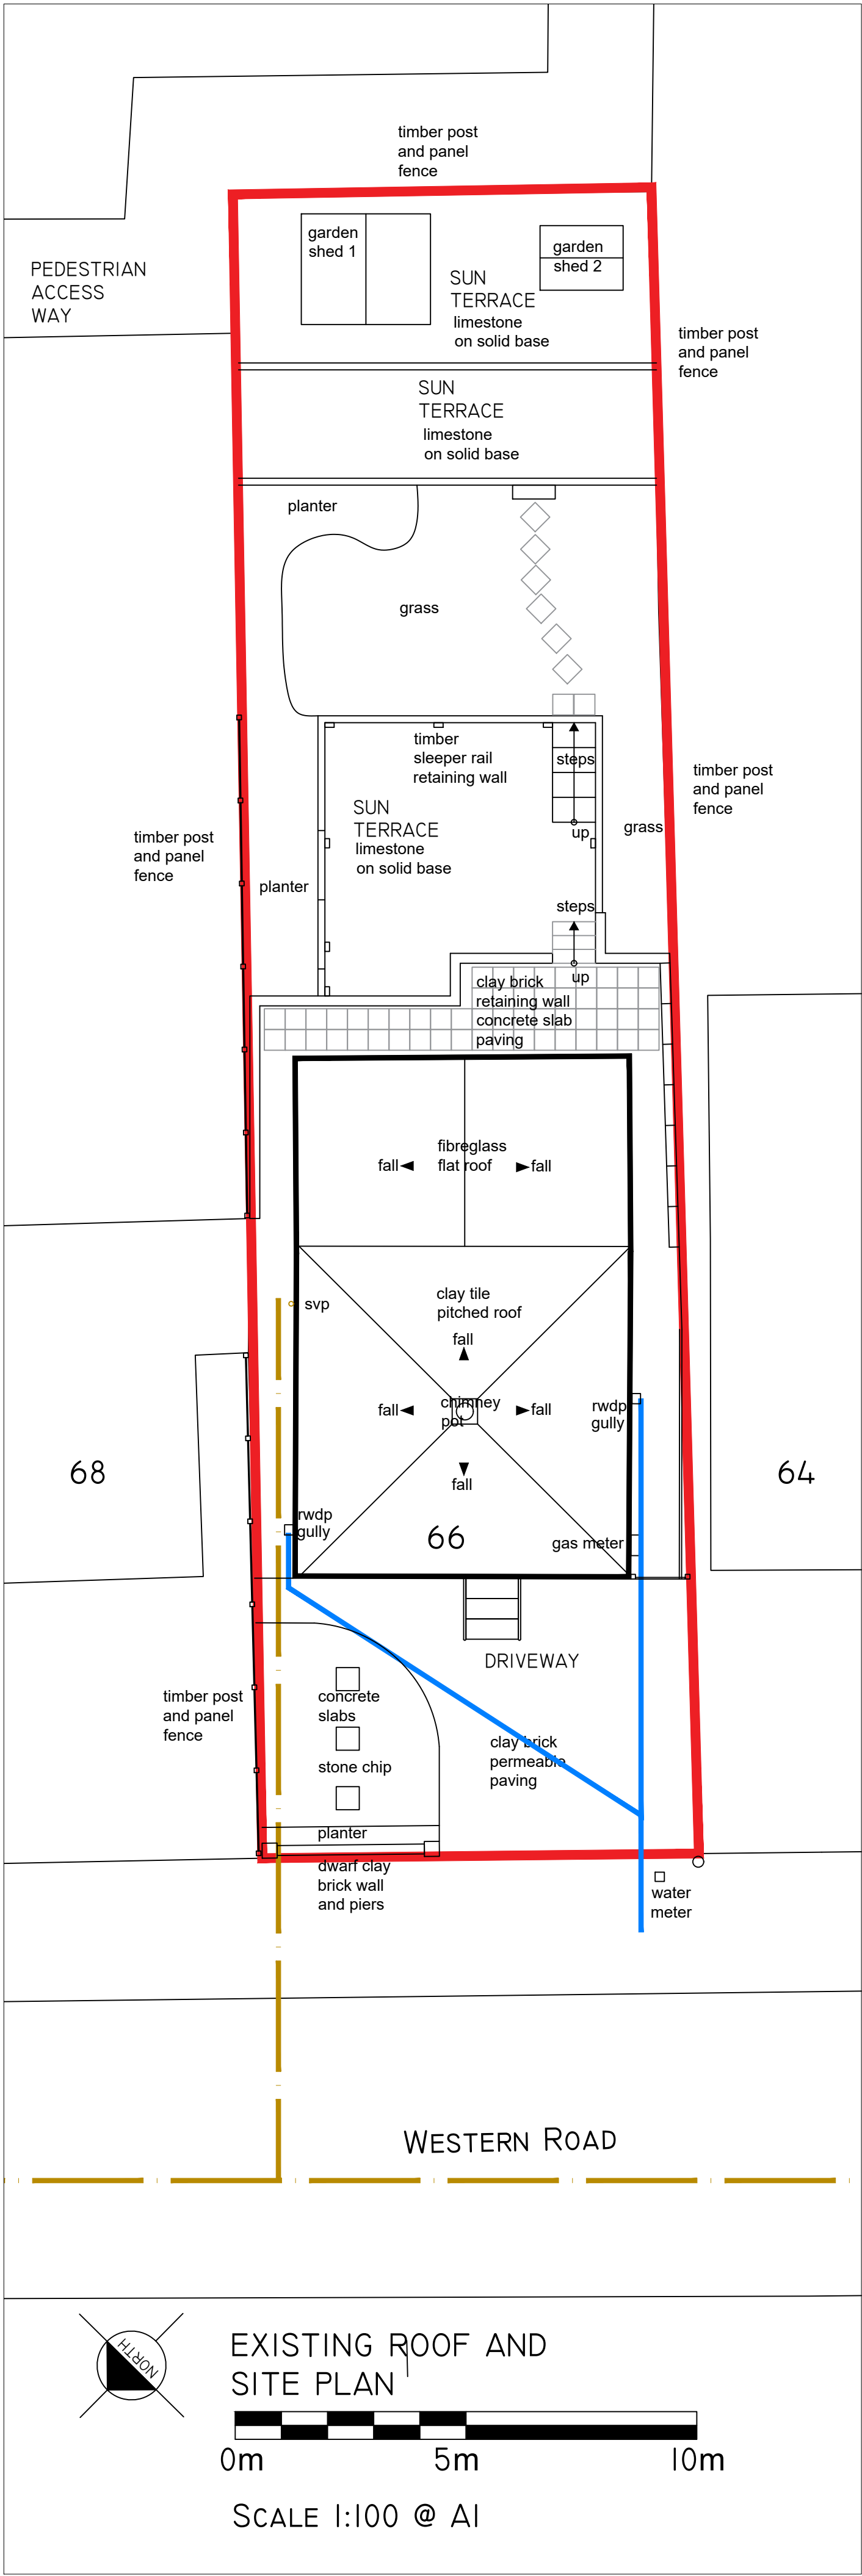

THIS DRAWING IS COPYRIGHT AND MUST NOT BE REISSUED, LOANED OR COPIED WITHOUT THE WRITTEN CONSENT OF PAUL WILLIAMS.

ALL DIMENSIONS MUST BE CHECKED ON SITE BEFORE PROCEEDING AND ANY DISCREPANCIES NOTIFIED IMMEDIATELY.

ALL SETTING OUT ON SITE IS THE RESPONSIBILITY OF THE CONTRACTOR

Notes:

AS BUILT
CONSTRUCTION
TENDER
BUILDING CONTROL
X PLANNING
DESIGN

Rev: Date: Amendment:



PAUL RICHARD WILLIAMS
DESIGN AND BUILD
CONSULTANCY

42 Mill Green Road
Haywards Heath
West Sussex
RH16 1XQ
0773 245 1708

Client
Martin Freeman

Project Address:
66
Western Road
Haywards Heath
WEST SUSSEX
RH16 3LP

Project Title:
HSE Freeman
Loft Conversion

Drawing Title:
SITE LOCATIONPLAN AND
EXISTING SITE PLAN

Drawing Ref:
PL001

Scale : AS SHOWN @ A1
Date : April 2025
Rev :
Drawn By : PRW