




24 Royal George Road
Front Elevation

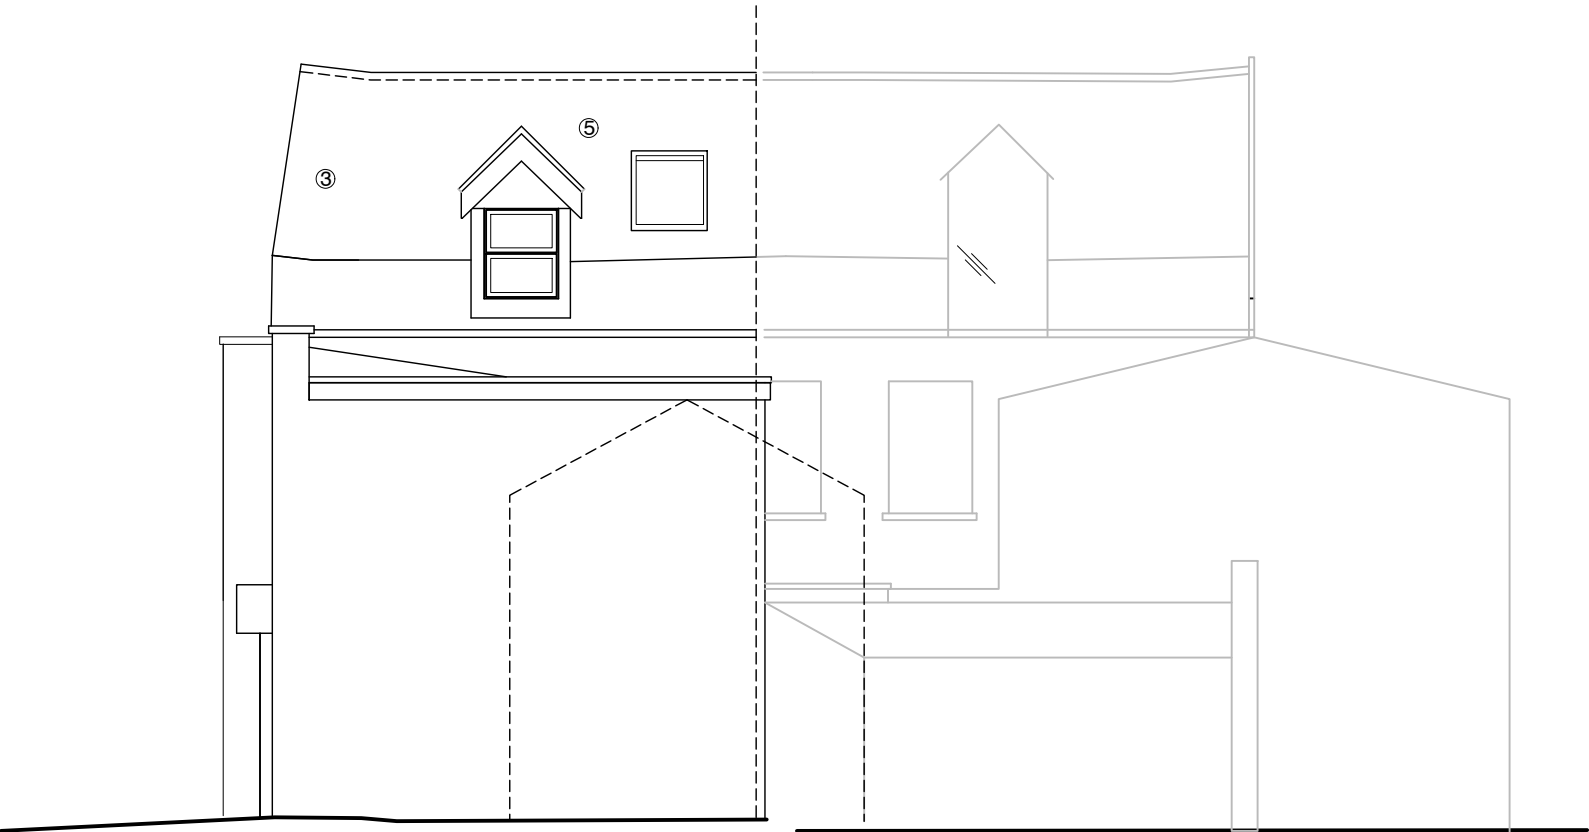


Rear Elevation

- Materials
- ① White Render
 - ② Existing windows or to match
 - ③ Timber facia
 - ④ Stone coping
 - ⑤ Tiled roof
 - ⑥ Automatic opening vent

REVISION DATE

A FIRST FLOOR BAY WINDOW OMITTED
DORMERS REVISED 5.3.25

Scale

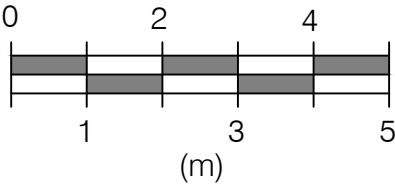

TEL 07793955245 @HILLS_ARCHITECTURAL_DESIGN



PROJECT TITLE
24 ROYAL GEORGE ROAD,
BURGESS HILL
RH15 9SE

DRAWING TITLE
PROPOSED FRONT AND REAR
ELEVATIONS

DATE
MARCH 2025

DRAWN BY
AS

SCALE	DRAWING No.	Revision
1:100 @ A3	RGR-006	A