

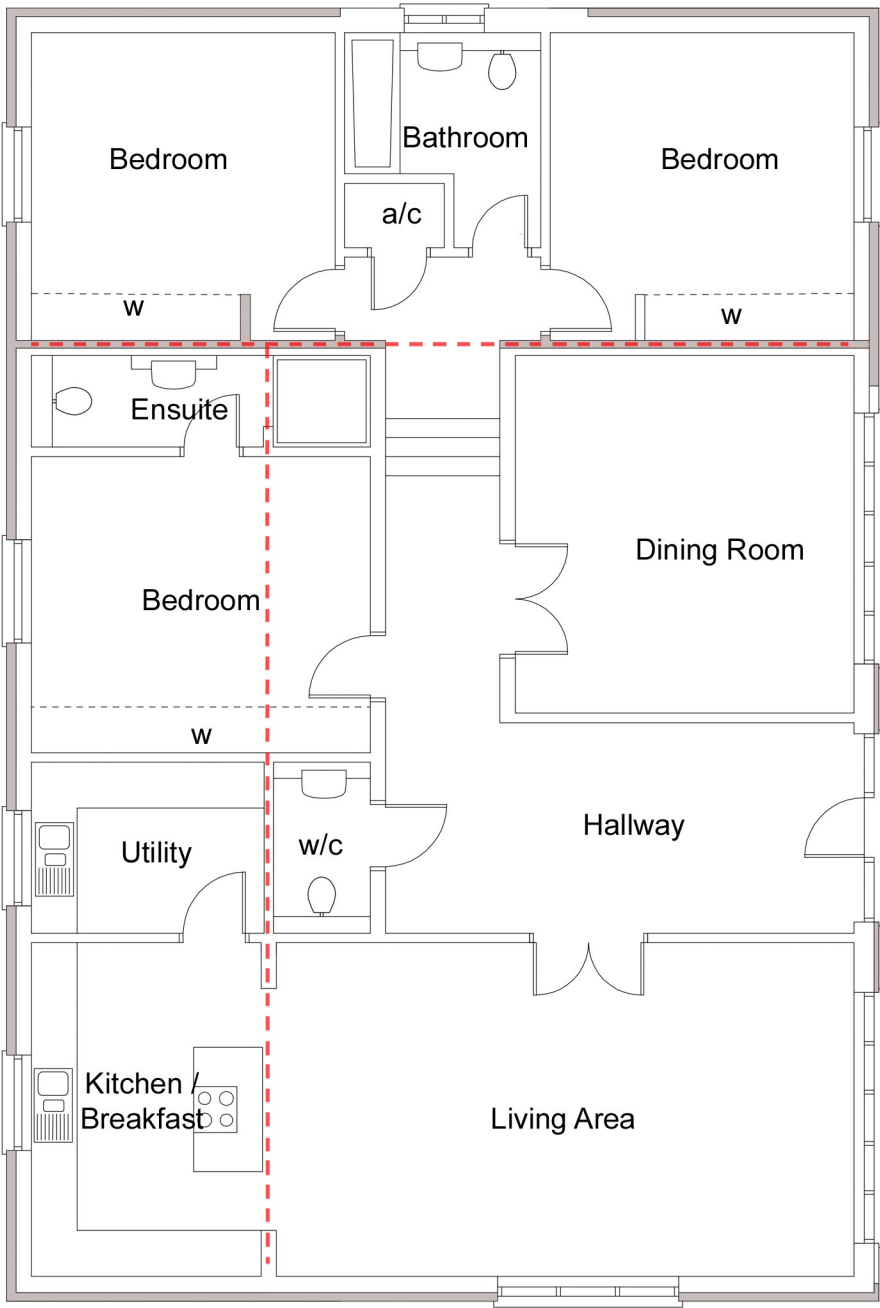


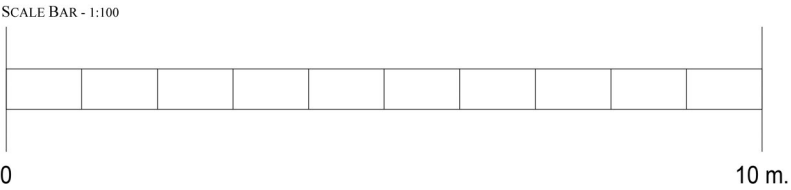

Proposed Floor Plan

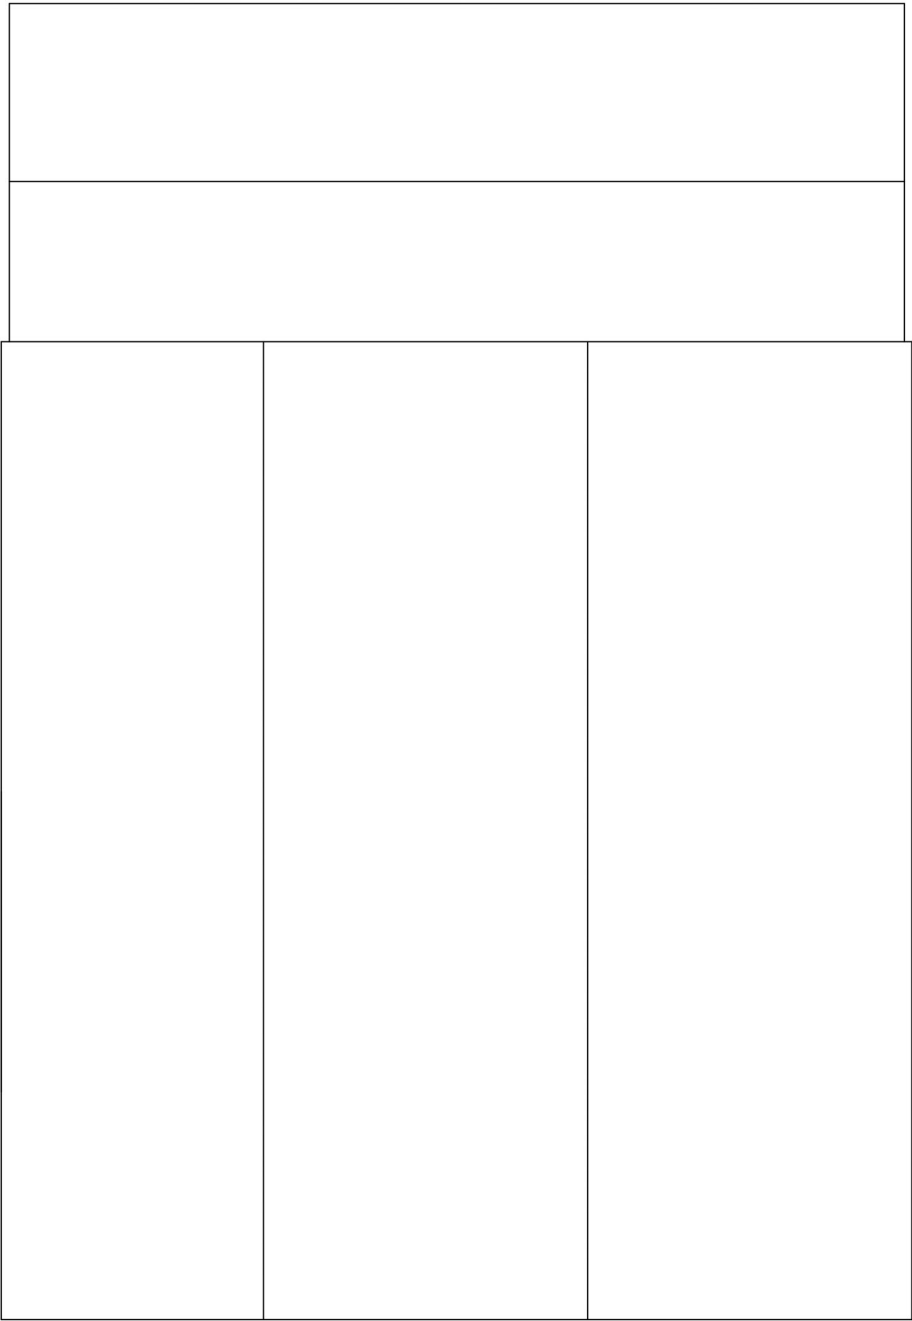

Proposed Roof Plan

- Denotes alignment of the existing perimeter fabric
- Denotes elements of existing internal structure

Ms Lisa Holman

Scale: 1 : 100 @ A1 Drn By: PJH Date: Oct '24
Drg No: 2416/PL.07

Conversion of existing barn at:
ORCHARD FARM
NASH LANE, SCAYNES HILL,
HAYWARDS HEATH

Drawing Title:
PROPOSED FLOOR & ROOF PLANS

Copyright: Paul J Hewett R.I.B.A. Chartered Architect

Paul Hewett R.I.B.A.

CHARTERED ARCHITECT

Paul Hewett BA(Hons)DipArch(Hons)R.I.B.A.
CHARTERED ARCHITECT
51 Foxdale Drive : The Dell : Angmering : West Sussex : BN16 4HF