


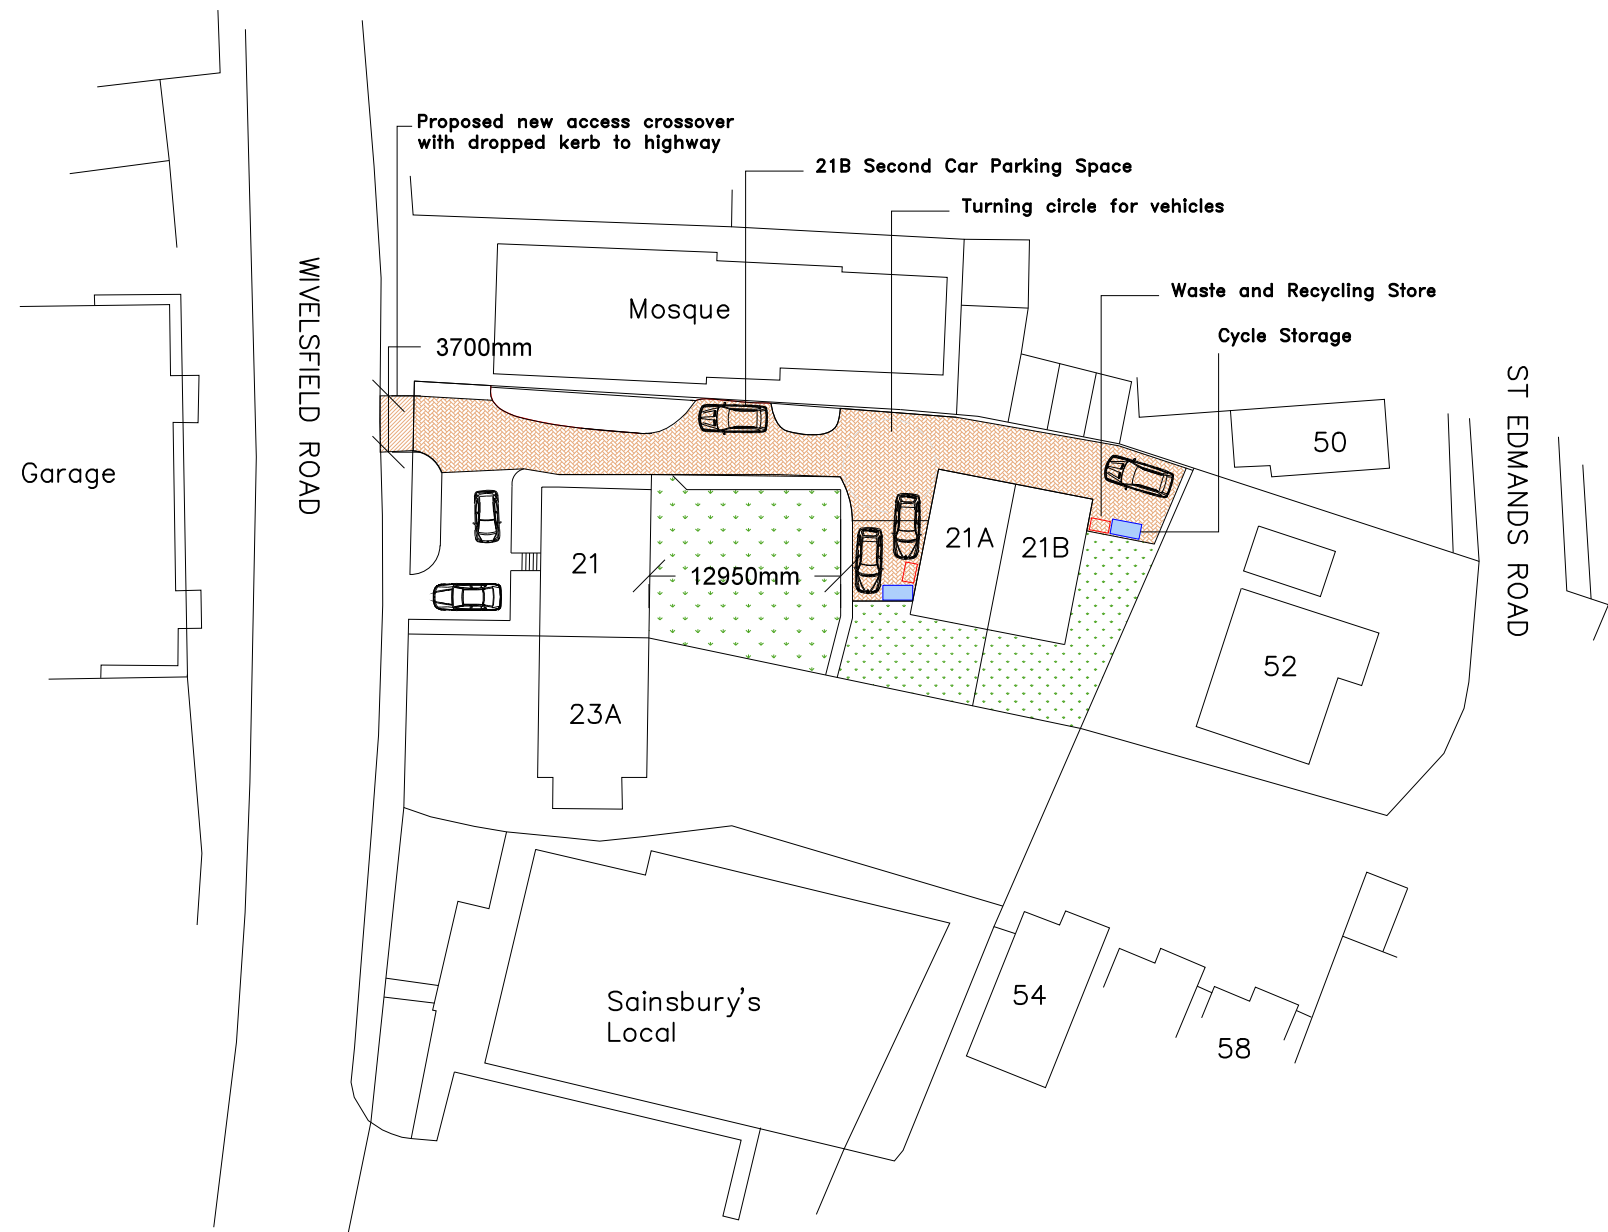

N
↑
Do not scale dimensions off drawing except for planning purposes. Contractor to check measurements on site and is responsible for the stability of all the new and existing building whilst the works are proceeding.

Drawing Title Proposed Site Plan	
Location 21 Wivelsfield Road, Haywards Heath, RH16 4EF	
Drawing No. WREX004	Date 14 July 2025
Scale As Seen @ A3	Rev 001

