


General Note(s):

- This document contains confidential and proprietary information that cannot be reproduced or divulged, in whole or in part, without prior written authorisation from Carnegie Steel Buildings Ltd.
- Carnegie Steel Buildings Ltd is to be notified immediately of suspected omissions or discrepancies.
- All dimensions in millimetres, unless otherwise stated.
- Copyright @ CARNEGIE STEEL BUILDINGS LTD - Registered in England and Wales No.04820578.

PLANNING

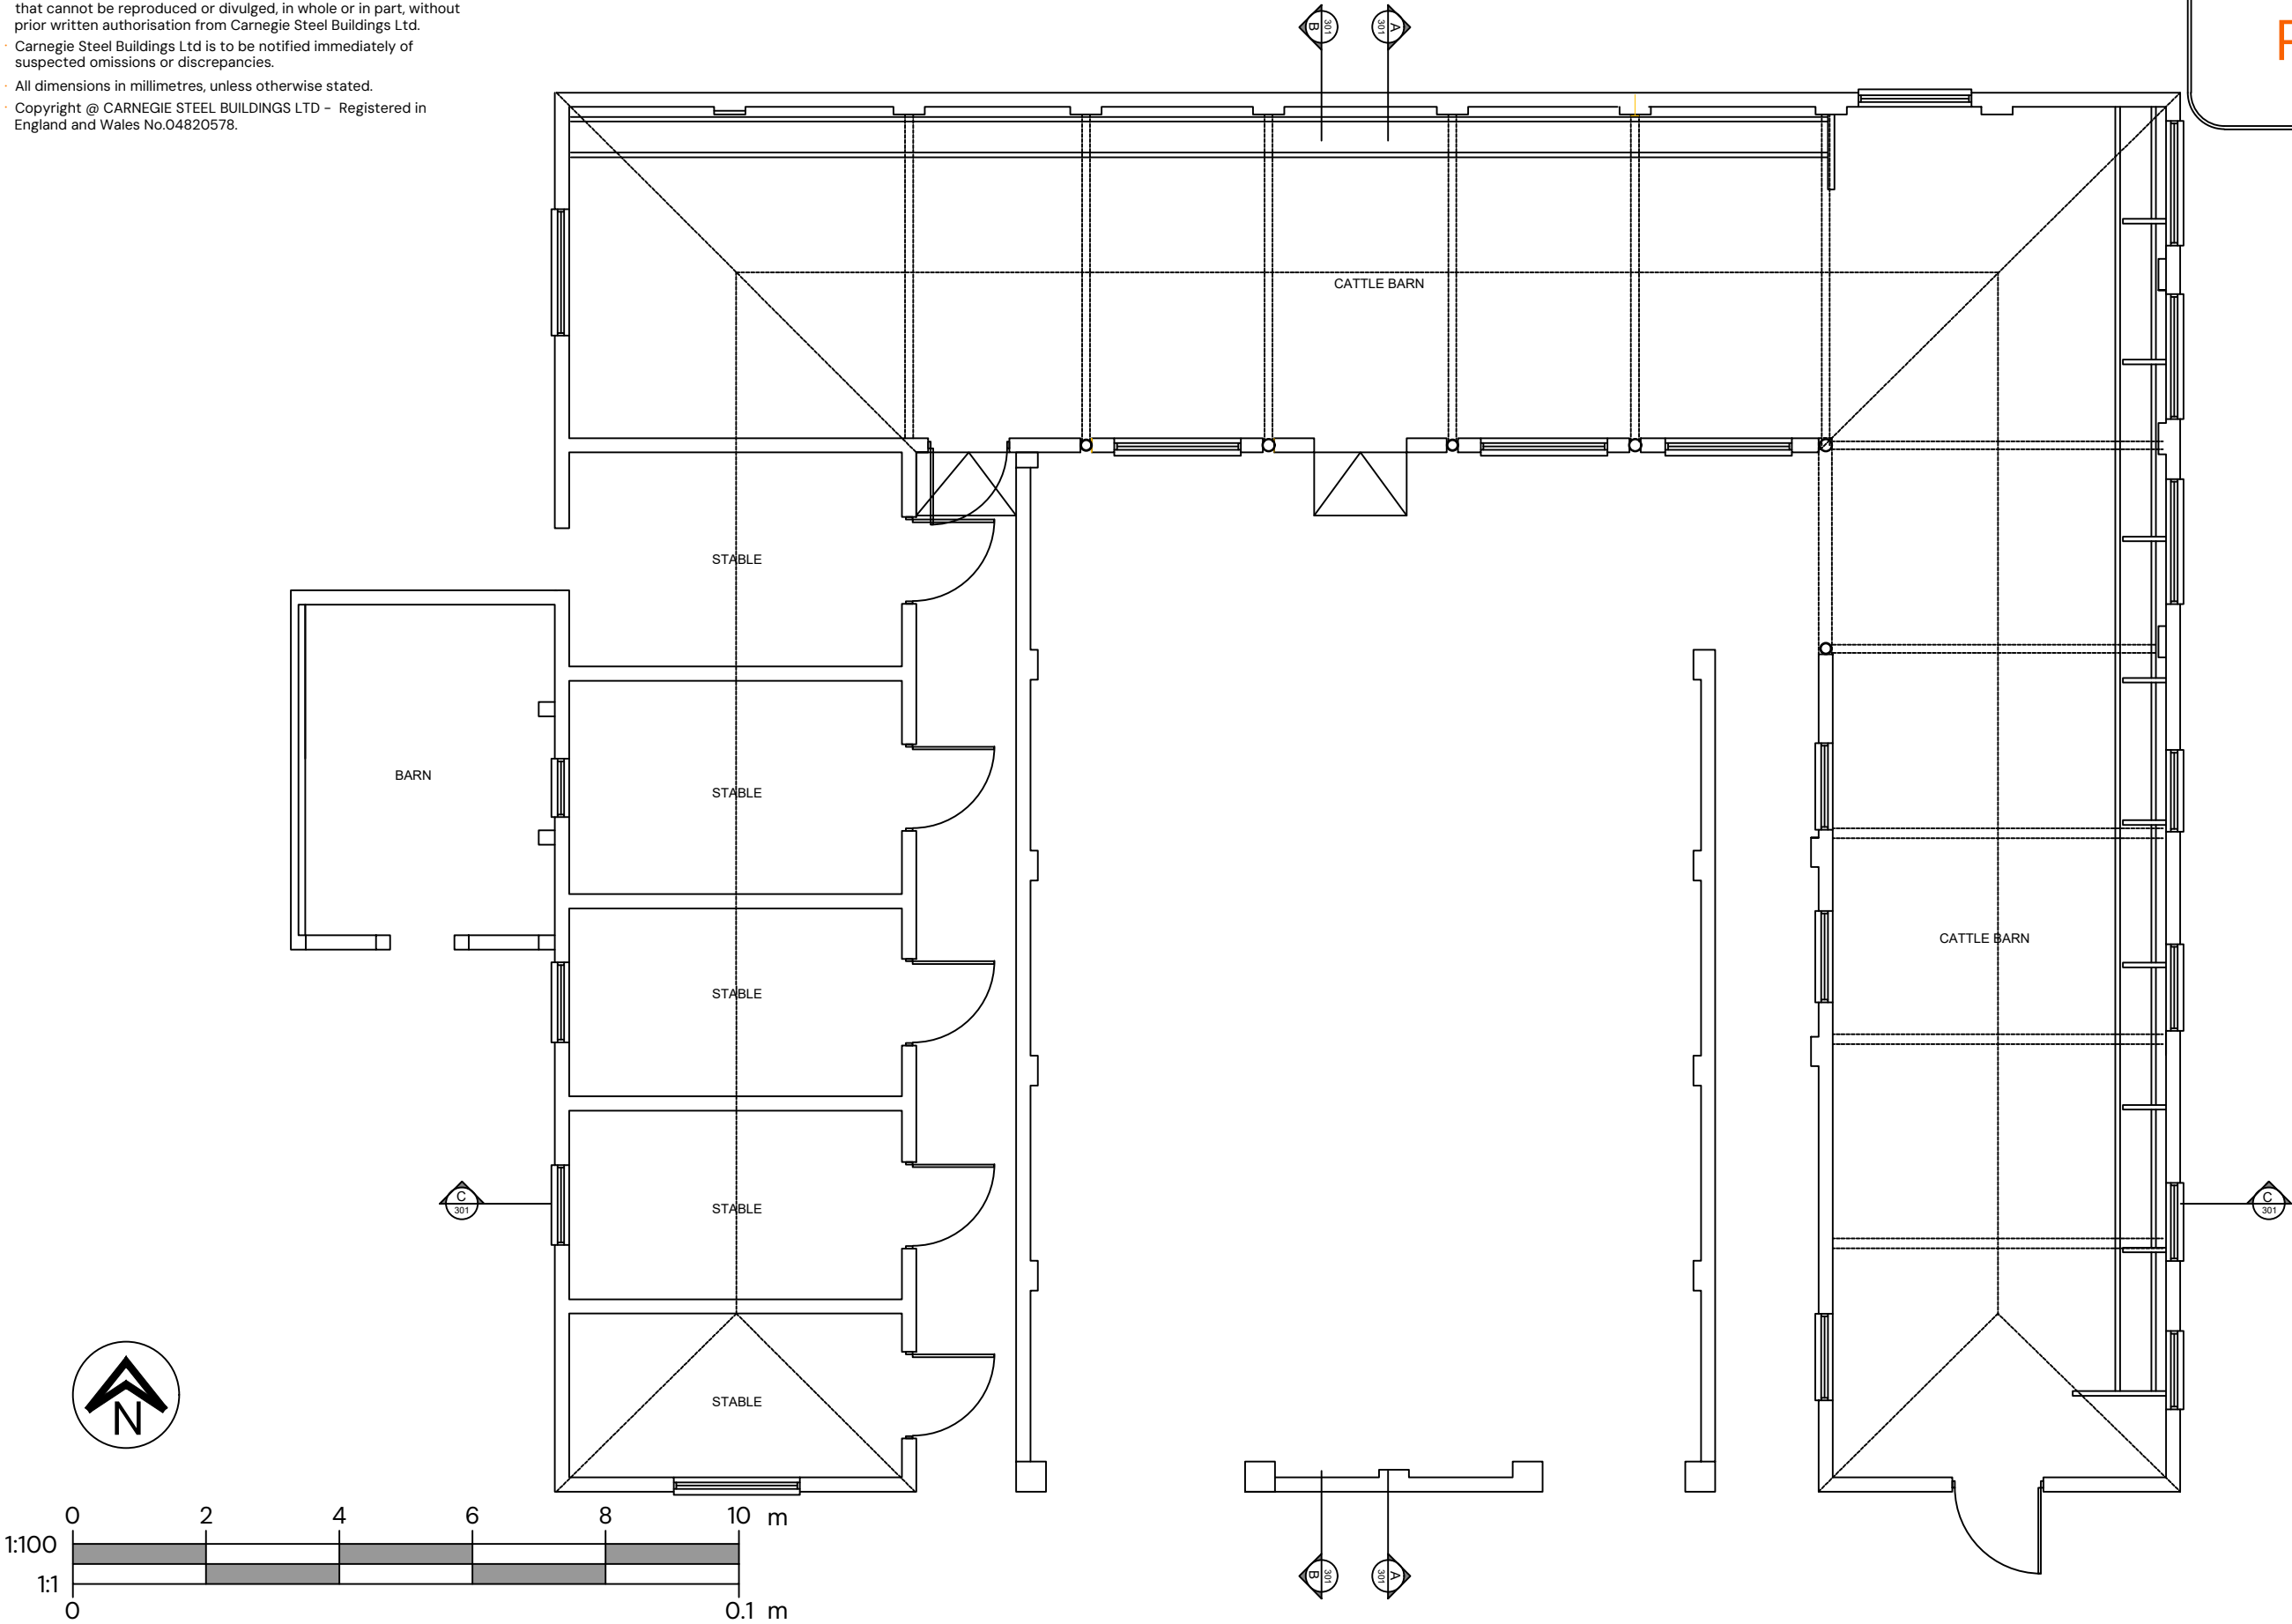



CARNEGIE
ARCHITECTURE

- Carnegie Steel Buildings Ltd T/A BM Steels Email: info@bmsteels.co.uk
- Address: The Beeches, Old Ln, Tatsfield, Westerham TN16 2LH Phone: 01959 572501

PROJECT TITLE:
White House,
Bantridge Lane,
Staplefield, RH17 6JP

DRAWING TITLE:
Existing floor plan

CLIENT:
M.Bertelsen

DRAWN: RM	CHECKED: JG	DATE: 15.04.2026	SCALE: 1:100@A3
PROJECT NO: 1523	DRAWING NO: 002	REV: -	SHEET NO: 1/1