



General Note(s):

- This document contains confidential and proprietary information that cannot be reproduced or divulged, in whole or in part, without prior written authorisation from Carnegie Steel Buildings Ltd.
- Carnegie Steel Buildings Ltd is to be notified immediately of suspected omissions or discrepancies.
- All dimensions in millimetres, unless otherwise stated.
- Copyright @ CARNEGIE STEEL BUILDINGS LTD - Registered in England and Wales No.04820578.


PLANNING

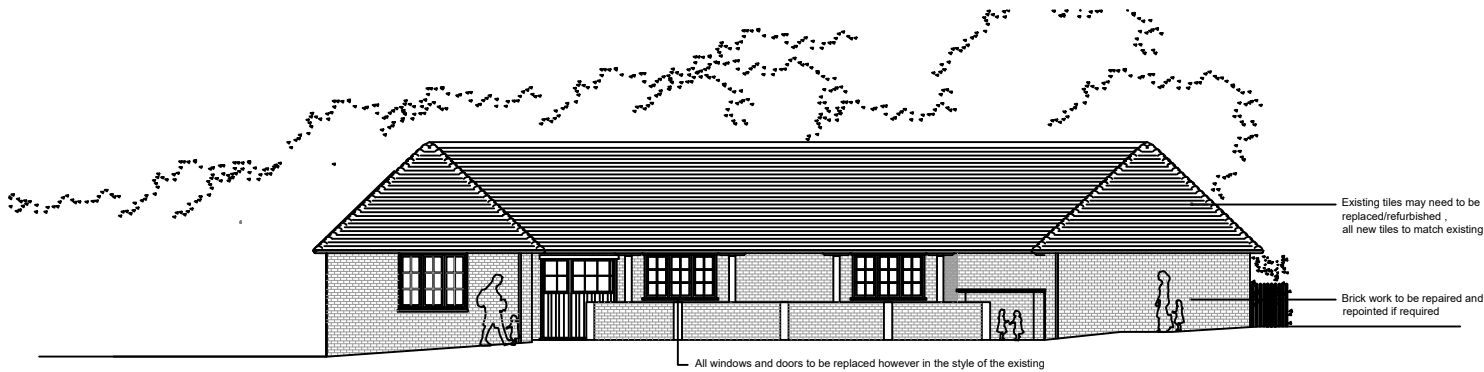

Proposed South Elevation

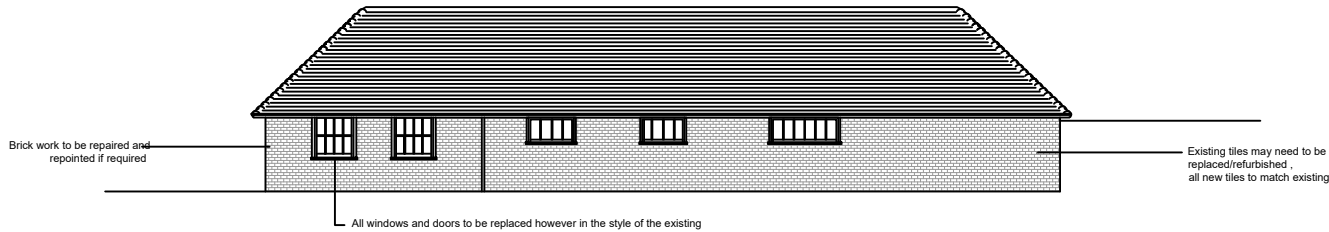

Proposed East Elevation

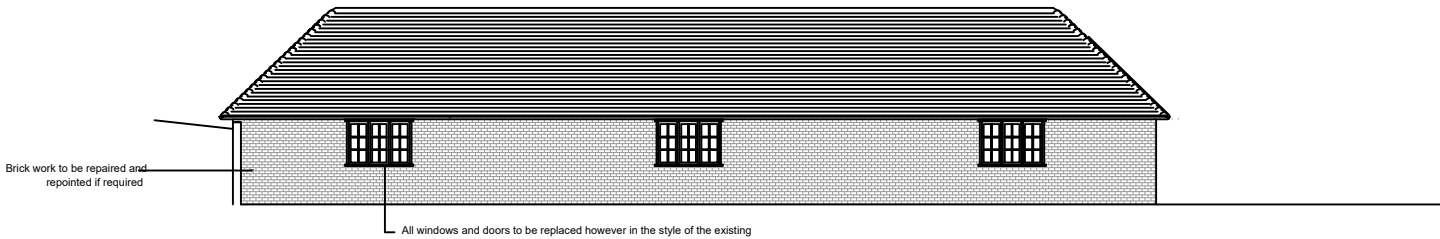

Proposed North Elevation



Proposed West Elevation



• Carnegie Steel Buildings Ltd T/A BM Steels Email: info@bmsteels.co.uk  
• Address: The Beeches, Old Ln, Tatsfield, Westerham TN16 2LH Phone: 01959 572501

PROJECT TITLE:  
White House, Bantridge Lane,  
Staplefield, RH17 6JP

DRAWING TITLE:  
Existing elevations

CLIENT:  
M.Bertelsen

|                     |                    |                     |                    |
|---------------------|--------------------|---------------------|--------------------|
| DRAWN:<br>RM        | CHECKED:<br>JG     | DATE:<br>15.04.2026 | SCALE:<br>1:200@A3 |
| PROJECT NO:<br>1523 | DRAWING NO:<br>003 | REV:<br>-           | SHEET NO:<br>1/1   |