

GENERAL NOTES


01. ALL DIMENSIONS ARE IN MILLIMETER.
02. THE CONTRACTOR IS RESPONSIBLE FOR CHECKING ALL DIMENSIONS AT SITE.
03. CONSTRUCTION OF ALL STRUCTURAL ELEMENTS SHALL BE CARRIED OUT WITH REFERENCE TO THE RELEVANT STRUCTURAL DRAWINGS. IF THERE IS ANY AMBIGUITY WITH LAYOUTS AND LEVELS SHALL PREVAIL. ARCHITECTURAL LAYOUTS AND LEVELS GIVEN IN ARCHITECTURAL DRAWINGS SHALL BE FINISHED FLOOR LEVELS.

- Application Boundary
Ownership Boundary


SITE / LOCATION PLAN



Existing Elevation | 1:100

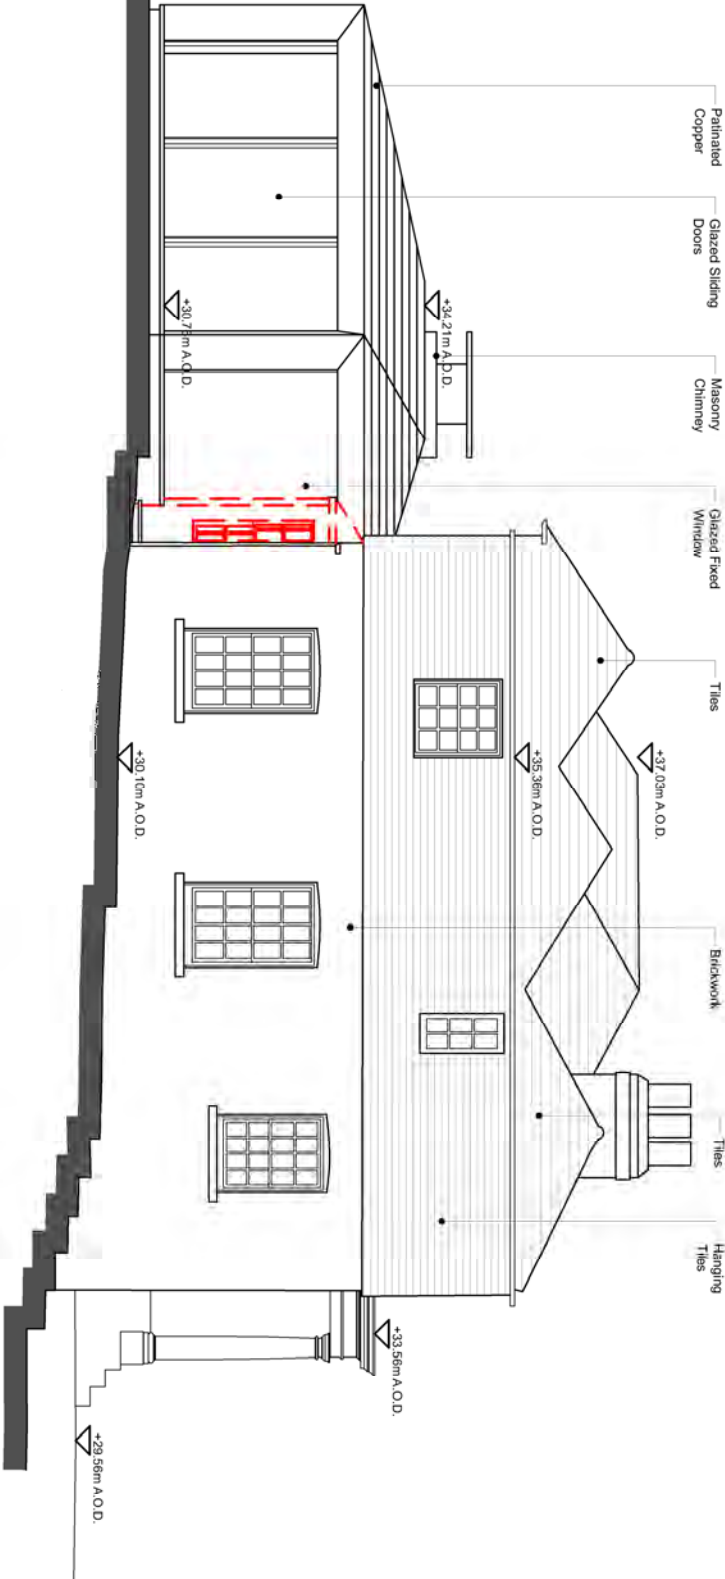

Proposed Elevation | 1:100

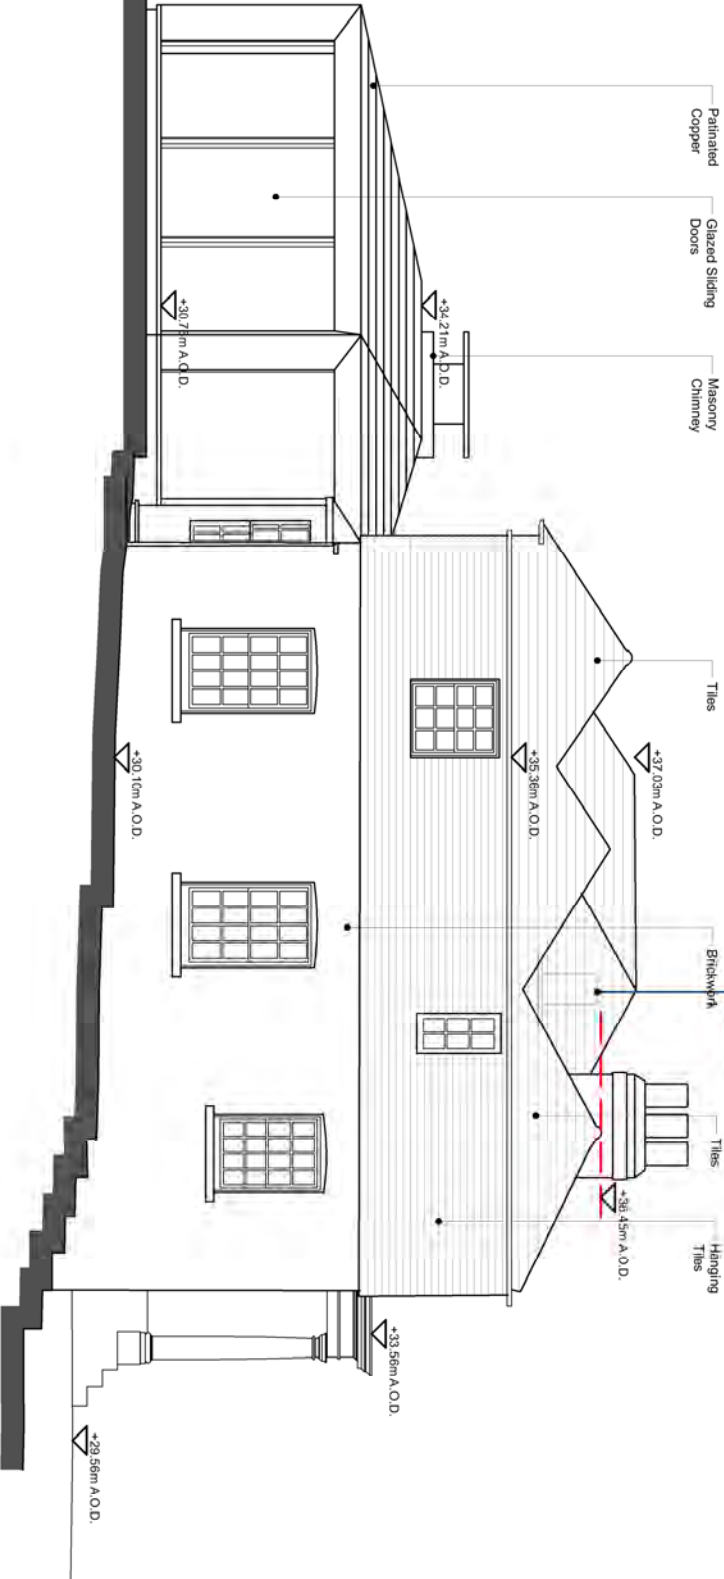

PLANNING DRAWINGS

REVISIONS

DATE	REVISION	DESCRIPTION / COMMENT
20/9/26	01	PLANNING SCALE
20/9/26	02	PLANNING SCALE
JACKSON DESIGN STUDIO LTD

102

HOPS HOUSE

MAIN HOUSE

PROPOSED SOUTH ELEVATION

SCALE	PAGE	CHECKED BY	DRAWN BY	DATE
1:100@A3	--	AJ	TNS	28/8/26
DRAWING NUMBER:	102_A_B01_PR_200			REV /