

GENERAL NOTES



01. ALL DIMENSIONS ARE IN MILLIMETER.  
02. THE CONTRACTOR IS RESPONSIBLE FOR CHECKING ALL DIMENSIONS AT SITE.  
03. CONSTRUCTION OF ALL STRUCTURAL ELEMENTS SHALL BE CARRIED OUT WITH REFERENCE TO THE RELEVANT STRUCTURAL DRAWINGS. IF THERE IS ANY AMBIGUITY WITH STRUCTURAL LAYOUTS AND LEVELS, ARCHITECTURAL LAYOUTS AND LEVELS SHALL PREVAIL.  
04. ALL FLOOR LEVELS GIVEN IN ARCHITECTURAL DRAWINGS SHALL BE FINISHED FLOOR LEVELS.

- Application Boundary  
Ownership Boundary


SITE / LOCATION PLAN




Existing Elevation | 1:100

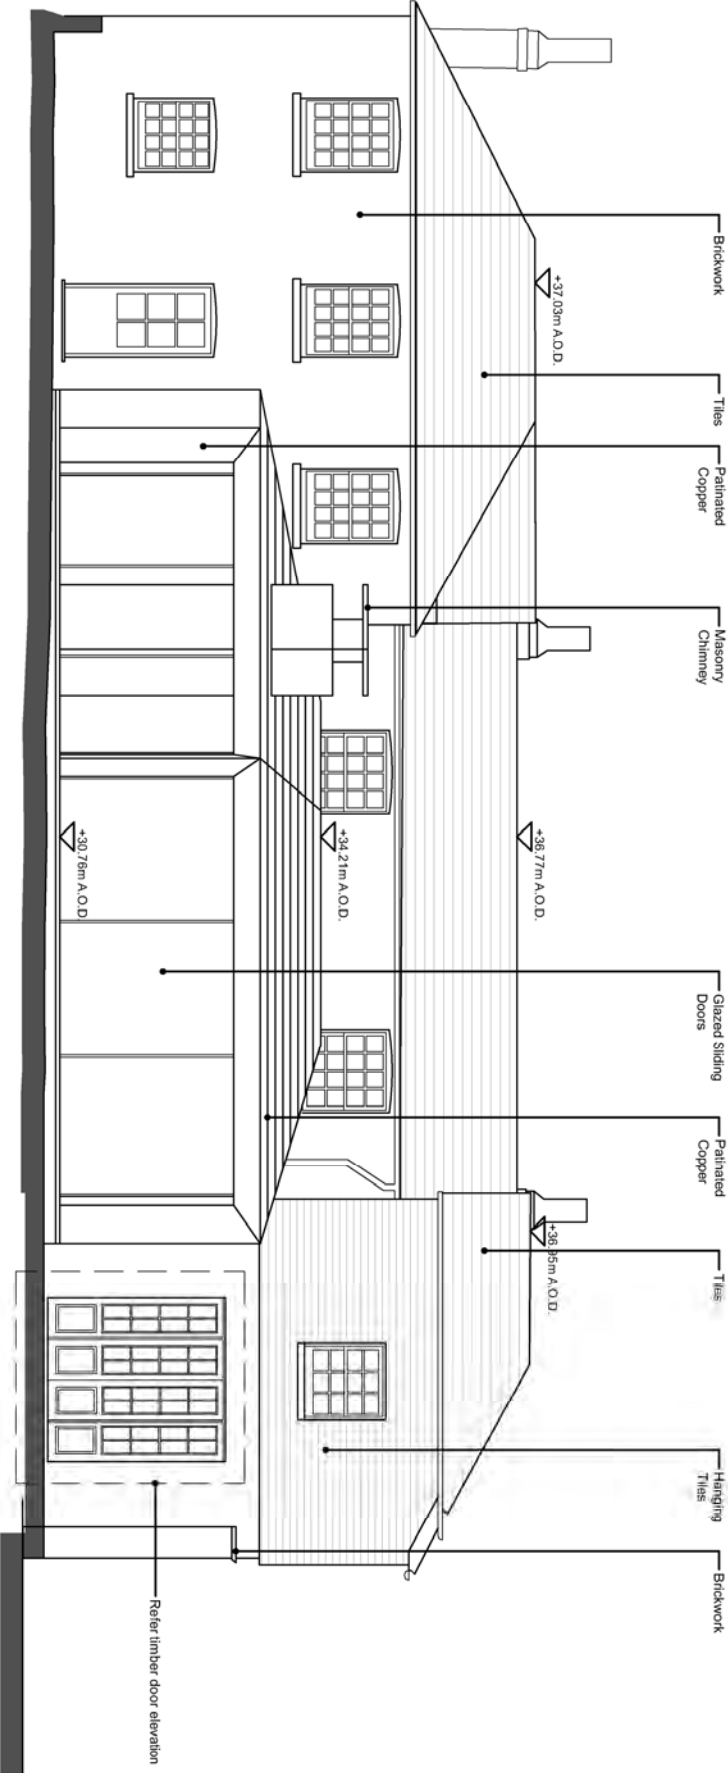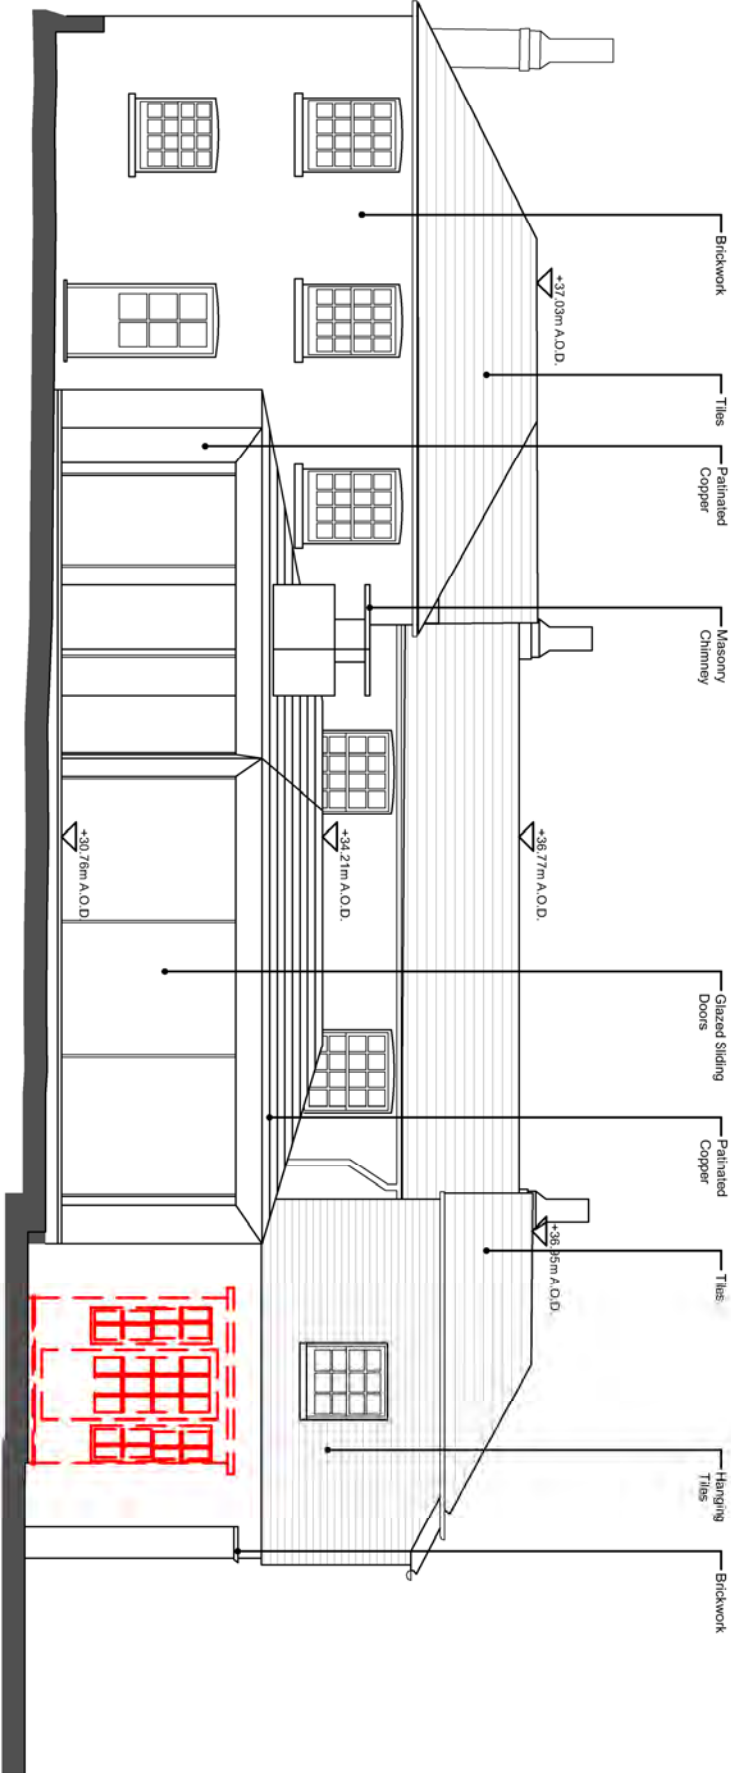

Proposed Elevation | 1:100

 

VERIFY ON SITE  
approx 2113

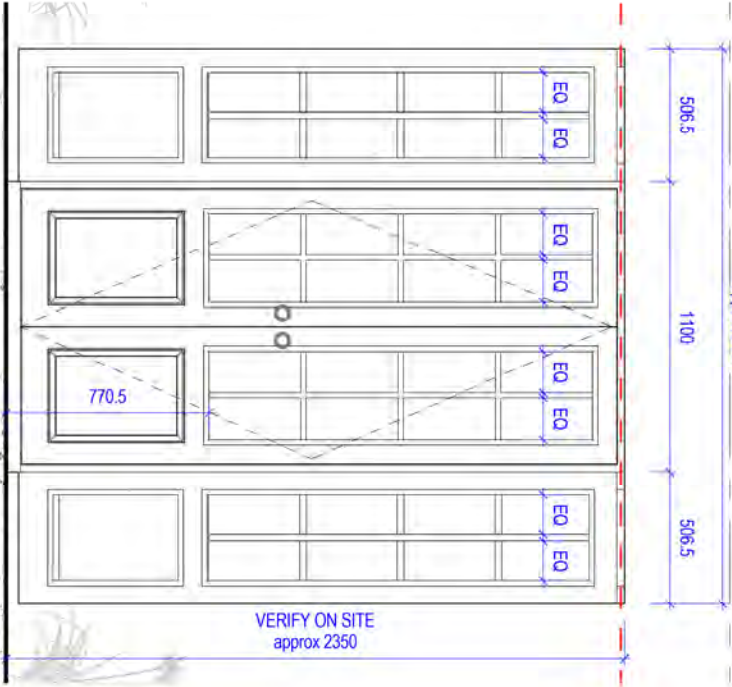

New timber door elevation | 1:25

JACKSON DESIGN STUDIO LTD

102

HOPS HOUSE

MAIN HOUSE

EXISTING & PROPOSED WEST ELEVATION

| SCALE           | PAGE             | CHECKED BY | DRAWN BY | DATE    |
|-----------------|------------------|------------|----------|---------|
| 1:100@A3        | --               | AJ         | TMS      | 28/8/26 |
| DRAWING NUMBER: | 102_A_B01_PR_203 |            |          | REV /   |