

GENERAL NOTES


01. ALL DIMENSIONS ARE IN MILLIMETER.
02. THE CONTRACTOR IS RESPONSIBLE FOR CHECKING ALL DIMENSIONS AT SITE.
03. CONSTRUCTION OF ALL STRUCTURAL ELEMENTS SHALL BE CARRIED OUT WITH REFERENCE TO THE RELEVANT STRUCTURAL DRAWINGS. IF THERE IS ANY AMBIGUITY WITH STRUCTURAL LAYOUTS AND LEVELS, ARCHITECTURAL LAYOUTS AND LEVELS SHALL PREVAIL.
04. ALL FLOOR LEVELS GIVEN IN ARCHITECTURAL DRAWINGS SHALL BE FINISHED FLOOR LEVELS.

- Application Boundary
— Ownership Boundary

SITE / LOCATION PLAN




Existing Elevation | 1:100

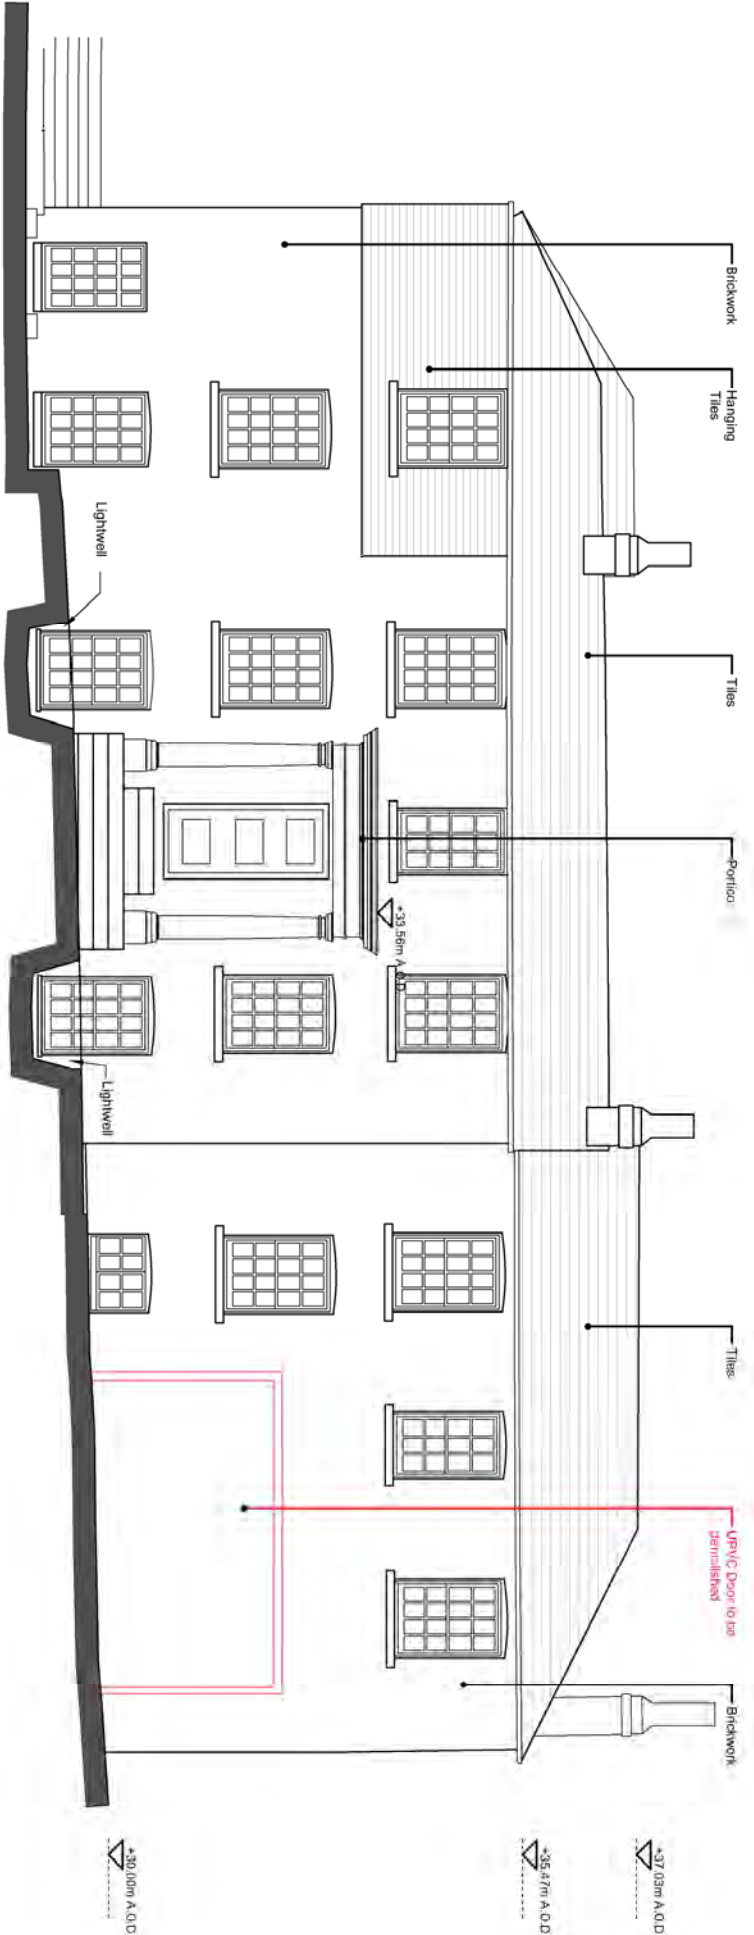

Datum 27.00m

Proposed Elevation | 1:100

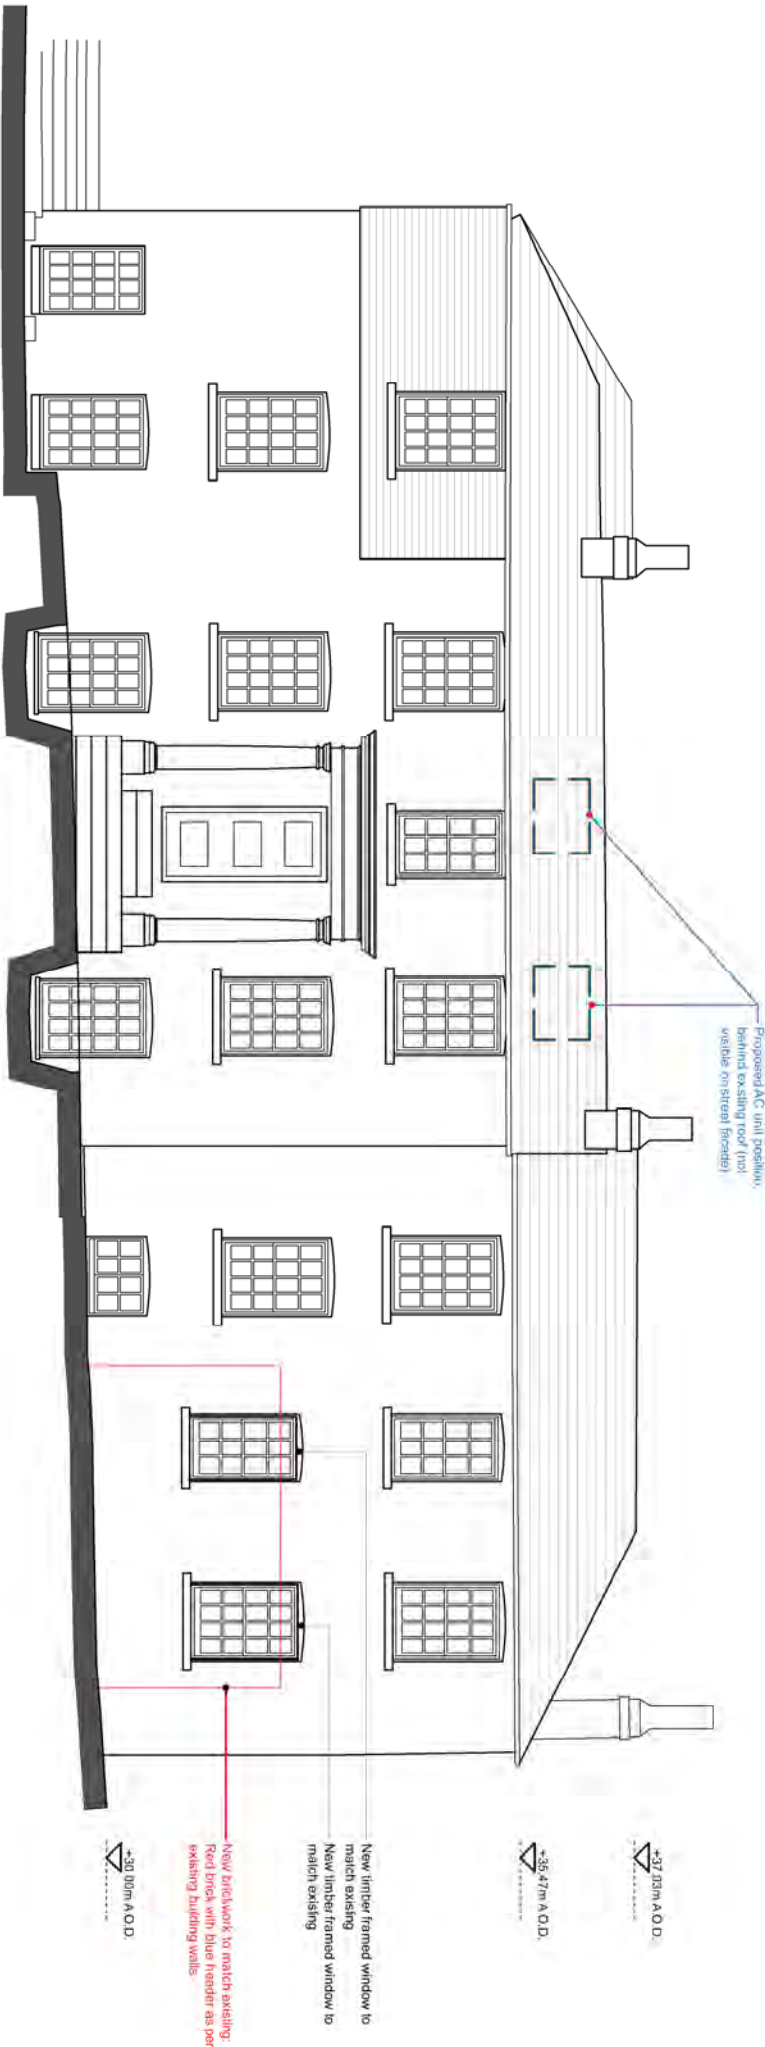

Datum 27.00m

PLANNING DRAWINGS		
REVISIONS		
DATE	REVISION	DESCRIPTION / COMMENT
20/9/28	--	PLANNING SCALE
--	--	--
--	--	--
--	--	--
--	--	--
--	--	--
--	--	--
--	--	--
--	--	--
--	--	--
JACKSON DESIGN STUDIO LTD		
102		
HOPS HOUSE		
MAIN HOUSE		
EXISTING & PROPOSED EAST ELEVATION		
SCALE	PAGE	CHECKED BY
1:100@A3	--	AJ
DRAWN BY		TMS
DATE		28/8/28
DRAWING NUMBER:		REV
102_A_B01_PR_201		/