
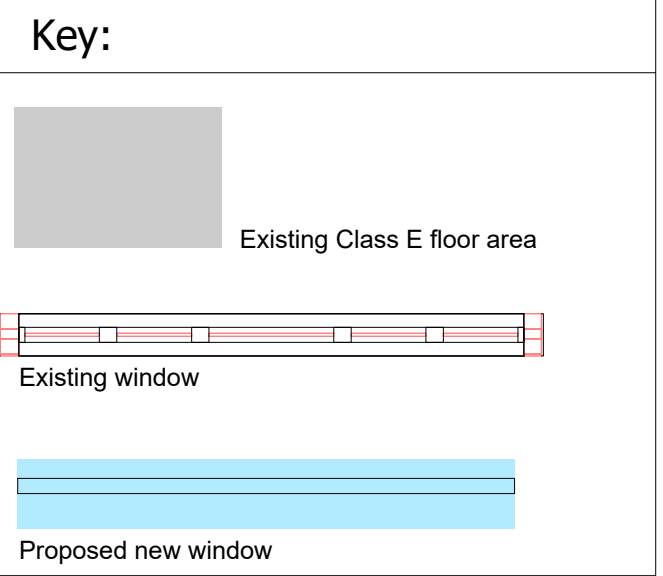
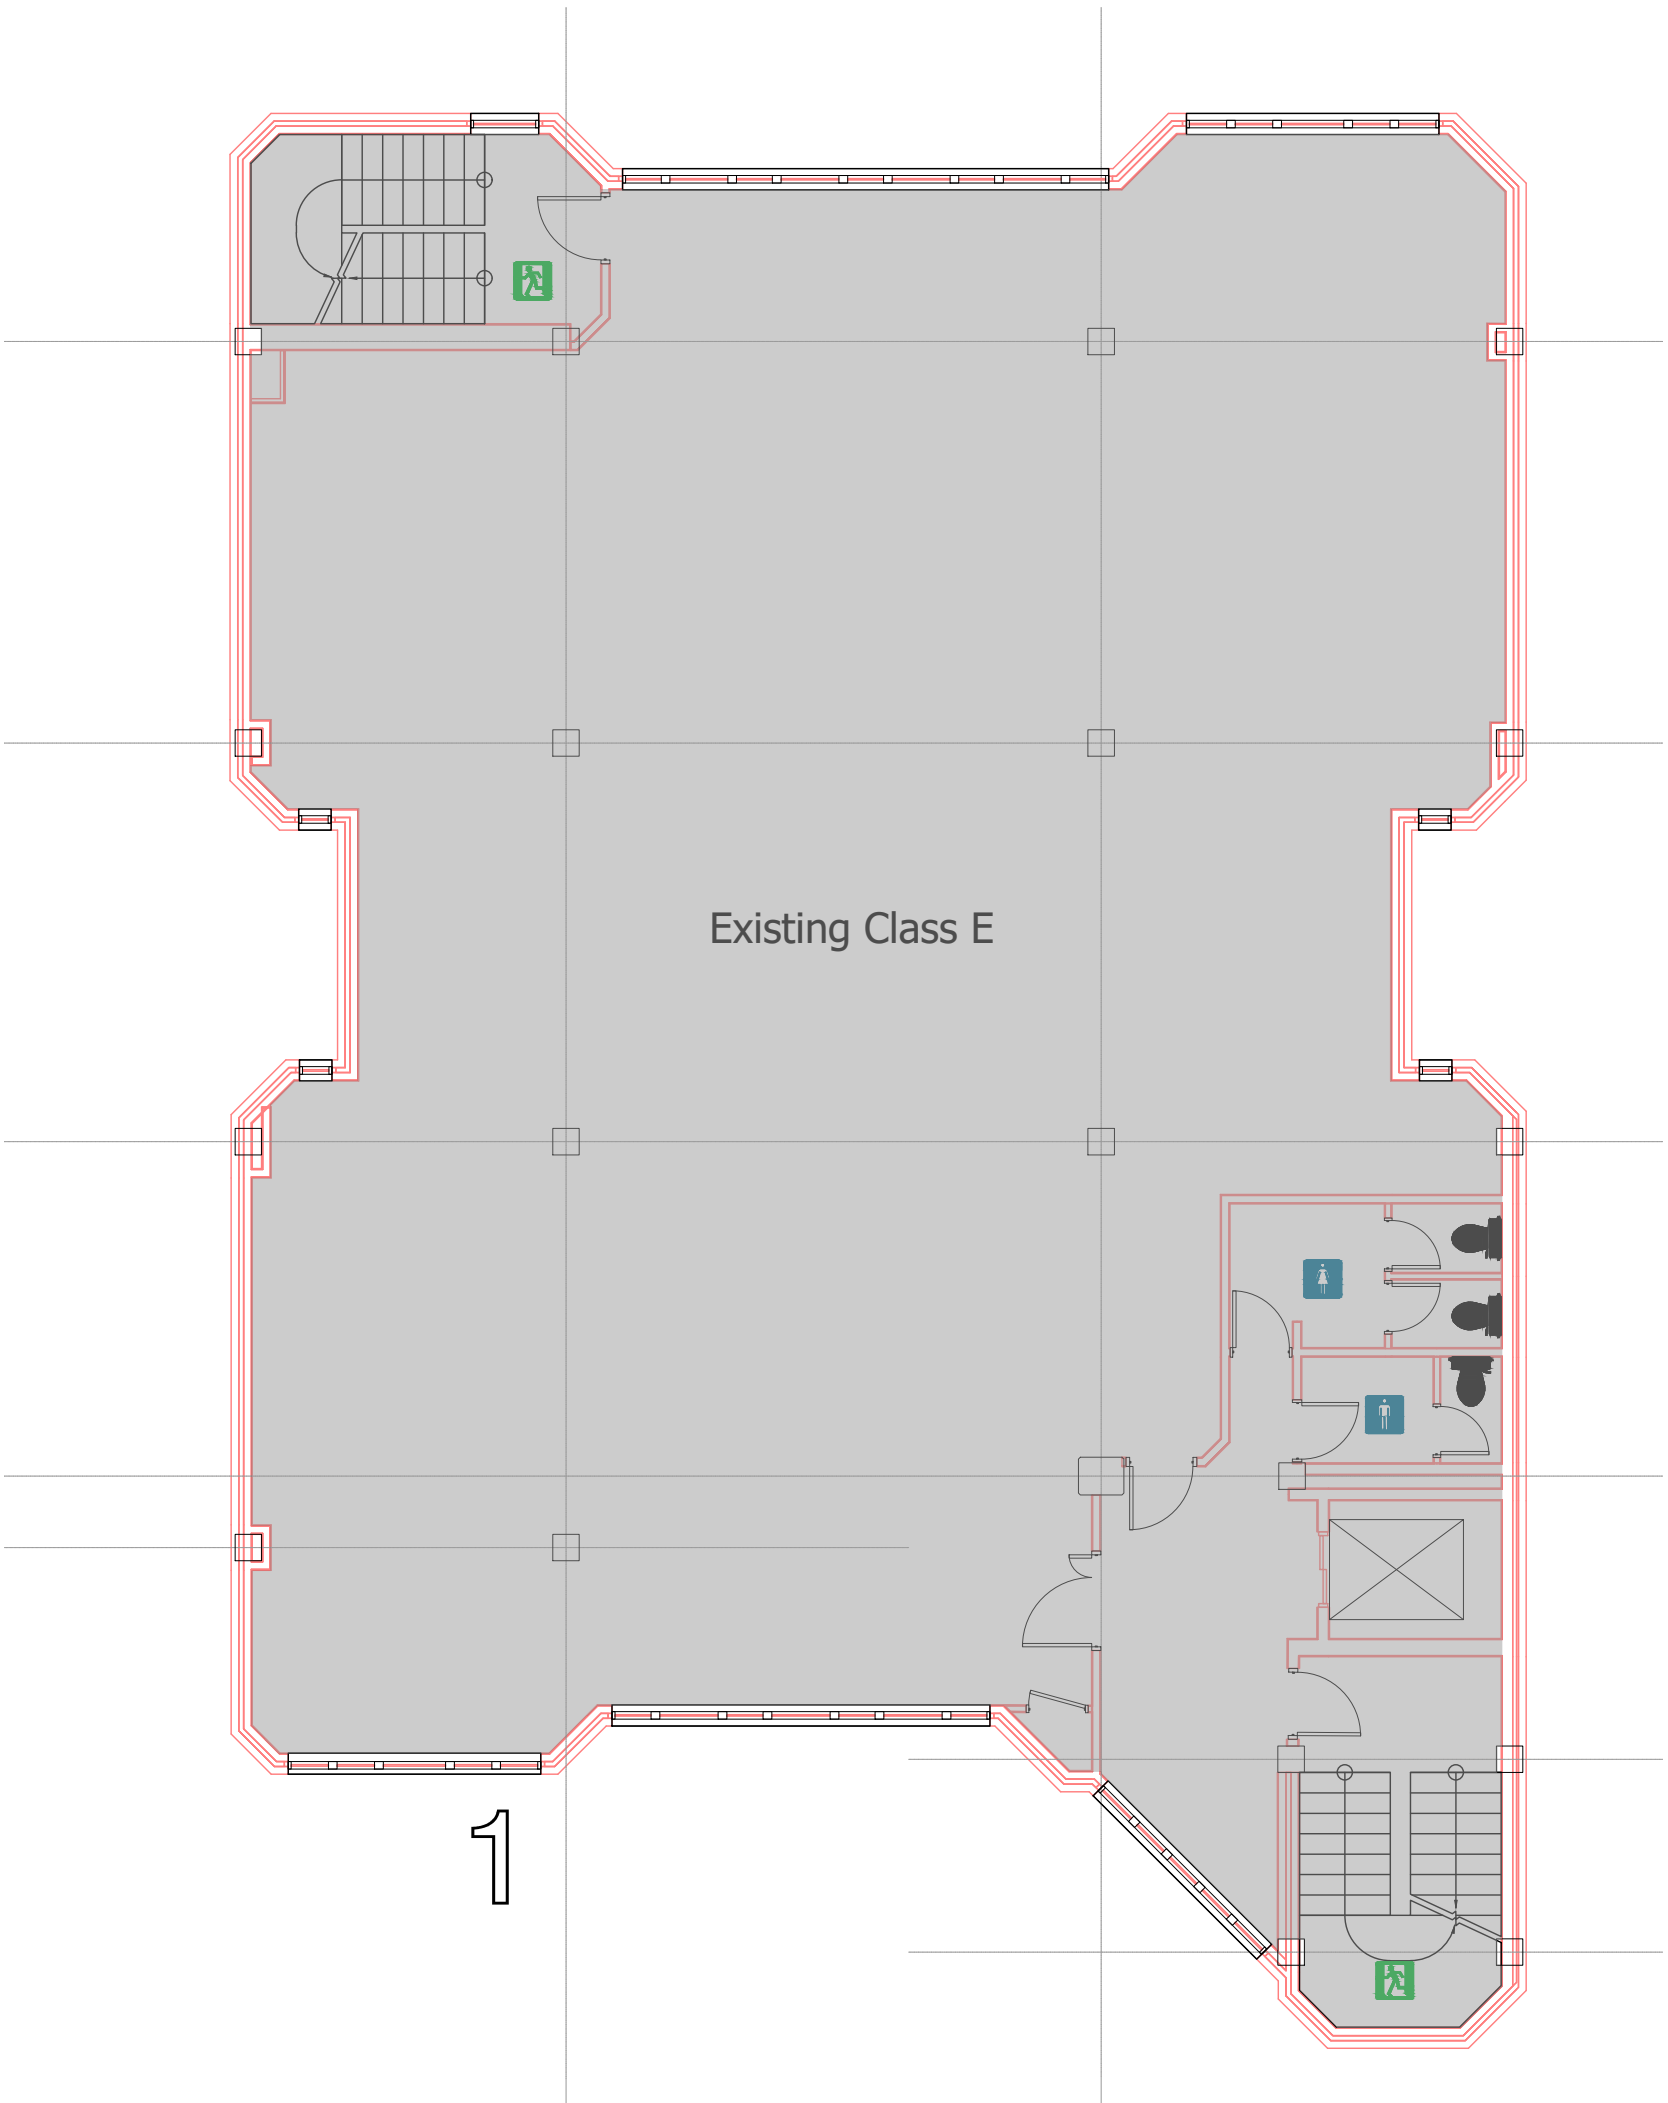
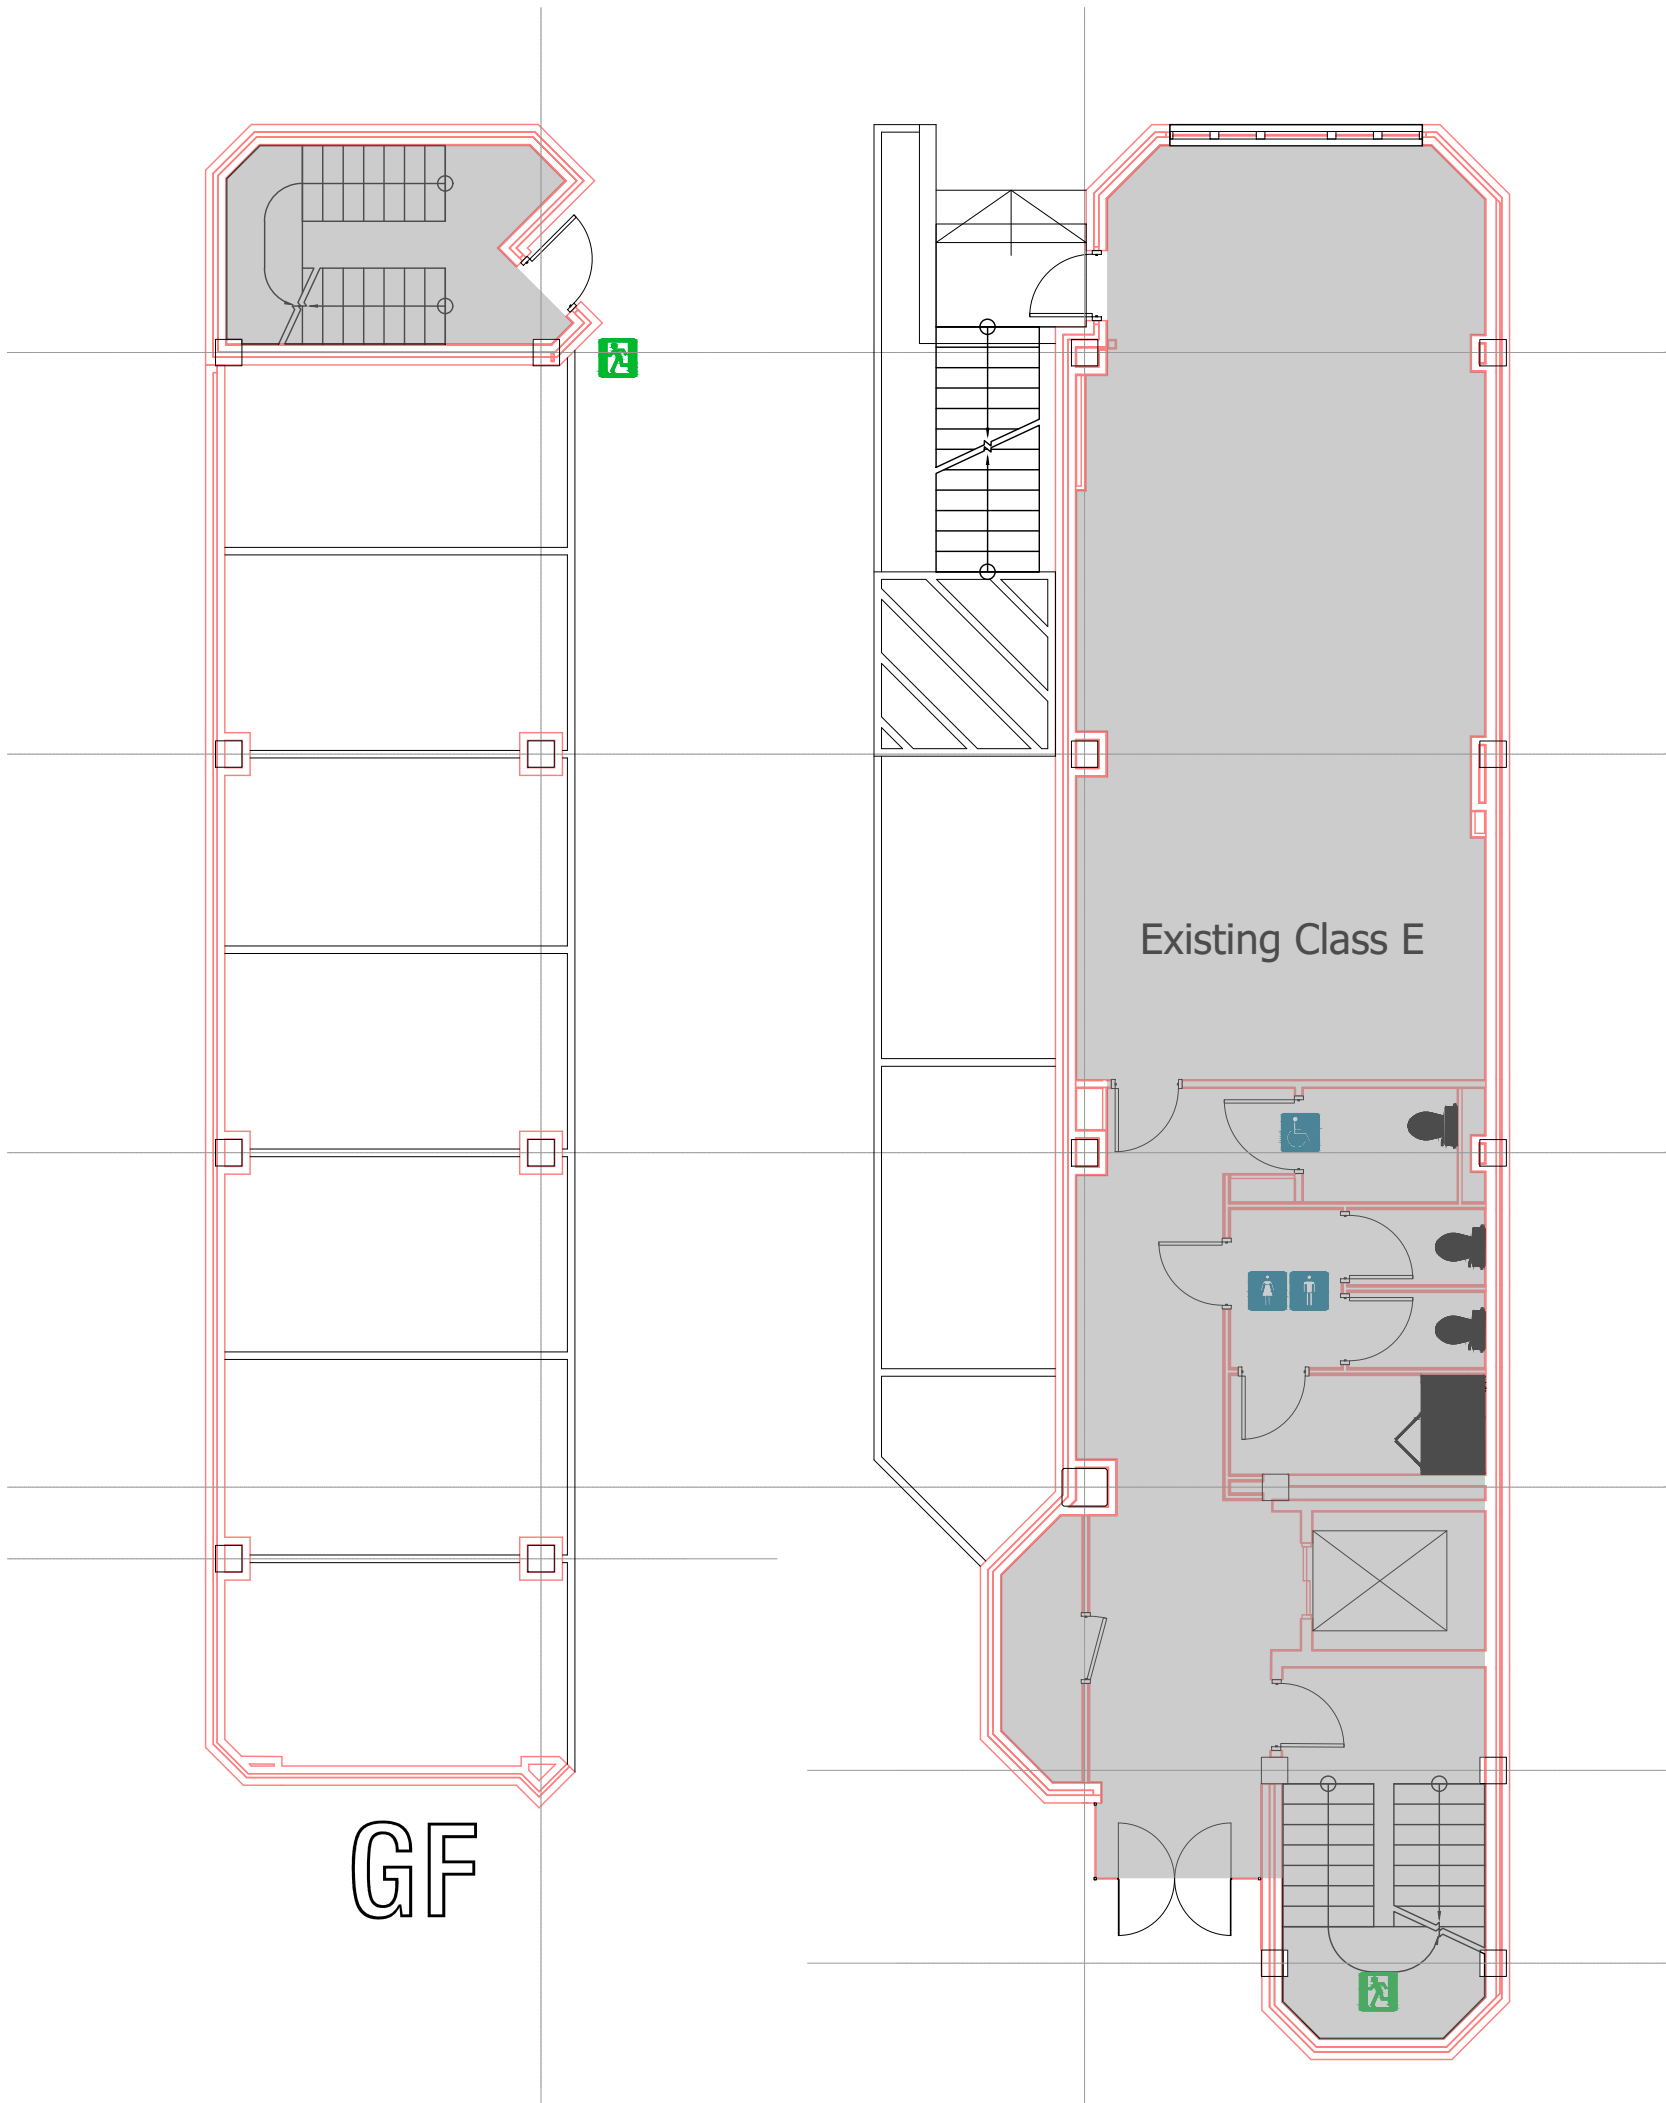
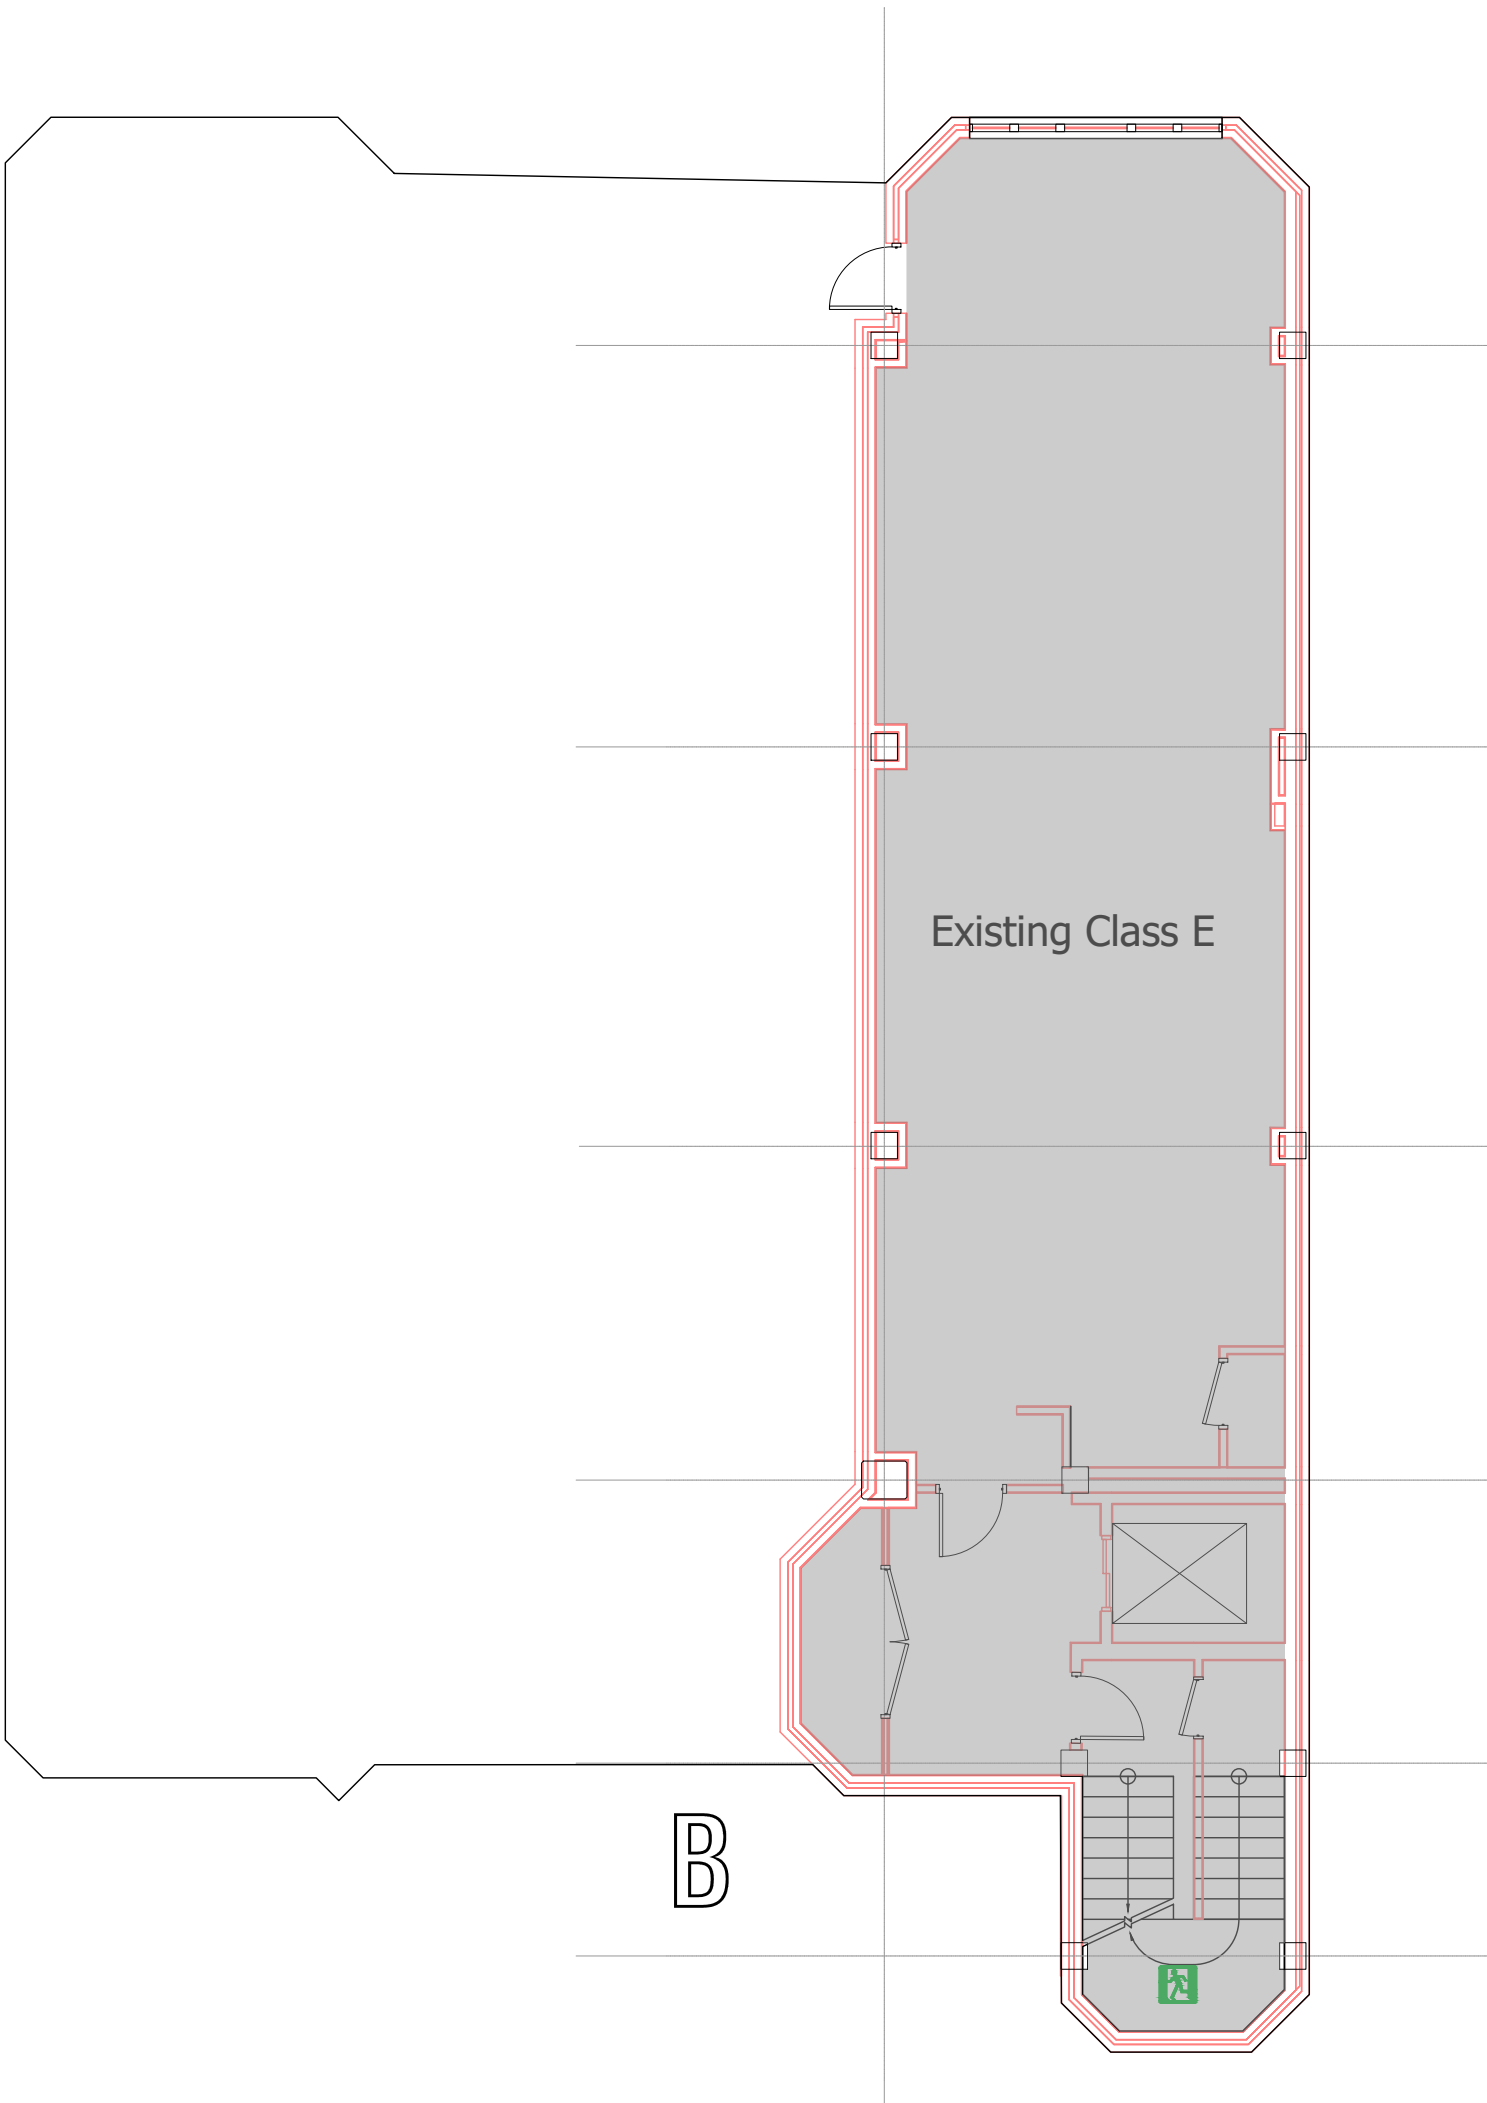


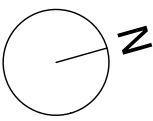

PLANNING

-1 Lower Ground Floor Plan
Scale 1:100

00 Ground Floor Plan
Scale 1:100

01 First Floor Plan
Scale 1:100

Osel architecture

PROJECT:
Upton House
7 Perrymount Road
Haywards Heath RH16 3TN

CLIENT:
Wolfvale Ltd
Stratford Road, Wellesbourne
Warwick, CV35 9RY

DRAWING:
Existing
Lower Grd, Ground & 1st
Floor Plans

DRAWING No.: REV:
E26-001-ZZ-XX-D-A-030000

SCALE: 1:100 @ A1 (1:200 @ A3)

DRAWN: WTM DATE: Apr 2026

CHECKED: DATE:
115 | The Record Hall | 16-16A Baldwin's Gardens | London | EC1N 7RJ
Tel: 020 7224 2447