


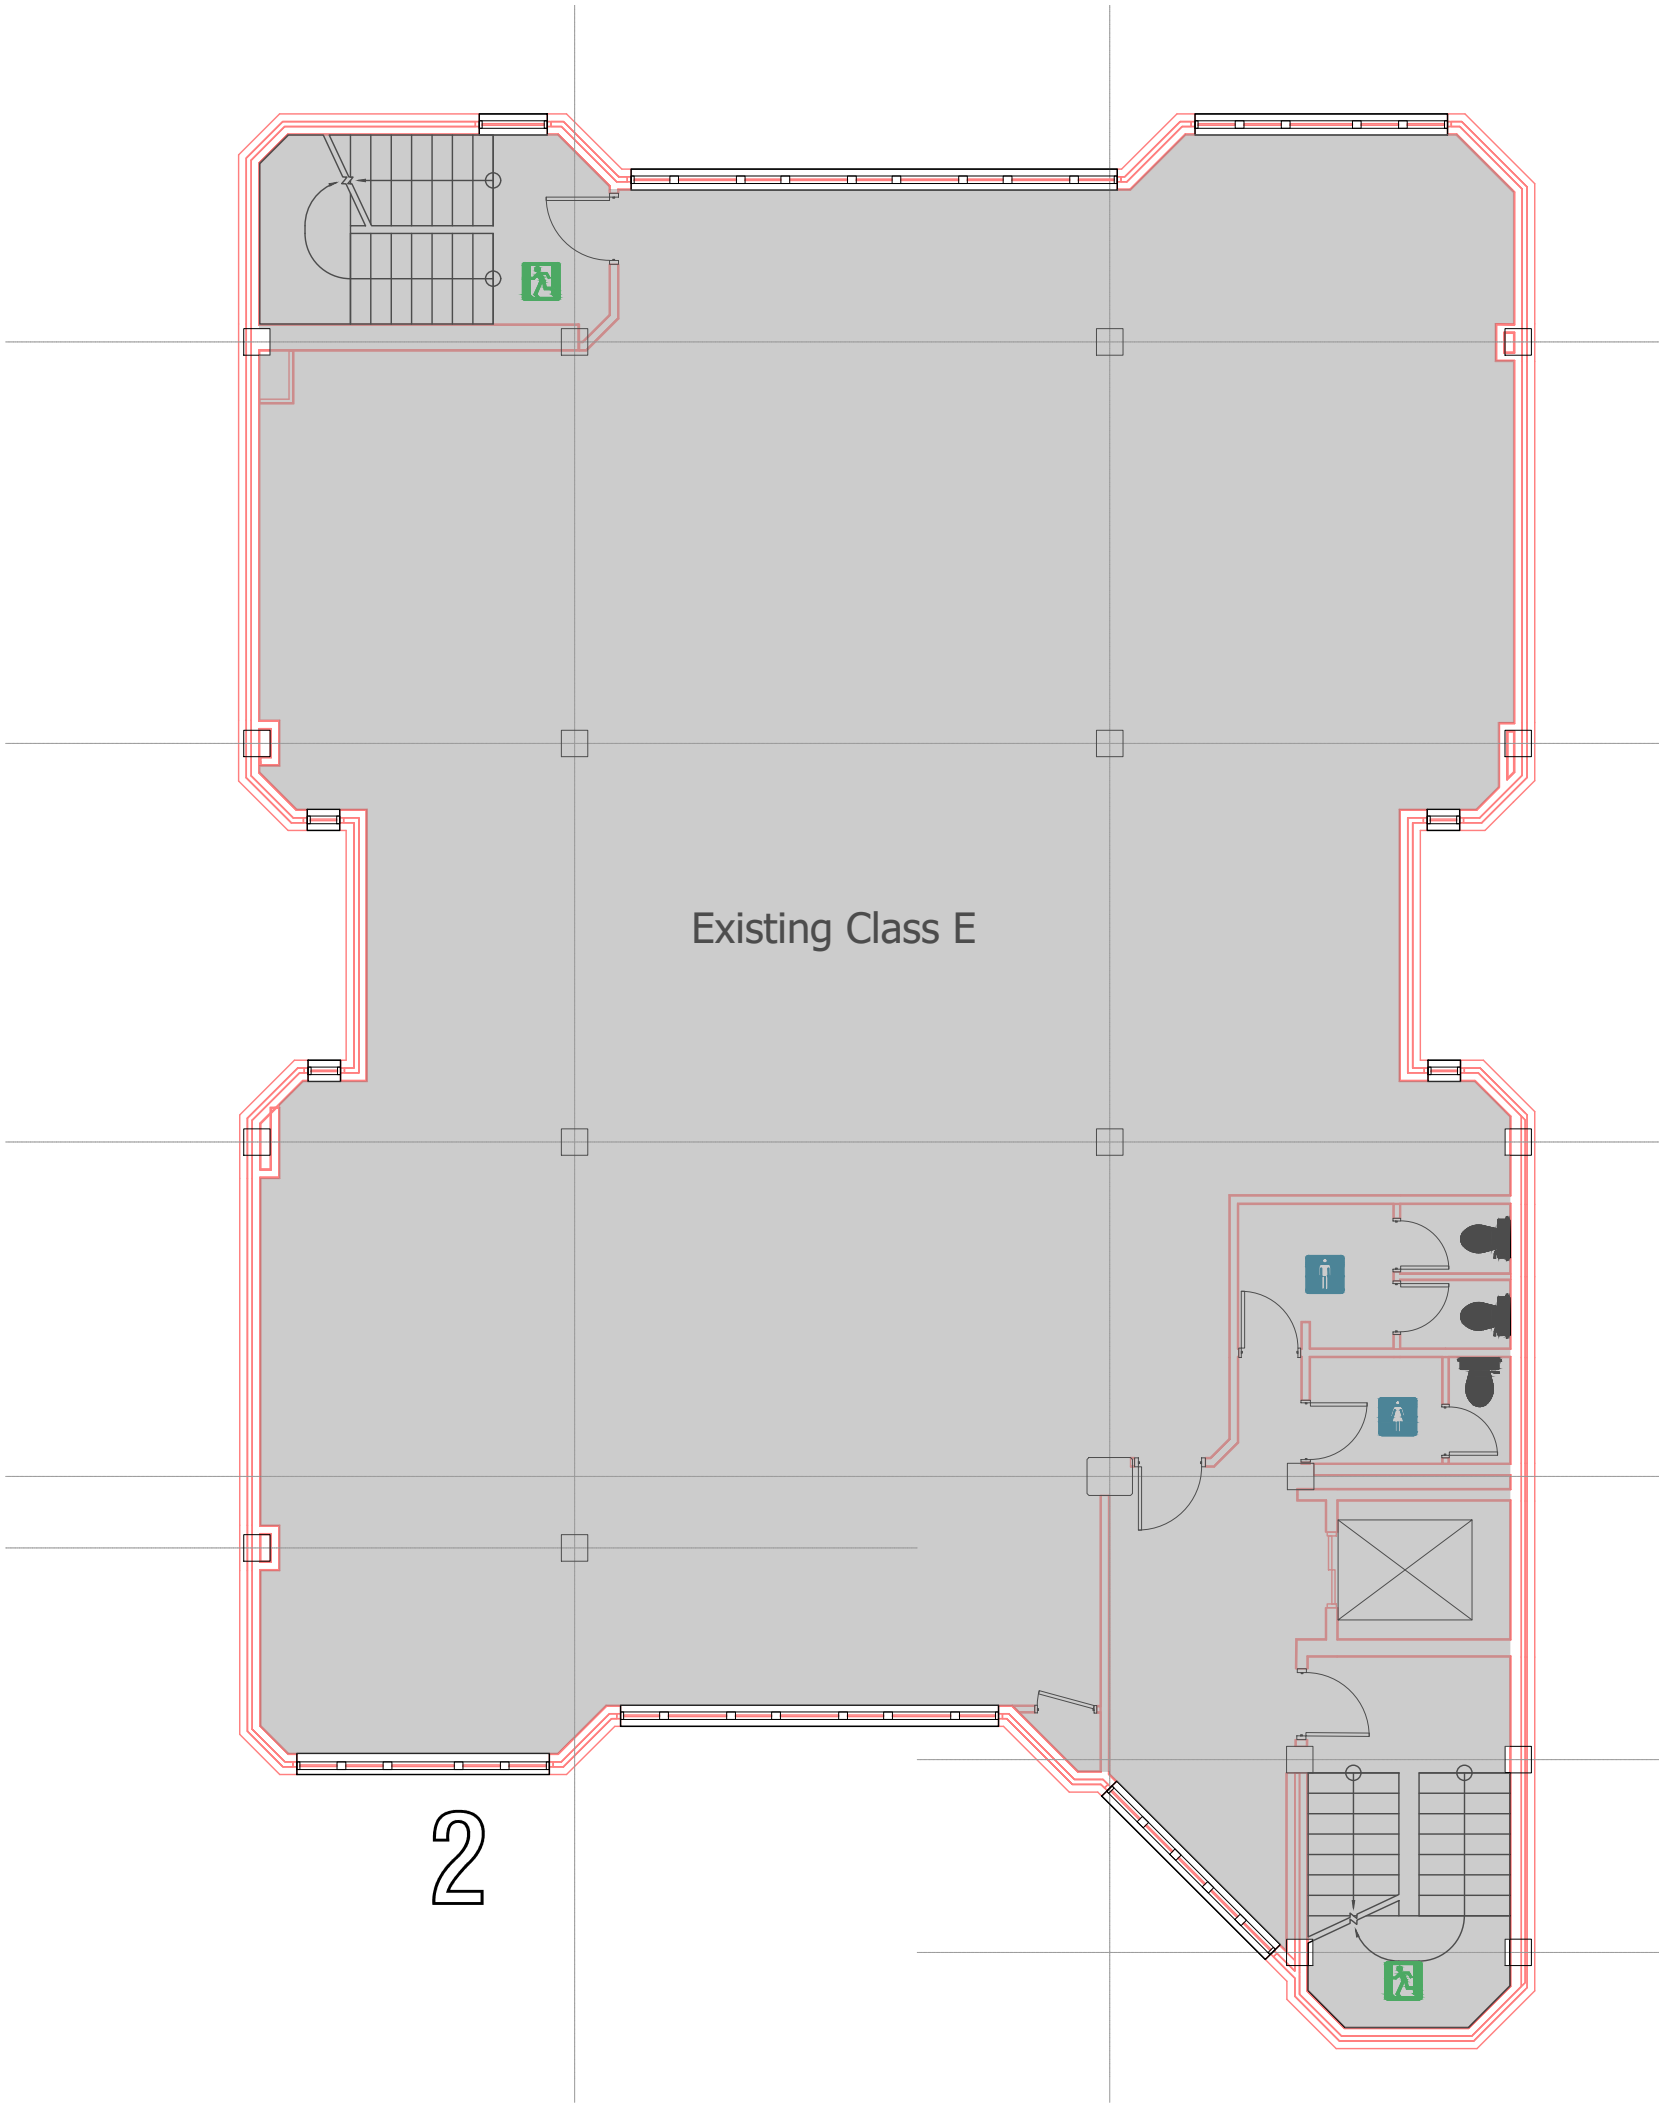


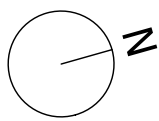

02 Second Floor Plan
Scale 1:100

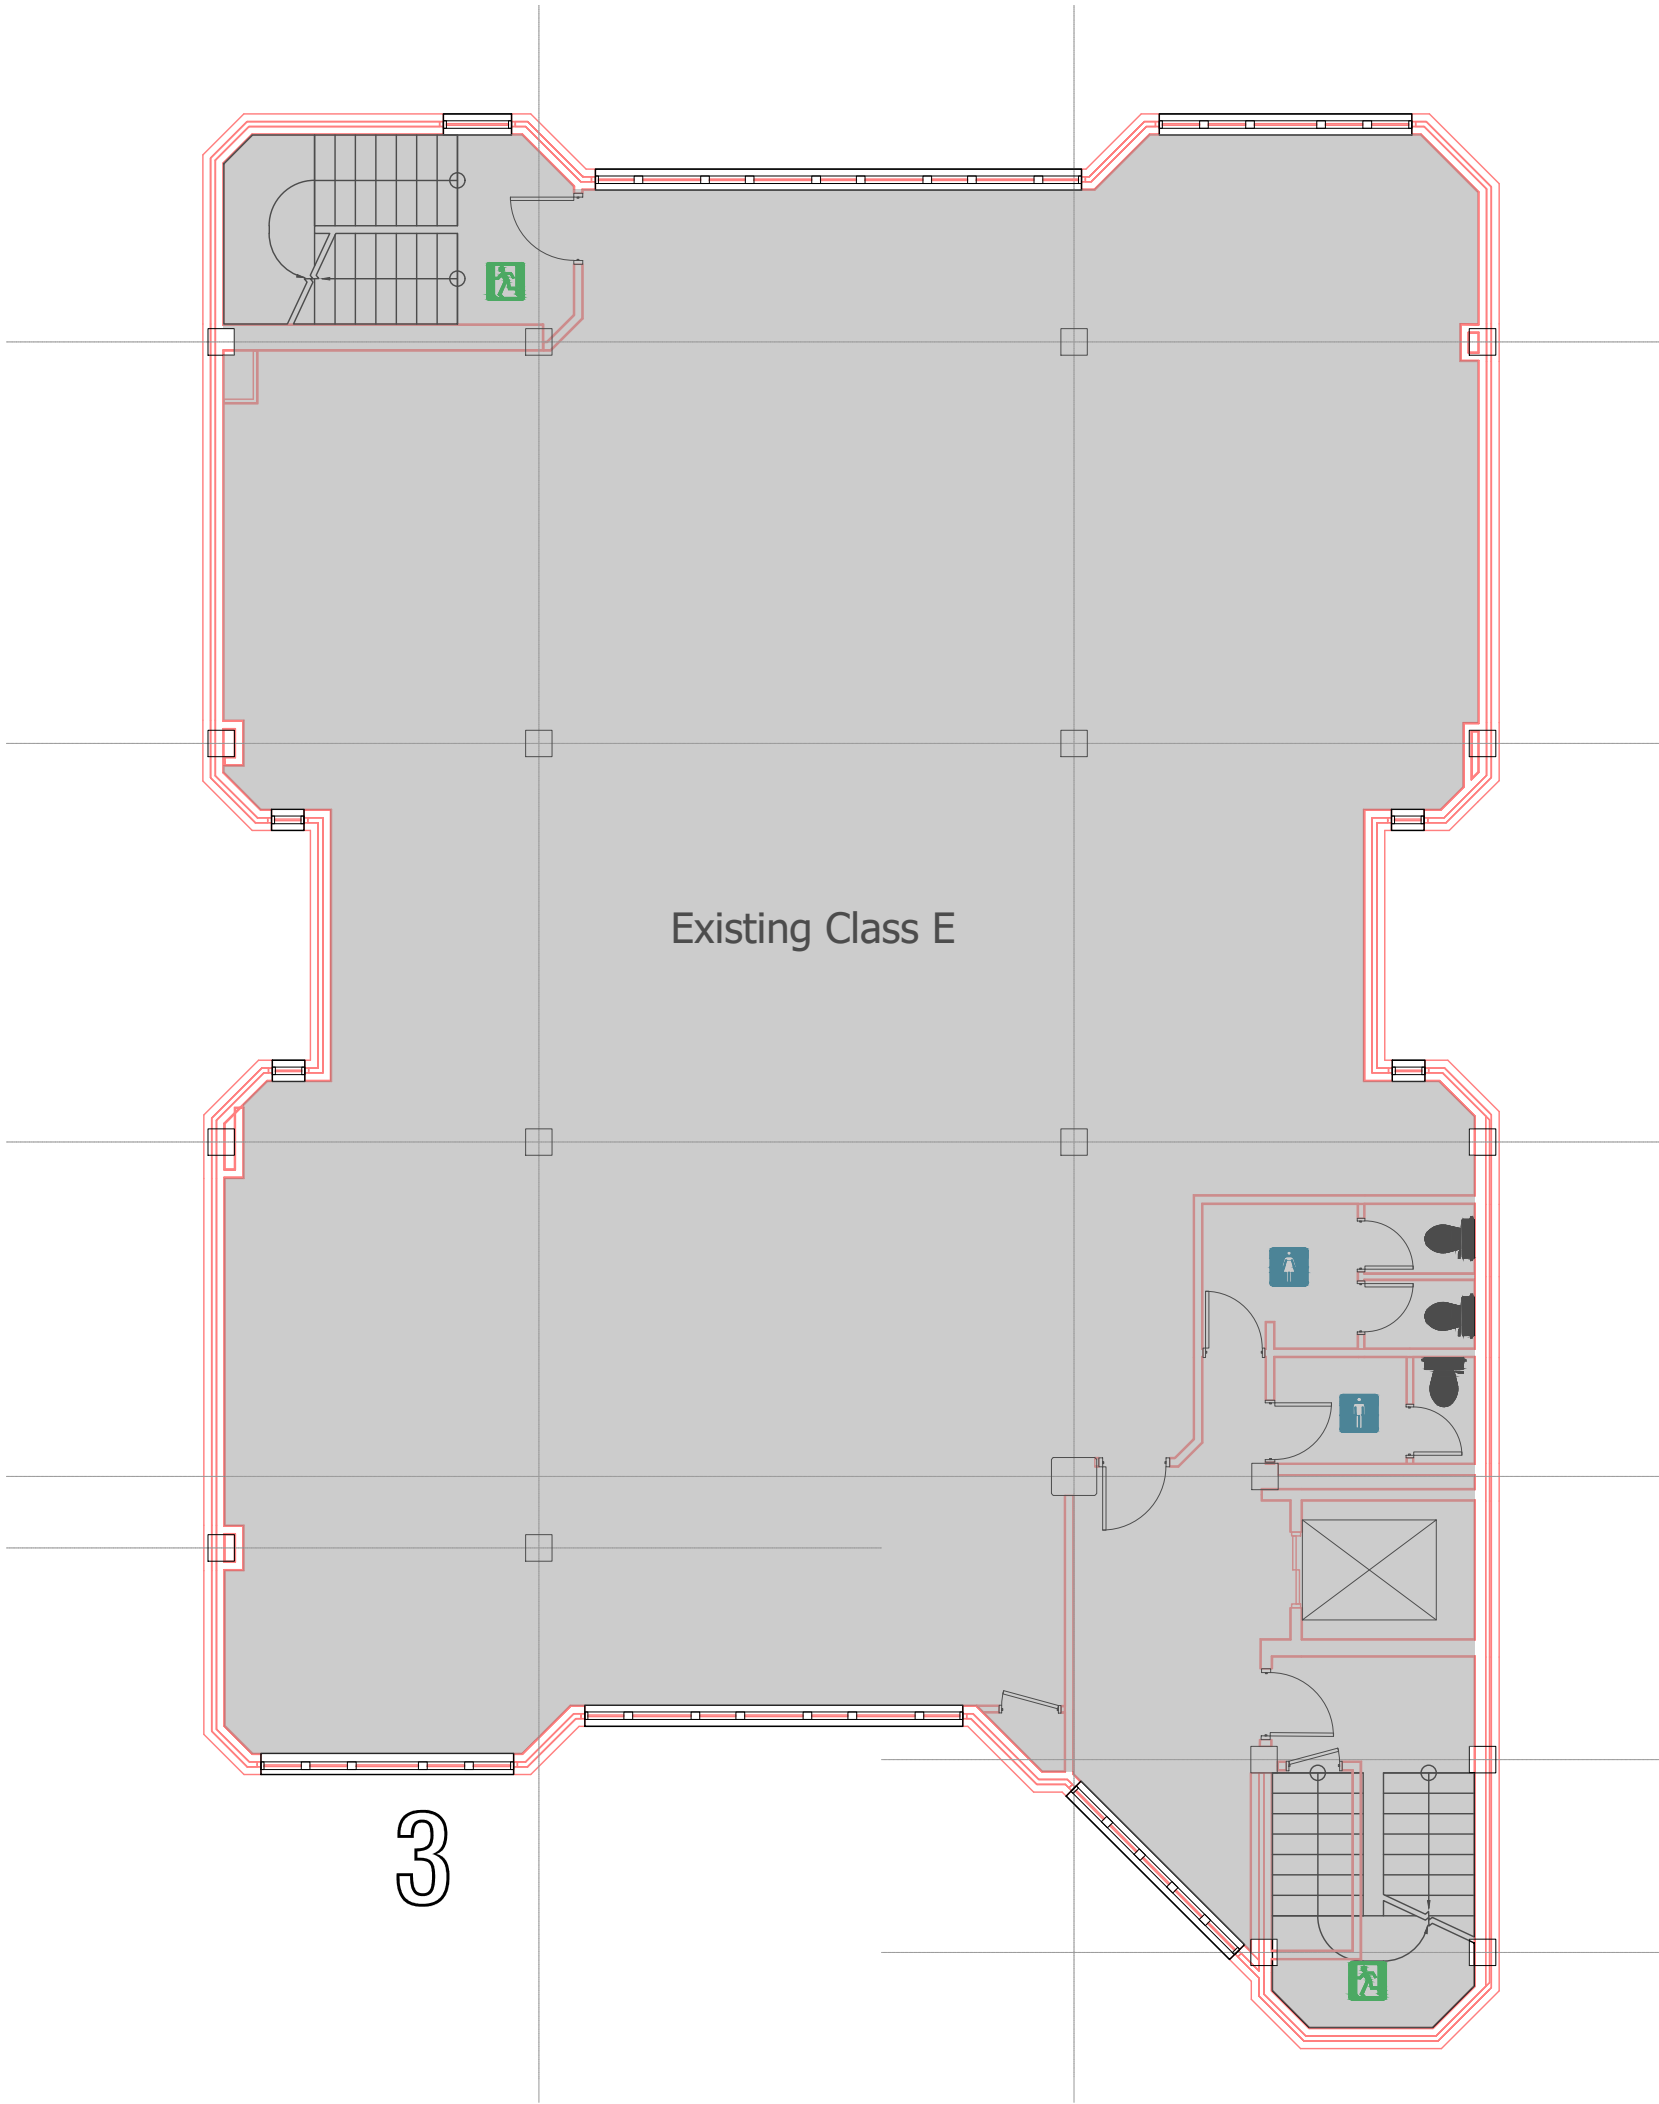

03 Third Floor Plan
Scale 1:100

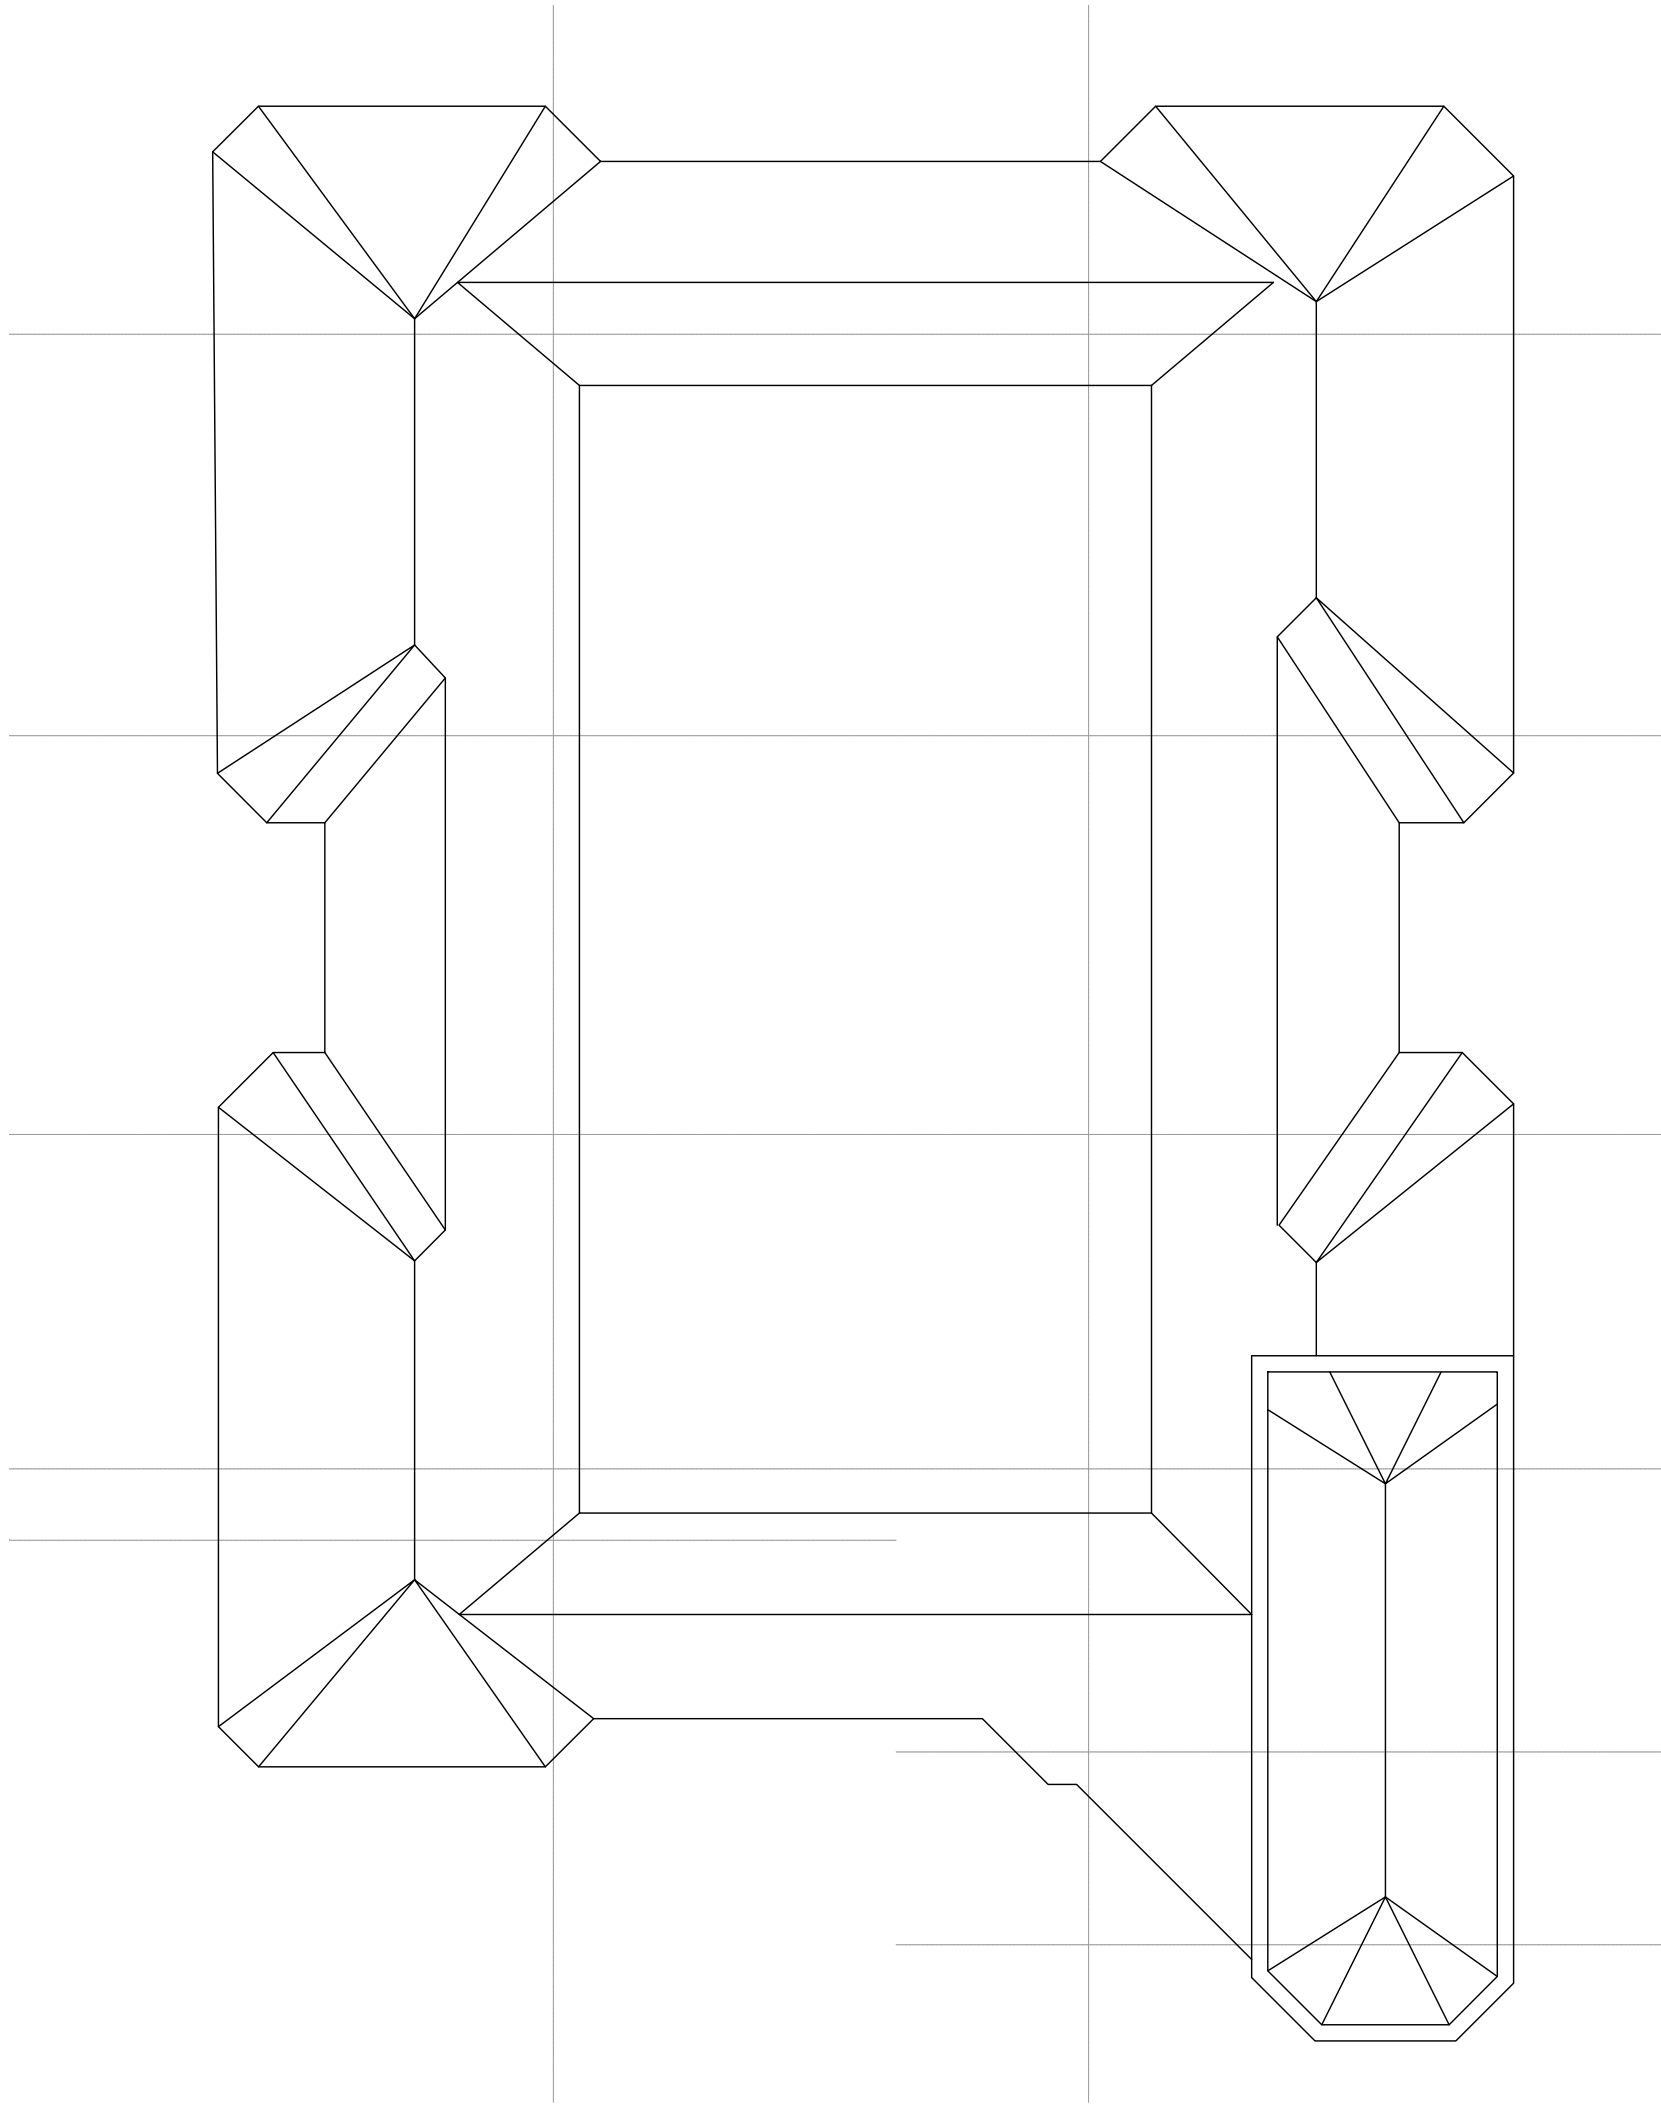

04 Roof Plan
Scale 1:100

Key:

Existing Class E floor area

Existing window

Proposed new window

PLANNING

Osel architecture

PROJECT:
Upton House
7 Perrymount Road
Haywards Heath RH16 3TN

CLIENT:
Wolfvale Ltd
Stratford Road, Wellesbourne
Warwick, CV35 9RY

DRAWING:
Existing
2nd, 3rd & Roof
Floor Plans

DRAWING No.:
E26-001-ZZ-XX-D-A-030001

SCALE: 1:100 @ A1 (1:200 @ A3)

DRAWN: WTM DATE: Apr 2026

CHECKED: DATE:
115 | The Record Hall | 16-16A Baldwin's Gardens | London | EC1N 7RJ
Tel: 020 7224 2447