



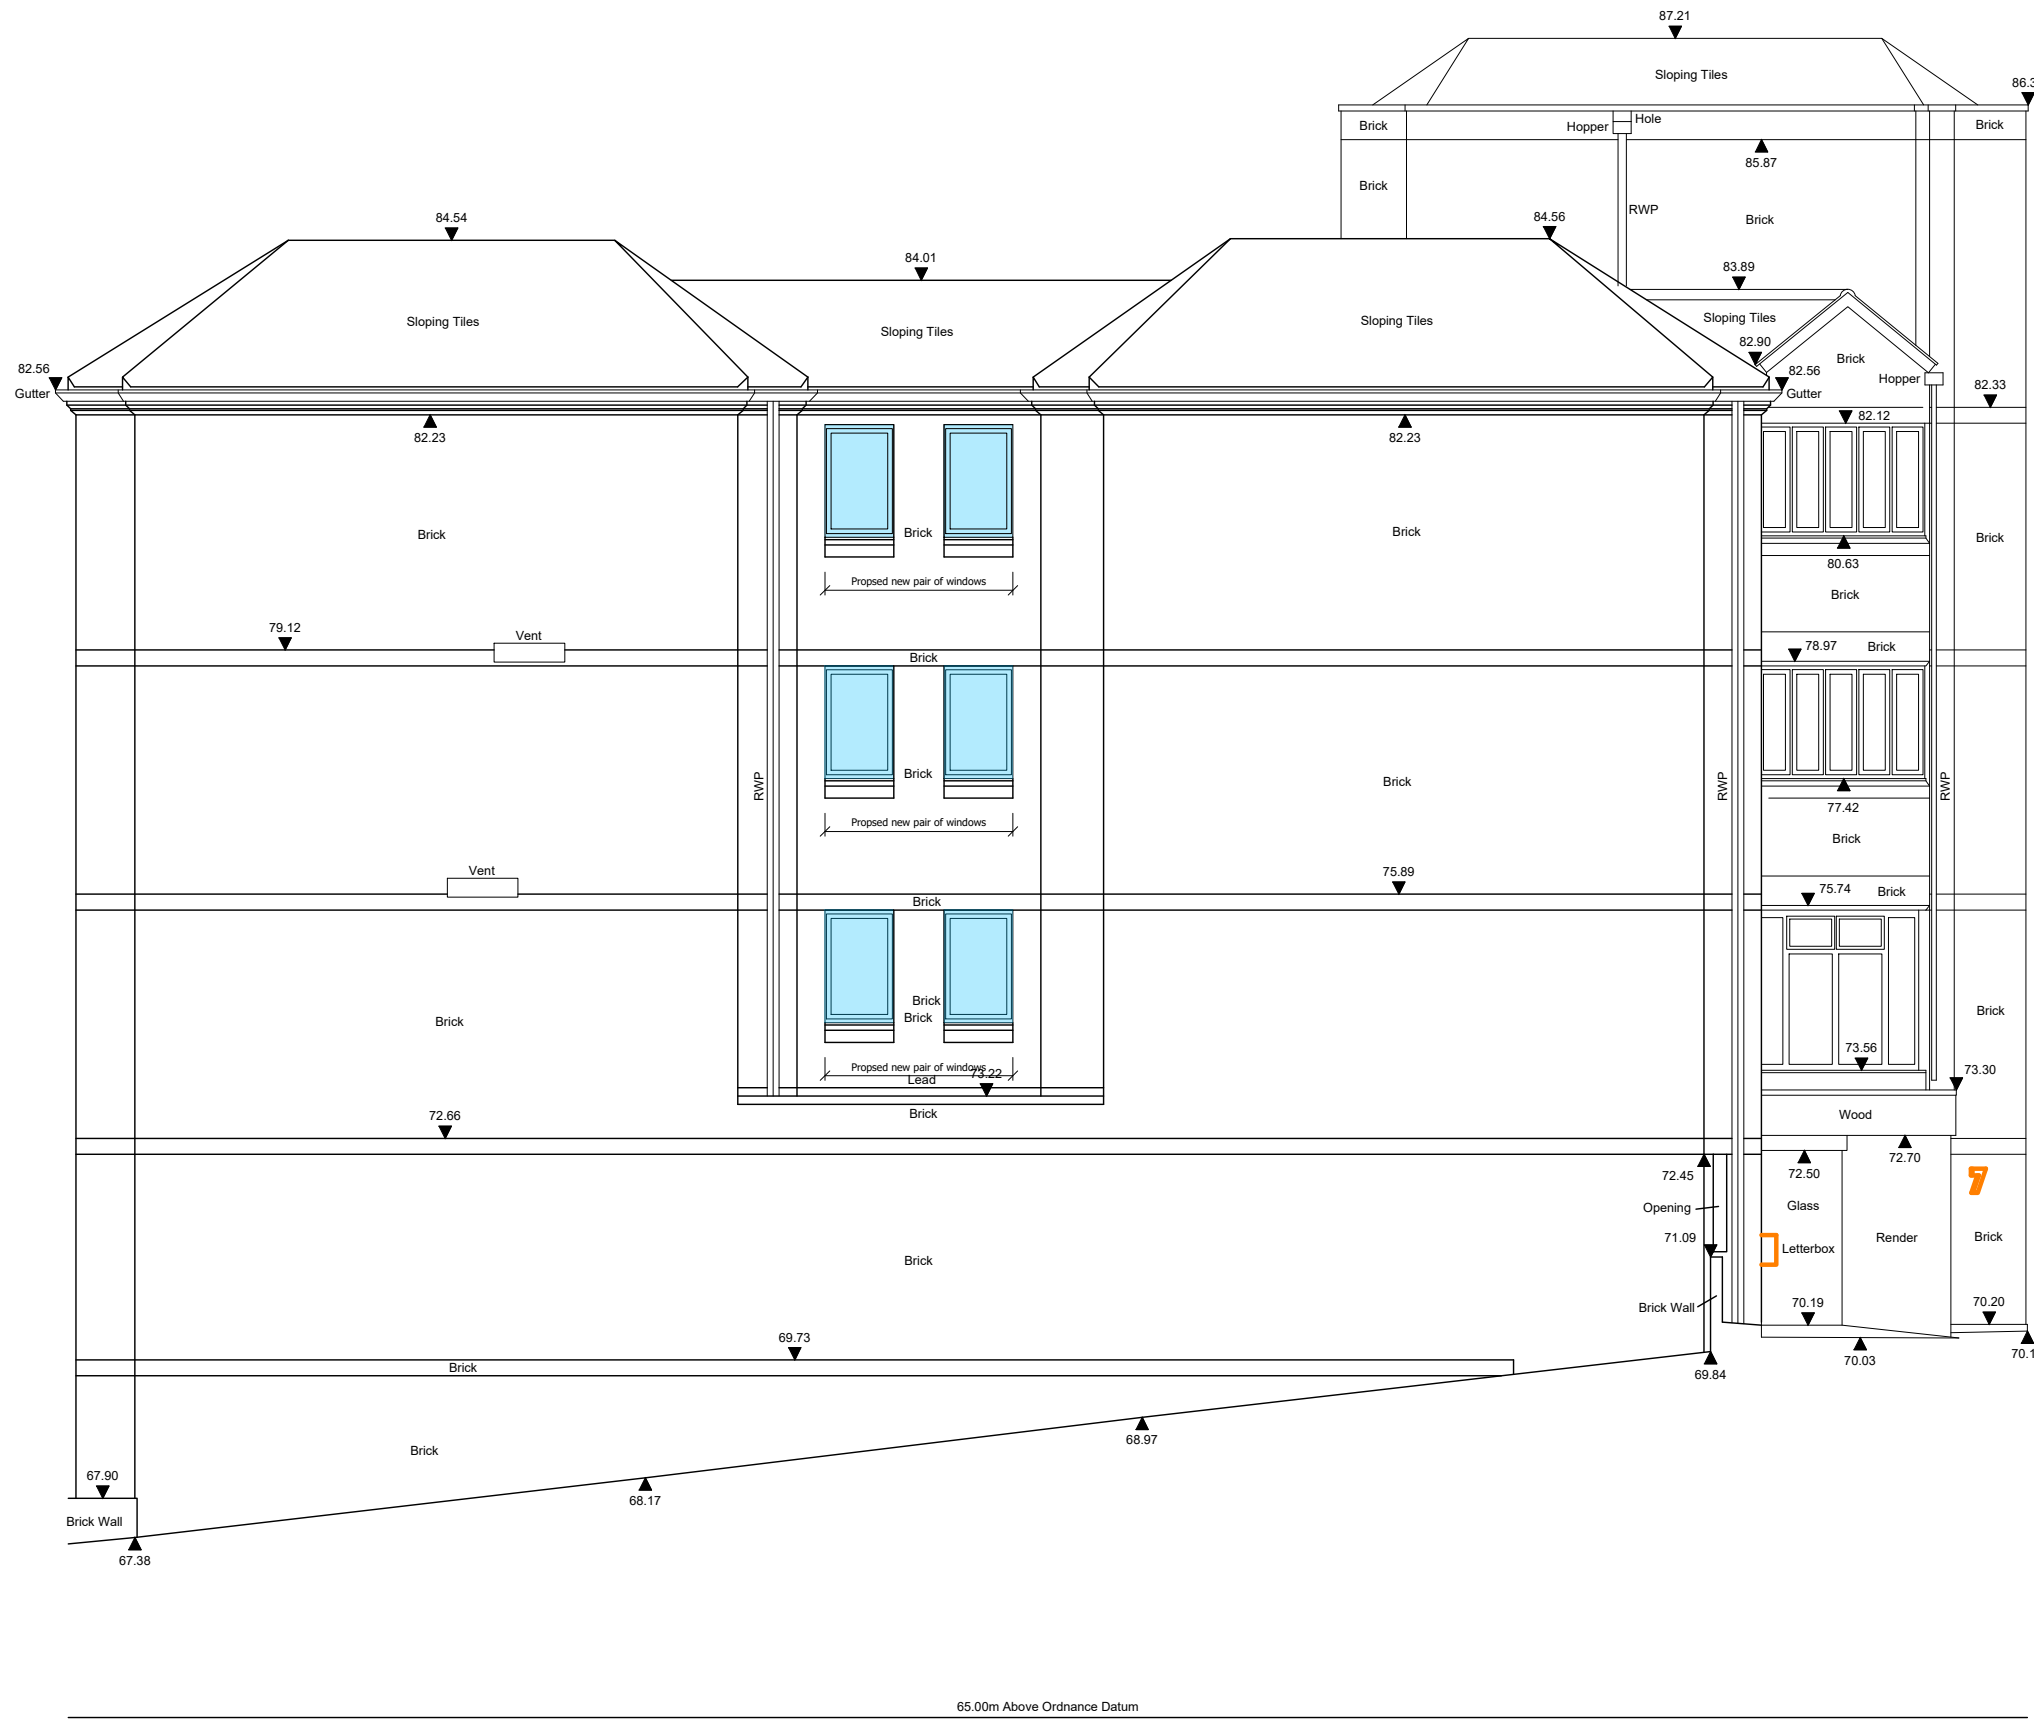


03 South Flank Elevation (3 pair of new windows)  
Scale 1:100



04 West Rear Elevation (3 new windows)  
Scale 1:100

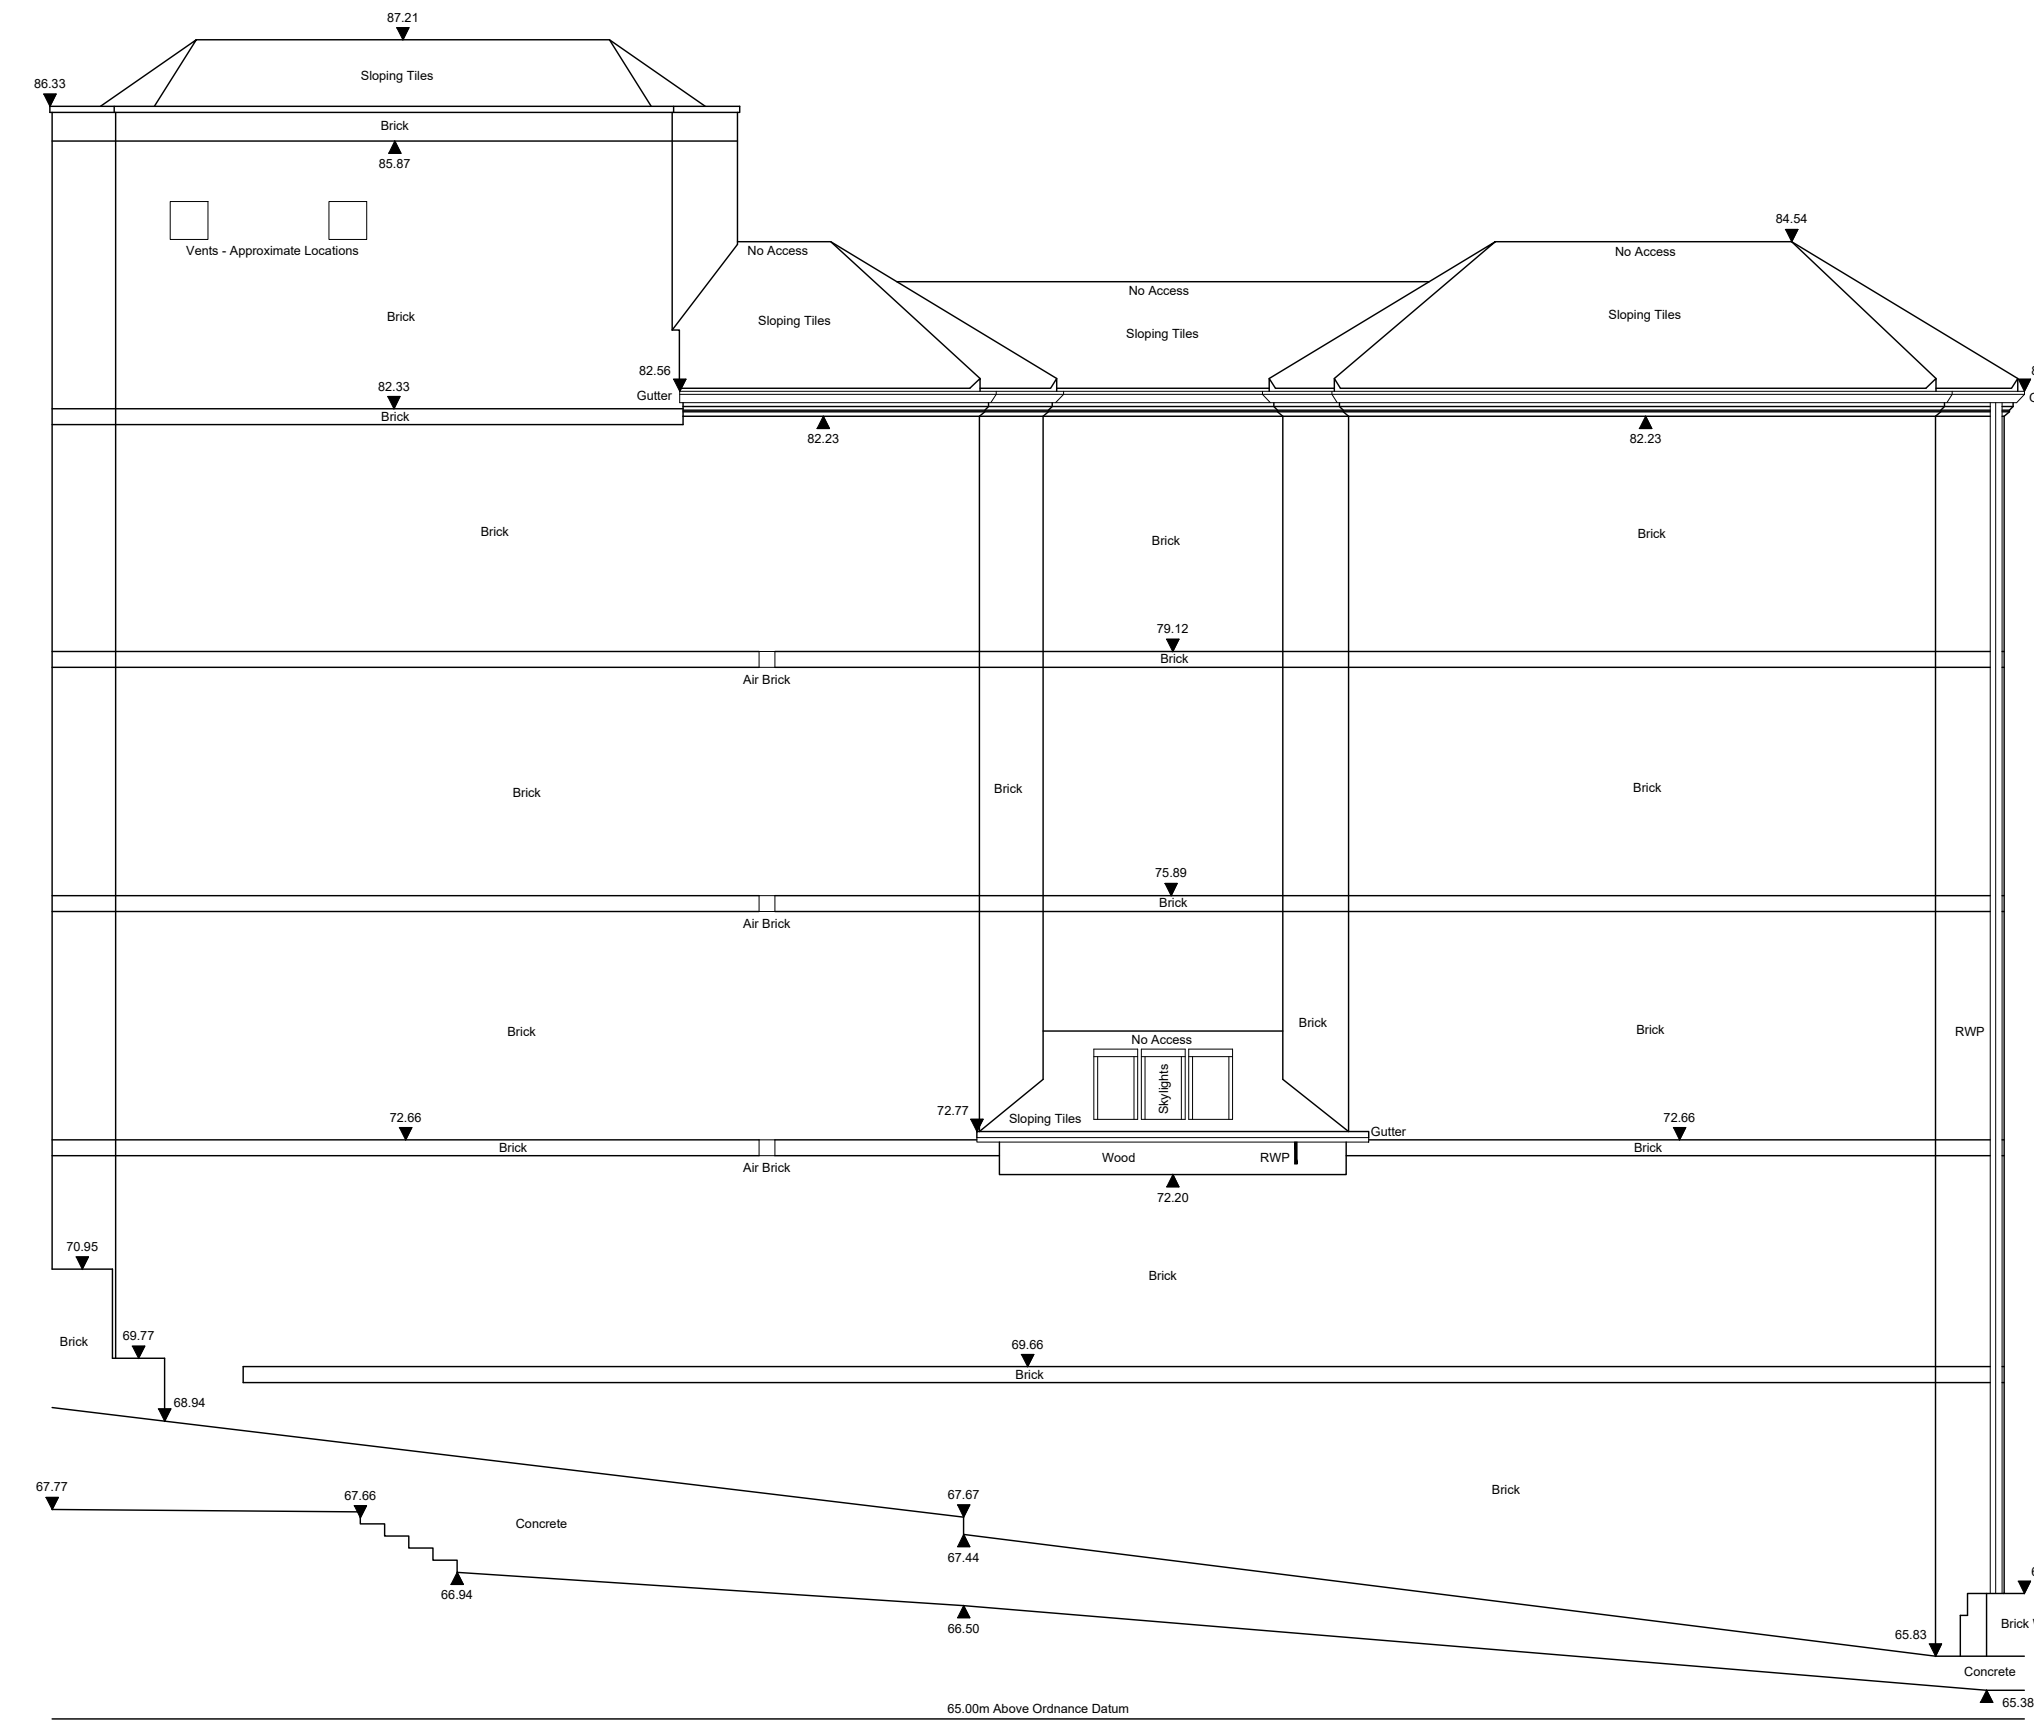


02 North Flank Elevation (no change)  
Scale 1:100

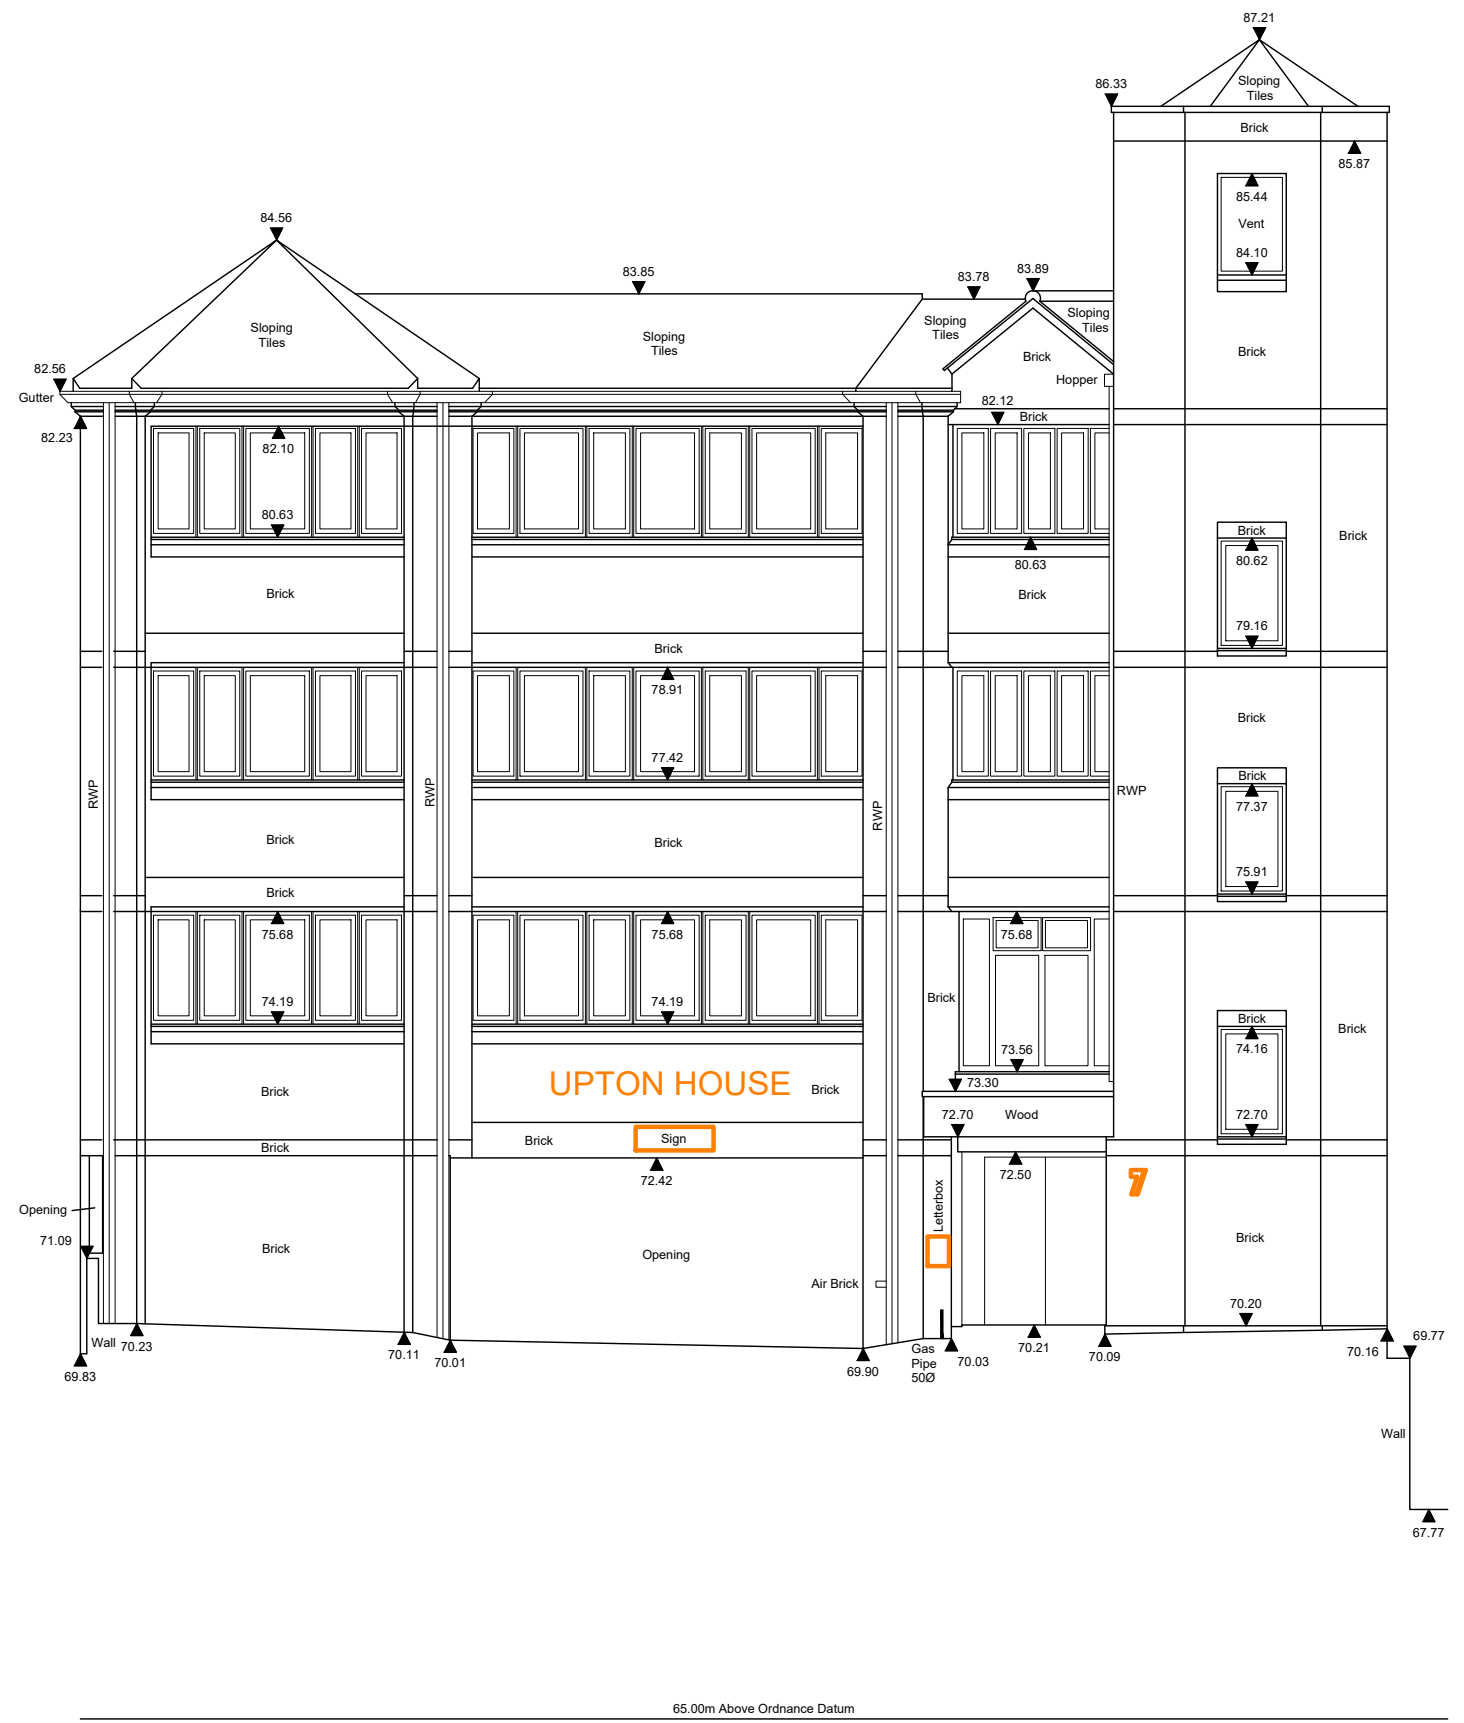

01 East Front Elevation (no change)  
Scale 1:100

Key:

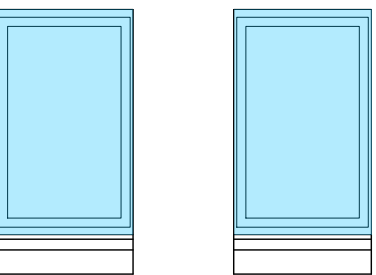

Proposed new pair of windows  
Proposed windows illustrated with blue hatch

PLANNING

Osel architecture

PROJECT:  
ELEVATIONAL CHANGES  
7 Perrymount Road  
Haywards Heath RH16 3TN

CLIENT:  
Wolfvale Ltd  
Stratford Road, Wellesbourne  
Warwick, CV35 9RY

DRAWING:  
Proposed  
Elevations  
-

DRAWING No.: REV:

E26-001-ZZ-XX-D-A-050101

SCALE: 1:100 @ A1 (1:200 @ A3)

DRAWN: WTM DATE: Apr 2026

CHECKED: DATE:  
115 | The Record Hall | 16-16A Baldwin's Gardens | London | EC1N 7RJ  
Tel: 020 7224 2447

E-mail: admin@oselarch.co.uk Web: www.oselarchitecture.co.uk  
©COPYRIGHT EXISTS ON THE DESIGNS AND INFORMATION SHOWN ON THIS DRAWING