

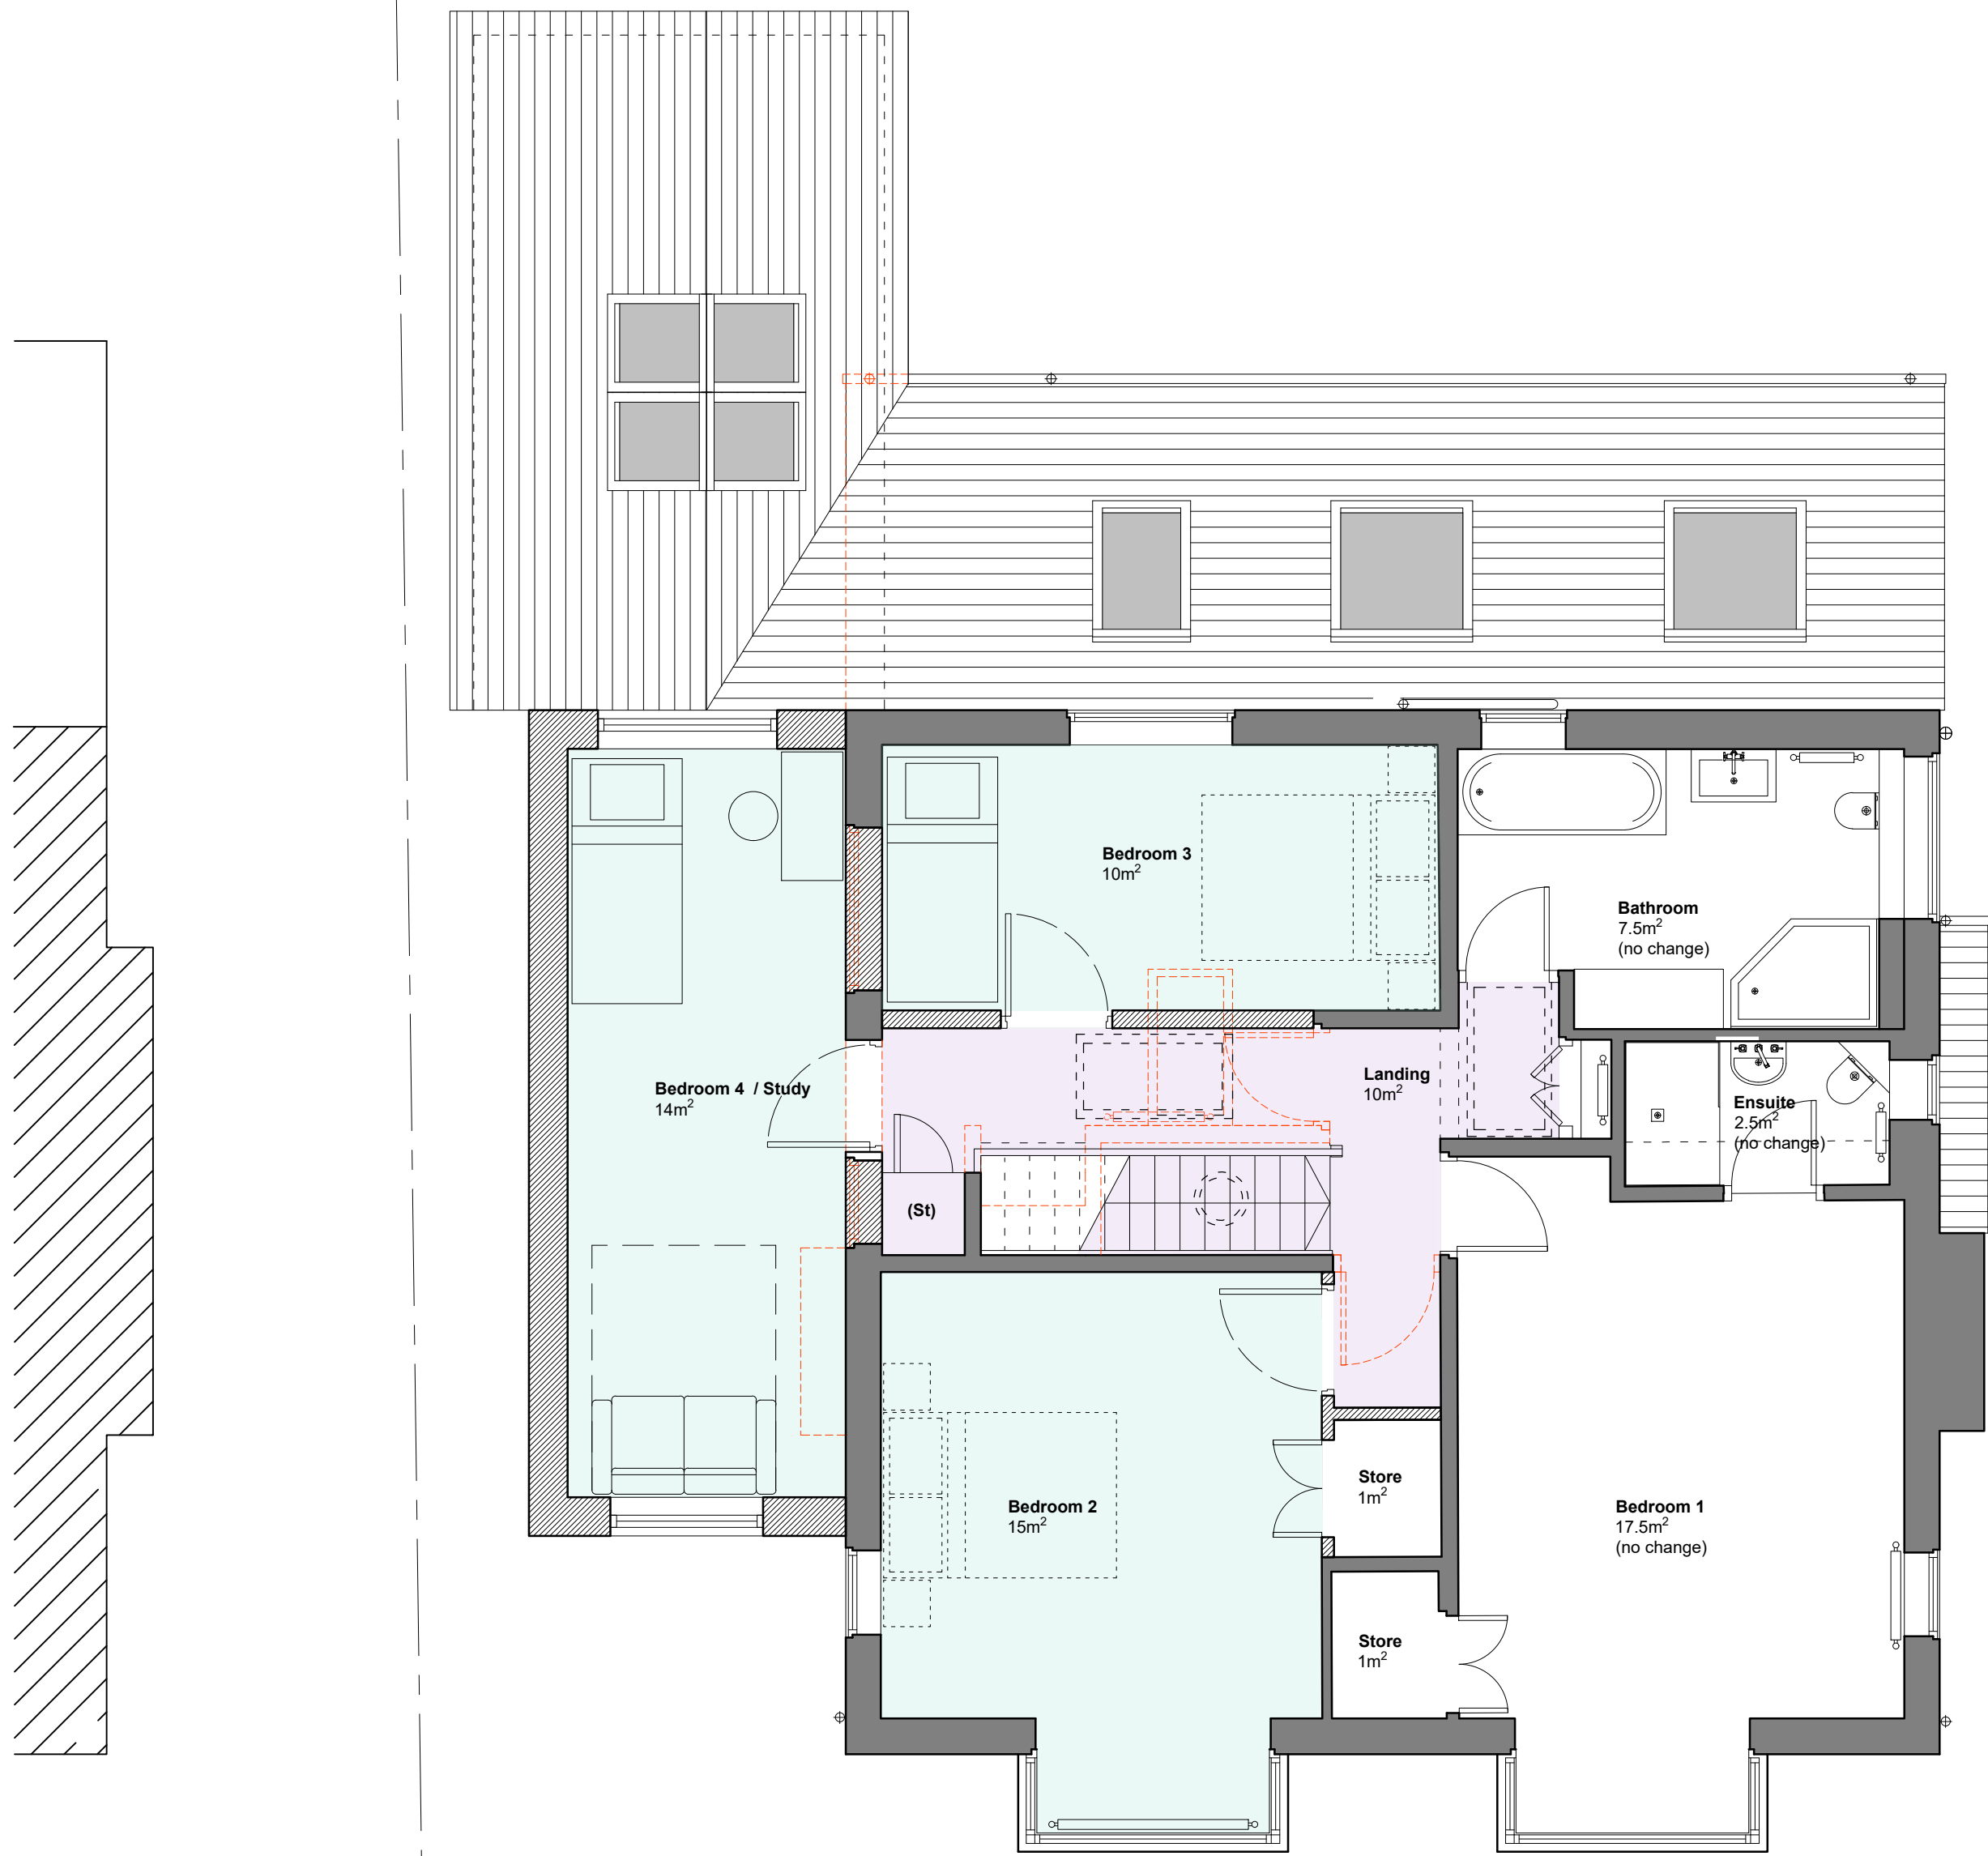


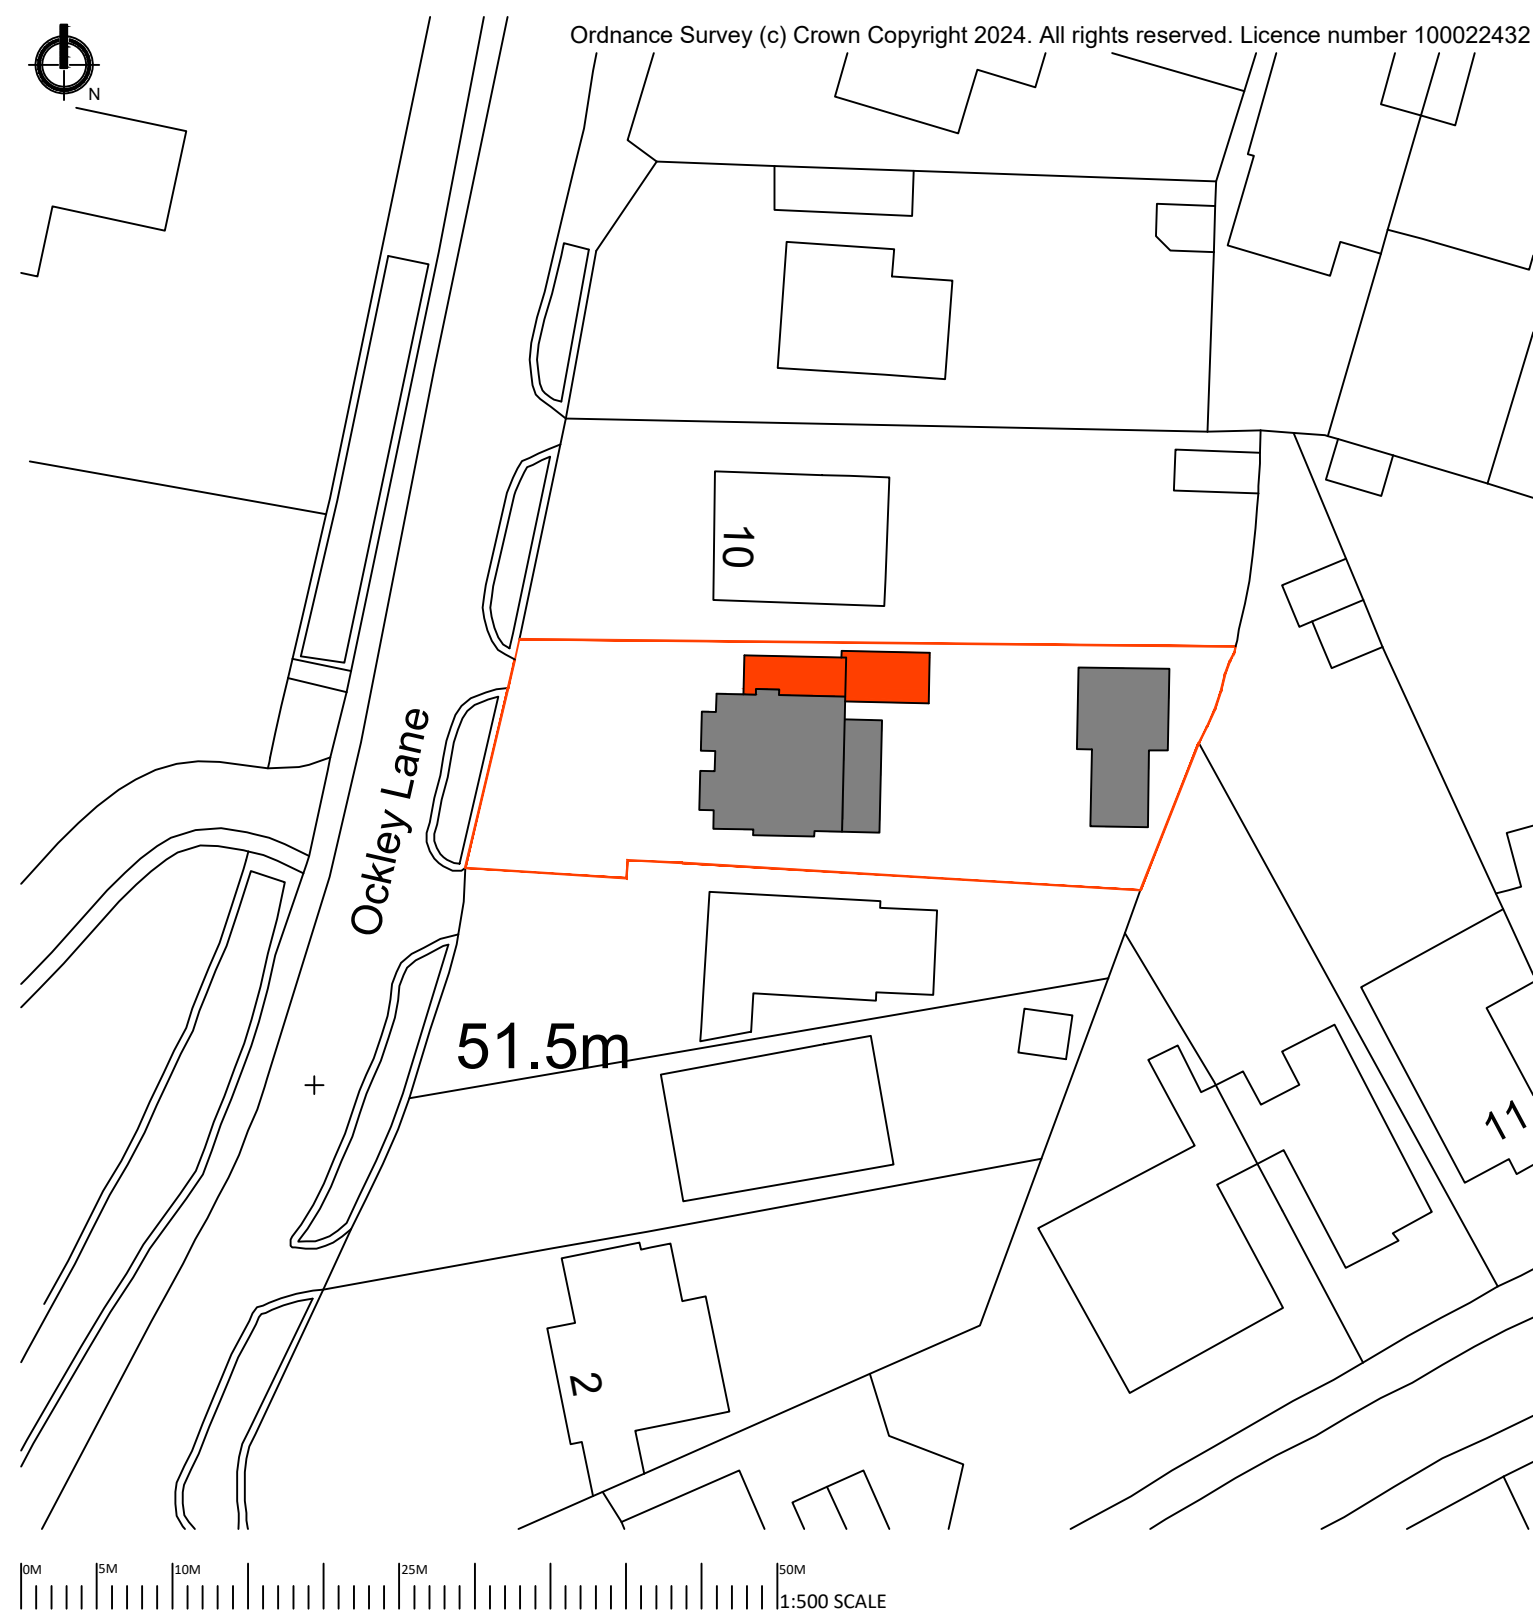

First Floor Plan as Proposed
1:50 @ A1

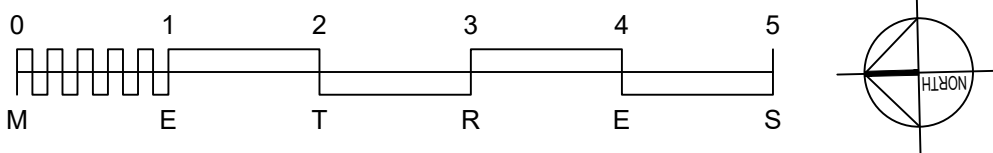

Block Plan as Proposed
1:500 @ A1

B	05.02.25	Rooflights over garden room amended
A	28.01.25	Chimney omitted
REV	DATE	DESCRIPTION

This drawing should be read in conjunction with all other drawings. Do not scale.
All dimensions must be site checked.
Copyright © Catherine Whitby Architects



Drawing Status
PLANNING

Project
Mr & Mrs Louden
8 Ockley Lane
Hassocks

Title
Proposed Block Plan
and First Floor Plan

Project No. 02415	Drawn By cw	Checked By cw
----------------------	----------------	------------------

Drawing No. 004

Scale Varies @ A1	Date Jan 24	Revision B
----------------------	----------------	---------------