



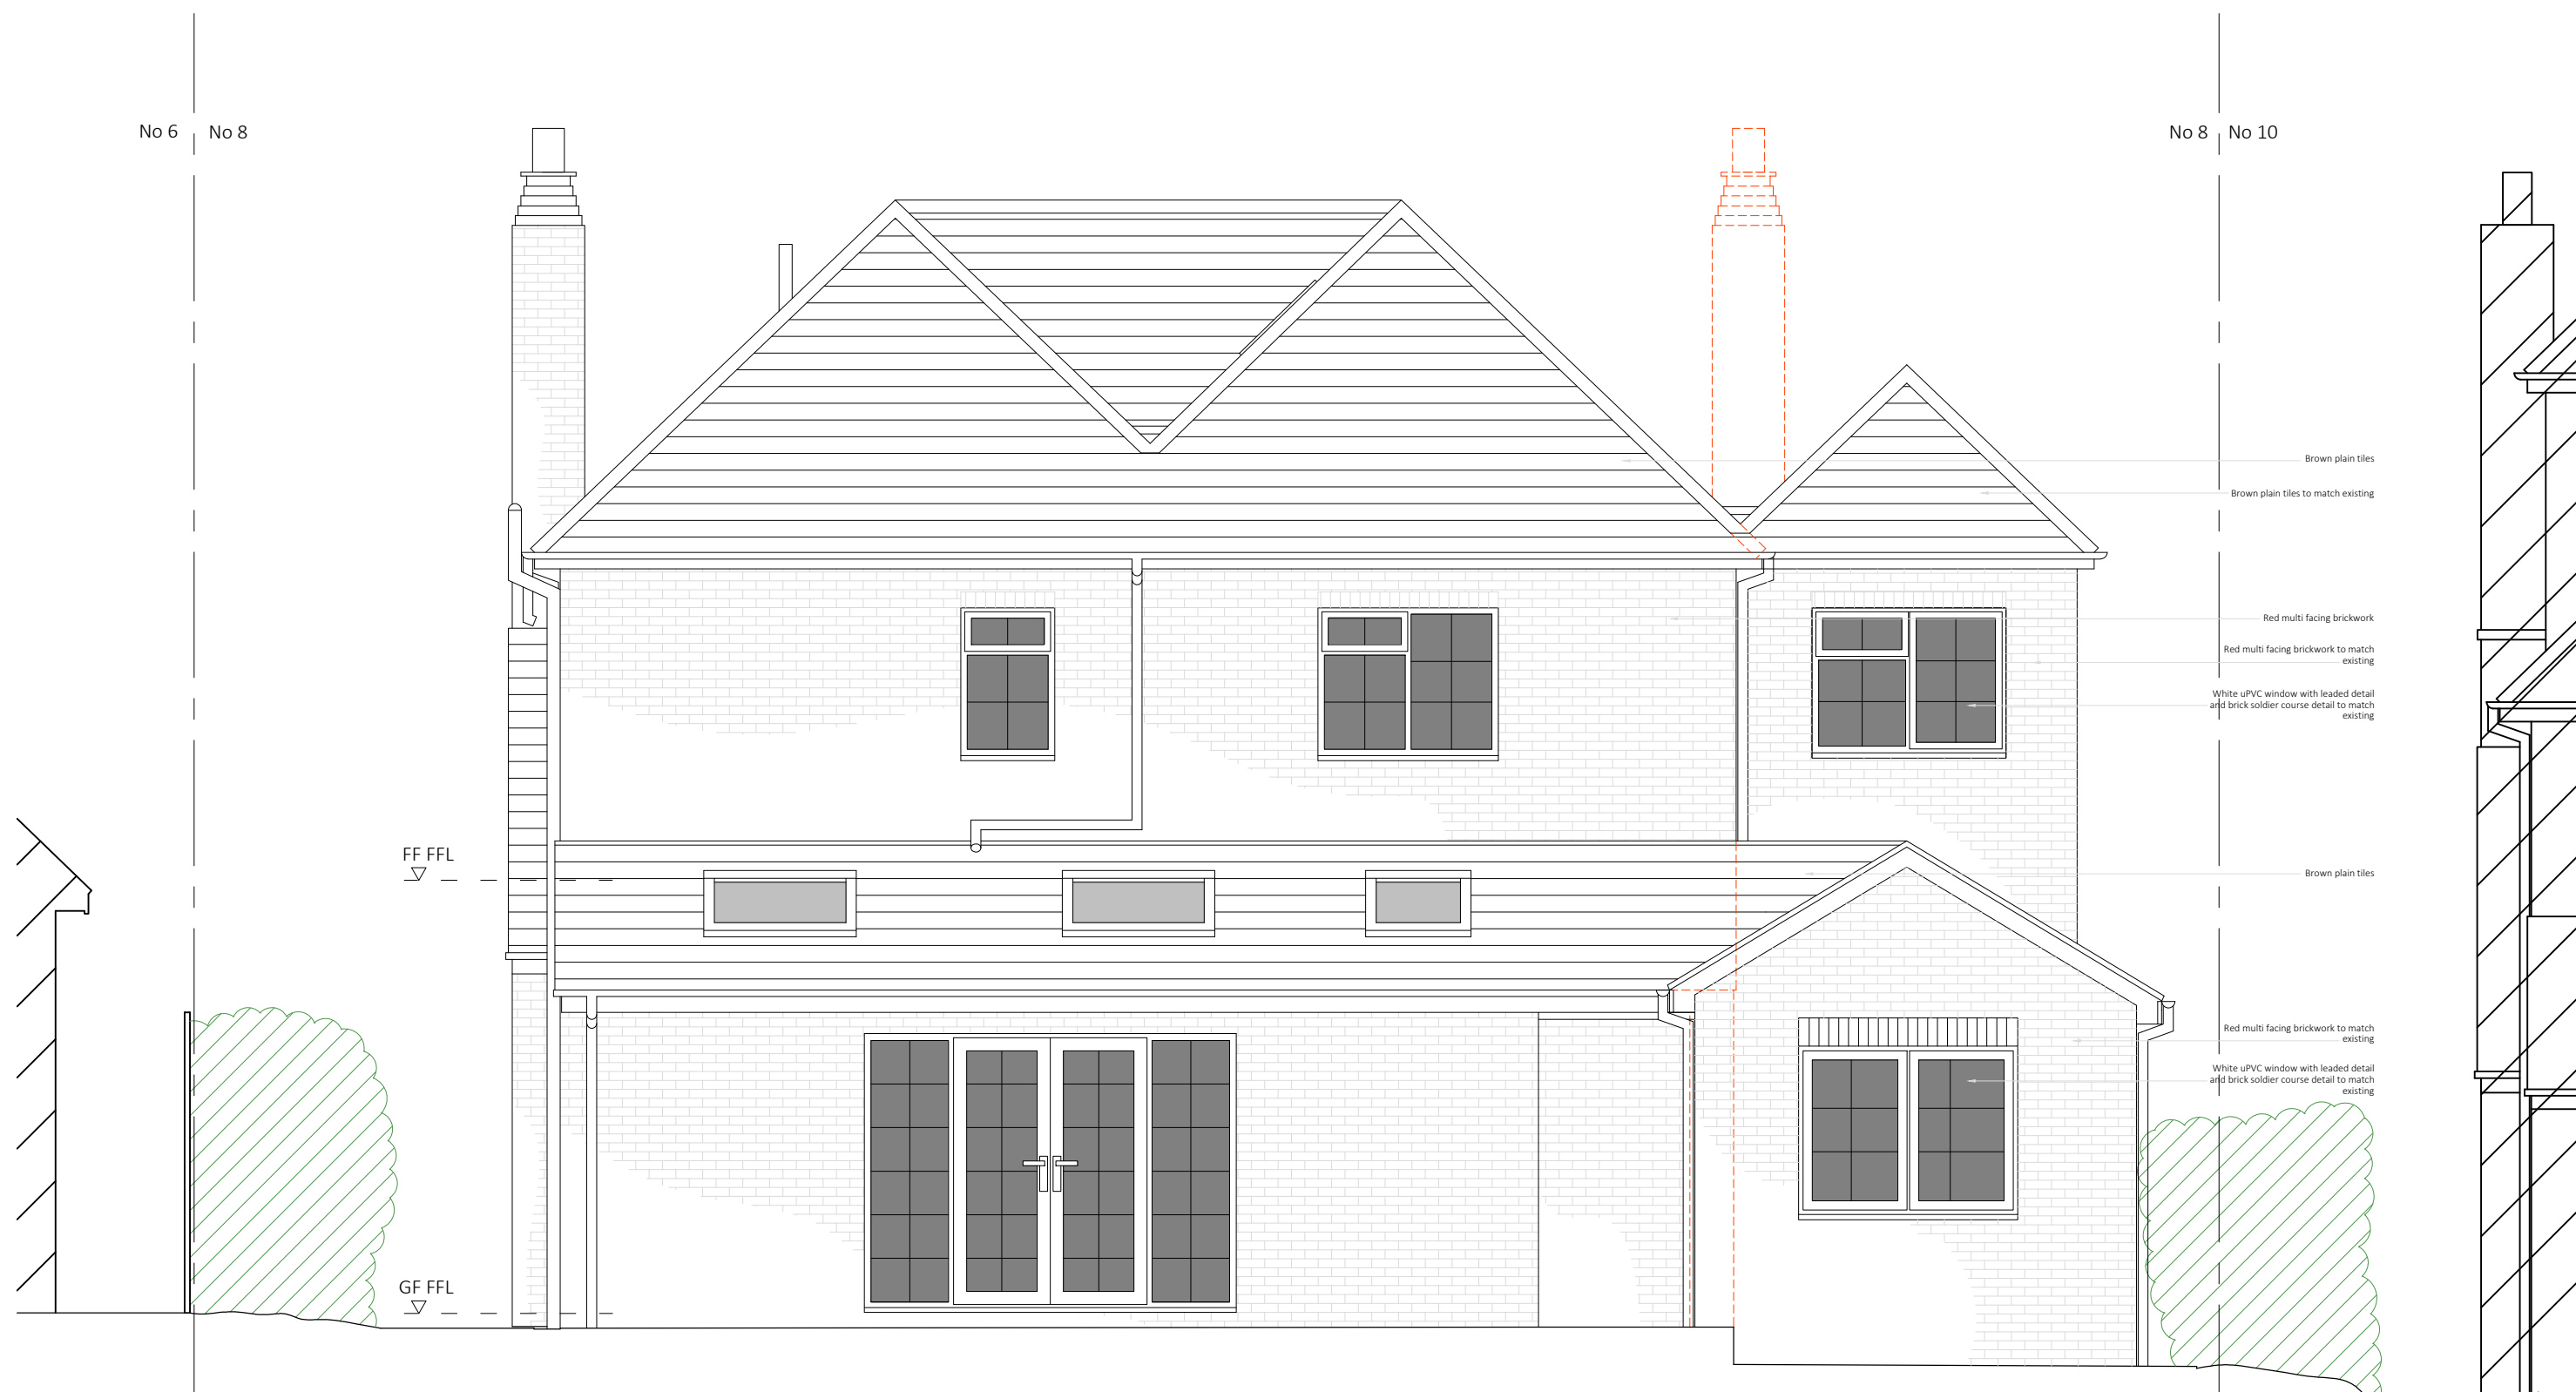

East Elevation as Proposed
1:50 @ A1



West Elevation as Proposed
1:50 @ A1

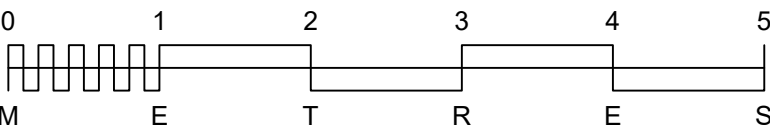

REV	DATE	DESCRIPTION
A	29.01.25	Chimney omitted

This drawing should be read in conjunction with all other drawings. Do not scale.
All dimensions must be site checked.
Copyright © Catherine Whitby Architects



Drawing Status
PLANNING
Project
Mr & Mrs Louden 8 Ockley Lane Hassocks
Title
Proposed East and West Elevations

Project No.	Drawn By	Checked By
02415	cw	cw
Drawing No.	Scale	Date
005	1:50 @ A1	Jan 24
Revision	Scale	Date
A	1:50 @ A1	Jan 24